




All dimensions are to be checked on site. This drawing shall not be scaled to ascertain dimensions.

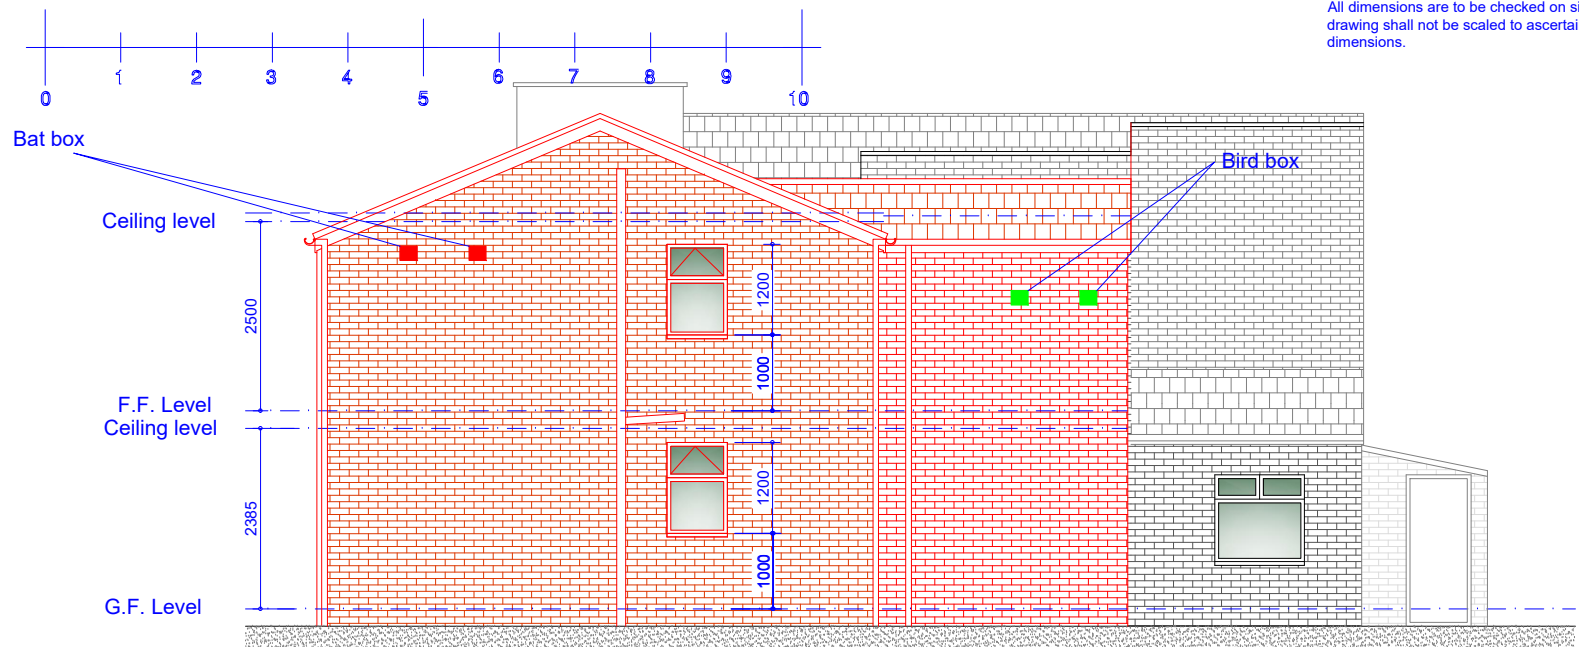


Proposed R/H Side Elevation
Scale 1:100

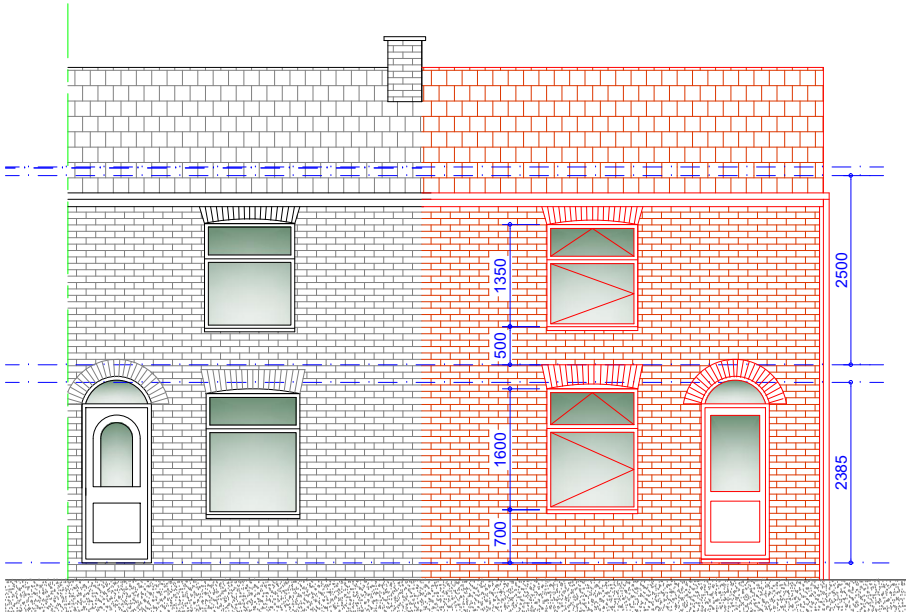


Proposed Front Elevation
Scale 1:100

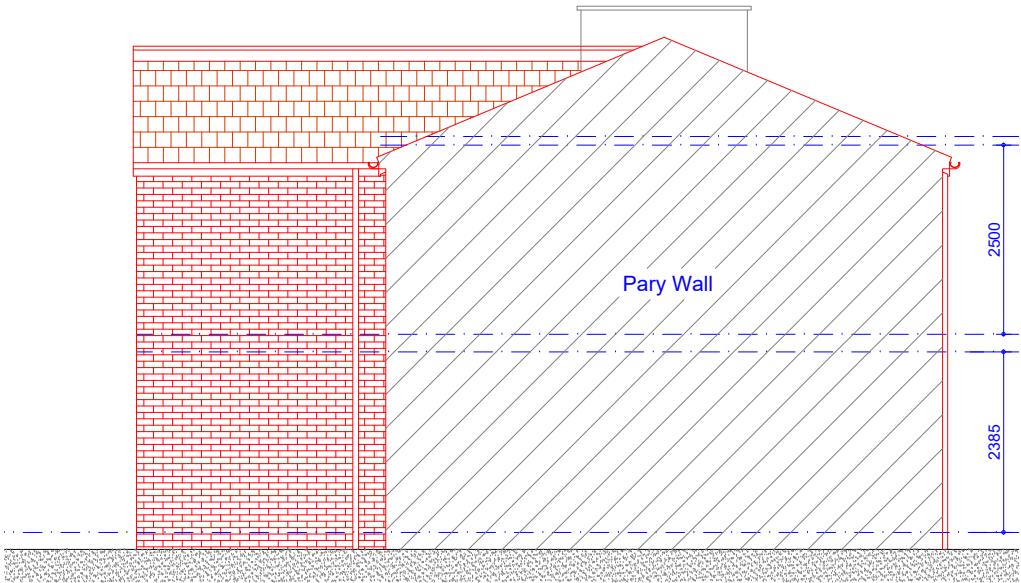

Proposed L/H Side Elevation
Scale 1:100

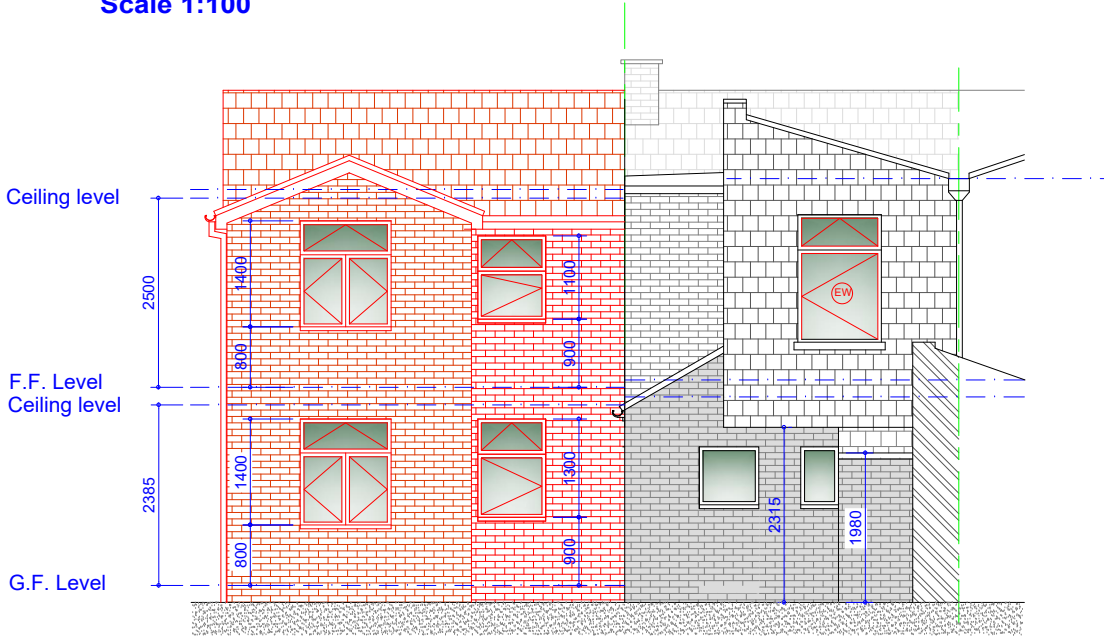

Proposed Rear Elevation
Scale 1:100

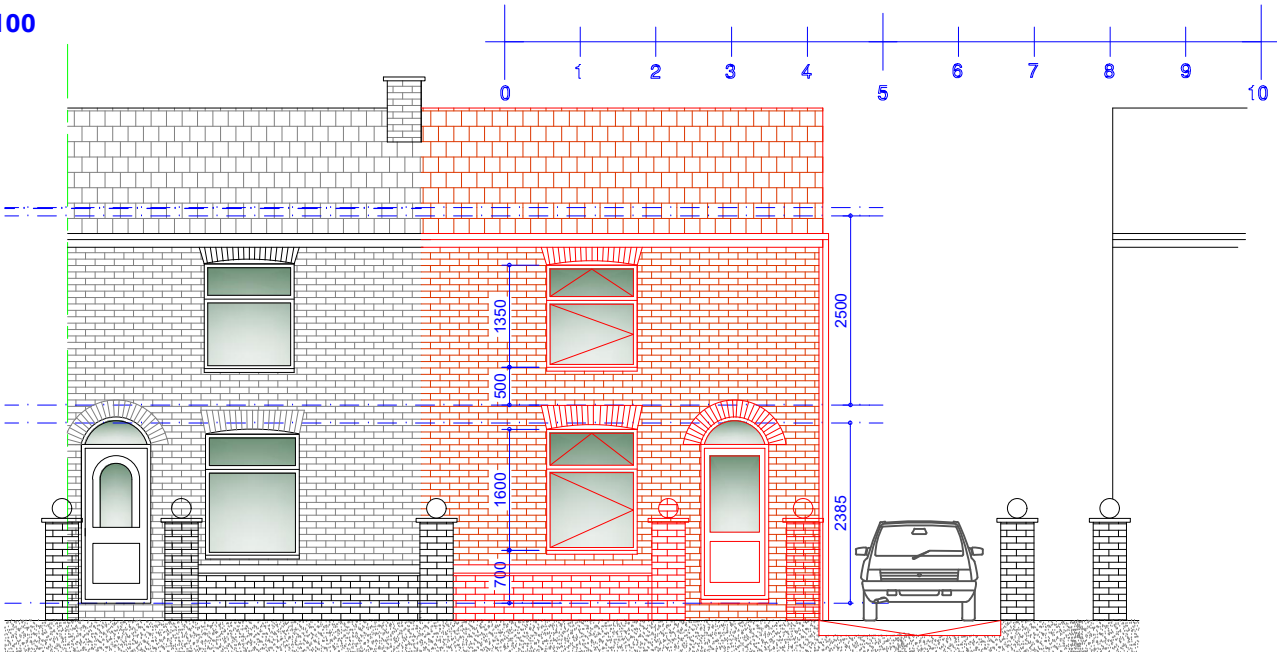

Proposed Front Elevation with dropped kerb details
Scale 1:100

Rev	Date	Description
Issued For : INFORMATION PURPOSES ONLY		
Client		
District Housing		
Project		
Proposed 4 Bedroom house 348 Droylsden Road, Newton Heath, Manchester. M40 1GF		
Scheme - Drawing Title		
Proposed Elevations.		
04	Date	14.06.22
Drawing No.	Revision	Scale 1:100 @A3



JK Technical Services (NW) Ltd
Tel: 0161 728 5730
Mob: 07741175755
www.jktechservs.co.uk