

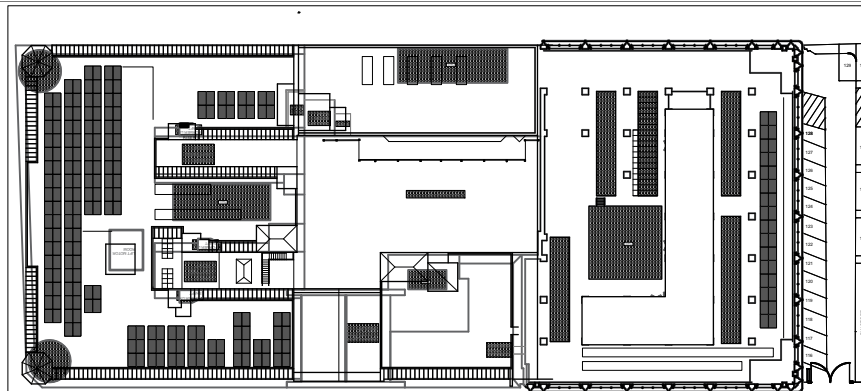


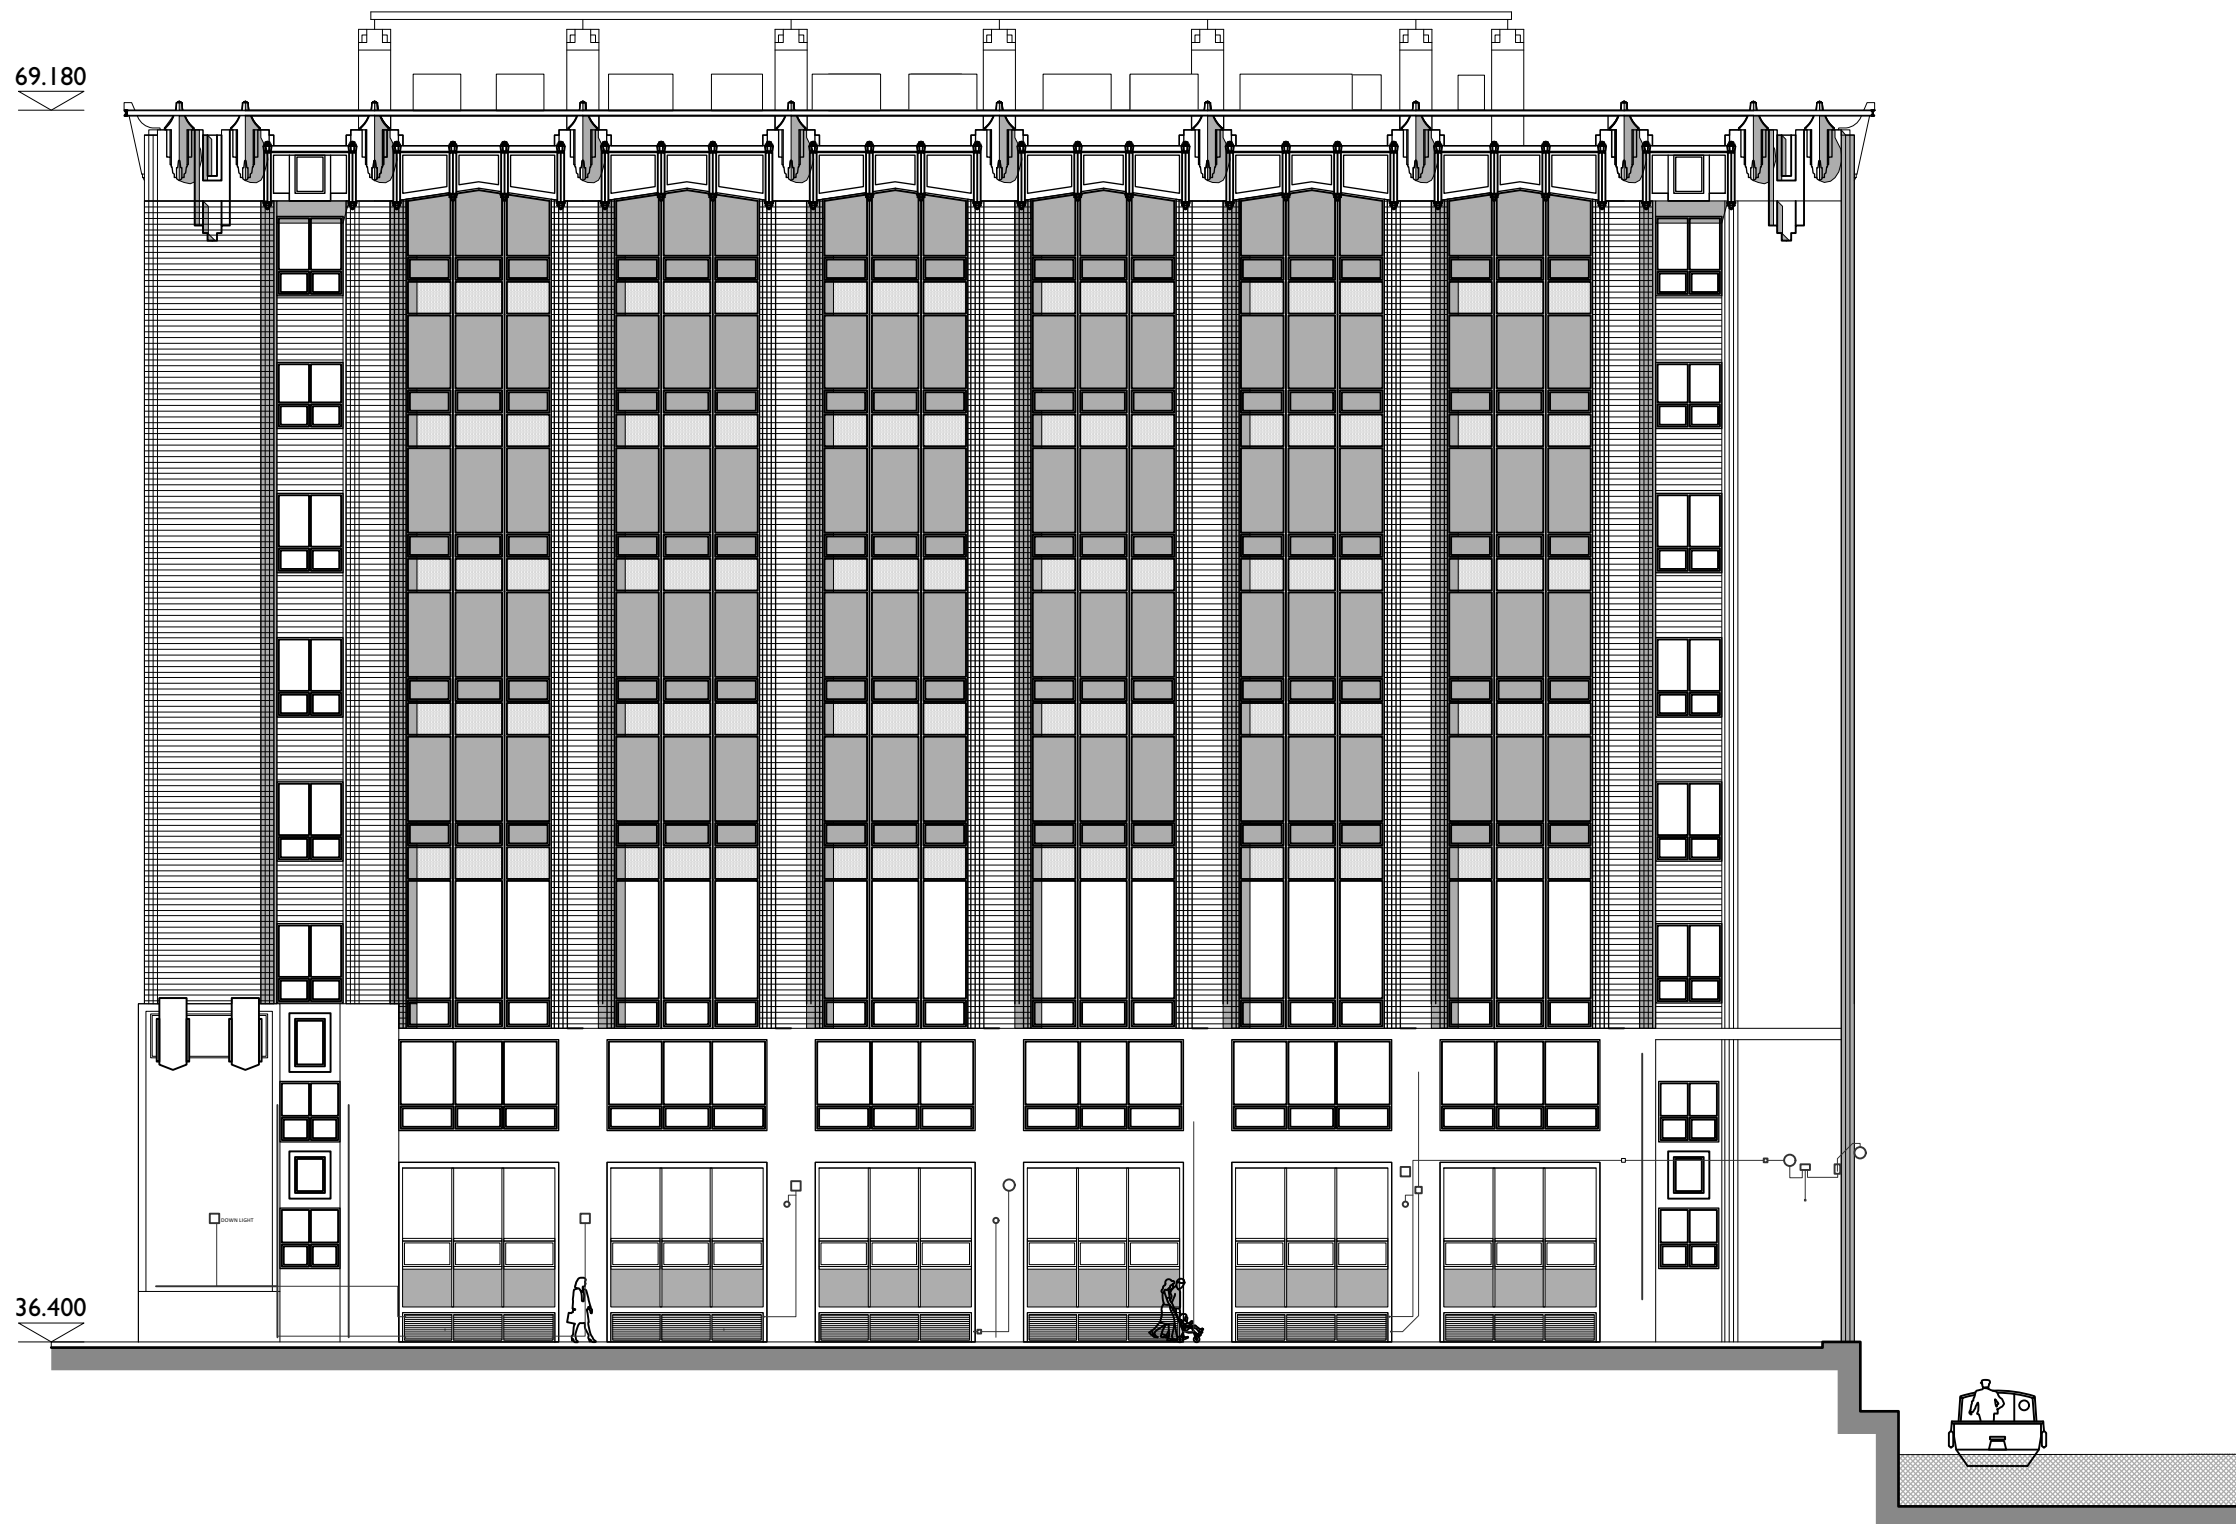

Roof Plan
Scale 1:500

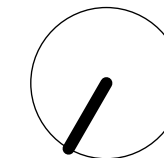

A	Existing elevations updated.	RJD
17/04/2023		
Rev	Note	DRN CHK

Tootal EVs	
XLB Property	
Existing Side Elevation - Lee House	
scheme	1997
drwg no.	E(200)
revision	A
scale	1:200 @ A3
date first drawn	Jan 22
drawn	RJD
SK sketch E existing P proposed T tender C construction FI final issue	
www.ateliermb.co.uk	
t 0161 236 0051	
e architect@ateliermb.co.uk	