

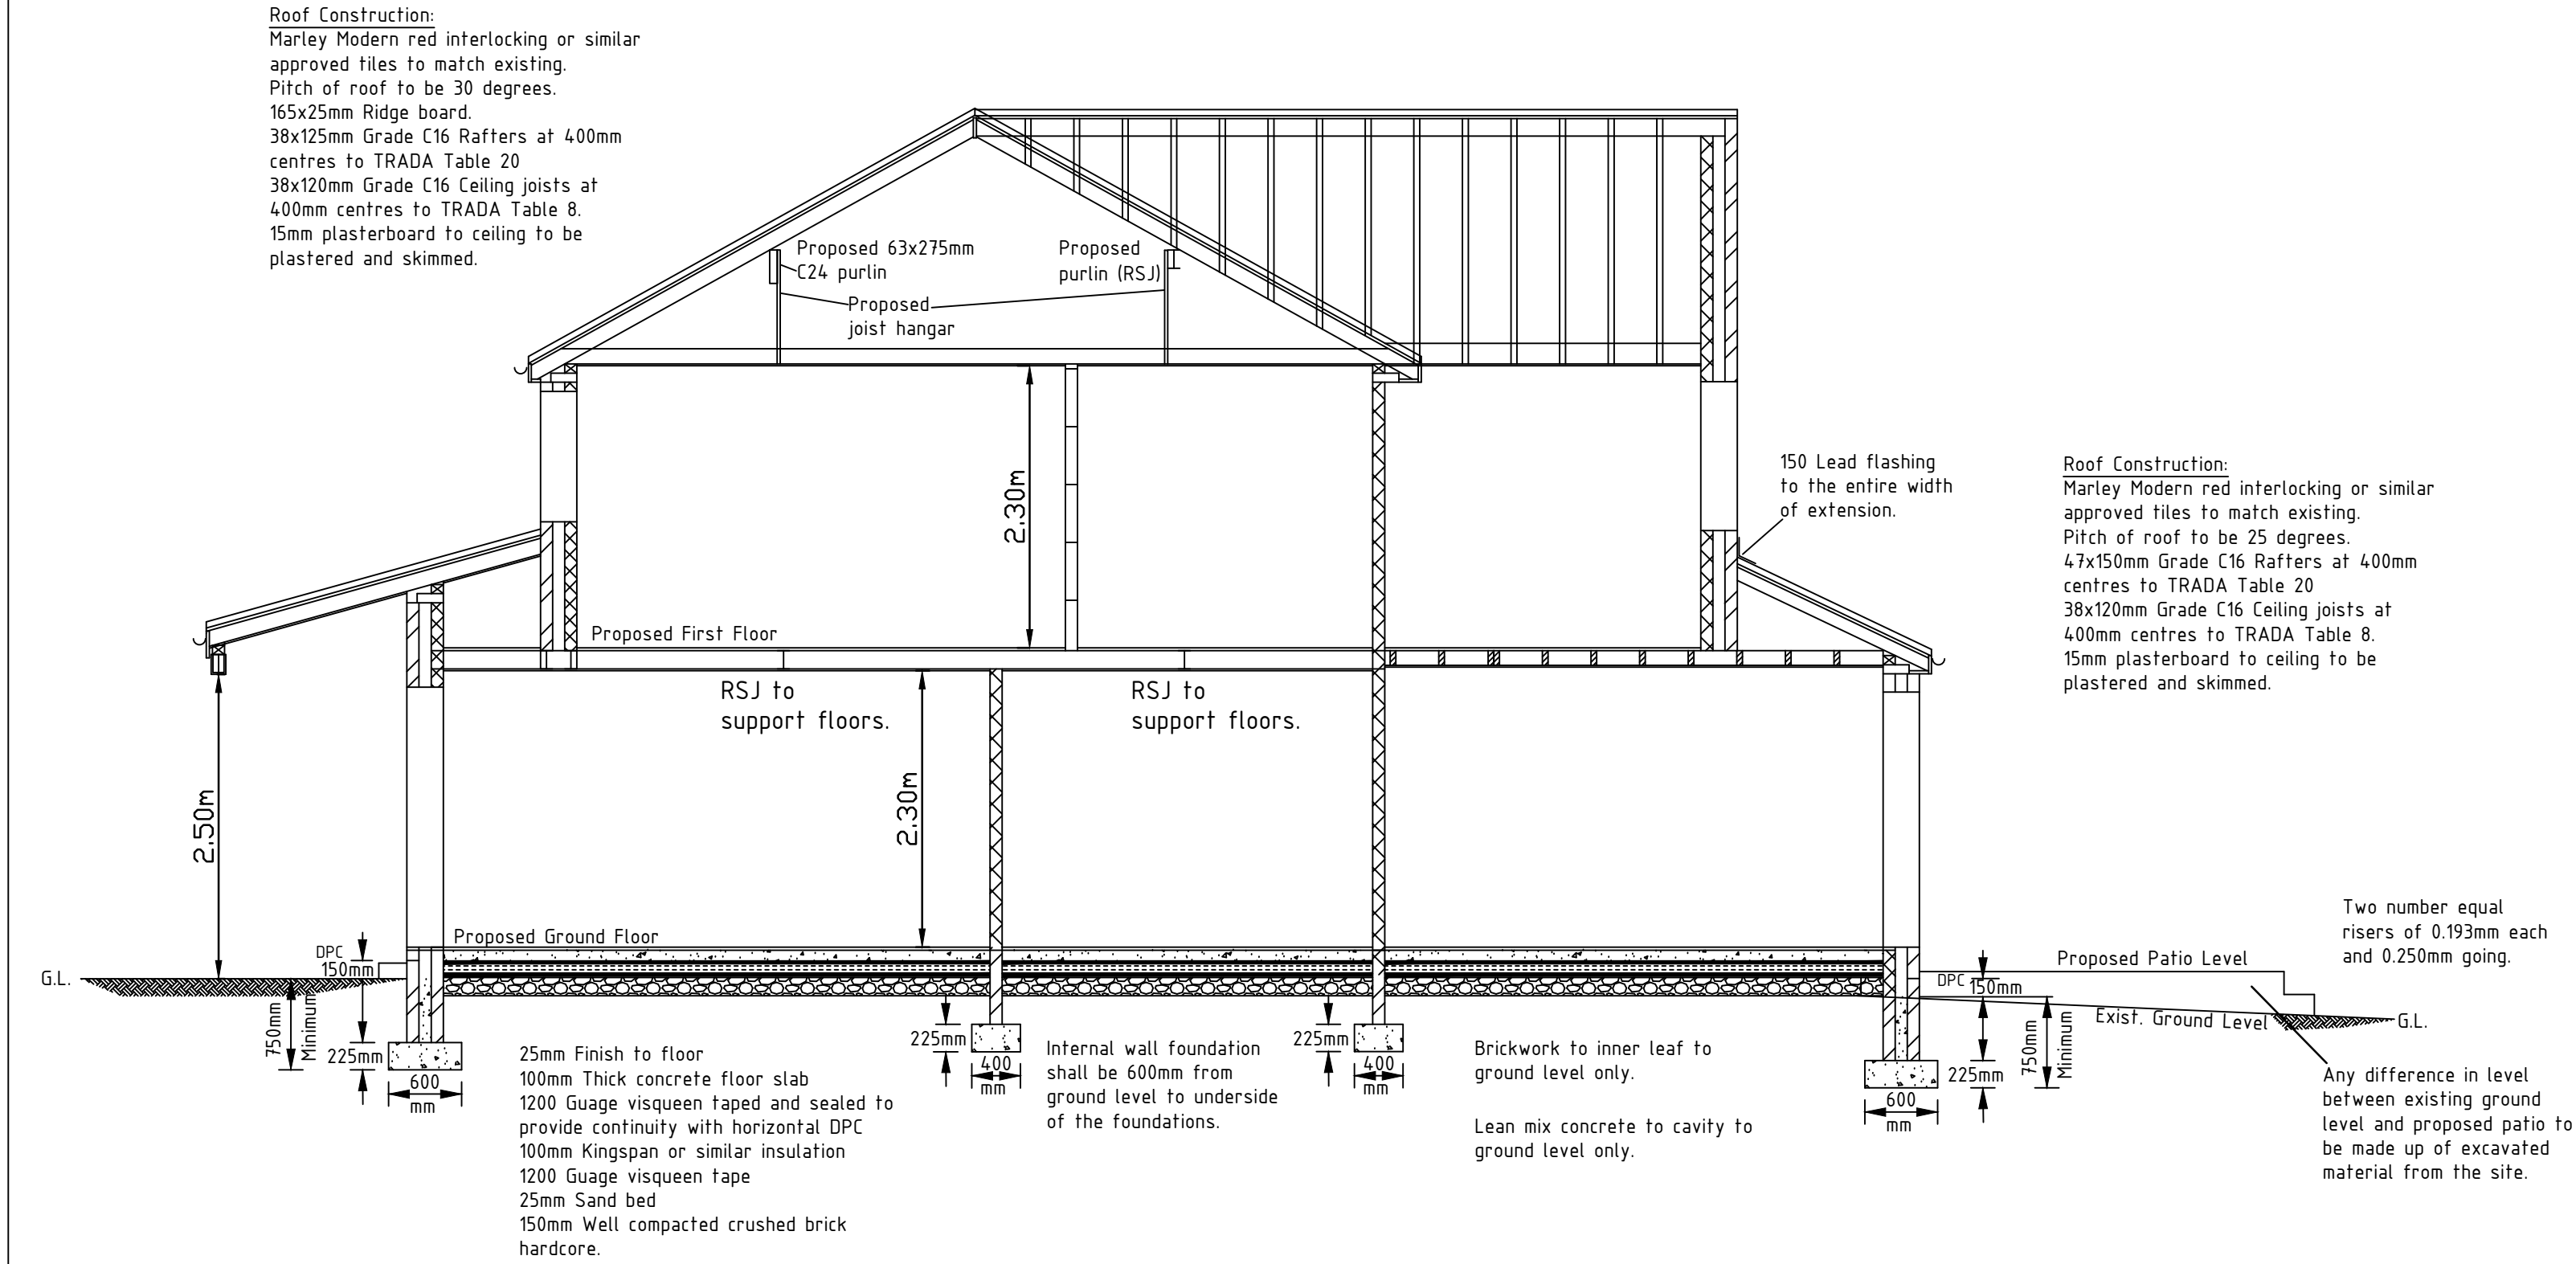


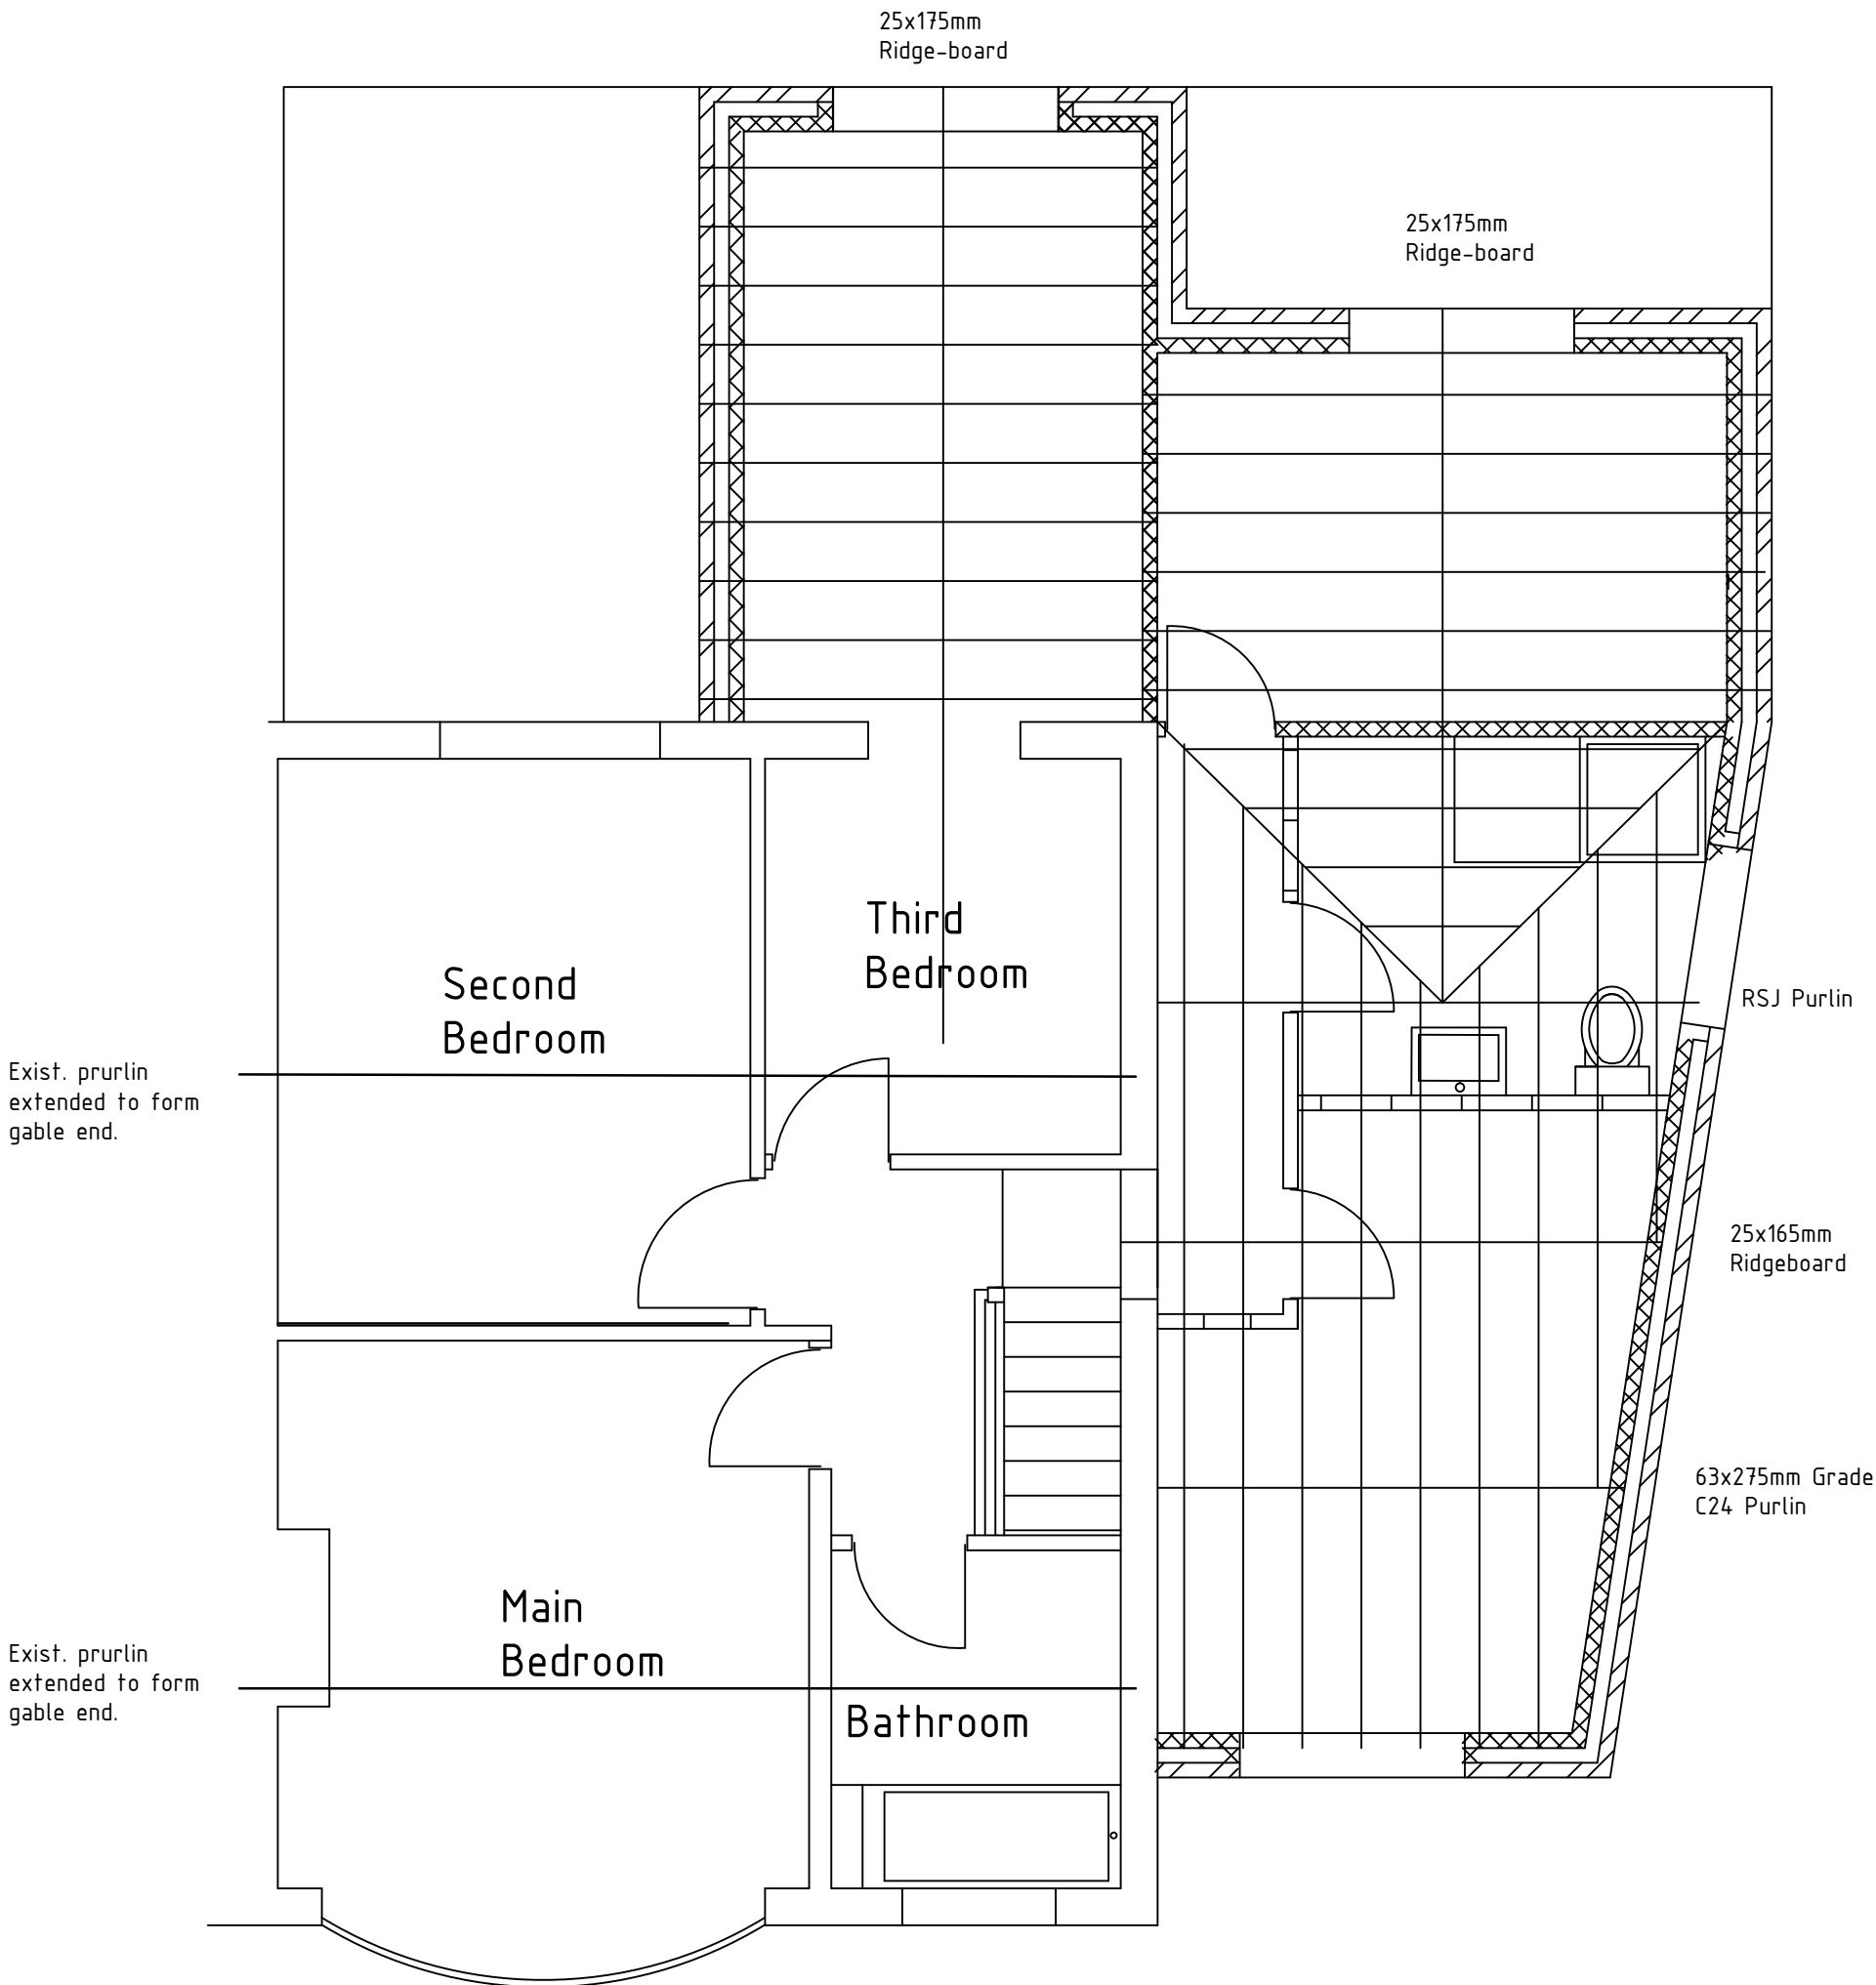

Section E-E

Exist. Roof Plan

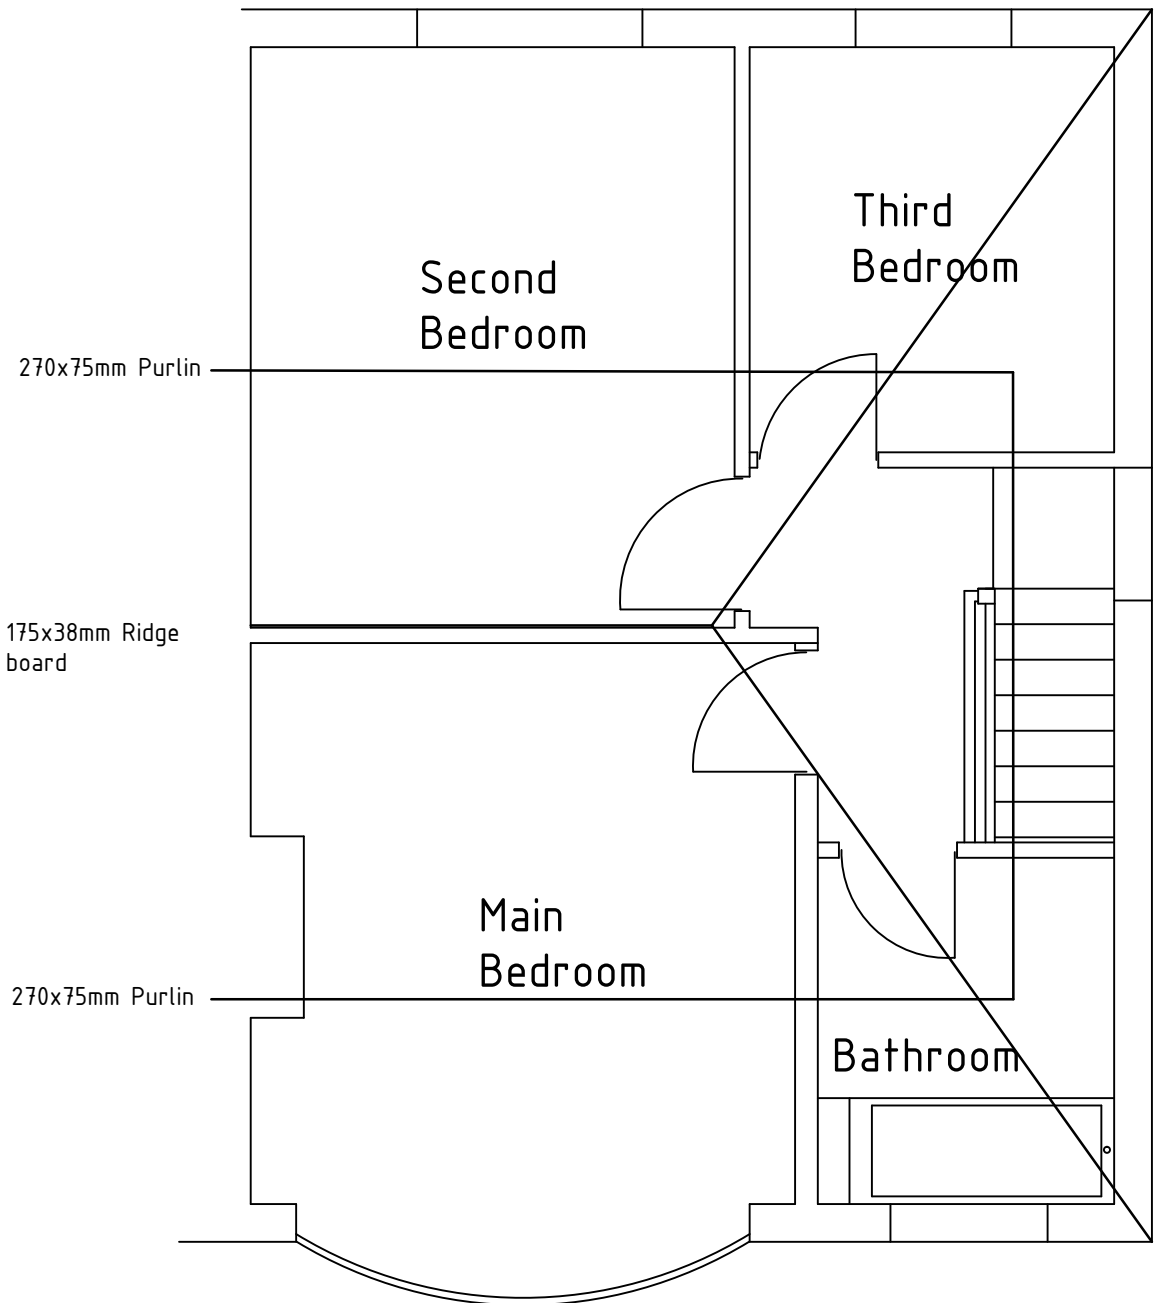

Proposed Roof Plan

NOTES

P1	14.12.22	AUH	AUH	Section E-E and proposed roof plan amended.
No	DATE	DRAWN	CHK'D	AMENDMENT

DRAWING STATUS

Planning

CLIENT Mrs Parminderjeet Kaur

PROJECT
11 Haslemere Road, Followfield,
Manchester M20 4RD

DRAWN A. Ul-Haq

CHKD AUH

TITLE

Proposed Double Storey Side and Rear
Extension.

Sections and Roof Plan - Sheet 3 of 3

SCALE 1:50	DRAWING No 2022/03/03	DATE June 2022	AMDT P1
---------------	--------------------------	-------------------	------------