



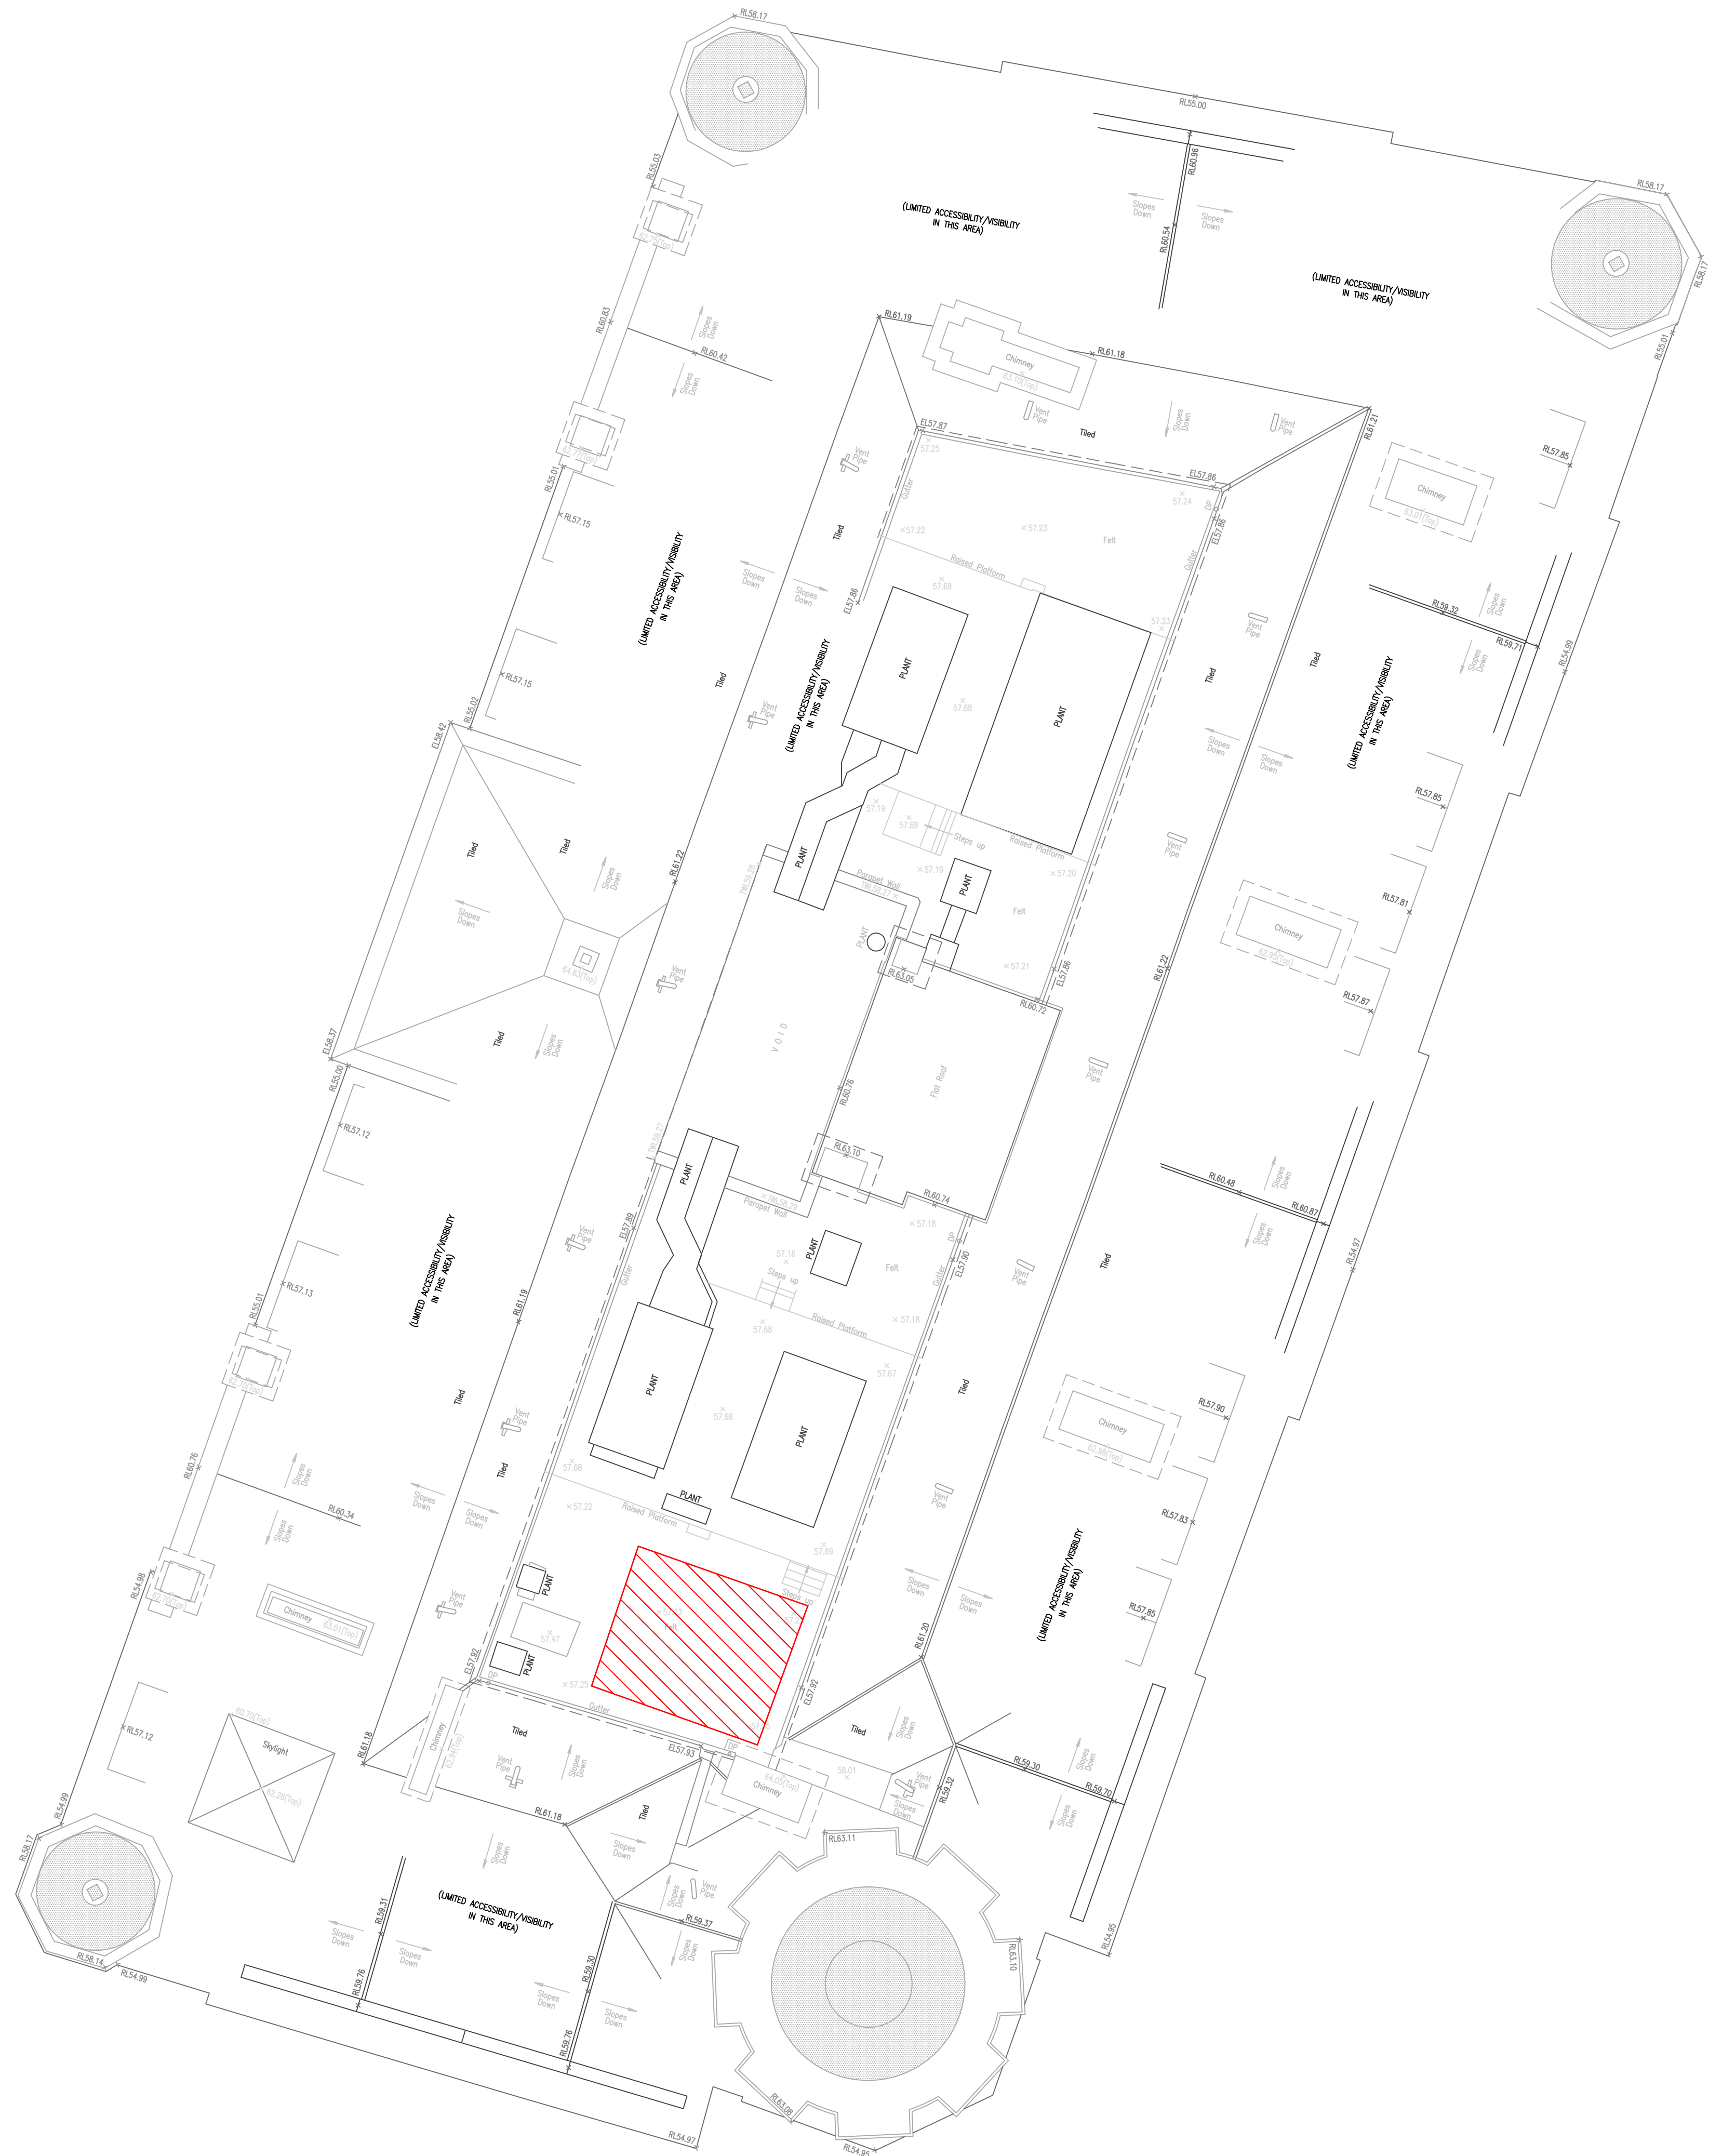

Survey Notes
Grid: Local Plane Grid fixed to National Grid at Survey Control Station SC6
Levels: OS Datum from GNSS positioning converted using the National Geoid Model OSGM15

Notes

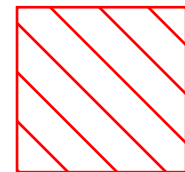

Tenant Plant Location

Client

Project
188-192 DEANSGATE

Drawing Title
ROOF PLAN

Drawn By PMG	Survey Date
Checked by	Scale A1@1:100scale

Drawing No CEG/ROOF/001A	Revision A
-----------------------------	---------------