


DO NOT SCALE
Work to annotated dimensions only. Read drawings in conjunction with relevant specification, Structural Engineers' and Services Engineers' drawings. Confirm all dimensions before commencement of any work on site or fabrication.

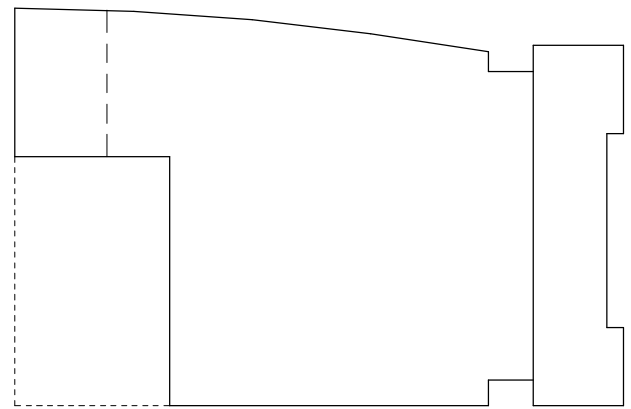

FACADE TYPES

- Exterior Wall System 1 EWS -01
- Exterior Wall System 2 EWS -02
- Exterior Wall System 3 EWS -03
- Exterior Wall System 4 EWS -04
- Exterior Wall System 5 EWS -05
- Exterior Wall System 6 EWS -06
- Exterior Wall System 7 EWS -07
- Balustrade

Refer to Facade Performance Specification by Wintech for details of each external wall system

C05	Updated to reflect changes made during design development.	2023.02.08
C04	Setting out updated following changes to final exit widths.	2023.01.09
C03	Issued for coordination.	2022.08.24
C02	Update incorporating Lvl 02 bridge link and glass wall over Police Station	2022.08.10
C01	Team Issue	2022.07.27
P04	Issued for Coordination	2022.06.08
P03	Issued for Coordination	2022.05.20
P02	Work Stage 3 Issue	2022.04.14
P01	First Issue	2022.03.14
Rev:	Details:	Date:

client:
S.T.M. + BOWMER KIRKLAND
project:
St. Michaels
job number:
0601
status:
STAGE 4

title:
External Wall System Types - South Elevation

scale:
As indicated
@ A1

drawing number:
3052

drawing number BS protocol:
63068-HOD-ZZ-ZZ-DR-A-3052


current revision date:
2023.02.08

revision:
C05

SGI Studios
1 Kelso Place
Maroondra VIC 3115 A/E
t: +44(0)161 832 9842
e: mail@hodderandpartners.com
w: www.hodderandpartners.com

hodder+partners

2 Facade Types - Retail Exterior - Elevation South
1:150

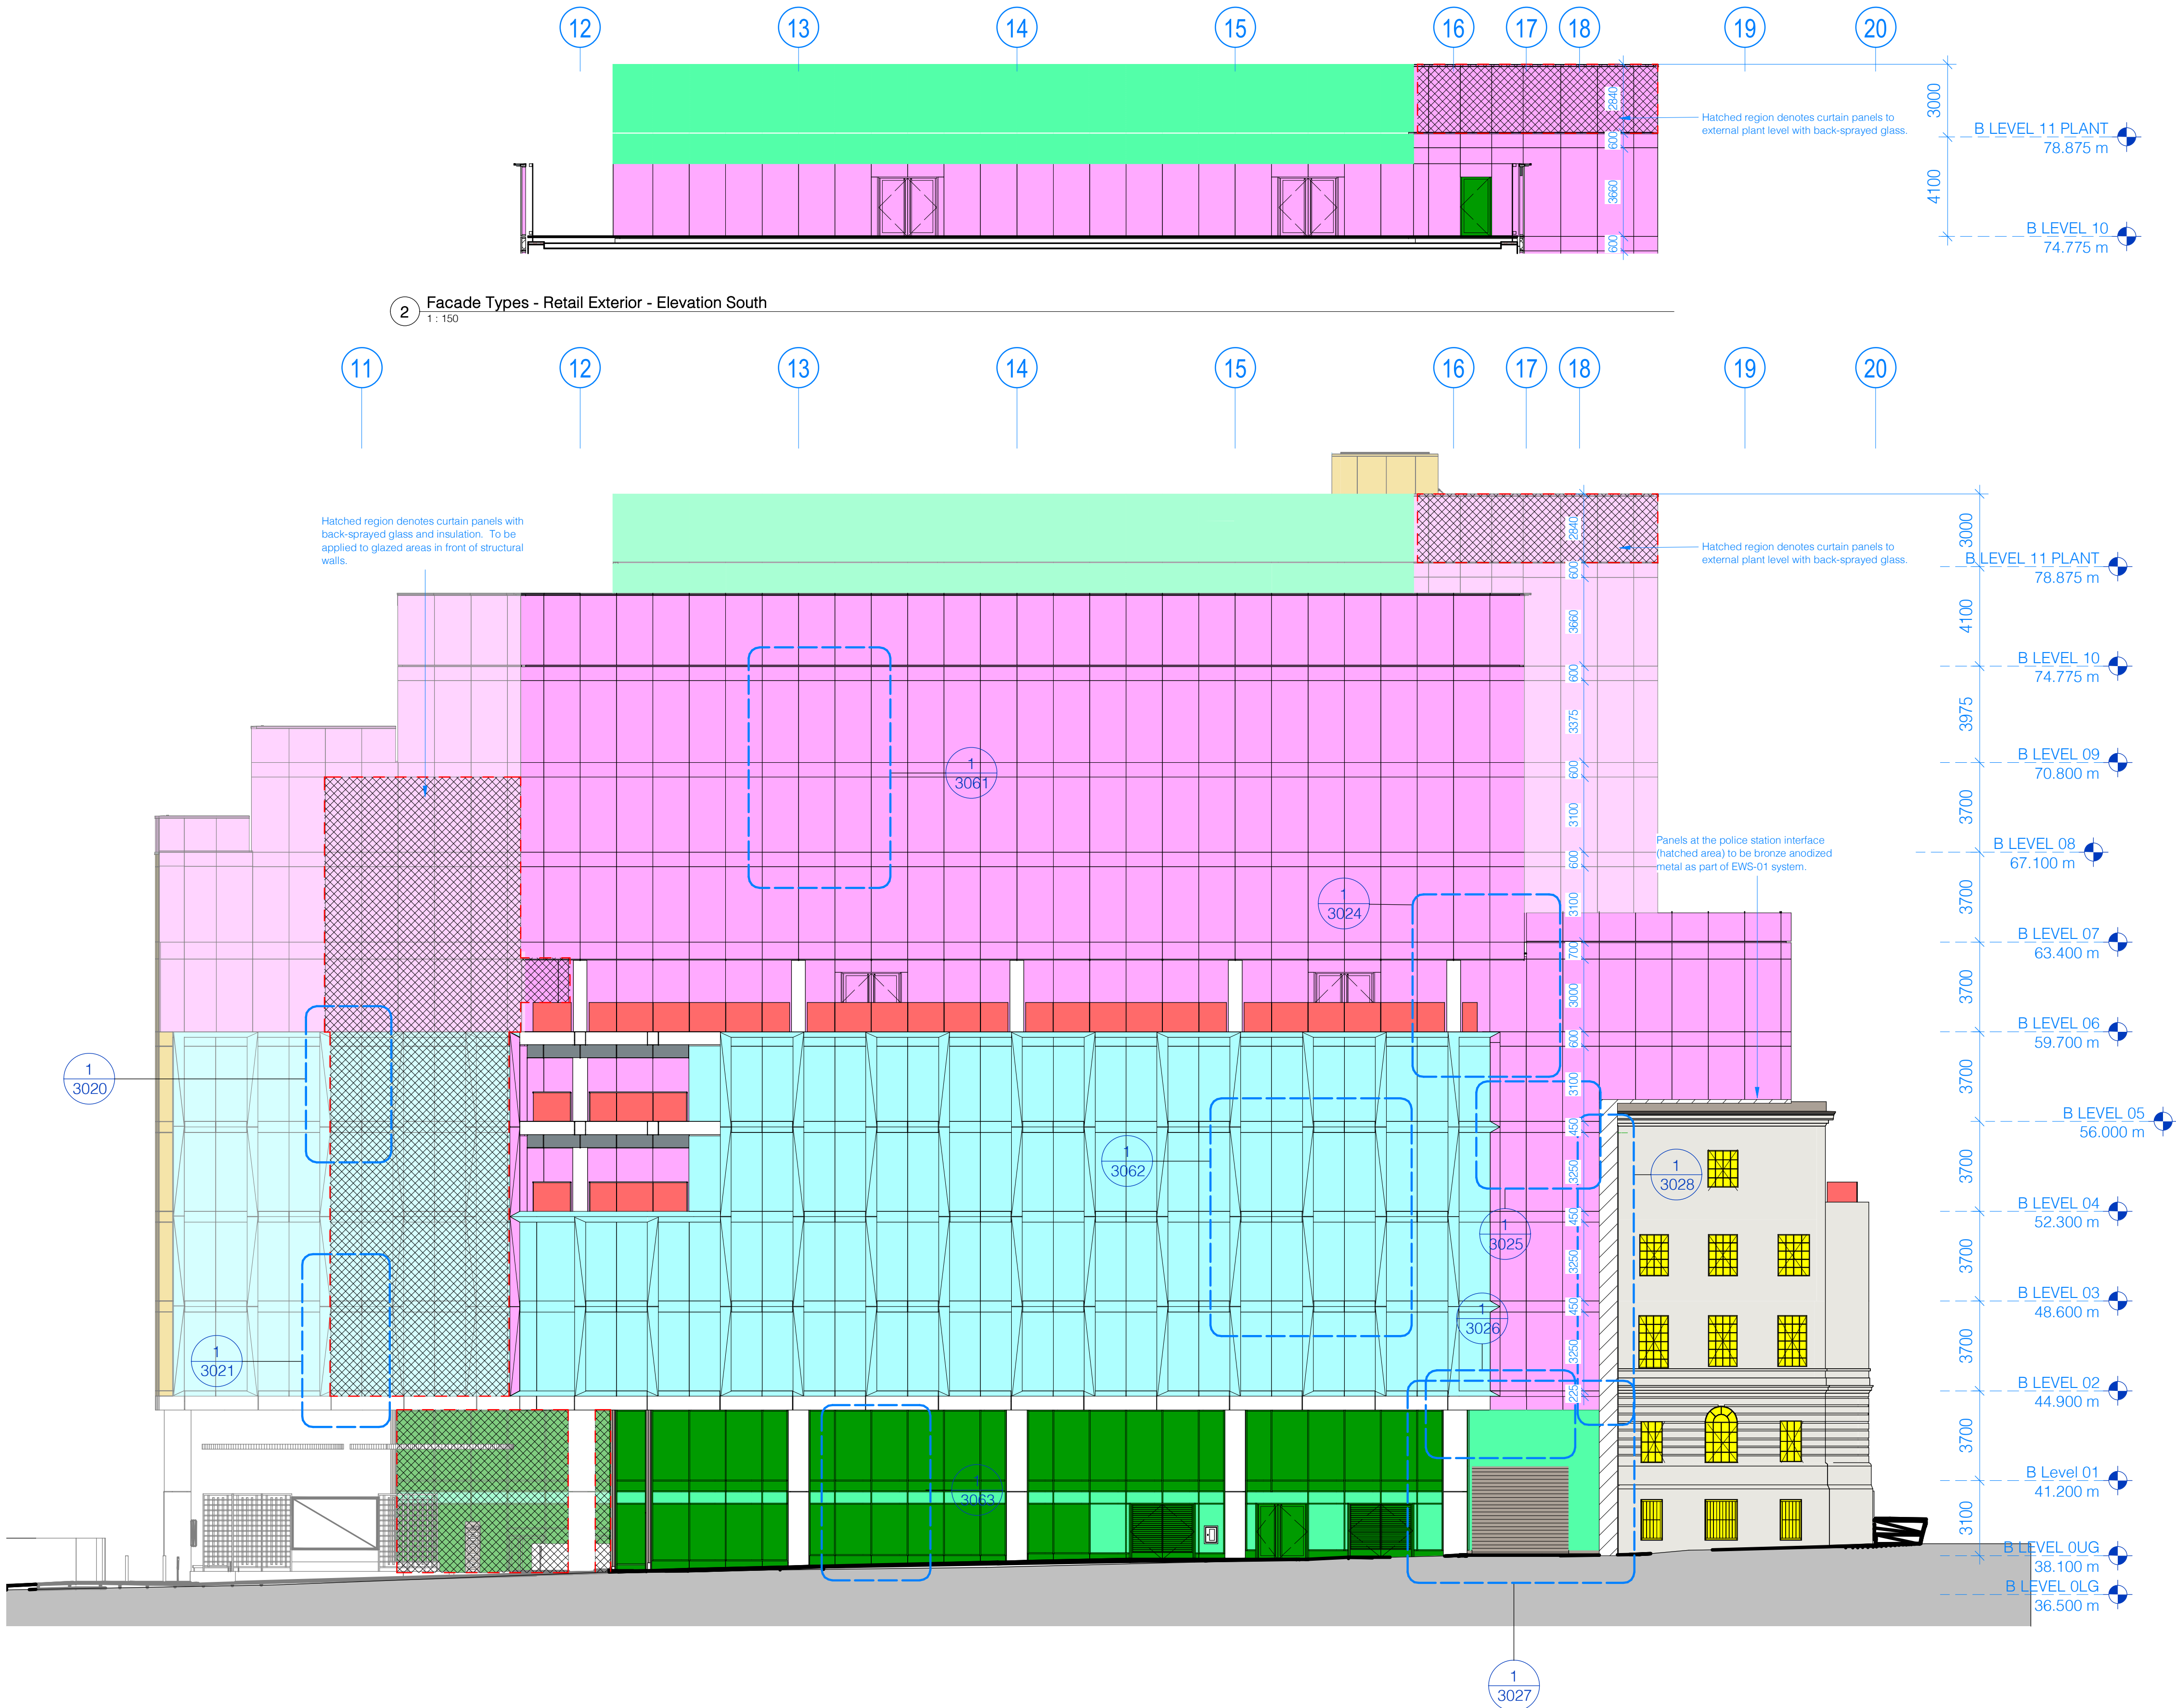

1 Facade Types - Exterior Elevation South
1:150