


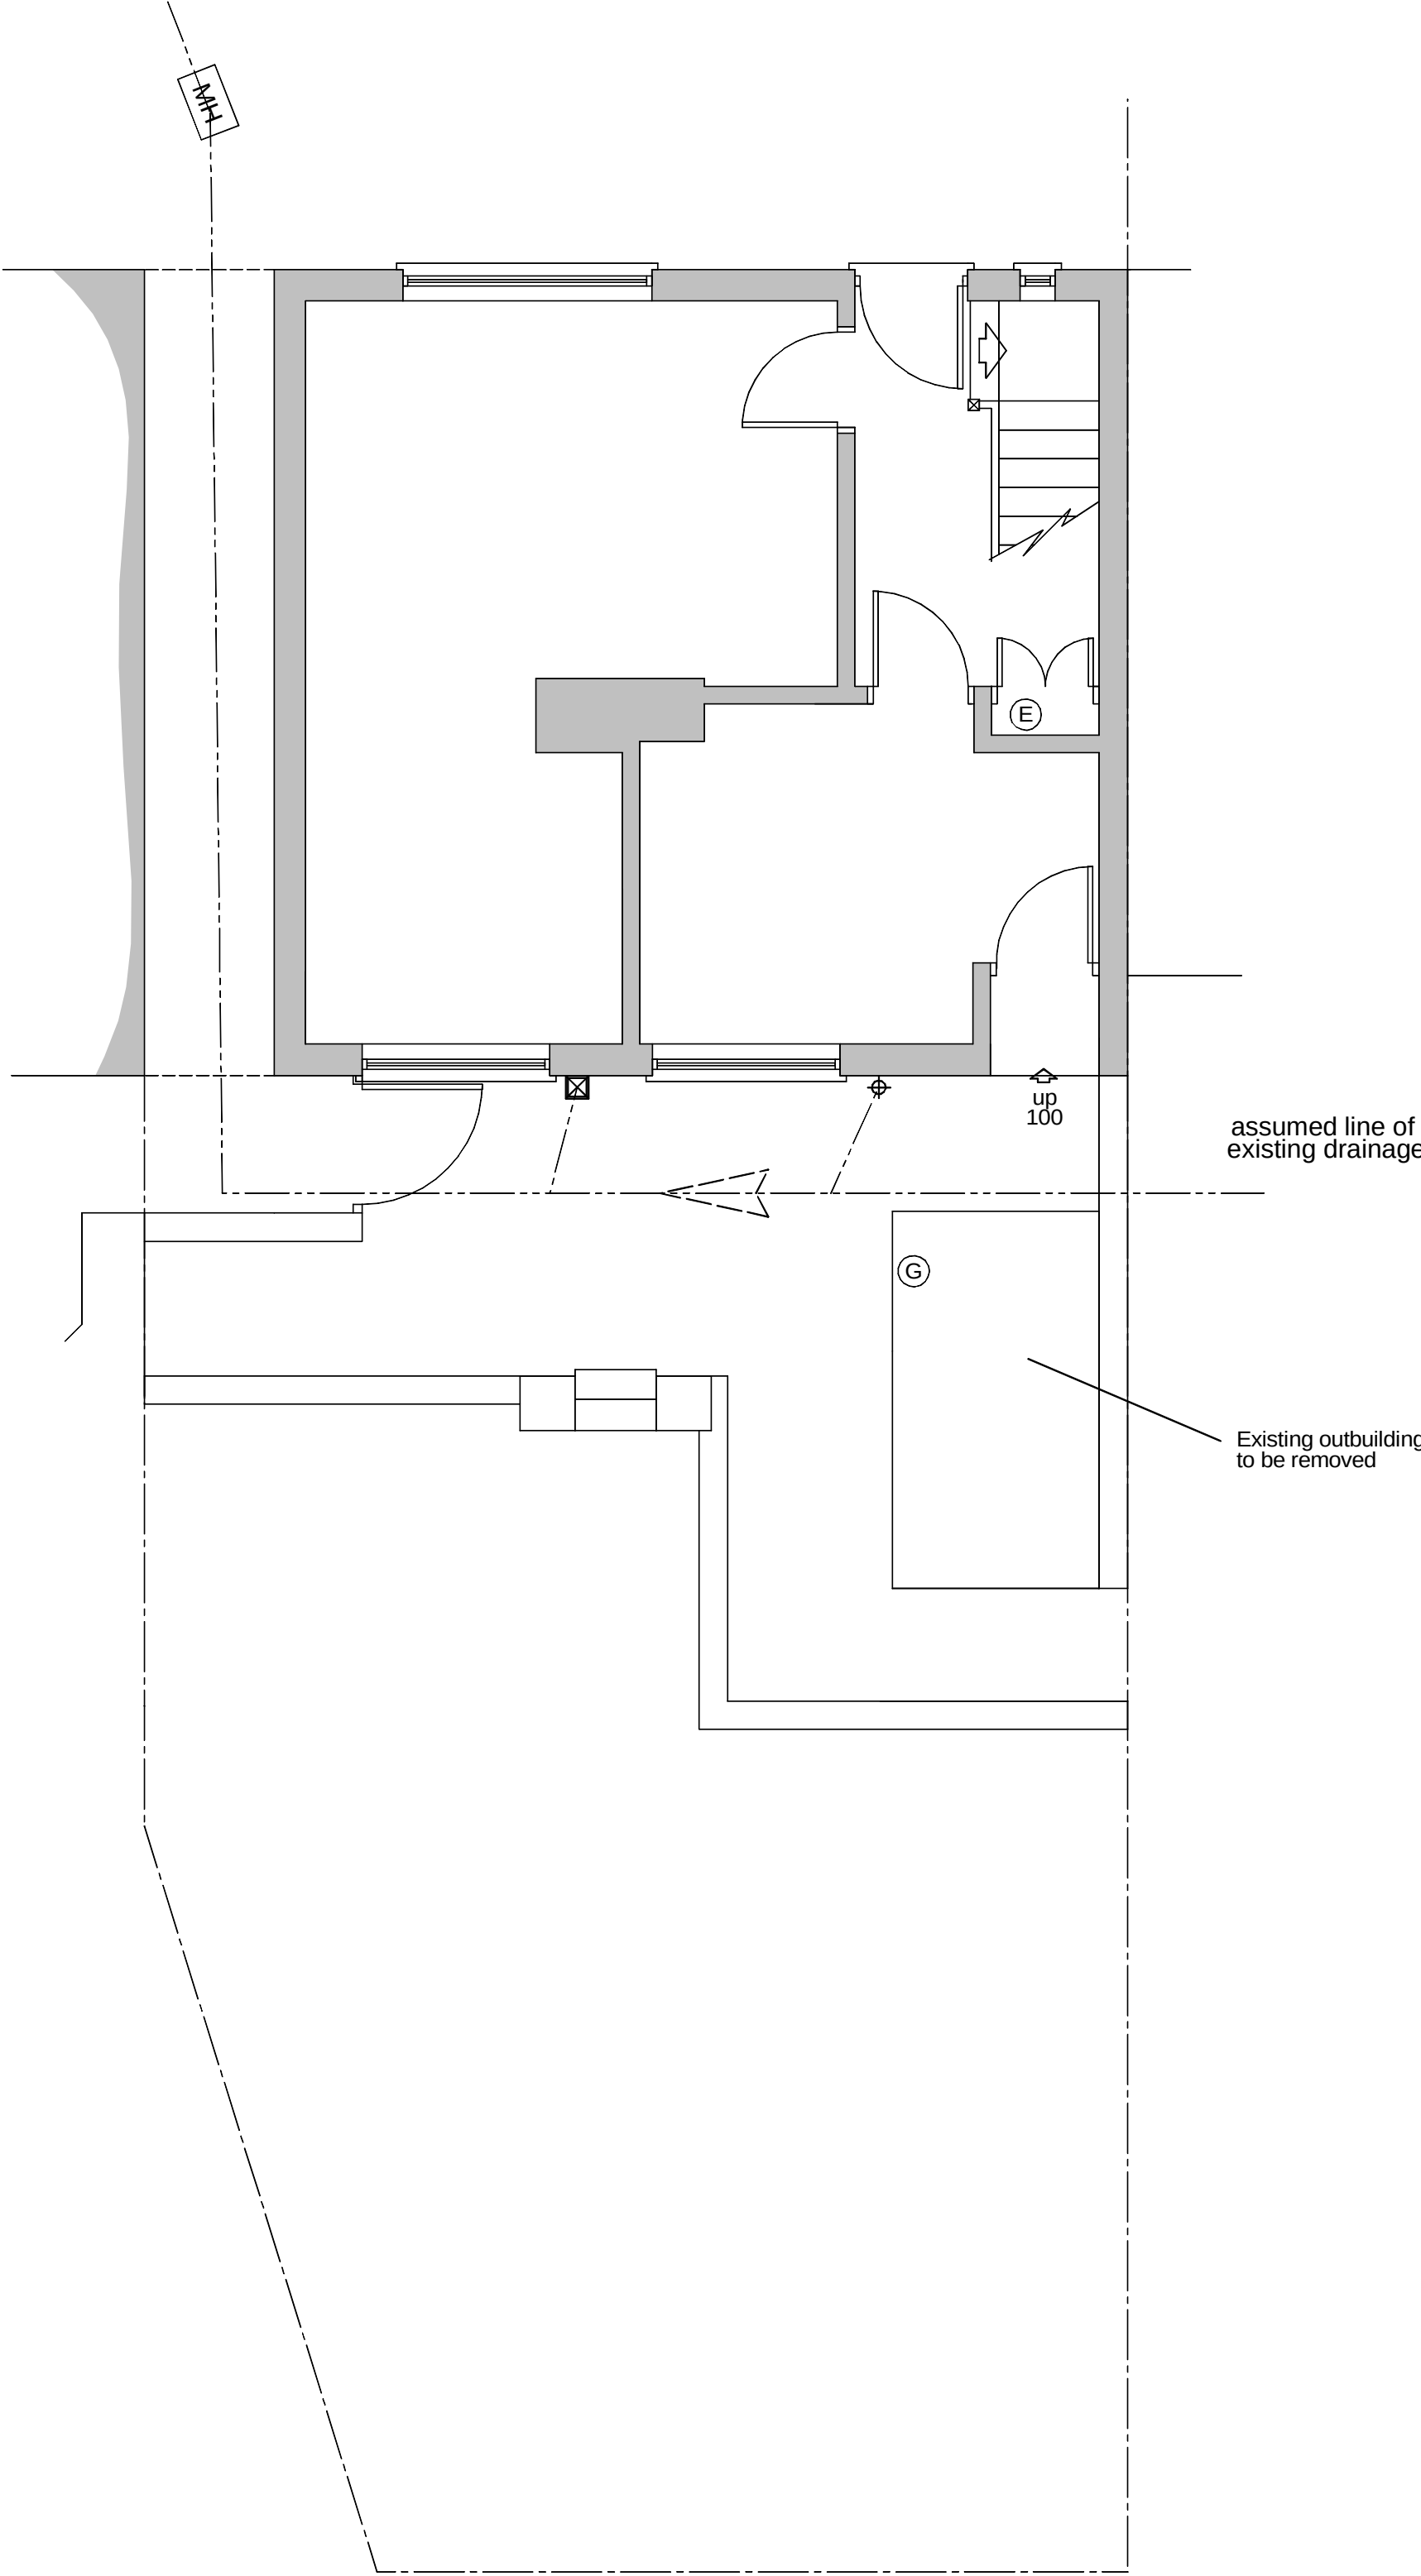


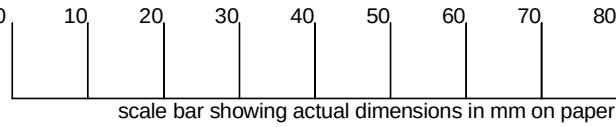


existing ground floor plan

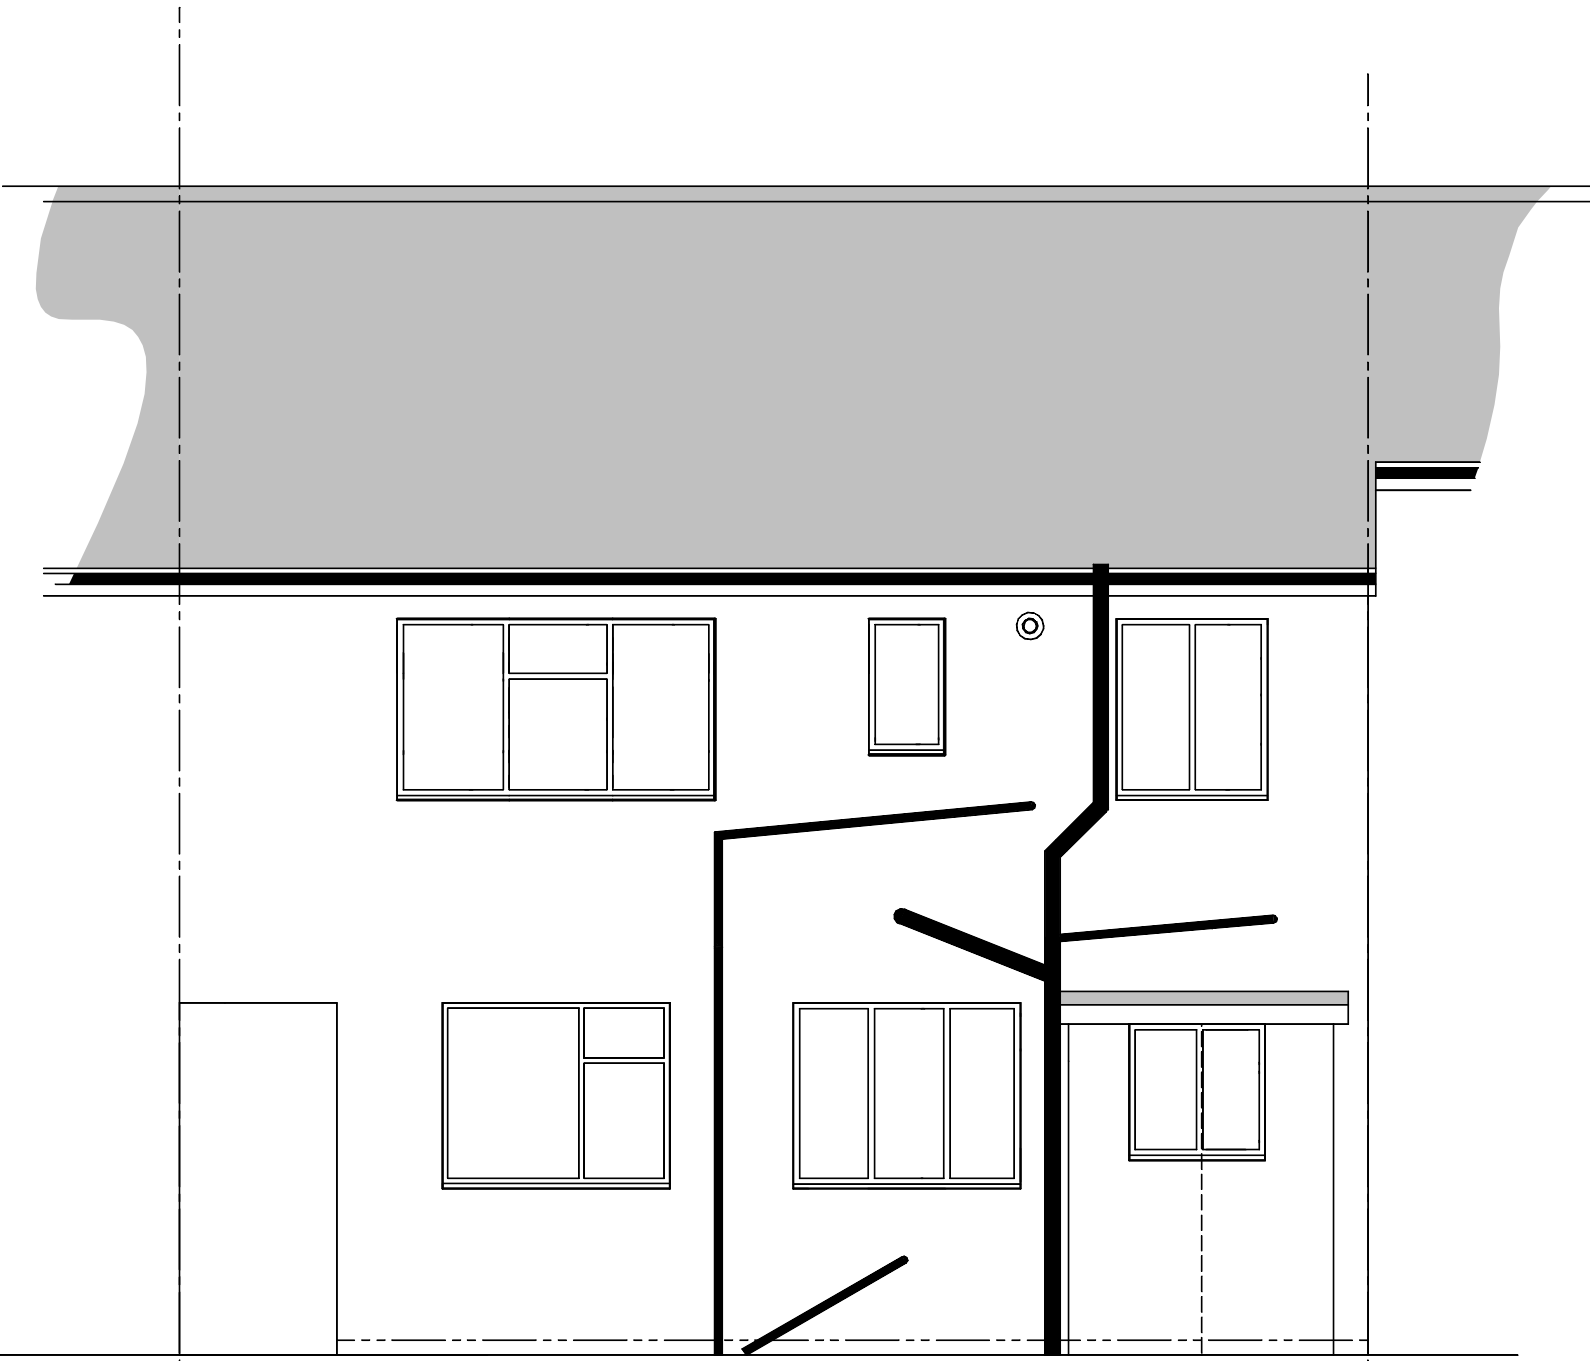


existing rear elevation - south

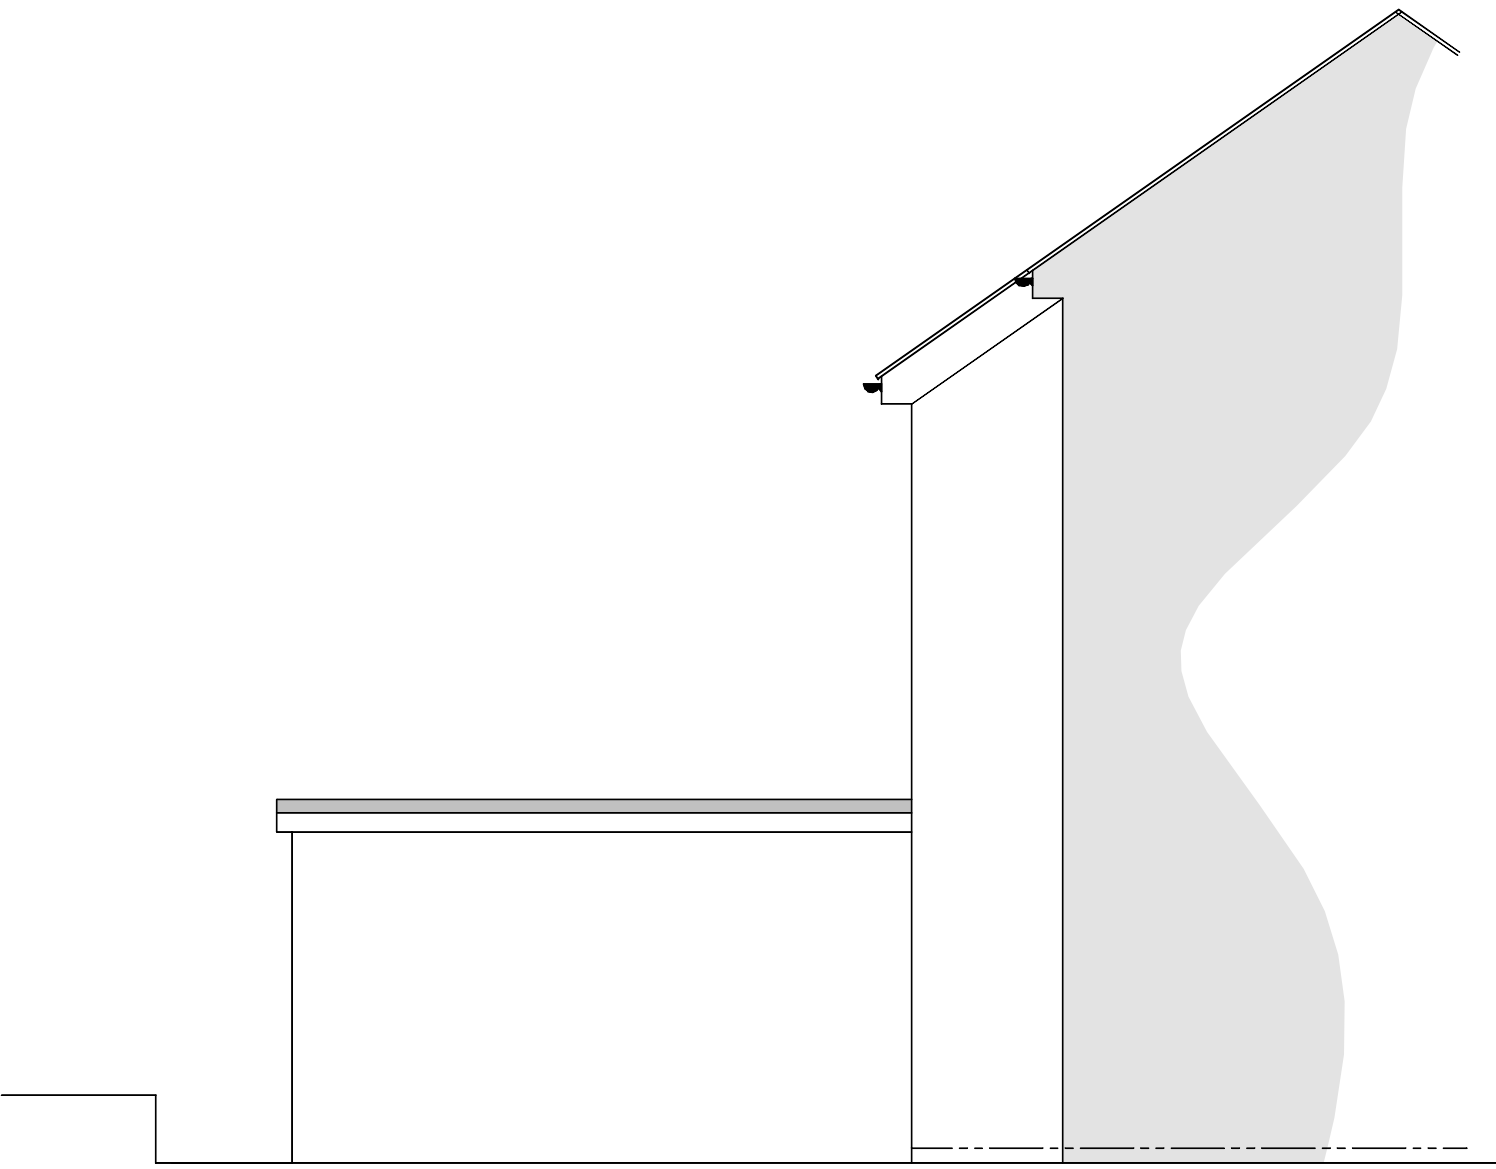

existing side elevation - east

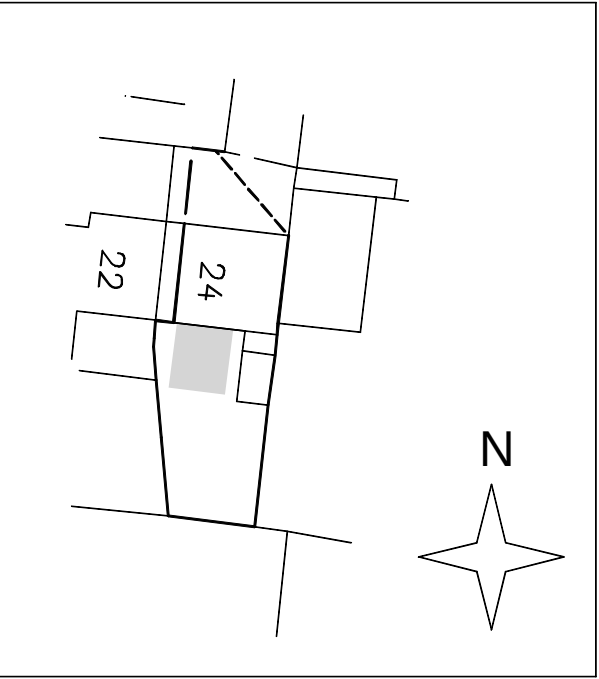

block plan 1:500

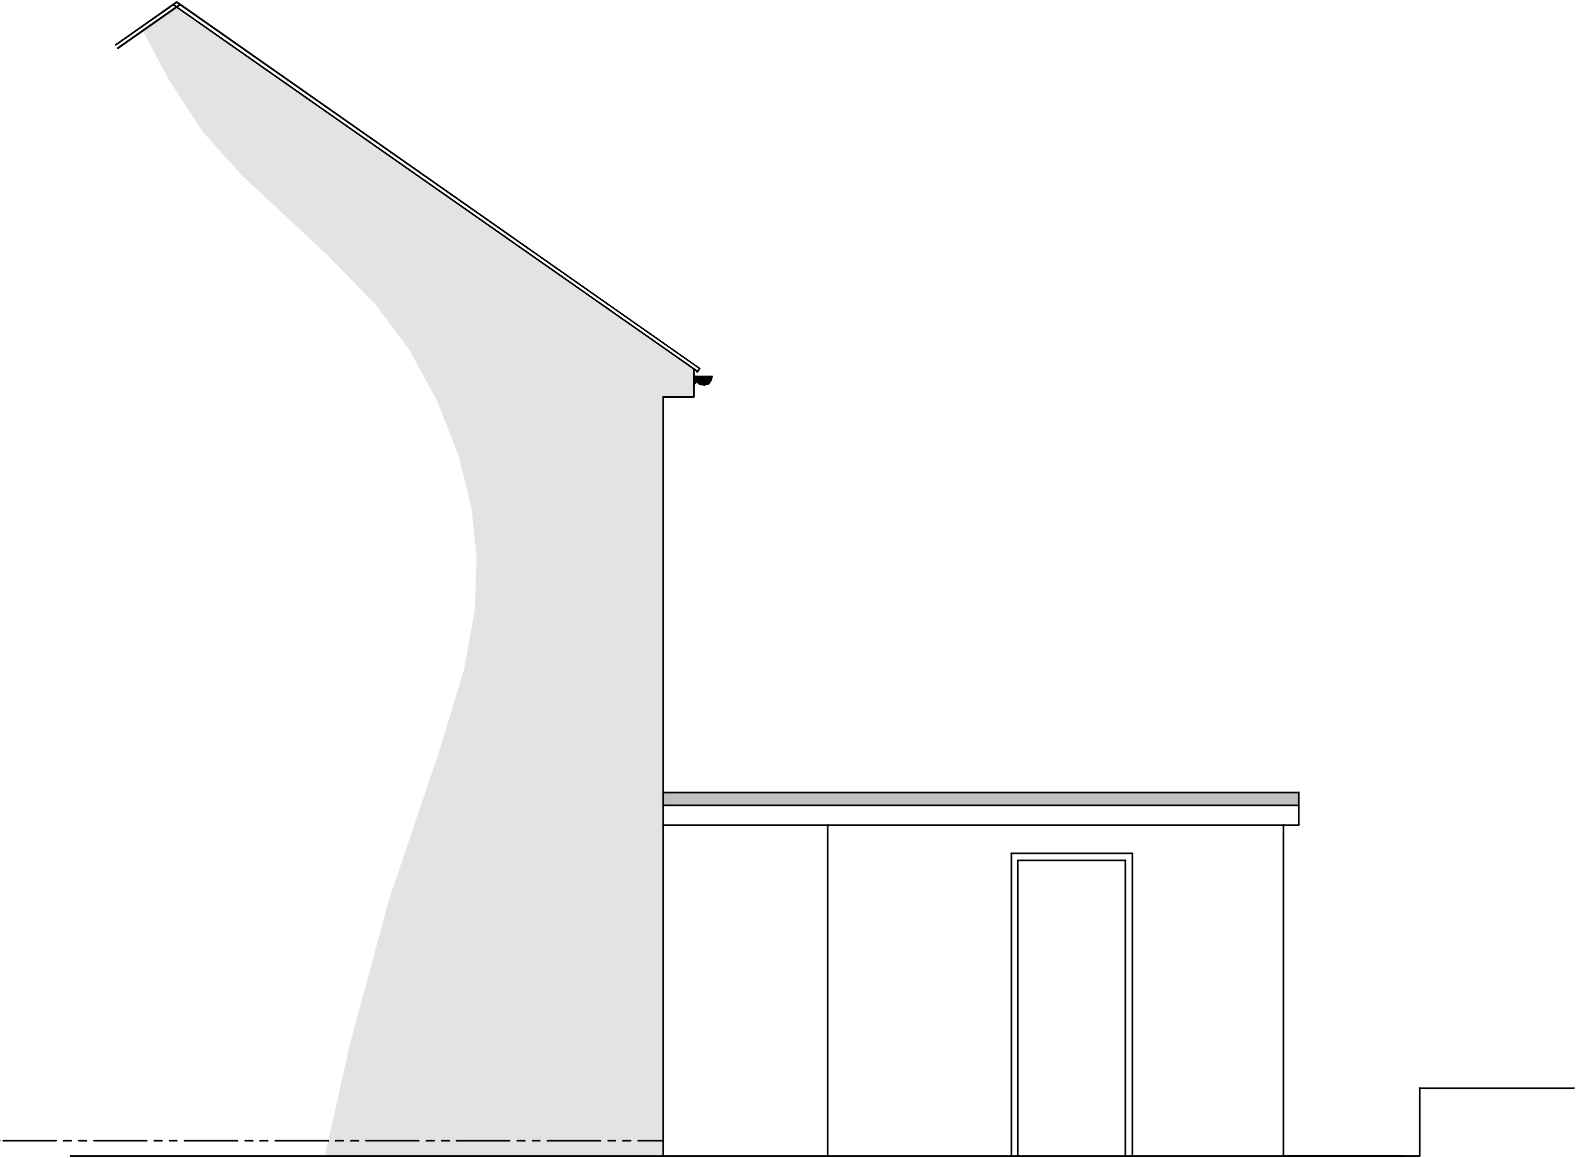

existing side elevation - west

CLIENT Wythenshawe Community Housing Group		
PROJECT EXTENSION & ALTERATIONS		
LOCATION 24 MILLBROOK ROAD WYTHENSHAW		
TITLE EXISTING PLANS & ELEVATIONS		
SCALE + PAPER SIZE 1:50 @ A1	DATE MAR '23	DRAWN BY <i>km</i>
DRAWN 1371	REVISION 1	REVISION .

HEATON DESIGN LTD
ARCHITECTURAL DESIGN

153
WOODSMOOR LANE
WOODSMOOR
STOCKPORT
CHESHIRE
SK3 8TH
PHONE + FAX
0161 - 456 7766
MOBILE
07973 - 208126
EMAIL
info@heatondesign.com