

GROSVENOR CASINO MANCHESTER – PLANNING DRAWING
PROPOSED SIGNS


ITEM 01 (Qty 1)

D/S internally illuminated Roundel to existing 6.7m totem

Featuring:

- Formed aluminium back panel finished Black RAL 9005.
- Displaying small individual MBX acrylic letters with 30mm returns painted Black RAL 9005.
- Individual built up acrylic G & outer sections with Black vinyl applied to part of returns leaving back 20mm to illuminate.
- Internal GE 6500k LED cool white face & halo illumination

Scale 1:50

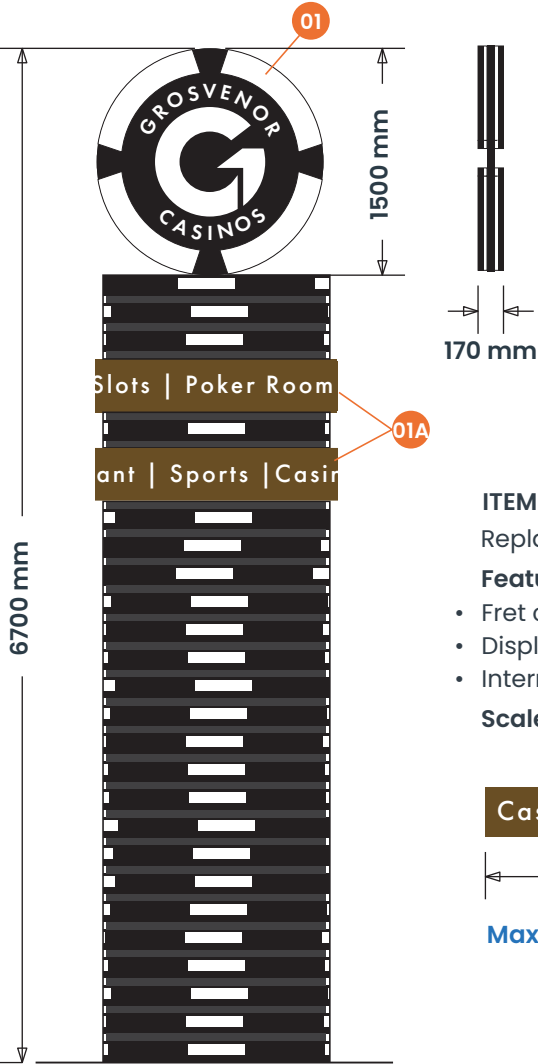


ITEM 01A (Qty 2)

Replacement amenity formed aluminium panels to totem

Featuring:

- Fret cut aluminium panels finished Bronze (TBC)
- Displaying backed up opal acrylic text.
- Internal GE 6500k LED cool white illumination

Scale 1:25

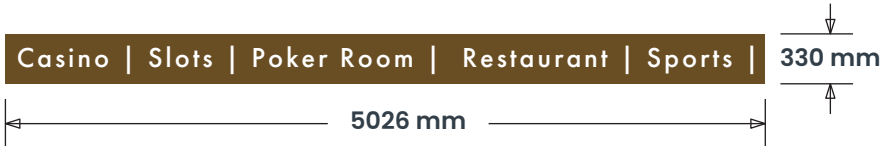

Max 250 Candelas per square meter (cd/m2)

ITEMS 02A & 02B (Qty 2)

Halo illuminated roundels

Featuring:

- Formed aluminium back tray finished grey to match cladding
- Individual built up halo illuminated Bronze effect letters, G & outer segemnts finished Bronze with 20mm constant light acrylic back.
- Internal GE 6500k LED cool halo illumination

Scale 1:20




ITEM 02A – 2730 mm Ground Clearance

ITEM 02B – 3800 mm Ground Clearance

Max 250 Candelas per square meter (cd/m2)

SIGN COLOUR

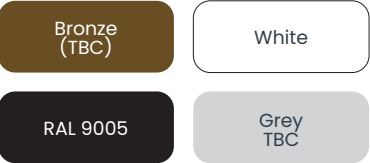

BRAND TYPEFACES

Primary : Futura PT Demi
Secondary : Futura PT Book
Futura PT Medium

Max 250 Candelas per square meter (cd/m2)



ashleigh®

COPYRIGHT:
THE ATTACHED DESIGNS AND ILLUSTRATIONS ARE INTENDED SOLELY FOR,
AND SHOULD ONLY BE USED BY, THOSE TO WHOM THIS DESIGN SPECIFICATION IS ADDRESSED.
THE CONTENTS ARE STRICTLY PRIVATE AND CONFIDENTIAL.
ANY FORM OF REPRODUCTION, DISSEMINATION, COPYING, DISCLOSURE, MODIFICATION OR
DISTRIBUTION IS STRICTLY PROHIBITED WITHOUT THE PRIOR WRITTEN CONSENT OF
ASHLEIGH SIGNS LTD (COMPANY NO: 1325086)
REGISTERED ADDRESS:
ASHLEIGH HOUSE, BECKSBIDGE ROAD, NORMANTON INDUSTRIAL ESTATE, NORMANTON, WY6 1TE

GROSVENOR CASINO
MANCHESTER (BURYNEW RD)
2 RAMSGATE STREET
MANCHESTER
M8 9SG

176108 (PL) C
22/03/23 – SRL
Page 1 of 11

GROSVENOR CASINO MANCHESTER – PLANNING DRAWING
PROPOSED SIGNS

ITEMS 03A & 03B (Qty 2)
Internally illuminated logo & letters

- Featuring:
- Individual built up rimless internally illuminated Bronze effect letters with 120mm returns.
 - Housing opal acylic faces.
 - Internal GE 6500k LED cool white face illumination

Scale 1:20




ITEMS 03A & 03B – 6795 mm Ground Clearance
Max 250 Candelas per square meter (cd/m2)


ITEM 04 (Qty 1)
Internally illuminated letters

- Featuring:
- Individual built up internally illuminated white letters.
 - Housing opal acylic faces.
 - Internal GE 6500k LED cool white face illumination

Scale 1:100

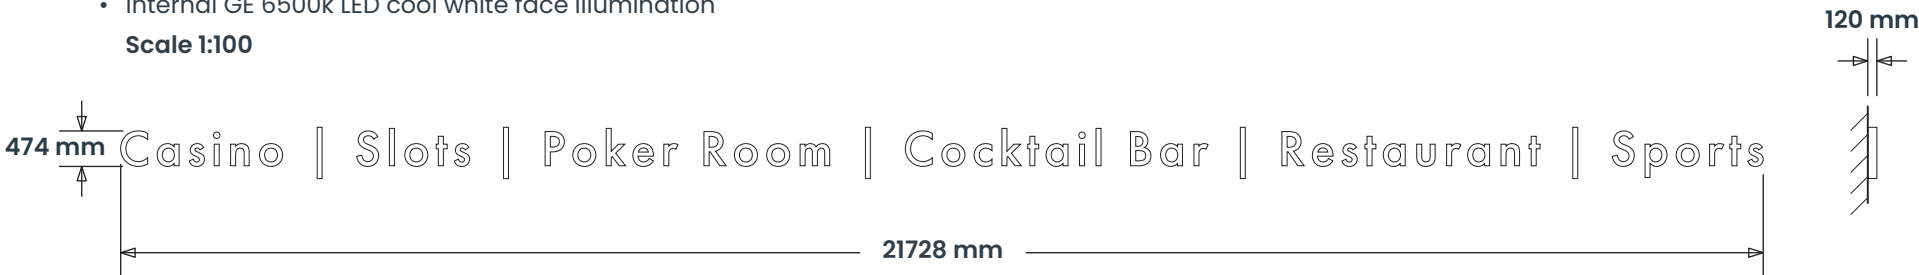

3600 mm Ground Clearance
Max 250 Candelas per square meter (cd/m2)

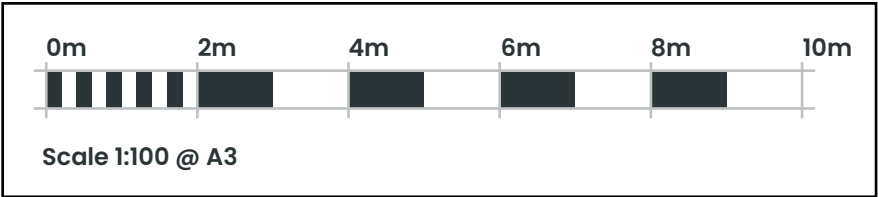

SIGN COLOUR

Bronze
(TBC)

RAL 9005

White

Grey
TBC

BRAND TYPEFACES

Primary :
Futura PT Demi

Secondary :
Futura PT Book
Futura PT Medium



ashleigh®

COPYRIGHT:
THE ATTACHED DESIGNS AND ILLUSTRATIONS ARE INTENDED SOLELY FOR,
AND SHOULD ONLY BE USED BY, THOSE TO WHOM THIS DESIGN SPECIFICATION IS ADDRESSED

THE CONTENTS ARE STRICTLY PRIVATE AND CONFIDENTIAL
ANY FORM OF REPRODUCTION, DISSEMINATION, COPYING, DISCLOSURE, MODIFICATION OR
DISTRIBUTION IS STRICTLY PROHIBITED WITHOUT THE PRIOR WRITTEN CONSENT OF
ASHLEIGH SIGNS LTD (COMPANY NO: 1325086)

REGISTERED ADDRESS:
ASHLEIGH HOUSE, BECKSBIDGE ROAD, NORMANTON INDUSTRIAL ESTATE, NORMANTON, WF6 1TE

GROSVENOR CASINO
MANCHESTER (BURYNEW RD)
2 RAMSGATE STREET
MANCHESTER
M8 9SG

176108 (PL) C
22/03/23 – SRL
Page 2 of 11

GROSVENOR CASINO MANCHESTER – PLANNING DRAWING
PROPOSED SIGNS

ITEM 05 (Qty 1)

Externally illuminated flex face sign

Featuring:

- Replacement flexface skin to existing frame.
- Replace floodlights with new LED flood light.

Scale 1:100



100 mm Ground Clearance
Max 250 Candelas per square meter (cd/m2)

ITEM 06 (Qty 1 set of 4)

Externally illuminated flex face sign

Featuring:

- Replacement flexface skin to existing frame.
- Replace floodlights with new LED flood light.

Scale 1:100



300 mm Ground Clearance
Max 250 Candelas per square meter (cd/m2)



Existing illumination
ITEMS 05 & 06

ITEM 07 (Qty 110m)

White LED

Featuring:

- White LED to wash up bulding.

Scale N.T.S.

1No. 40 m length

1No. 70 m length

5000 mm Ground Clearance
Max 250 Candelas per square meter (cd/m2)

ITEM 08 (Qty 1)

LED Band

Featuring:

- LED band below canopy to perimeter.

Scale N.T.S.

1No. 37 m length to follow curve of canopy

2975 mm Ground Clearance
Max 250 Candelas per square meter (cd/m2)

ITEM 09 (Qty 140m)

LED Strip light

Featuring:


- Aluminium channel finished RAL 7016 (Gloss).
- Opal acrylic face
- Cool white LED tubing housed within channel

Scale N.T.S.

Positioned at high level on the building and



6600 mm Ground Clearance (AT LOWEST POINT)
Max 250 Candelas per square meter (cd/m2)

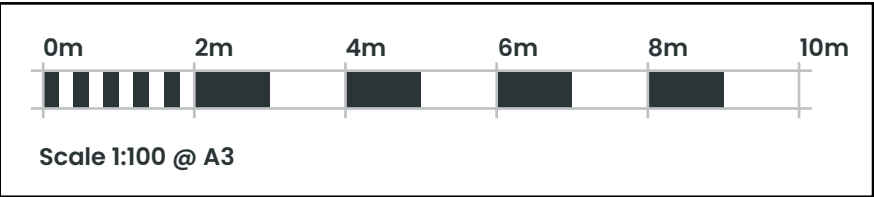





ashleigh®

COPYRIGHT:
THE ATTACHED DESIGNS AND ILLUSTRATIONS ARE INTENDED SOLELY FOR,
AND SHOULD ONLY BE USED BY, THOSE TO WHOM THIS DESIGN SPECIFICATION IS ADDRESSED.
THE CONTENTS ARE STRICTLY PRIVATE AND CONFIDENTIAL
ANY FORM OF REPRODUCTION, DISSEMINATION, COPYING, DISCLOSURE, MODIFICATION OR
DISTRIBUTION IS STRICTLY PROHIBITED WITHOUT THE PRIOR WRITTEN CONSENT OF
ASHLEIGH SIGNS LTD (COMPANY NO: 1325086)
REGISTERED ADDRESS:
ASHLEIGH HOUSE, BECKSBIDGE ROAD, NORMANTON INDUSTRIAL ESTATE, NORMANTON, WF6 1TE

GROSVENOR CASINO
MANCHESTER (BURYNEW RD)
2 RAMSGATE STREET
MANCHESTER
M8 9SG

176108 (PL) C
22/03/23 – SRL
Page 3 of 11

GROSVENOR CASINO MANCHESTER - PLANNING DRAWING
PROPOSED SIGNS

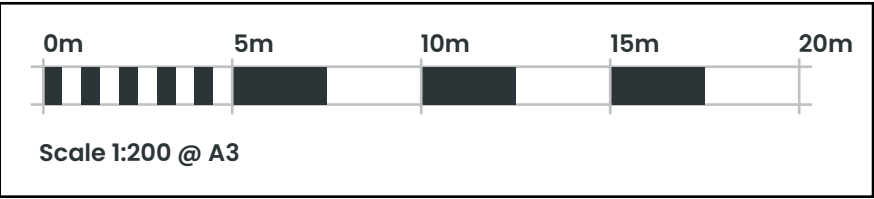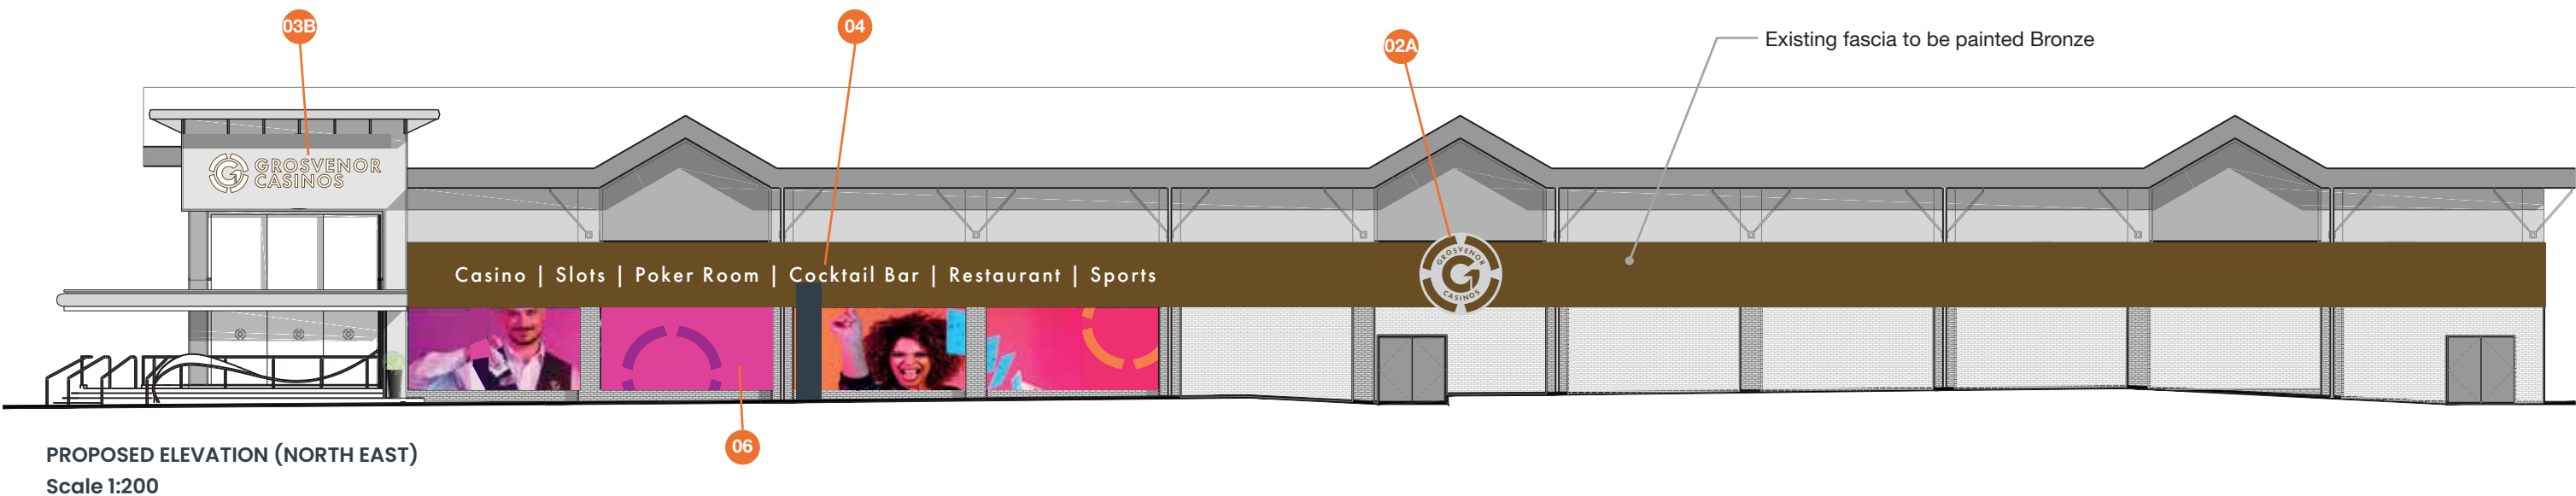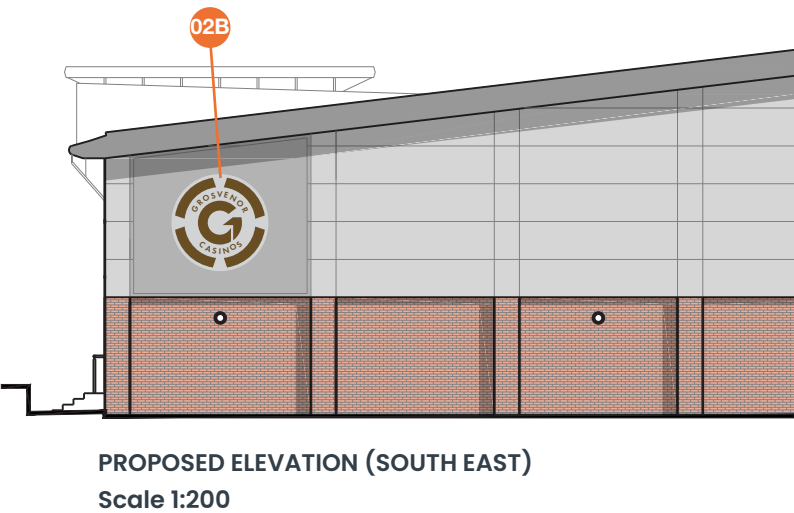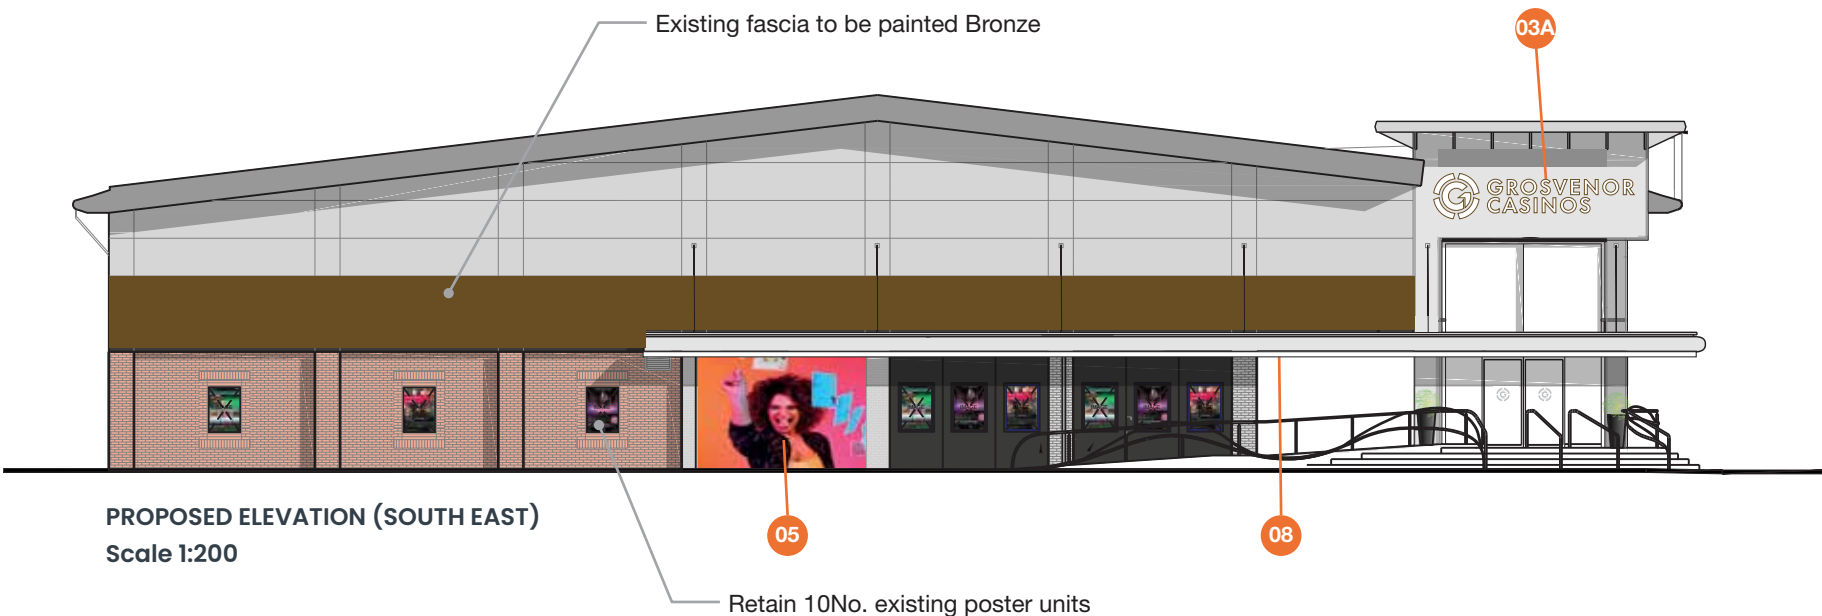

ashleigh®

COPYRIGHT:
THE ATTACHED DESIGNS AND ILLUSTRATIONS ARE INTENDED SOLELY FOR,
AND SHOULD ONLY BE USED BY, THOSE TO WHOM THIS DESIGN SPECIFICATION IS ADDRESSED.
THE CONTENTS ARE STRICTLY PRIVATE AND CONFIDENTIAL.
ANY FORM OF REPRODUCTION, DISSEMINATION, COPYING, DISCLOSURE, MODIFICATION OR
DISTRIBUTION IS STRICTLY PROHIBITED WITHOUT THE PRIOR WRITTEN CONSENT OF
ASHLEIGH SIGNS LTD (COMPANY NO: 1325086).
REGISTERED ADDRESS:
ASHLEIGH HOUSE, BECKSBIDGE ROAD, NORMANTON INDUSTRIAL ESTATE, NORMANTON, W6 1TE

**GROSVENOR CASINO
MANCHESTER (BURYNEW RD)
2 RAMSGATE STREET
MANCHESTER
M8 9SG**

**176108 (PL) C
22/03/23 - SRL
Page 4 of 11**

GROSVENOR CASINO MANCHESTER – PLANNING DRAWING
PROPOSED SIGNS



ashleigh®

COPYRIGHT:
THE ATTACHED DESIGNS AND ILLUSTRATIONS ARE INTENDED SOLELY FOR,
AND SHOULD ONLY BE USED BY, THOSE TO WHOM THIS DESIGN SPECIFICATION IS ADDRESSED.
THE CONTENTS ARE STRICTLY PRIVATE AND CONFIDENTIAL.
ANY FORM OF REPRODUCTION, DISSEMINATION, COPYING, DISCLOSURE, MODIFICATION OR
DISTRIBUTION IS STRICTLY PROHIBITED WITHOUT THE PRIOR WRITTEN CONSENT OF
ASHLEIGH SIGNS LTD. (COMPANY NO: 1225086)
REGISTERED ADDRESS:
ASHLEIGH HOUSE, BECKSBIDGE ROAD, NORMANTON INDUSTRIAL ESTATE, NORMANTON, WF6 1TE

**GROSVENOR CASINO
MANCHESTER (BURYNEW RD)
2 RAMSGATE STREET
MANCHESTER
M8 9SG**

**176108 (PL) C
22/03/23 – SRL
Page 5 of 11**

GROSVENOR CASINO MANCHESTER – PLANNING DRAWING
PROPOSED SIGNS



ashleigh®

COPYRIGHT:
THE ATTACHED DESIGNS AND ILLUSTRATIONS ARE INTENDED SOLELY FOR,
AND SHOULD ONLY BE USED BY, THOSE TO WHOM THIS DESIGN SPECIFICATION IS ADDRESSED
THE CONTENTS ARE STRICTLY PRIVATE AND CONFIDENTIAL
ANY FORM OF REPRODUCTION, DISSEMINATION, COPYING, DISCLOSURE, MODIFICATION OR
DISTRIBUTION IS STRICTLY PROHIBITED WITHOUT THE PRIOR WRITTEN CONSENT OF
ASHLEIGH SIGNS LTD (COMPANY NO: 1325086)
REGISTERED ADDRESS:
ASHLEIGH HOUSE, BECKSBIDGE ROAD, NORMANTON INDUSTRIAL ESTATE, NORMANTON, WF6 1TE


**GROSVENOR CASINO
MANCHESTER (BURYNEW RD)
2 RAMSGATE STREET
MANCHESTER
M8 9SG**

**176108 (PL) C
22/03/23 – SRL
Page 6 of 11**


GROSVENOR CASINO MANCHESTER – PLANNING DRAWING
EXISTING SIGNS




EXISTING ELEVATION (SOUTH EAST)
Scale 1:200

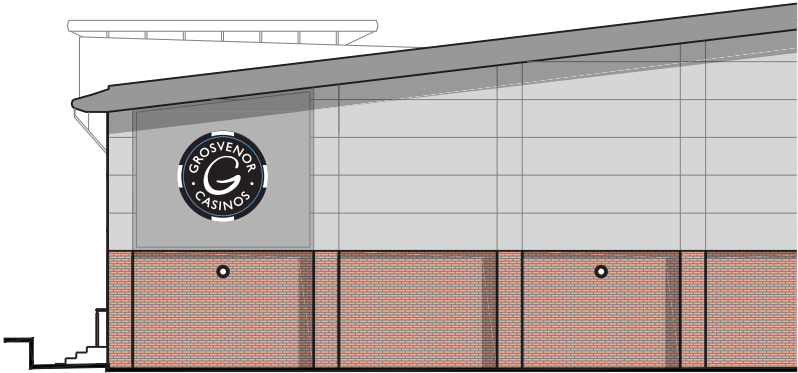

EXISTING ELEVATION (SOUTH EAST)
Scale 1:200

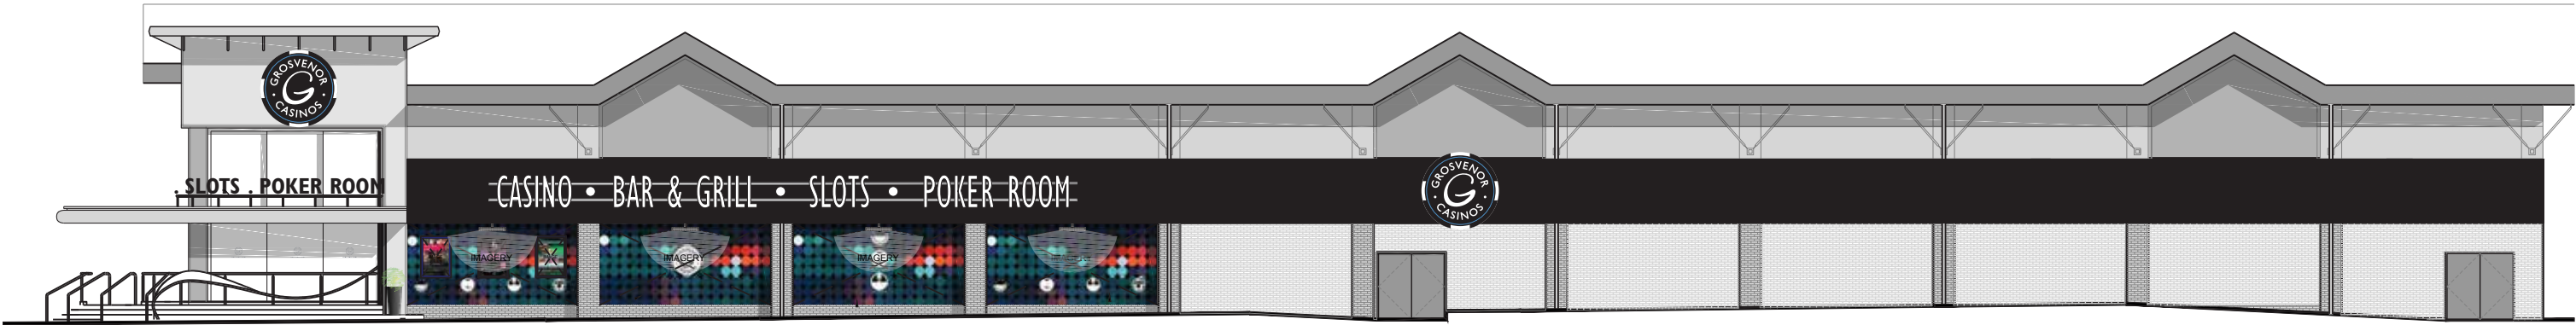

EXISTING ELEVATION (NORTH EAST)
Scale 1:200

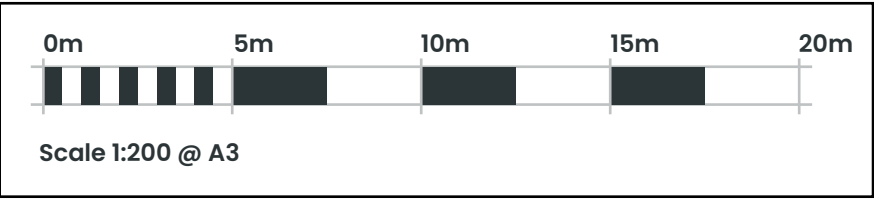

ashleigh®

COPYRIGHT:
THE ATTACHED DESIGNS AND ILLUSTRATIONS ARE INTENDED SOLELY FOR,
AND SHOULD ONLY BE USED BY, THOSE TO WHOM THIS DESIGN SPECIFICATION IS ADDRESSED.
THE CONTENTS ARE STRICTLY PRIVATE AND CONFIDENTIAL.
ANY FORM OF REPRODUCTION, DISSEMINATION, COPYING, DISCLOSURE, MODIFICATION OR
DISTRIBUTION IS STRICTLY PROHIBITED WITHOUT THE PRIOR WRITTEN CONSENT OF
ASHLEIGH SIGNS LTD (COMPANY NO: 1325086).
REGISTERED ADDRESS:
ASHLEIGH HOUSE, BECKSBIDGE ROAD, NORMANTON INDUSTRIAL ESTATE, NORMANTON, WF6 1TE

**GROSVENOR CASINO
MANCHESTER (BURYNEW RD)
2 RAMSGATE STREET
MANCHESTER
M8 9SG**

**176108 (PL) C
22/03/23 – SRL
Page 7 of 11**

GROSVENOR CASINO MANCHESTER – PLANNING DRAWING
EXISTING SIGNS



ashleigh®

COPYRIGHT:
THE ATTACHED DESIGNS AND ILLUSTRATIONS ARE INTENDED SOLELY FOR,
AND SHOULD ONLY BE USED BY, THOSE TO WHOM THIS DESIGN SPECIFICATION IS ADDRESSED
THE CONTENTS ARE STRICTLY PRIVATE AND CONFIDENTIAL
ANY FORM OF REPRODUCTION, DISSEMINATION, COPYING, DISCLOSURE, MODIFICATION OR
DISTRIBUTION IS STRICTLY PROHIBITED WITHOUT THE PRIOR WRITTEN CONSENT OF
ASHLEIGH SIGNS LTD (COMPANY NO: 1325086)
REGISTERED ADDRESS:
ASHLEIGH HOUSE, BECKSBIDGE ROAD, NORMANTON INDUSTRIAL ESTATE, NORMANTON, WY6 1TE

**GROSVENOR CASINO
MANCHESTER (BURYNEW RD)
2 RAMSGATE STREET
MANCHESTER
M8 9SG**

**176108 (PL) C
22/03/23 – SRL
Page 8 of 11**

GROSVENOR CASINO MANCHESTER – PLANNING DRAWING
EXISTING SIGNS




ashleigh®

COPYRIGHT:
THE ATTACHED DESIGNS AND ILLUSTRATIONS ARE INTENDED SOLELY FOR,
AND SHOULD ONLY BE USED BY, THOSE TO WHOM THIS DESIGN SPECIFICATION IS ADDRESSED
THE CONTENTS ARE STRICTLY PRIVATE AND CONFIDENTIAL
ANY FORM OF REPRODUCTION, DISSEMINATION, COPYING, DISCLOSURE, MODIFICATION OR
DISTRIBUTION IS STRICTLY PROHIBITED WITHOUT THE PRIOR WRITTEN CONSENT OF
ASHLEIGH SIGNS LTD (COMPANY NO: 1325086)
REGISTERED ADDRESS:
ASHLEIGH HOUSE, BECKSBIDGE ROAD, NORMANTON INDUSTRIAL ESTATE, NORMANTON, WF6 1TE

**GROSVENOR CASINO
MANCHESTER (BURYNEW RD)
2 RAMSGATE STREET
MANCHESTER
M8 9SG**

**176108 (PL) C
22/03/23 – SRL
Page 9 of 11**

GROSVENOR CASINO MANCHESTER - PLANNING DRAWING
SITE PLAN

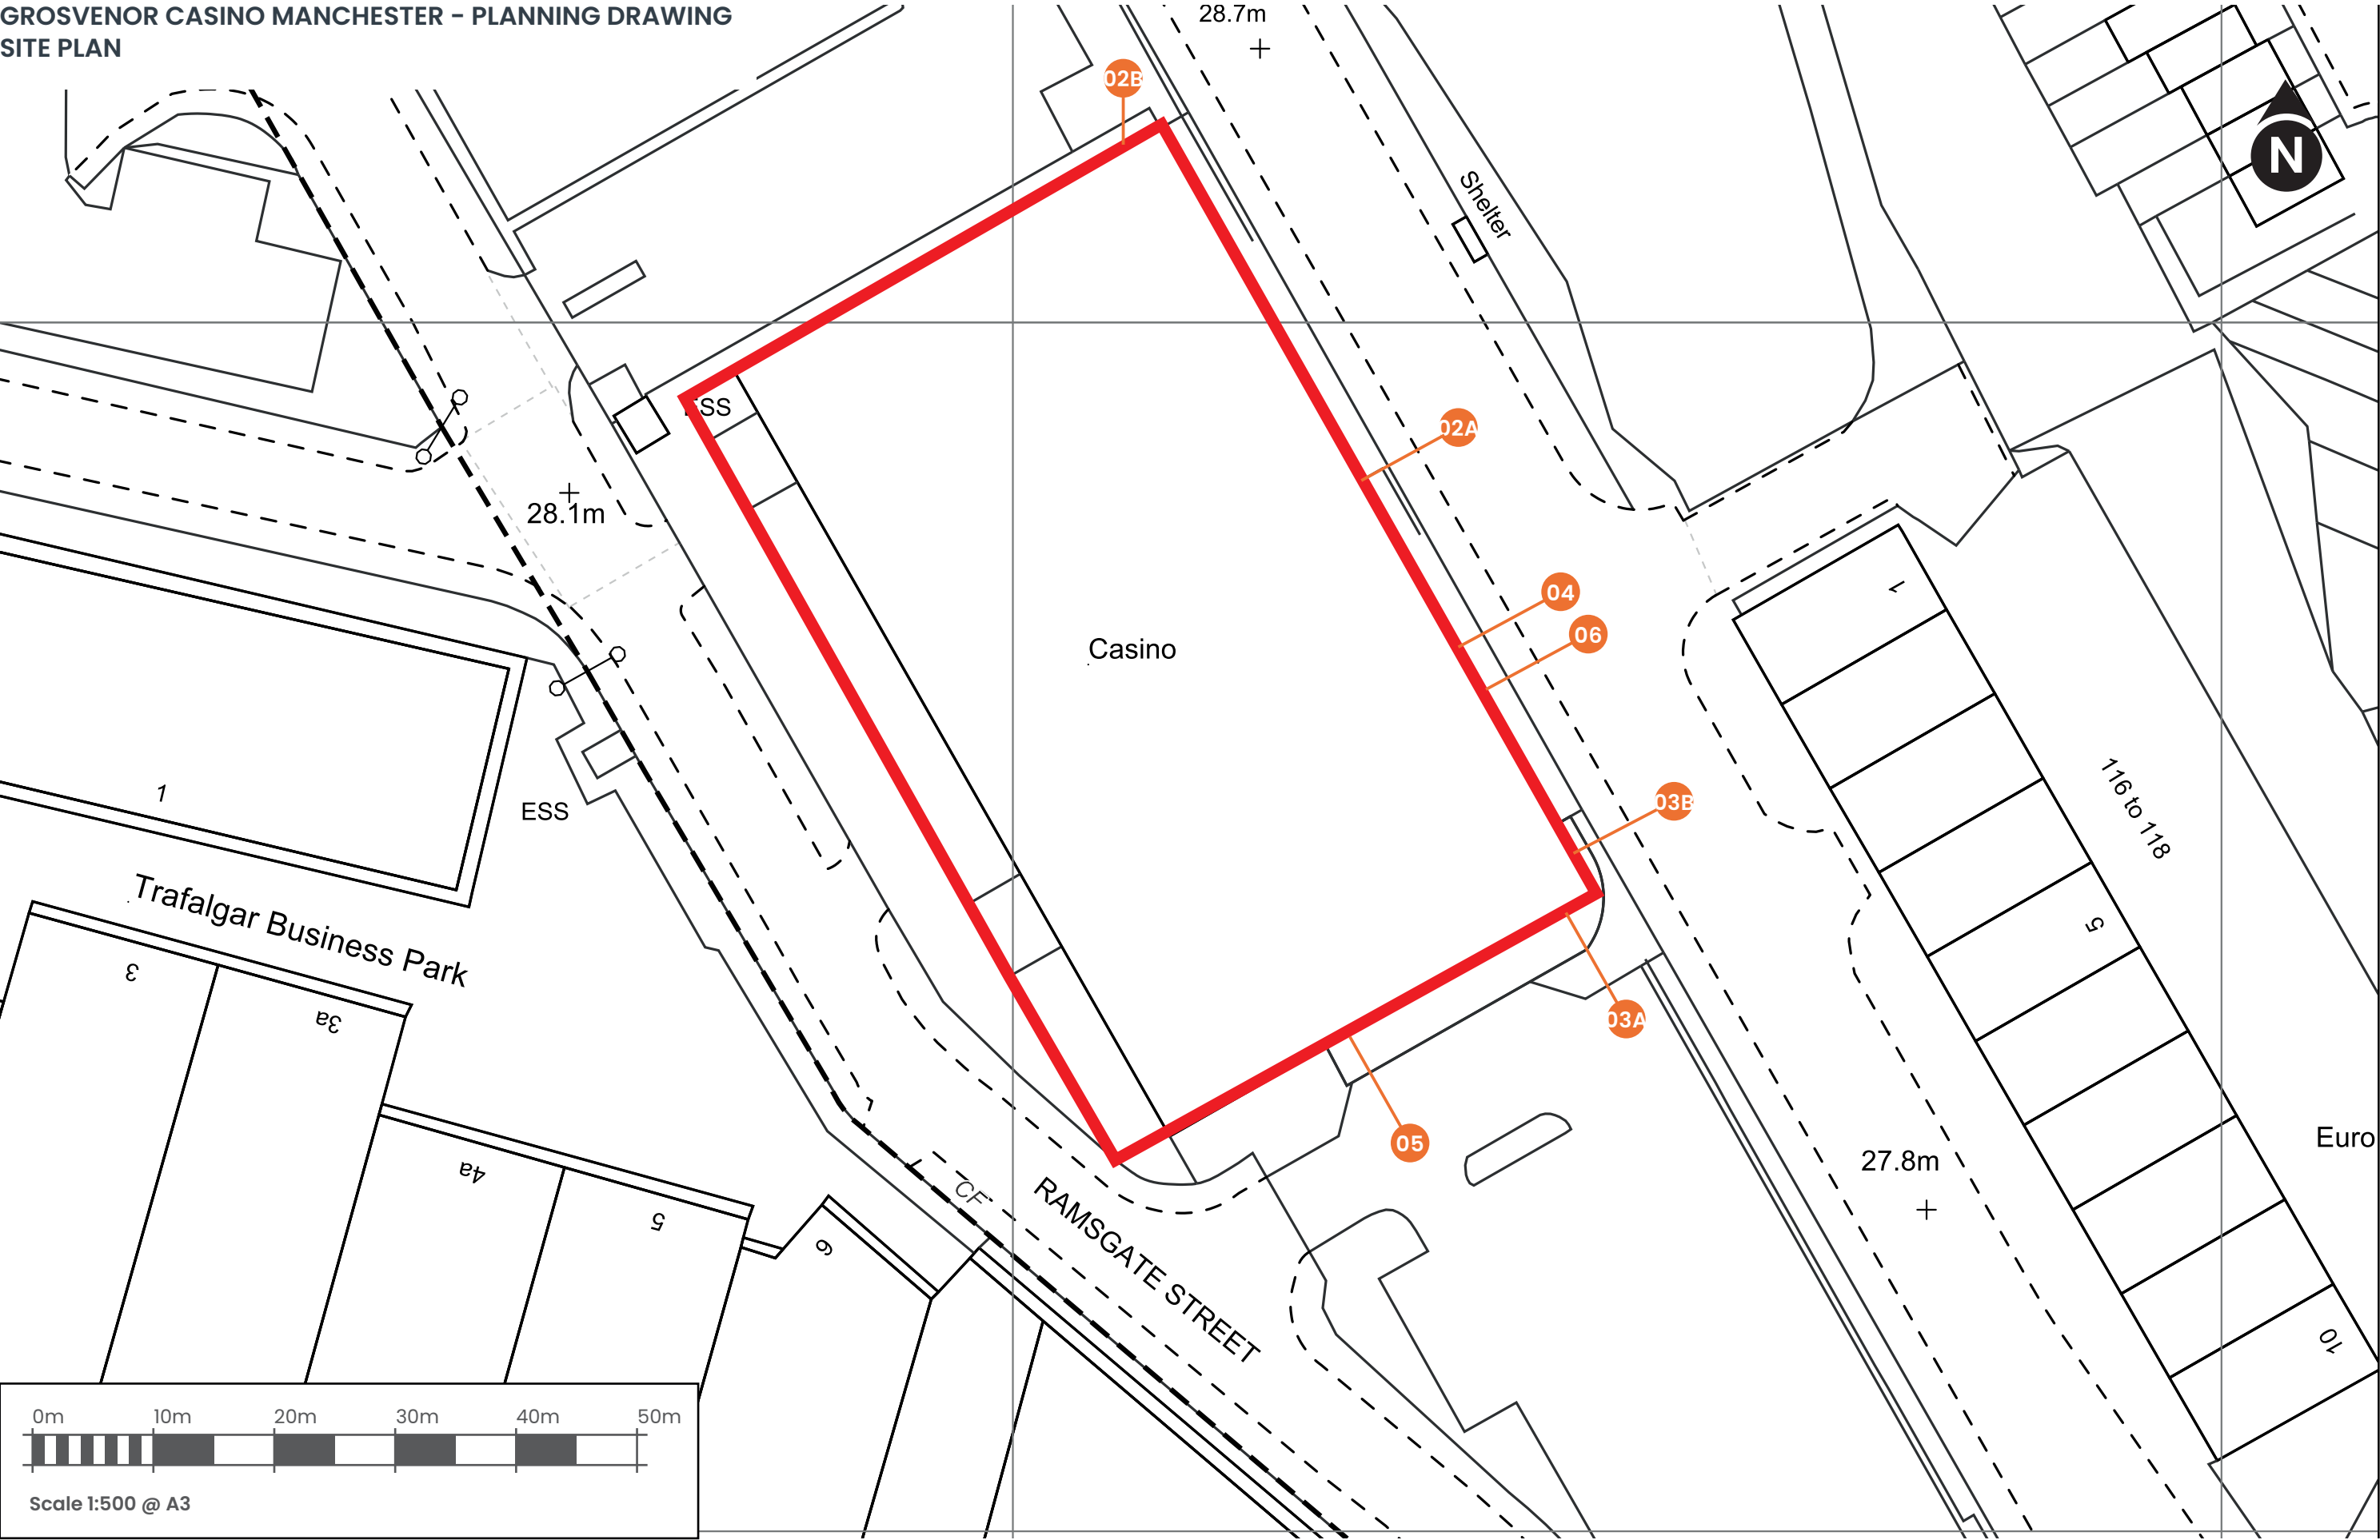


ashleigh®

COPYRIGHT:
THE ATTACHED DESIGNS AND ILLUSTRATIONS ARE INTENDED SOLELY FOR
AND SHOULD ONLY BE USED BY THOSE TO WHOM THIS DESIGN SPECIFICATION IS ADDRESSED
THE CONTENTS ARE STRICTLY PRIVATE AND CONFIDENTIAL
ANY FORM OF REPRODUCTION, DISSEMINATION, COPYING, DISCLOSURE, MODIFICATION OR
DISTRIBUTION IS STRICTLY PROHIBITED WITHOUT THE PRIOR WRITTEN CONSENT OF
ASHLEIGH SIGNS LTD (COMPANY NO: 1325086)
REGISTERED ADDRESS:
ASHLEIGH HOUSE, BECKSBIDGE ROAD, NORMANTON INDUSTRIAL ESTATE, NORMANTON, WY6 1TE

**GROSVENOR CASINO
MANCHESTER (BURYNEW RD)
2 RAMSGATE STREET
MANCHESTER
M8 9SG**

**176108 (PL) C
22/03/23 - SRL
Page 10 of 11**

GROSVENOR CASINO MANCHESTER - PLANNING DRAWING
LOCATION PLAN

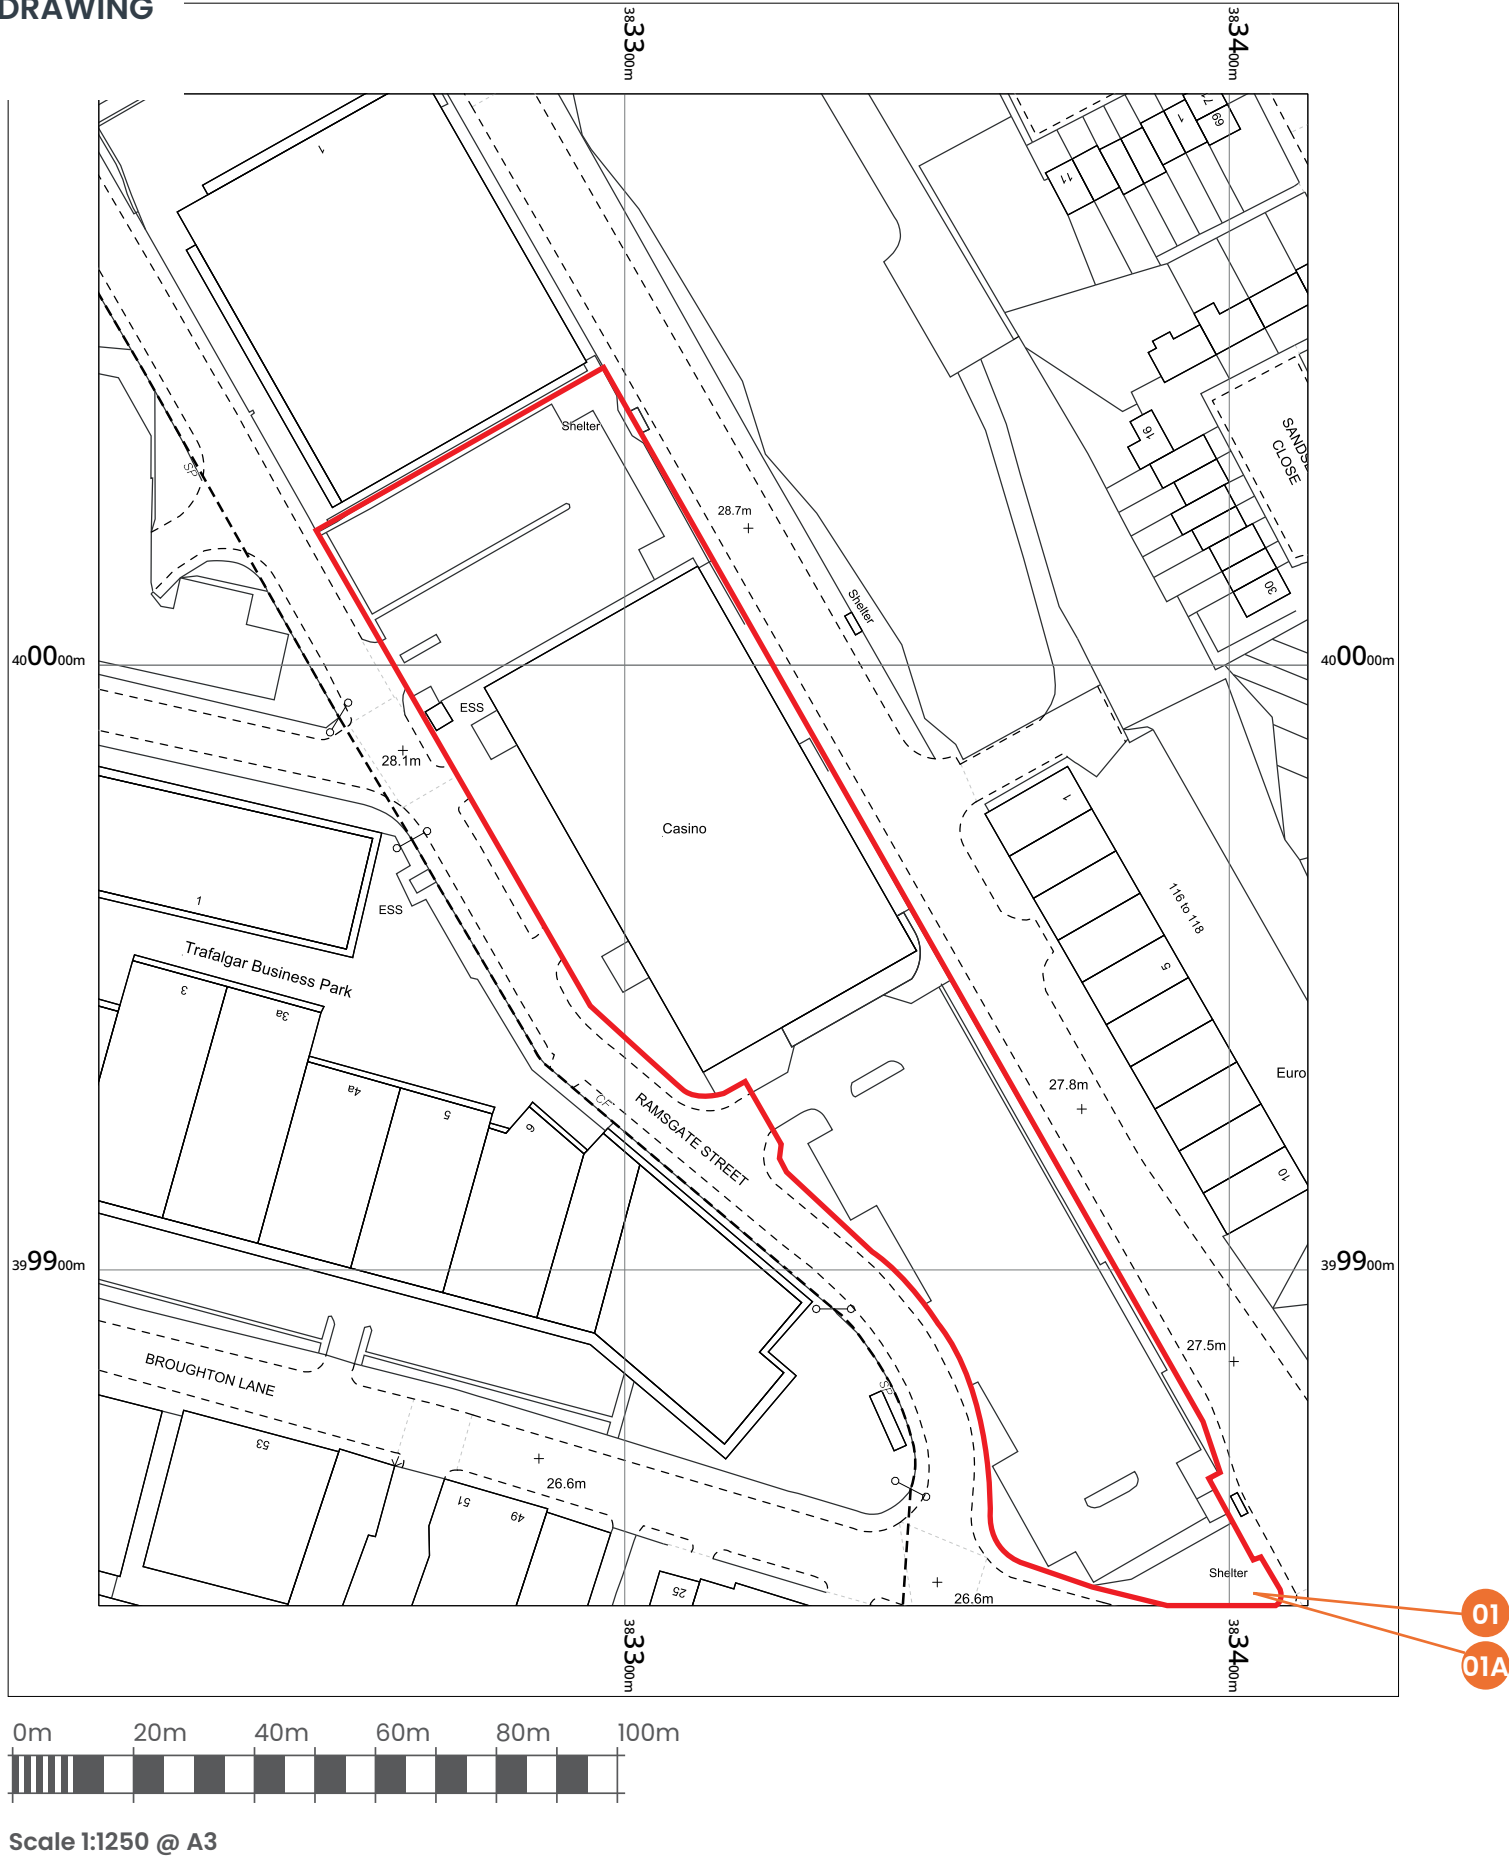

ashleigh®

COPYRIGHT:
THE ATTACHED DESIGNS AND ILLUSTRATIONS ARE INTENDED SOLELY FOR,
AND SHOULD ONLY BE USED BY, THOSE TO WHOM THIS DESIGN SPECIFICATION IS ADDRESSED.
THE CONTENTS ARE STRICTLY PRIVATE AND CONFIDENTIAL.
ANY FORM OF REPRODUCTION, DISSEMINATION, COPYING, DISCLOSURE, MODIFICATION OR
DISTRIBUTION IS STRICTLY PROHIBITED WITHOUT THE PRIOR WRITTEN CONSENT OF
ASHLEIGH SIGNS LTD (COMPANY NO: 1325086).
REGISTERED ADDRESS:
ASHLEIGH HOUSE, BECKSBIDGE ROAD, NORMANTON INDUSTRIAL ESTATE, NORMANTON, WF6 1TE

**GROSVENOR CASINO
MANCHESTER (BURYNEW RD)
2 RAMSGATE STREET
MANCHESTER
M8 9SG**

**176108 (PL) C
22/03/23 - SRL
Page 11 of 11**