


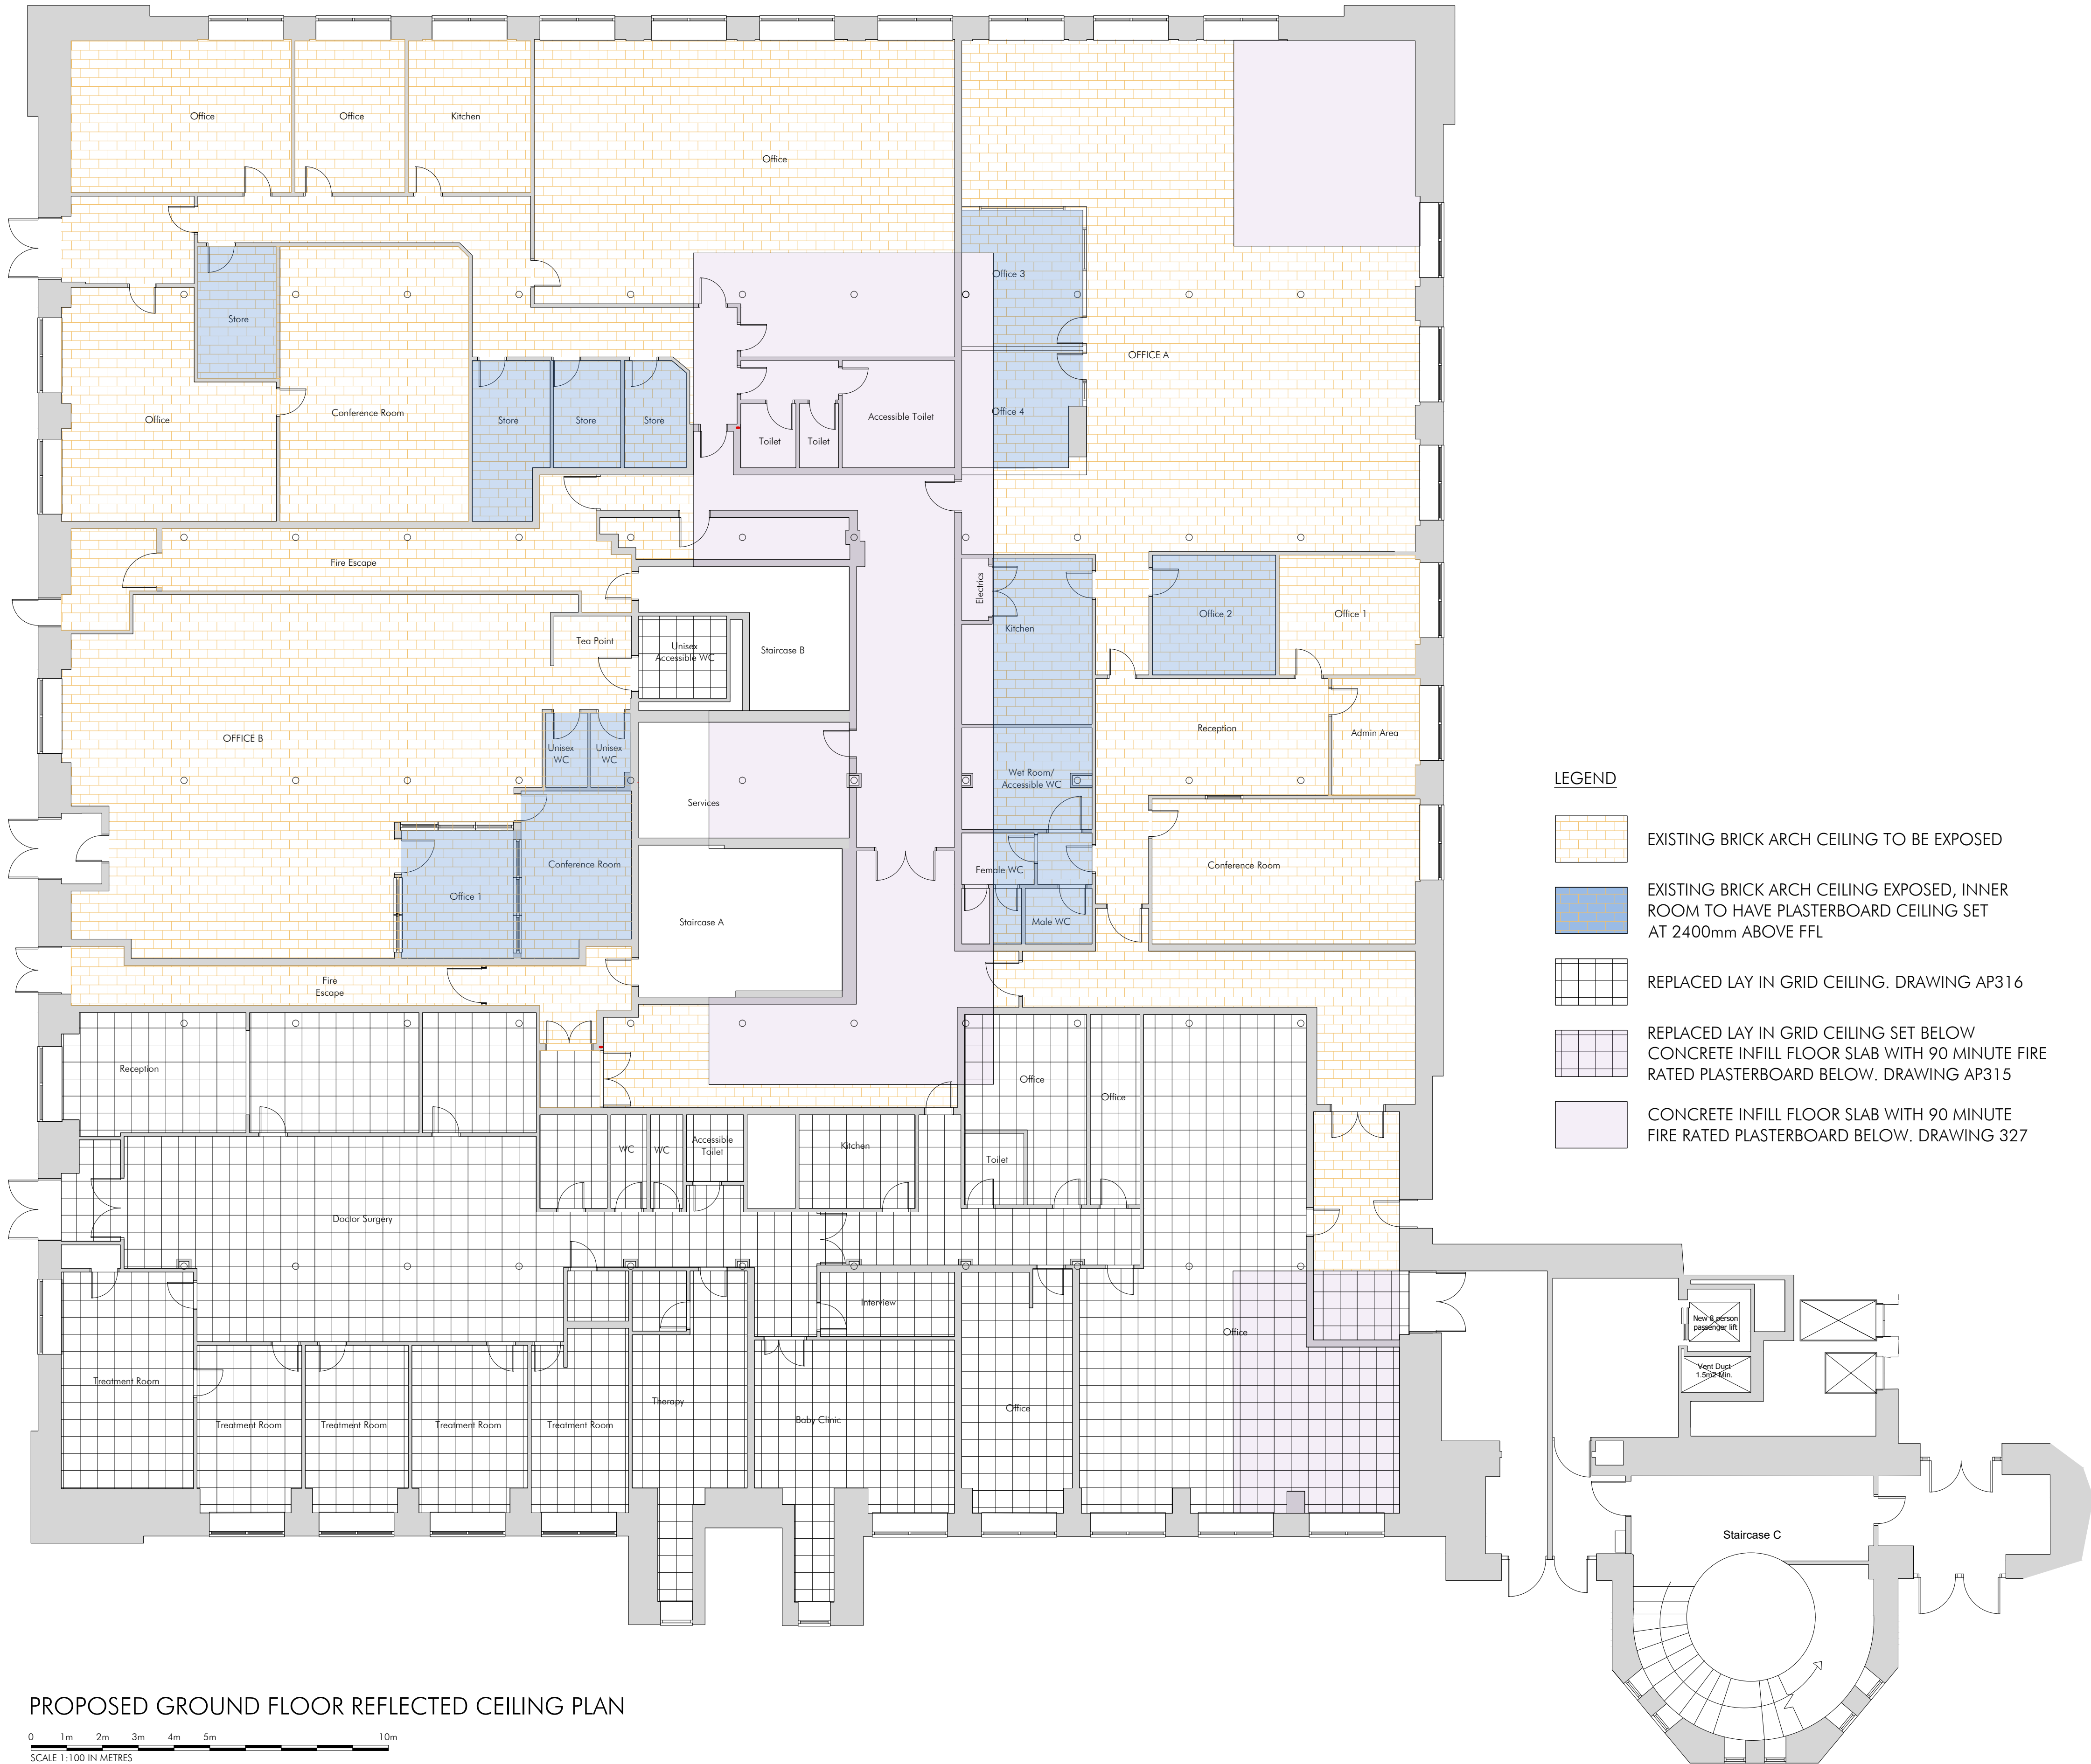

PHD	REV B: LAYOUT UPDATED INLINE WITH PLANNING OFFICERS FEEDBACK	12/5/23
AM/ DMG	REV A - KEY AMENDED TO CLARIFY CEILING CONSTRUCTION	JAN 23
PHD	DRAWN	DEC 22
DRAWN	REVISION	DATE
		VER

AP

ALLISON PIKE

ARCHITECTS & DESIGNERS

7 Buxton Road West, Disley,
Stockport, Cheshire, SK12 2AE.
Website: www.allisonpike.com

Telephone: 01663 763000
Facsimile: 01663 766772
Email: studio@allisonpike.com

© Allison Pike Partnership Limited.

PROJECT	MEDLOCK VICTORIA MILL MILES PLATTING	
TITLE	PLANNING AND LISTED BUILDING APPLICATION PROPOSED GROUND FLOOR REFLECTED CEILING PLAN	
SCALE	1:100 @ A1	
JOB No	DRAWING No	REV
MED02	AP313	B