



6 Sark Road, Chorlton-cum-Hardy

CONTENTS

DRAWING

Existing Plans & Elevations
Proposed Plans & Elevations
Site Plans


DWG NO.	REVISION
GW0031/E1	-
GW0031/P1	-
GW0031/S1	-

SITE ADDRESS


6 Sark Road, Chorlton-cum-Hardy, Manchester M21 9NT

AGENT

Mr Jordan Clarke
GoodWinter Design & Planning Ltd

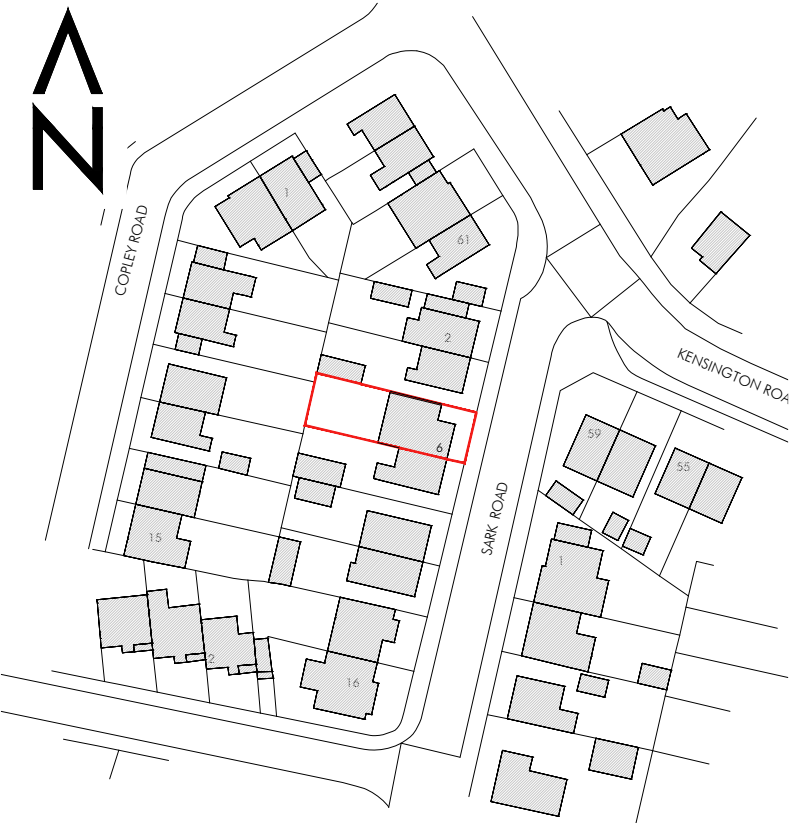


location plan 1:1250

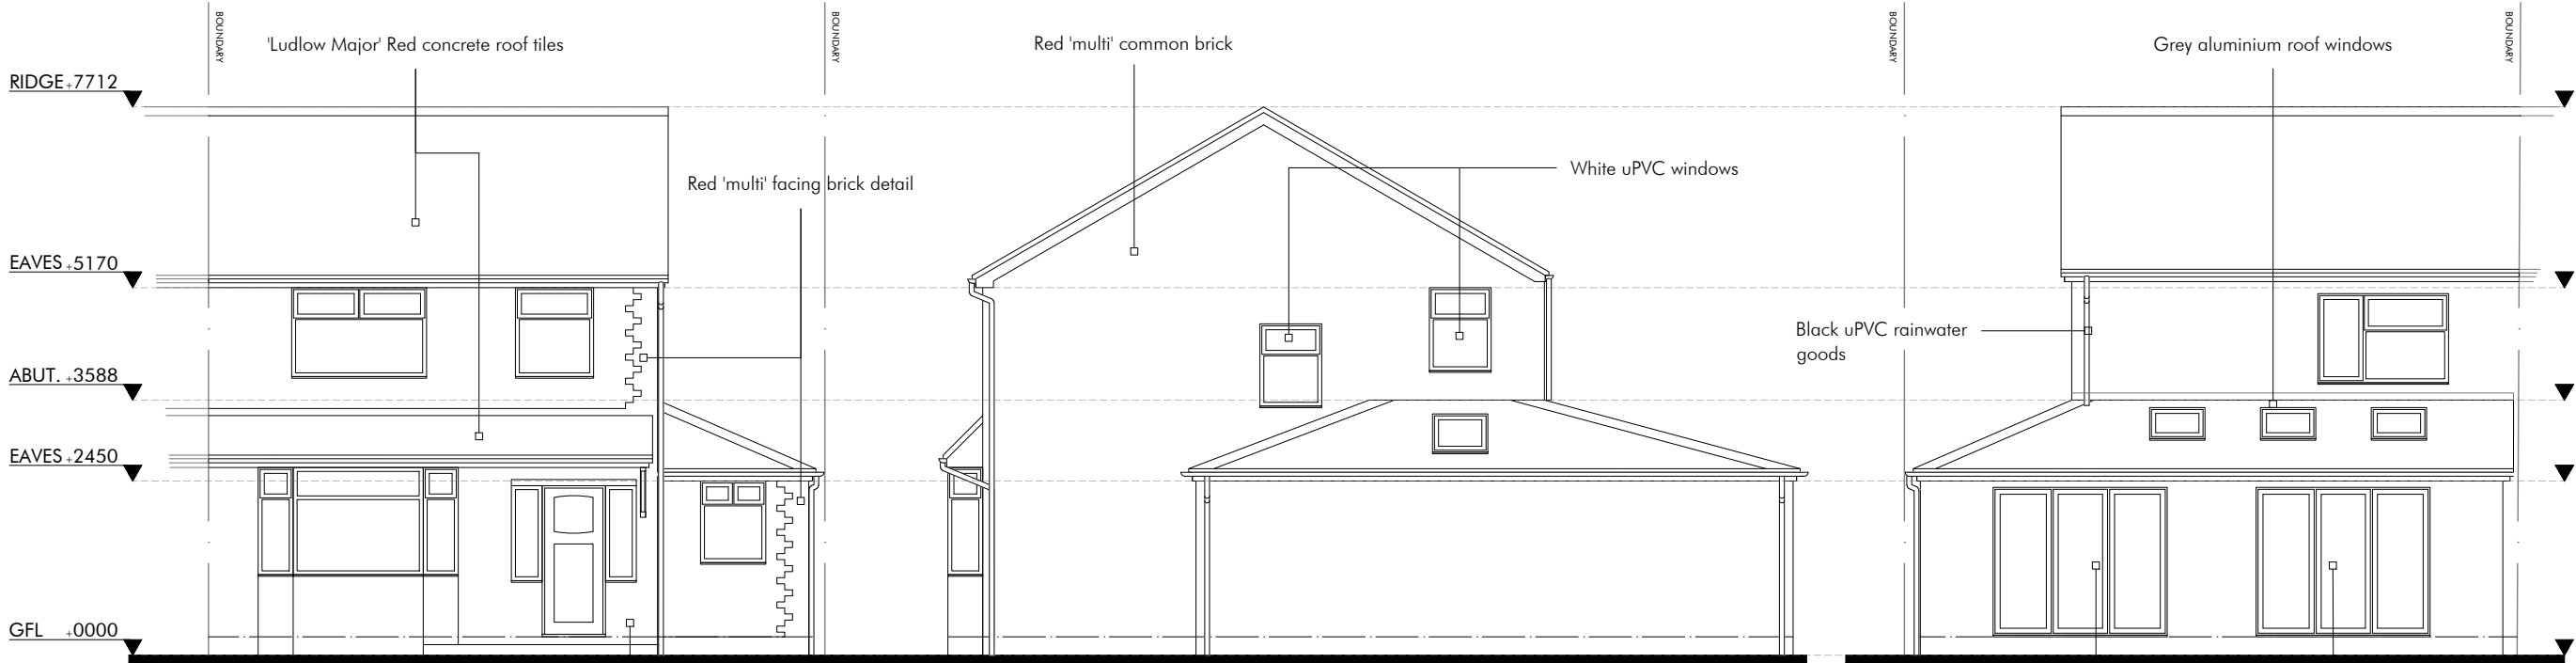


front elevation

side elevation


rear elevation

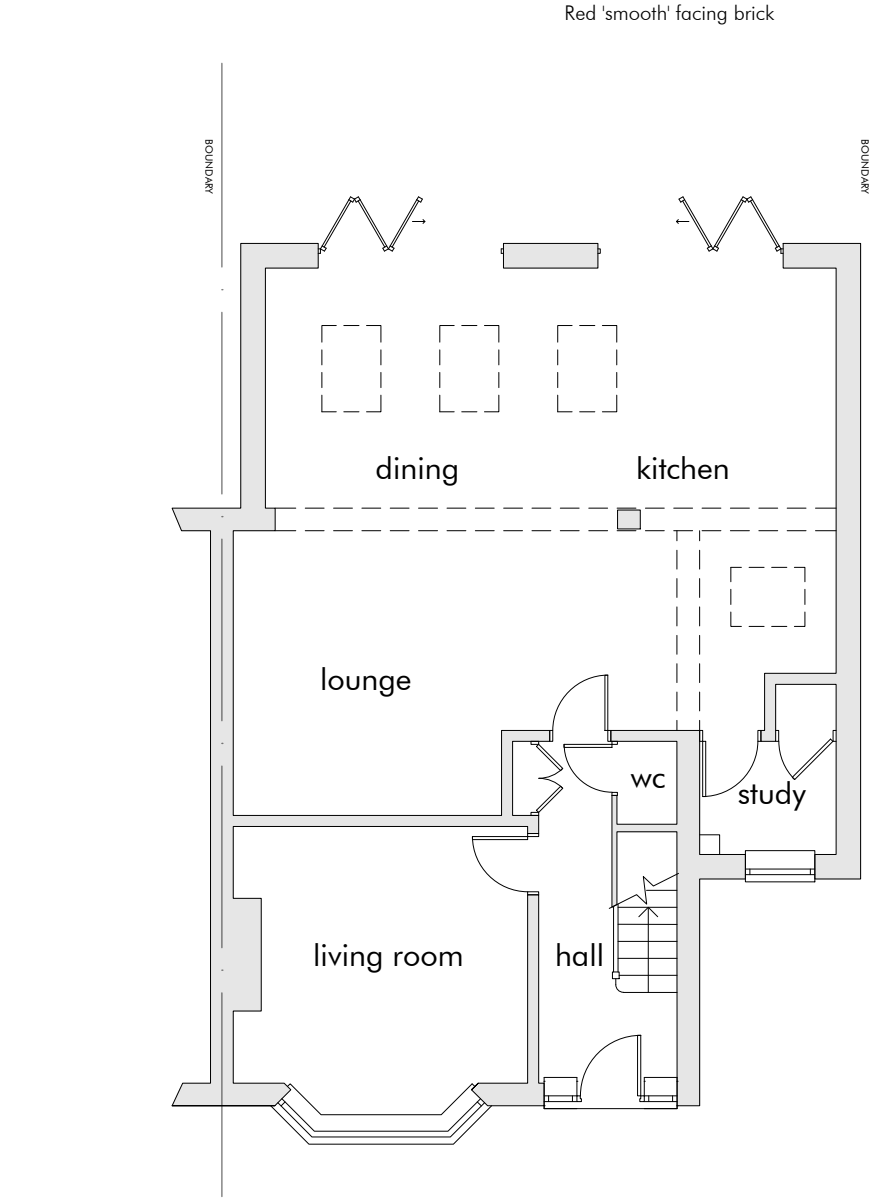

ground floor plan

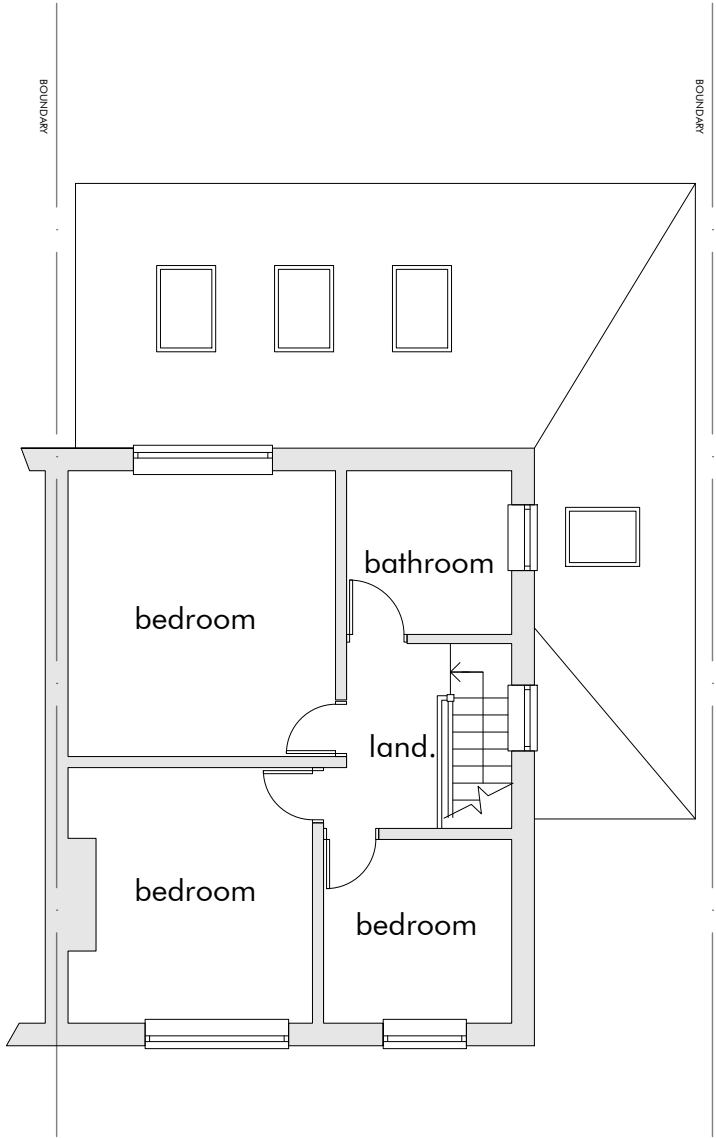


first floor plan

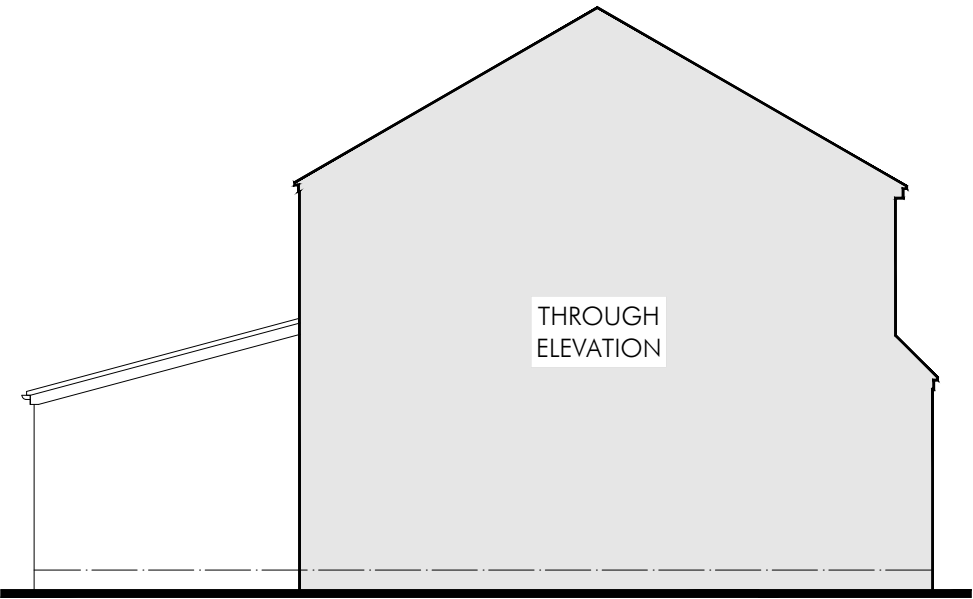

side elevation

NOTE - Given height dimensions are to be used for guidance only

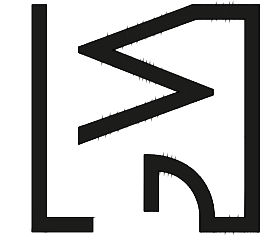

GOODWINTER
DESIGN & PLANNING

07584245825
www.goodwinter.co
info.goodwinter.co

Copyright of this drawing remains vested in Goodwinter Design & Planning Ltd and cannot be reproduced without prior consent. Do not scale from drawing, contractors are responsible for checking the given dimensions and resolving any discrepancy prior to construction. All dimensions indicated are from structural elements unless specified and do not include internal finishes and construction tolerances. Drawing to be read in conjunction with all structural or other specialist drawings and/or details.

DRAWING TITLE
Existing Plans & Elevations


PROJECT
Proposed first floor side extension above existing single storey extension

ADDRESS
6 Sark Road, Chorlton-cum-Hardy, Manchester M21 9NT

SCALE
1:100@A3

DWG NO.


GW0031/E1

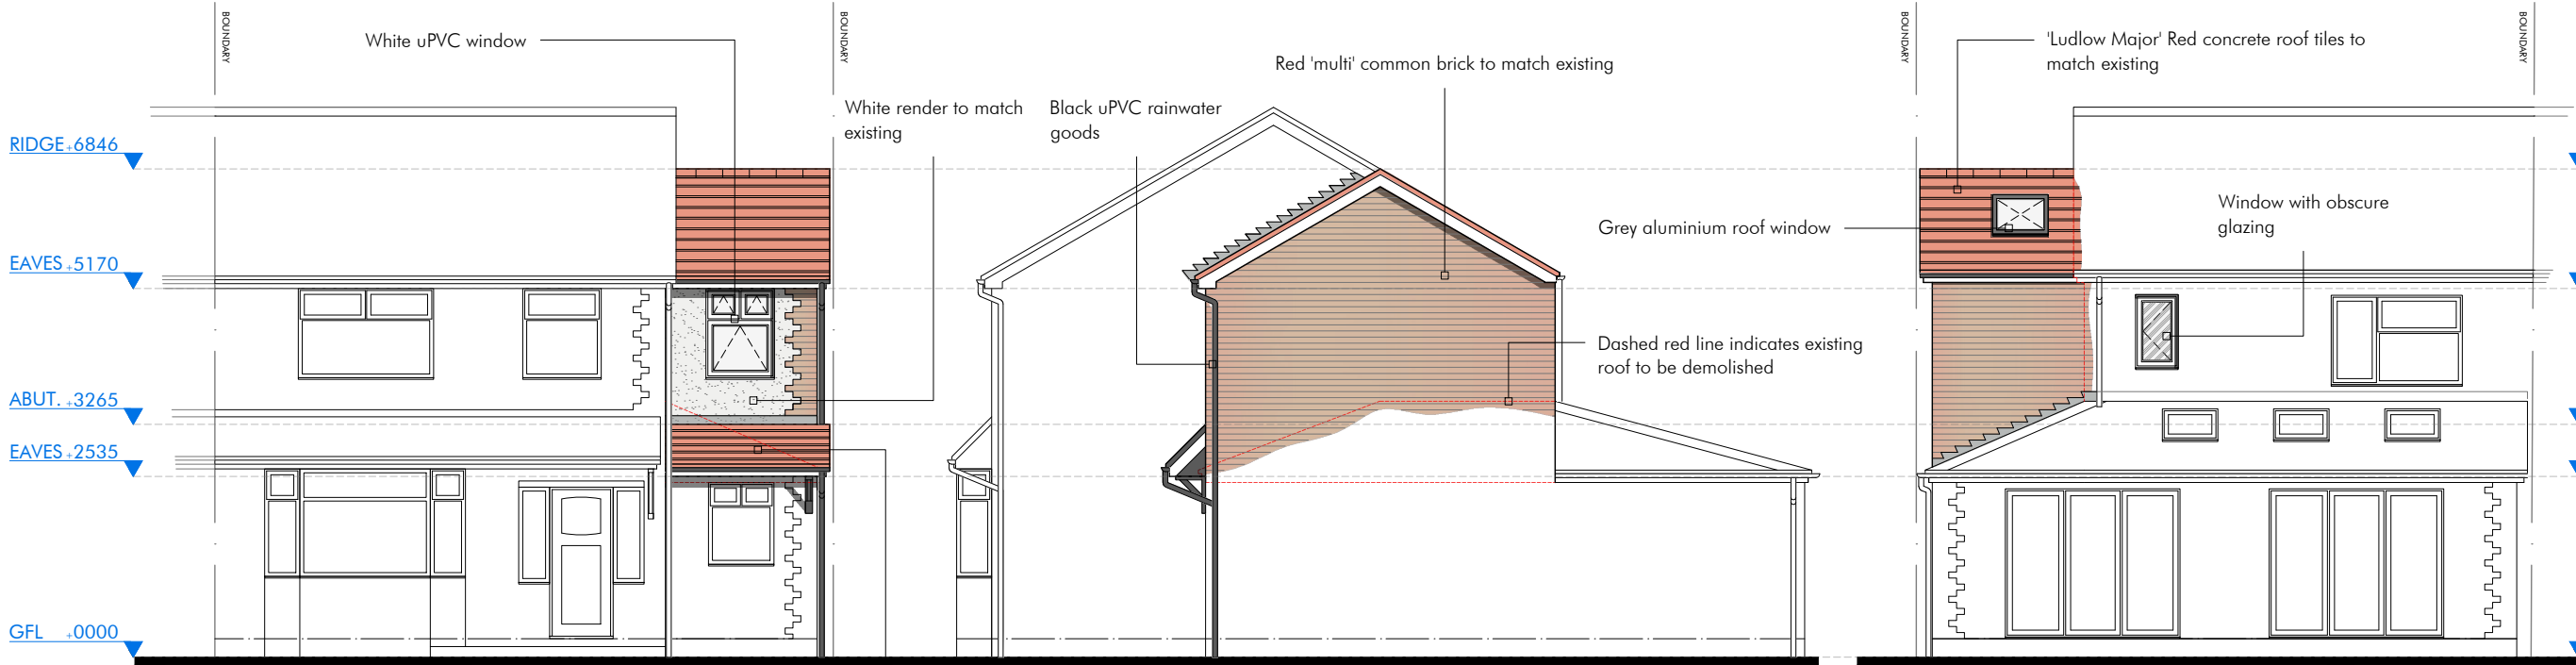


front elevation

side elevation


rear elevation

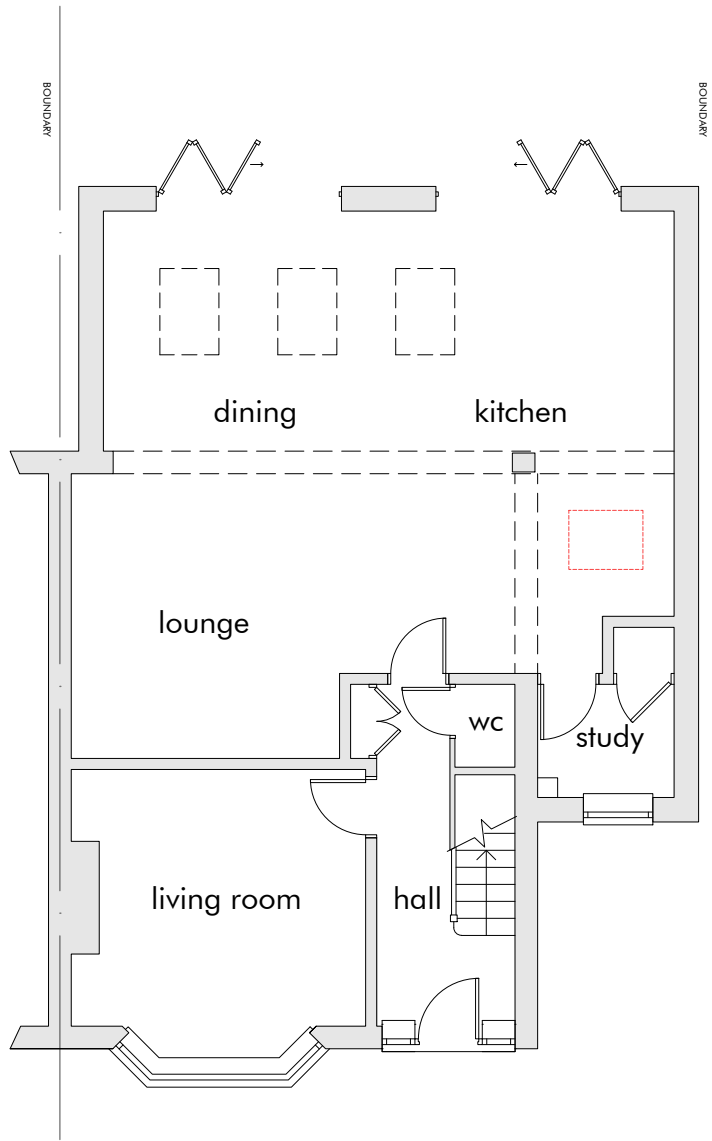

ground floor plan

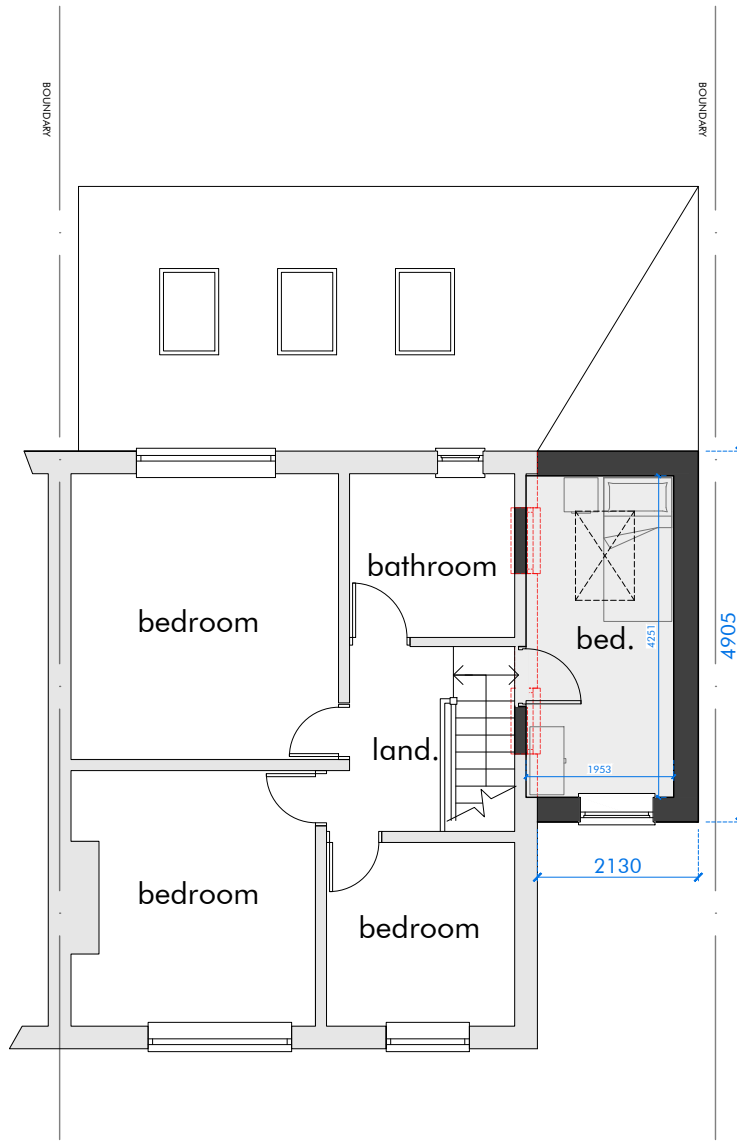


first floor plan

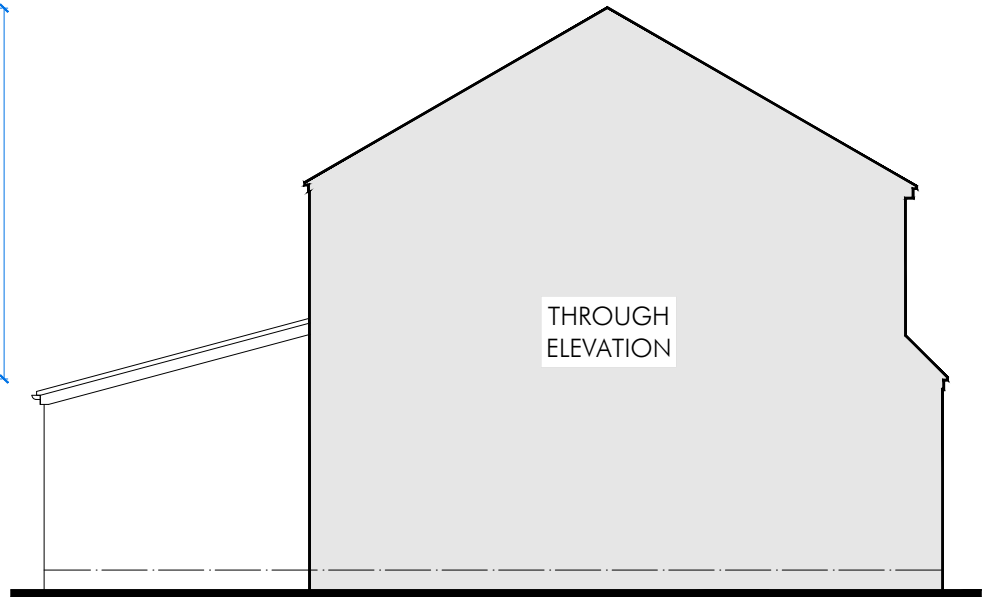

side elevation

NOTE - Given height dimensions are to be used for guidance only

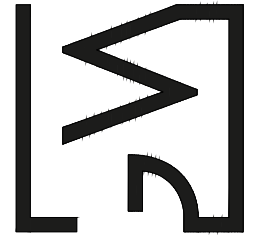

GOODWINTER
DESIGN & PLANNING

info.goodwinter.co

www.goodwinter.co

07584245825

Copyright of this drawing remains vested in Goodwinter Design & Planning Ltd and cannot be reproduced without prior consent. Do not scale from drawing. Contractors are responsible for checking the given dimensions and resolving any discrepancy prior to construction. All dimensions indicated are from structural elements unless specified and do not include internal finishes and construction tolerances. Drawing to be read in conjunction with all structural and other specialist drawings and/or details.

DRAWING TITLE
Proposed Plans & Elevations

PROJECT

Proposed first floor side extension above existing single storey extension

ADDRESS


6 Sark Road, Chorlton-cum-Hardy, Manchester M21 9NT

SCALE


1:100@A3

DWG NO.

GW0031/P1

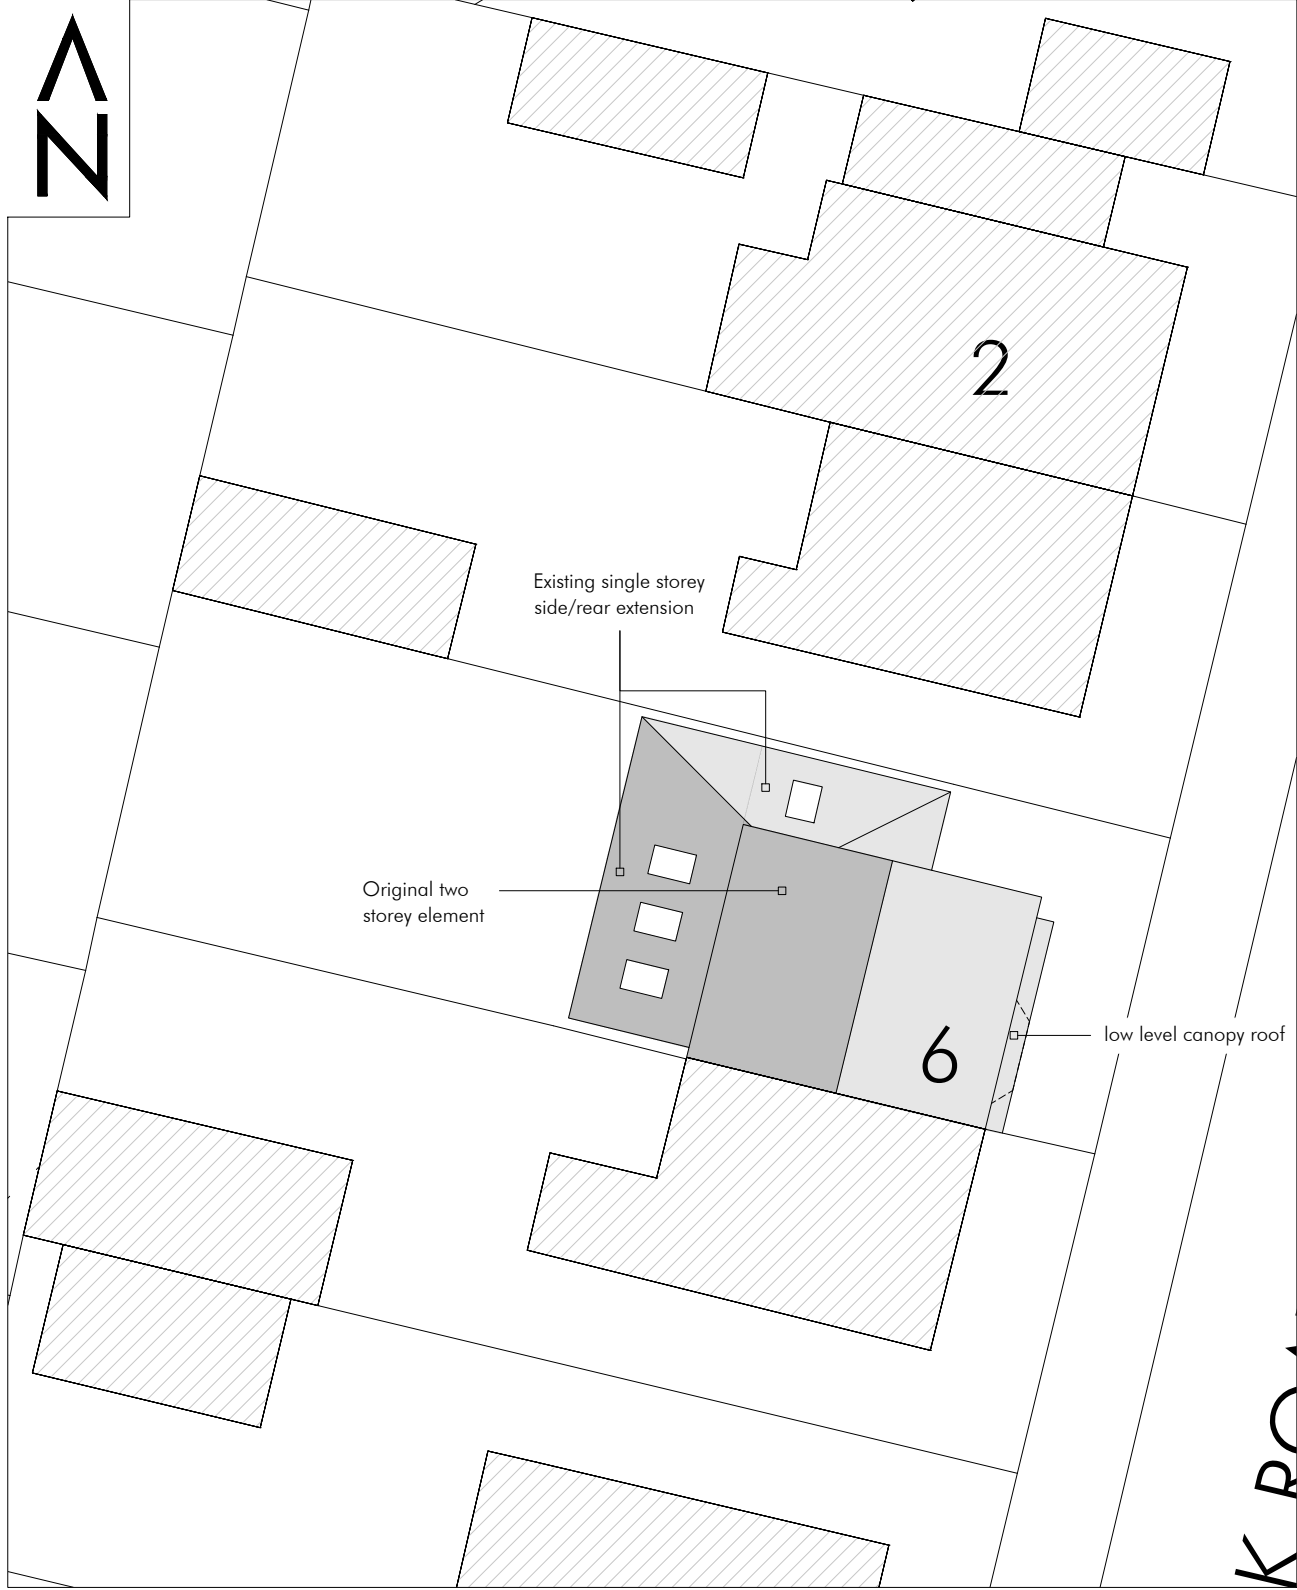

block plan - existing

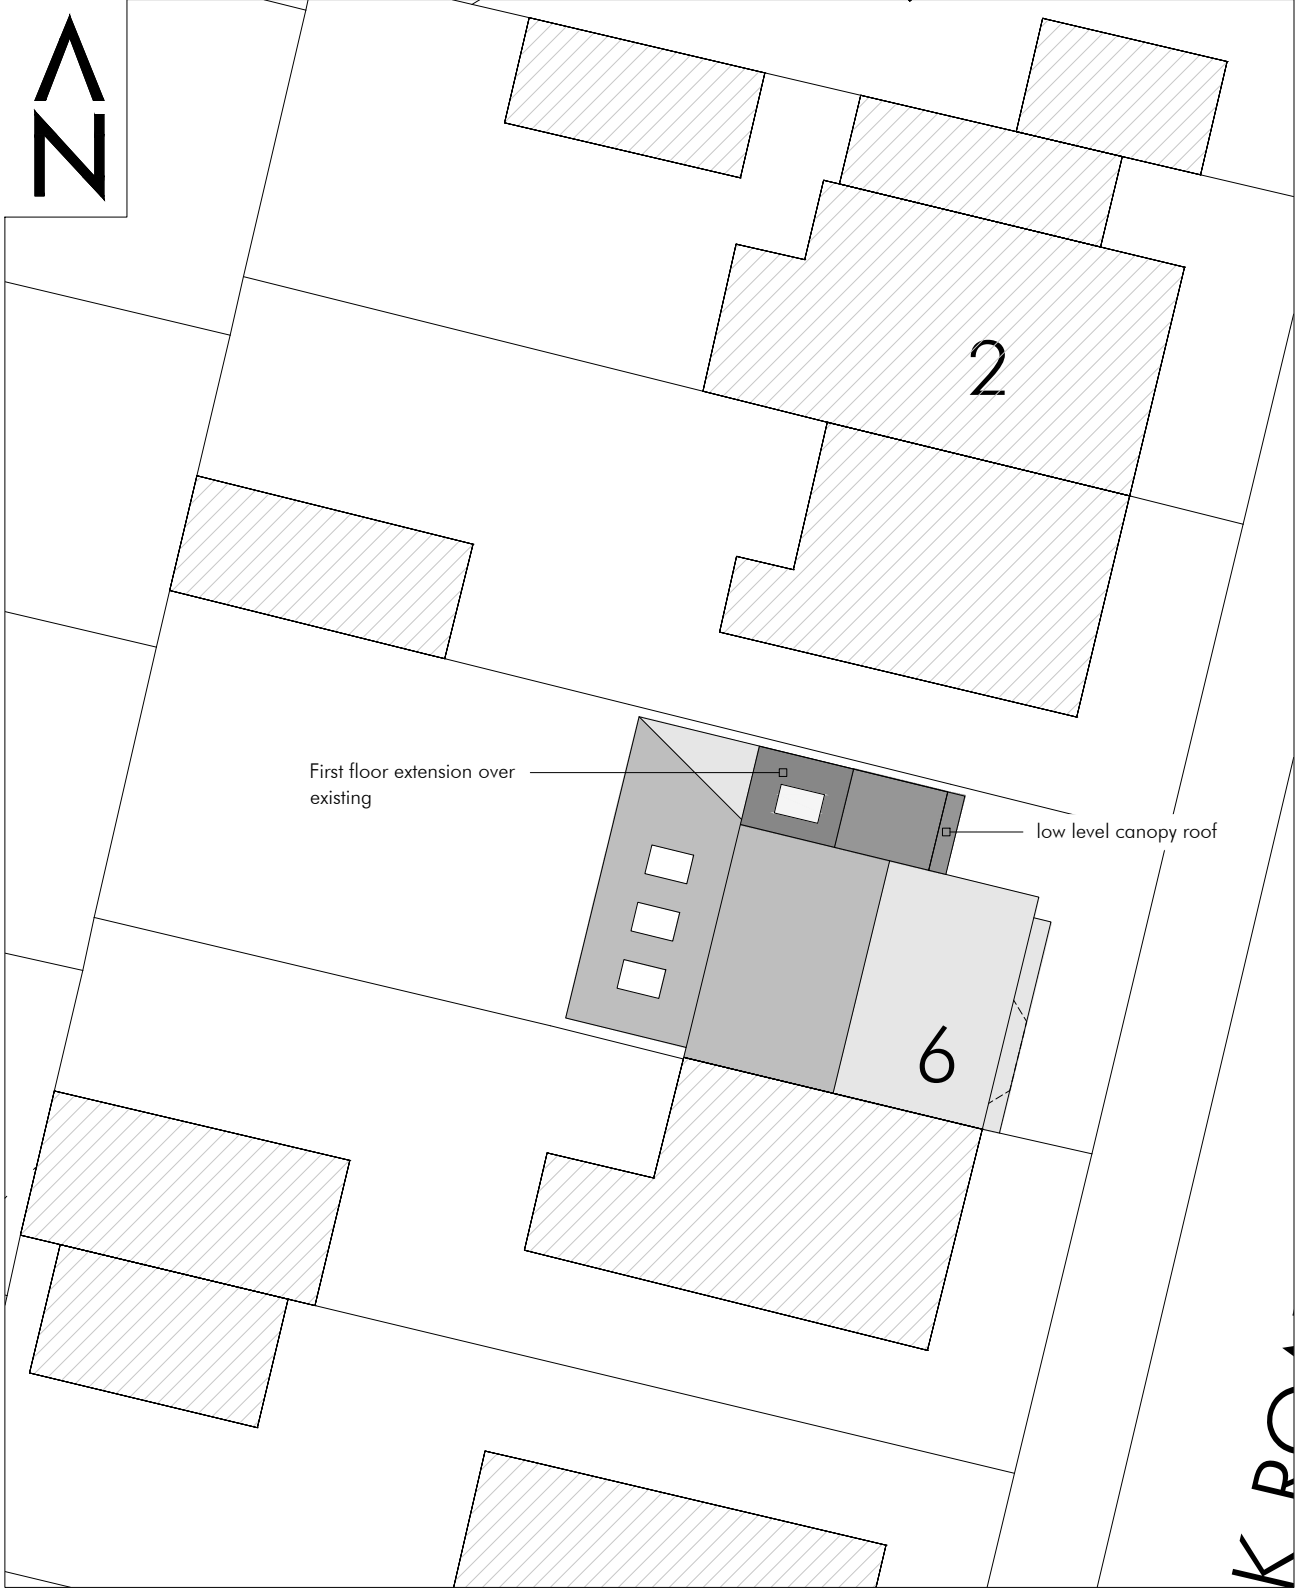

block plan - proposed

DRAWING TITLE
Site Plan

PROJECT
Proposed first floor side extension above existing single storey extension

ADDRESS
6 Sark Road, Chorlton-cum-Hardy, Manchester M21 9NT

SCALE
1:200@A3

GOODWINTER
DESIGN & PLANNING

07584245825
www.goodwinter.co
info.goodwinter.co

Copyright of this drawing remains vested in GoodWinter Design & Planning Ltd and cannot be reproduced without prior consent.
Do not scale from drawing, contractors are responsible for checking the given dimensions and resolving any discrepancy prior to construction.
All dimensions indicated are from structural elements unless specified and do not include internal finishes and construction tolerances.
Drawing to be read in conjunction with all structural or other specialist drawings and/or details.