



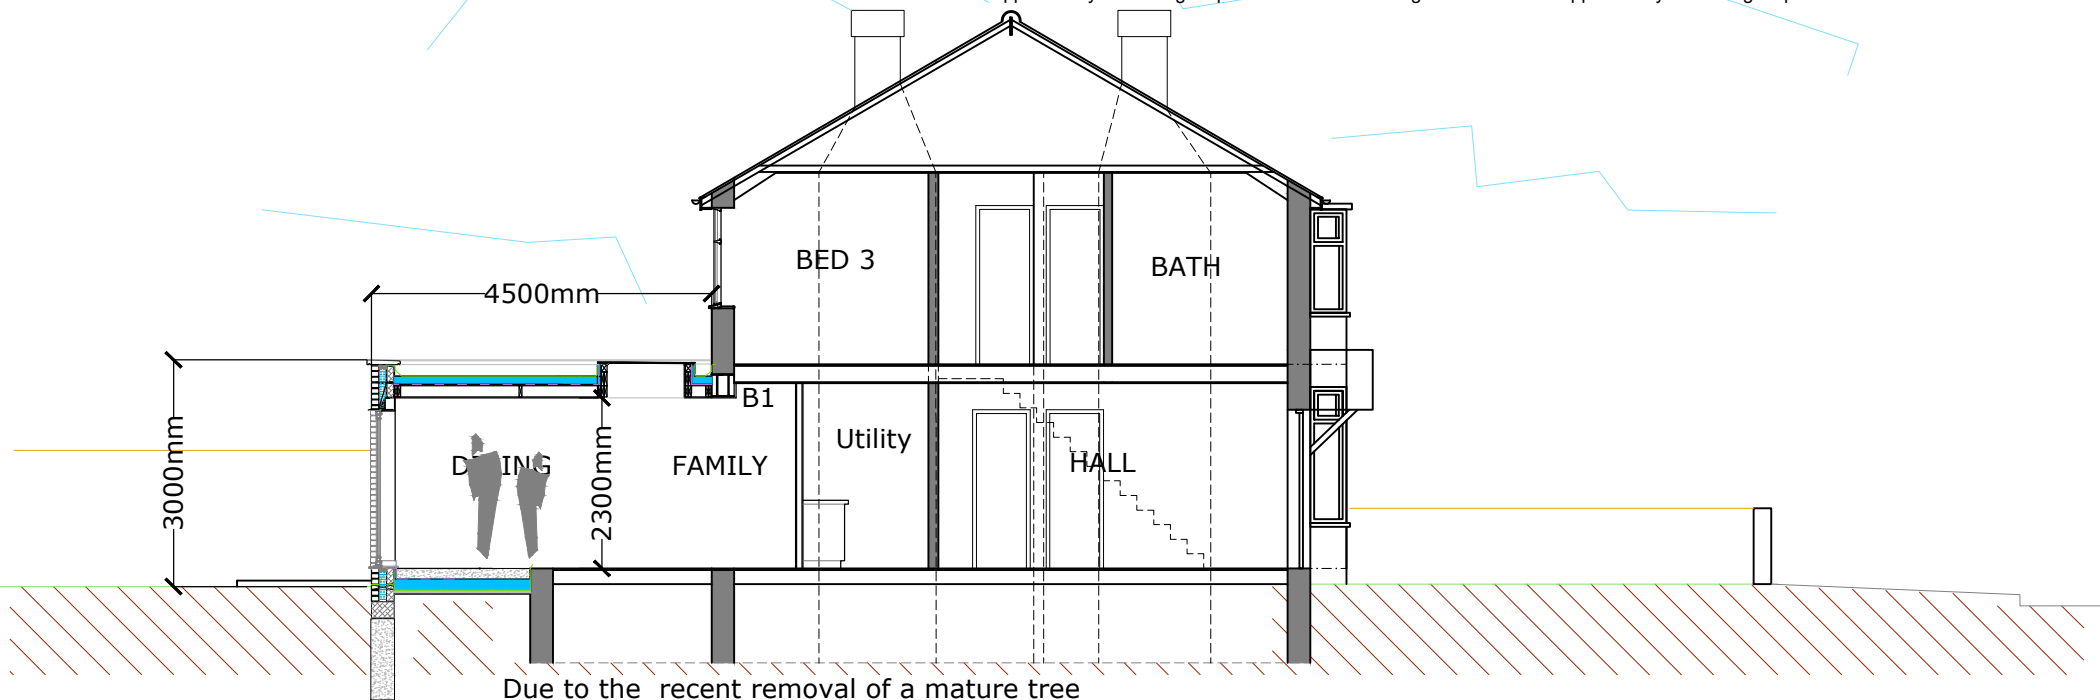


Due to the recent removal of a mature tree in the back garden suggest the extension foundations are deep trench fill concrete day 1.5m deep below ground level. To be confirmed by SE

CROSS SECTION

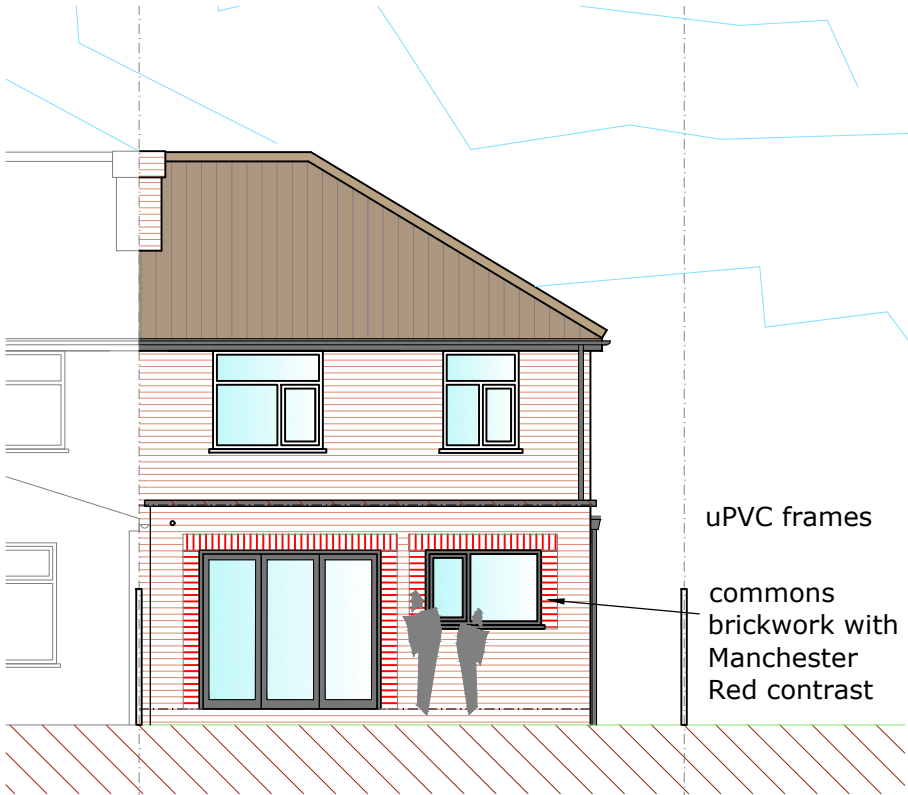

EAST ELEVATION

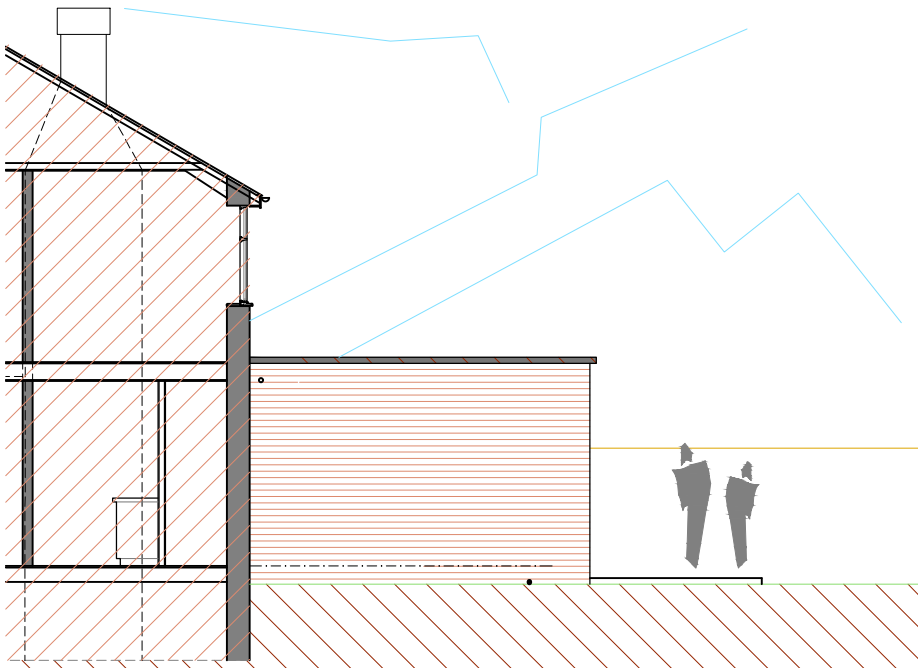

SOUTH ELEVATION



NORTH ELEVATION



PRIDE RD.

The architect your home deserves

www.prideroad.co.uk @lisaraynes 07989 744 336 lisa@prideroad.co.uk

Client:	Ryan Hardy & Colleen Mitchell	Stage:	Planning
Project:	53 Fairholme Road Withington M20 4SA		
Drawing:	Proposed Elevations		
Scale @ A3	Date:	Drawn:	Job no:
1:100	05/01/23	BR	J1053
			Drawing No.
			11

0 1 2 3
scale in M@A3