



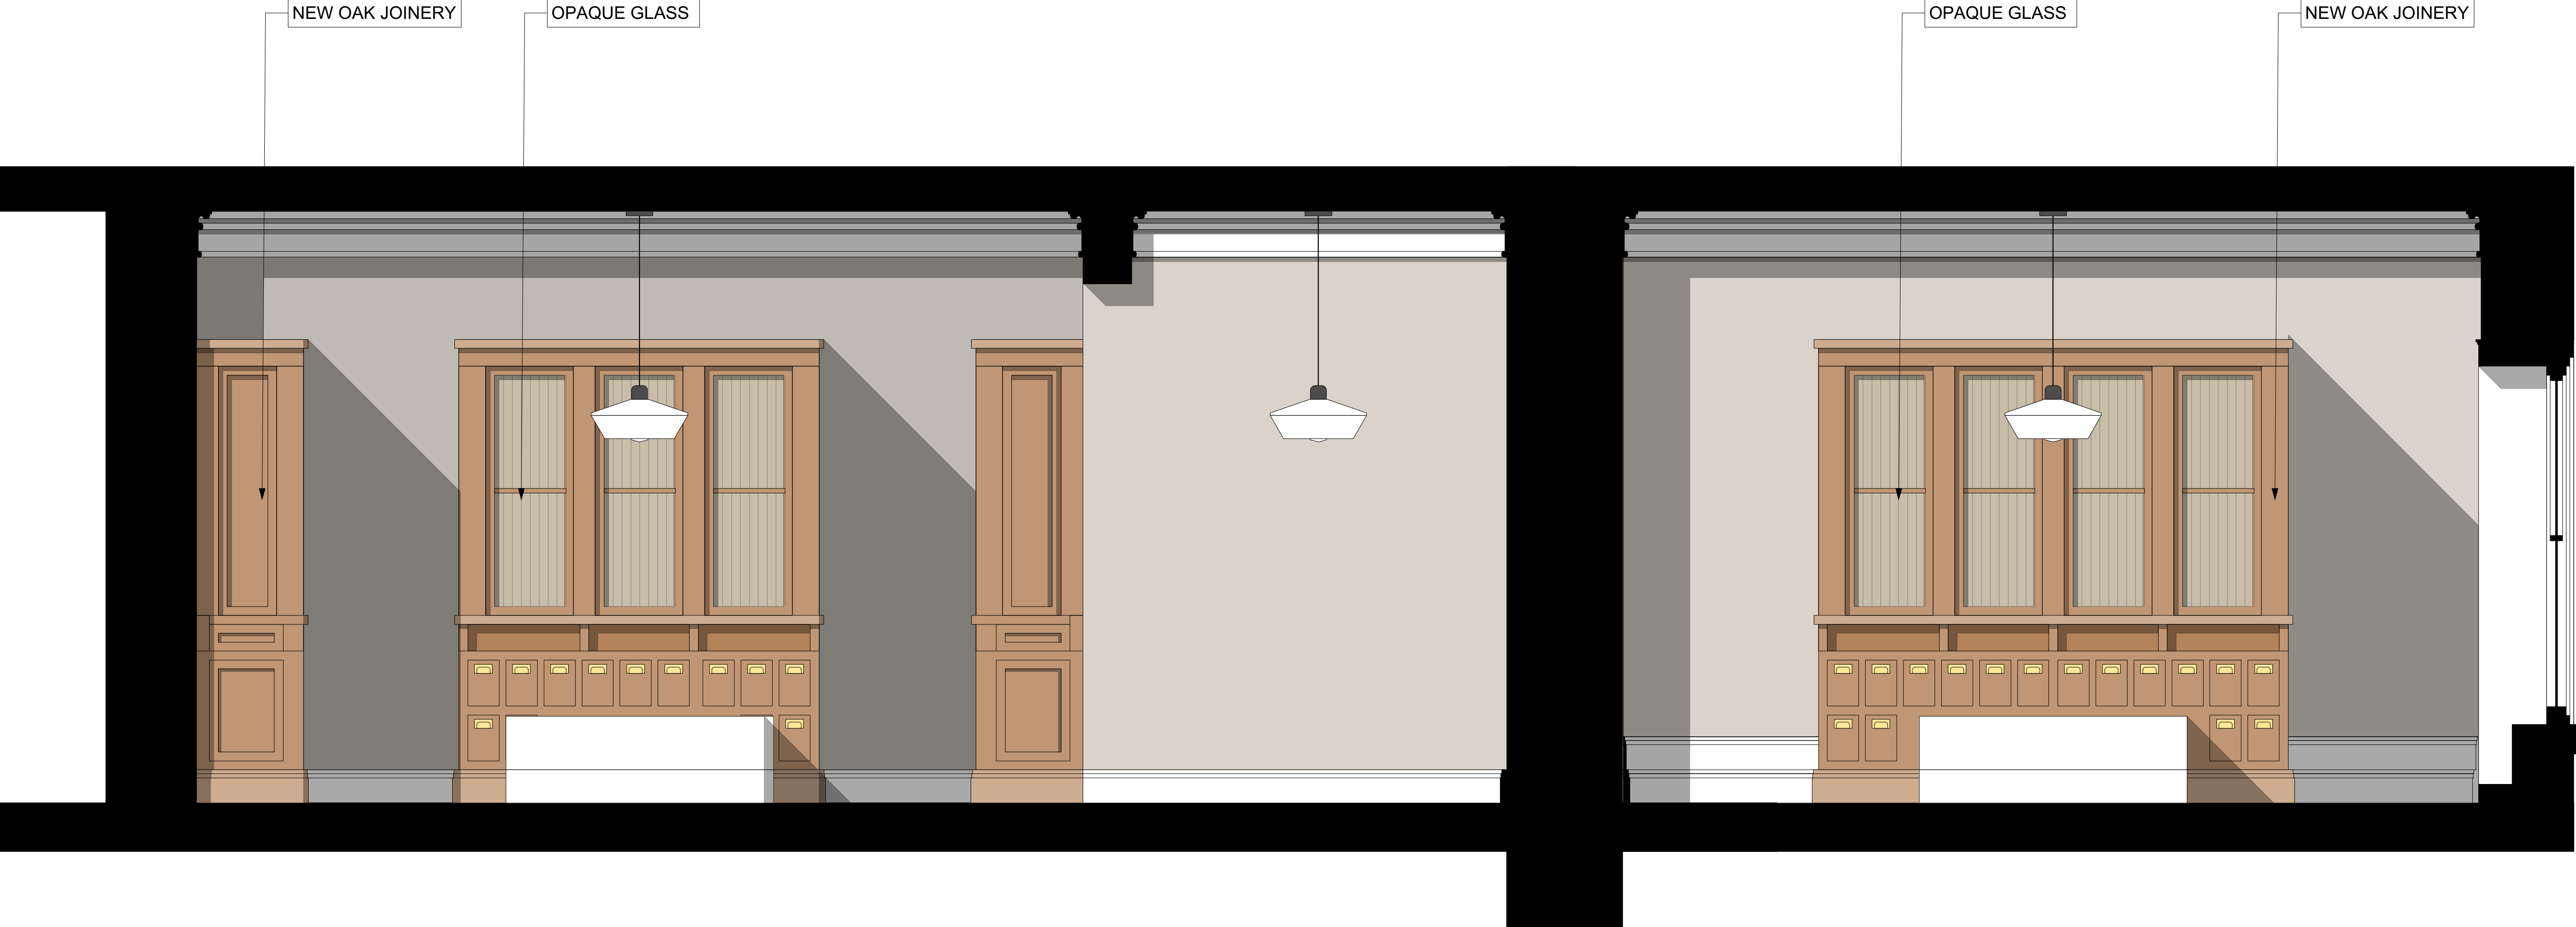

SECTION ELEVATION H-H
1:20 @ A1

KEY PLAN

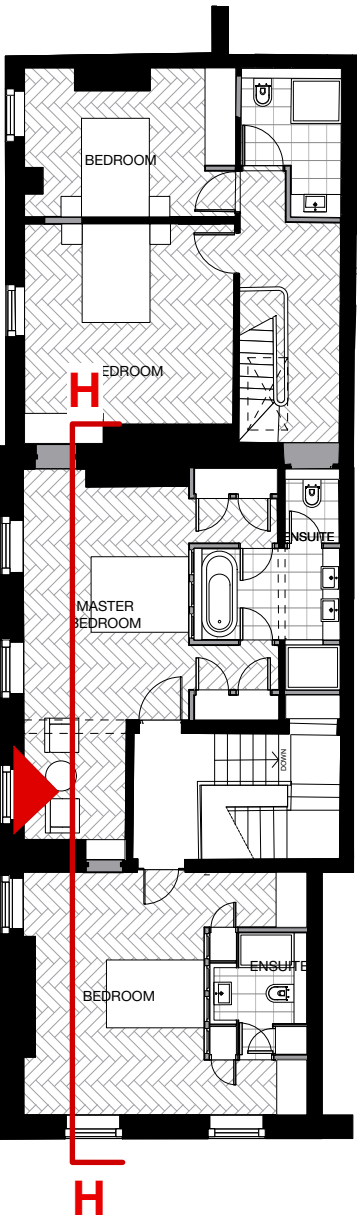

SECOND FLOOR PLAN

PROPOSED DETAIL ELEVATIONS BASEMENT
1:20 @ A1

28 St John Street

© Copyright Ollier Smurthwaite Architects

PLANNING

IMPORTANT NOTES:

REVISION	DATE	DESCRIPTION

CLIENT: LEASING OPTIONS LTD
PROJECT: PROPOSED RESIDENTIAL DEVELOPMENT
ADDRESS: 28 ST JOHN STREET, MANCHESTER, M3 4DJ
DRAWING TITLE: PROPOSED SECOND FLOOR ELEVATIONS
SCALE: 1:20 @ A1
DATE: JAN 2023
DRAWING NO: A665_P_503

OLLIER SMURTHWAITE ARCHITECTS
40 King Street, Manchester, M2 6BA
T 0161 883 0838
F 0161 883 0839
E mail@olliersmurthwaite.com