


General Notes

The Architect shall have no responsibility for any use made of this document other than for that which it was prepared and issued.
All dimensions should be checked on site. Do not scale from this drawing. To be read in conjunction with all other Consultant's drawings. The Architect to be immediately notified of any discrepancies.


Copyright on this drawing retained by the Architect.

LEGEND


Site Boundary

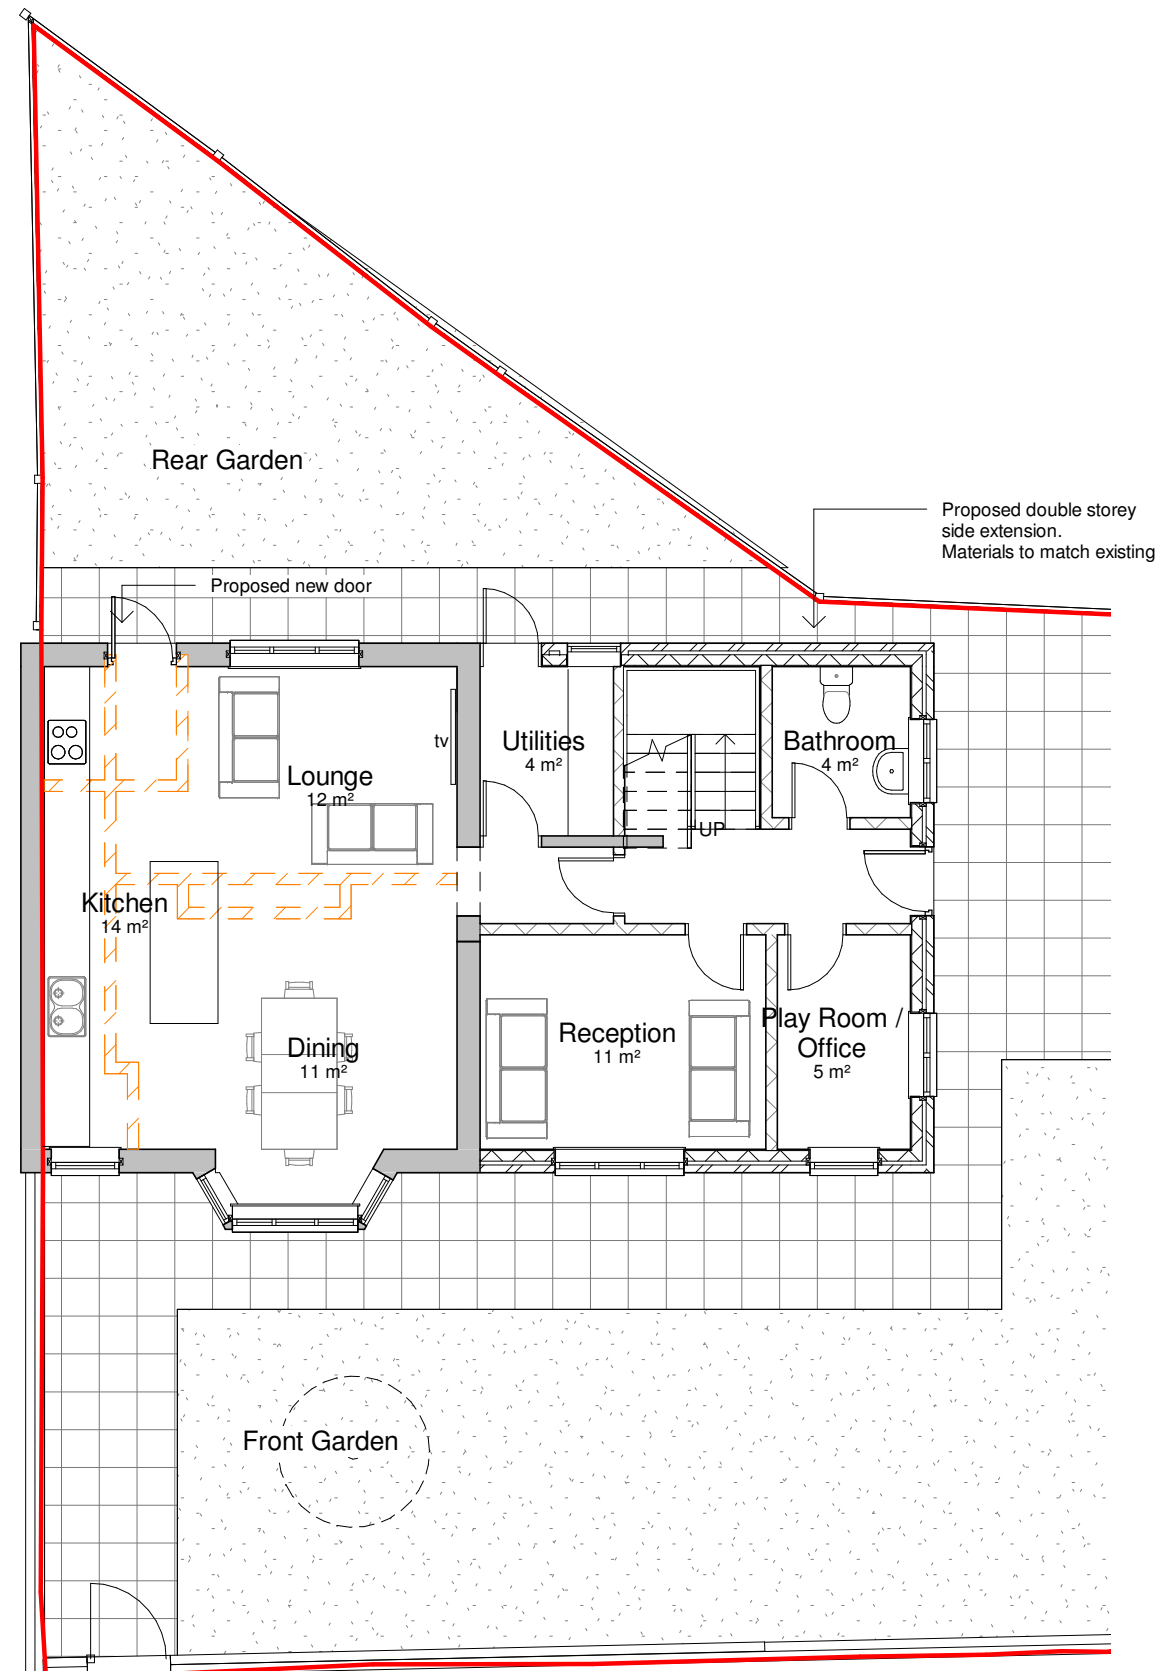

1 Proposed Ground Floor Plan
1 : 100

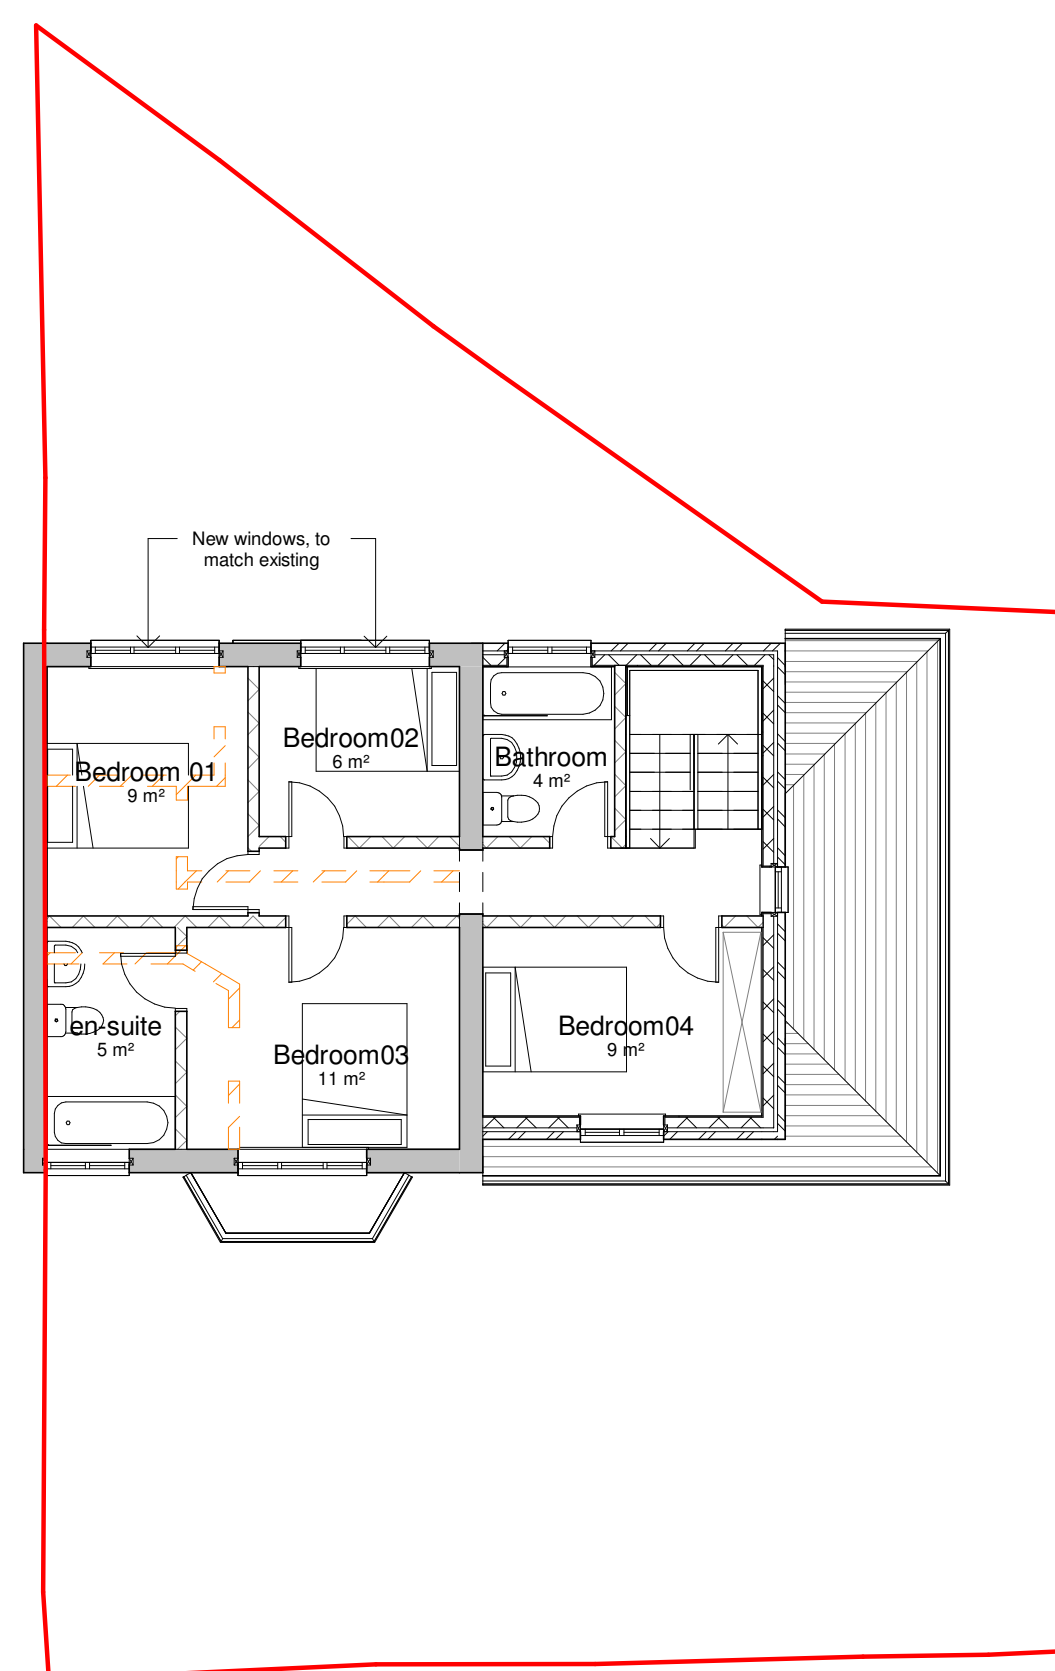

2 Proposed First Floor Plan
1 : 100

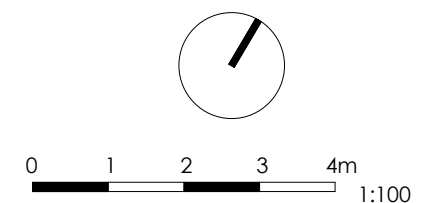

P6	14/02/23	SH	SH	Amended elevation	
P5	03/02/23	SH	SH	Amended elevation	
P4	24/01/23	AK	SH	Amended plans	
P3	23/05/22	SH	SH	Amended plans	
P2	03/05/22	HG	SH	Amended plans following client comment	
P1	04/04/22	HG	SH	Initial Issue	
No.	Date	Dwn	Chk	App	Revision or reason for issue

Client
Hassan Ibrahim

createitstudios
Architects & Designers

Create It Studios (NW) Ltd
Universal Square
Devonshire Street North
Manchester M12 6JH
0161 974 6165
www.createitstudios.co.uk
info@createitstudios.co.uk

Project Title
15 Craigmore Avenue, Manchester
M20 2YQ

Scale / North Point
1 : 100

Drawing Title
Proposed Ground & First Floor Plans

Drawing Number A1350(02)002	Revision P6
Drawing Status Preliminary	