


Site Plan

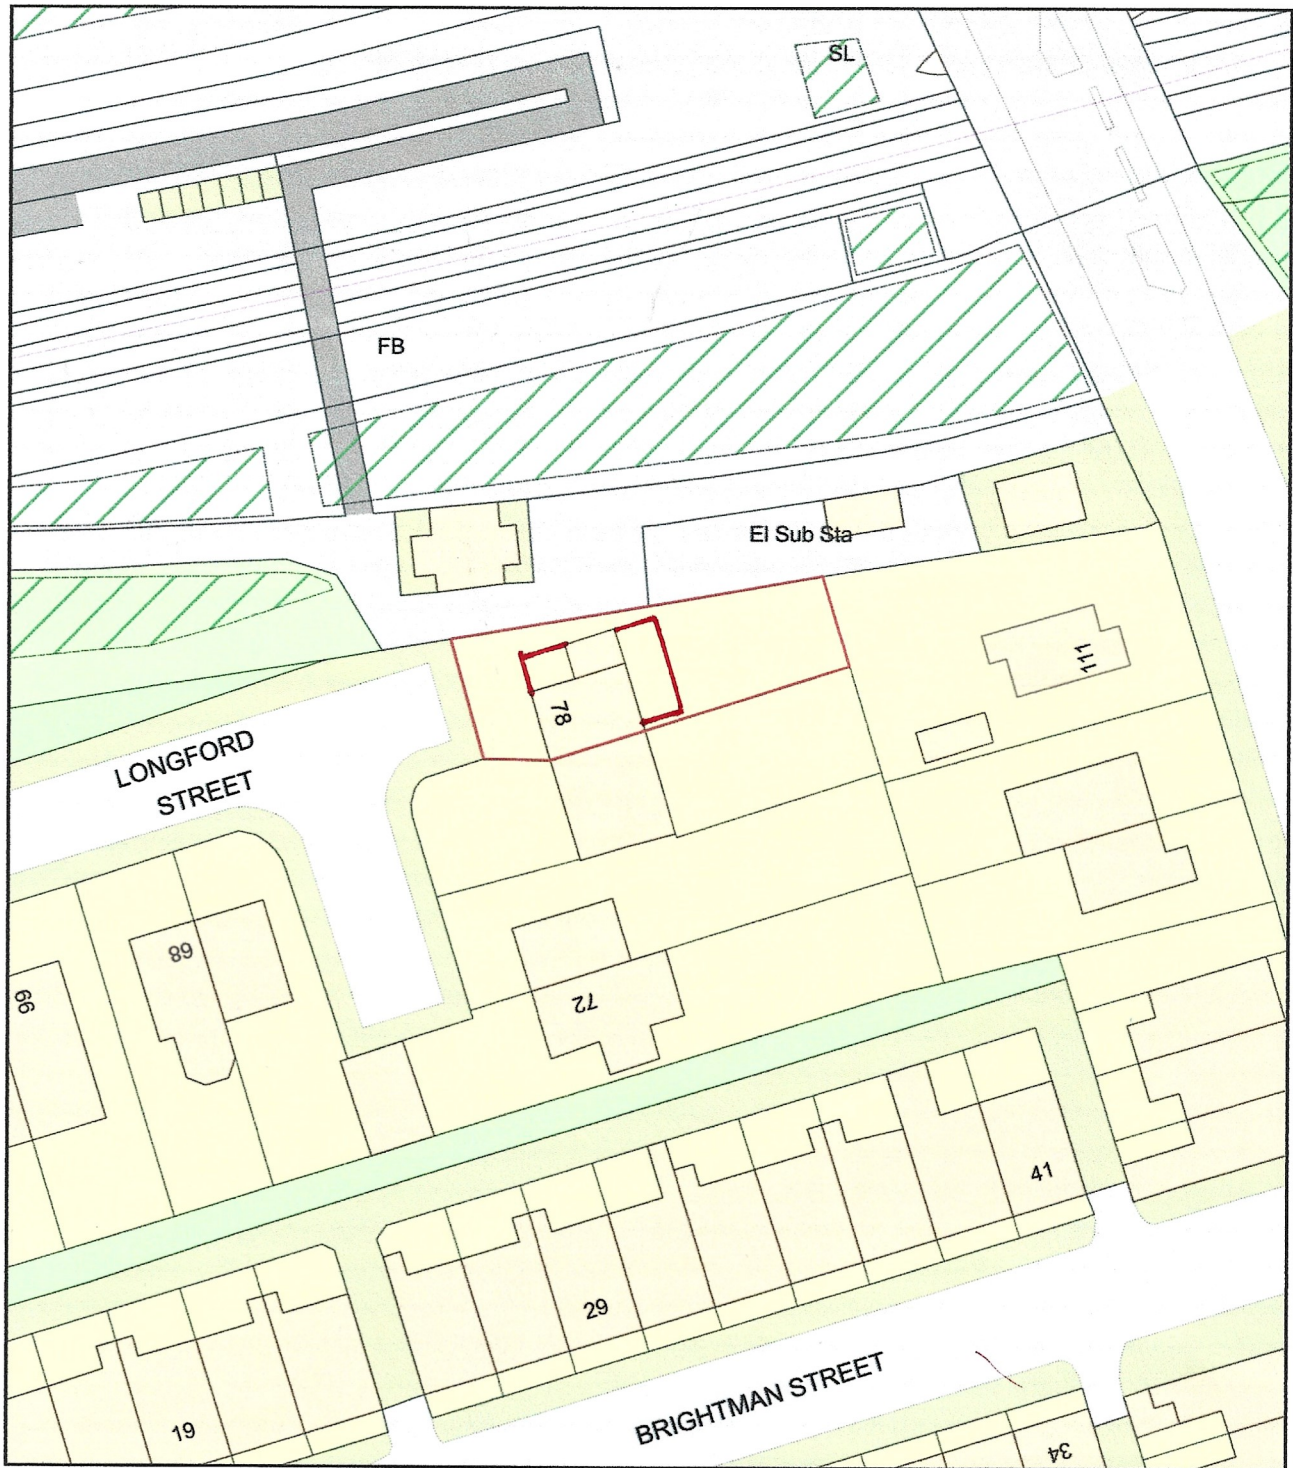

0 20
Metres



Plan Produced for: upol manchester

Date Produced: 08 Jun 2023

Plan Reference Number: TQRQM23159171432922

Scale: 1:500 @ A4