




Refer to Tamworth Campus Elevation
for the true elevation to the classrooms.


1 Tamworth Elevation

1:100 Ref Sheet: 0700

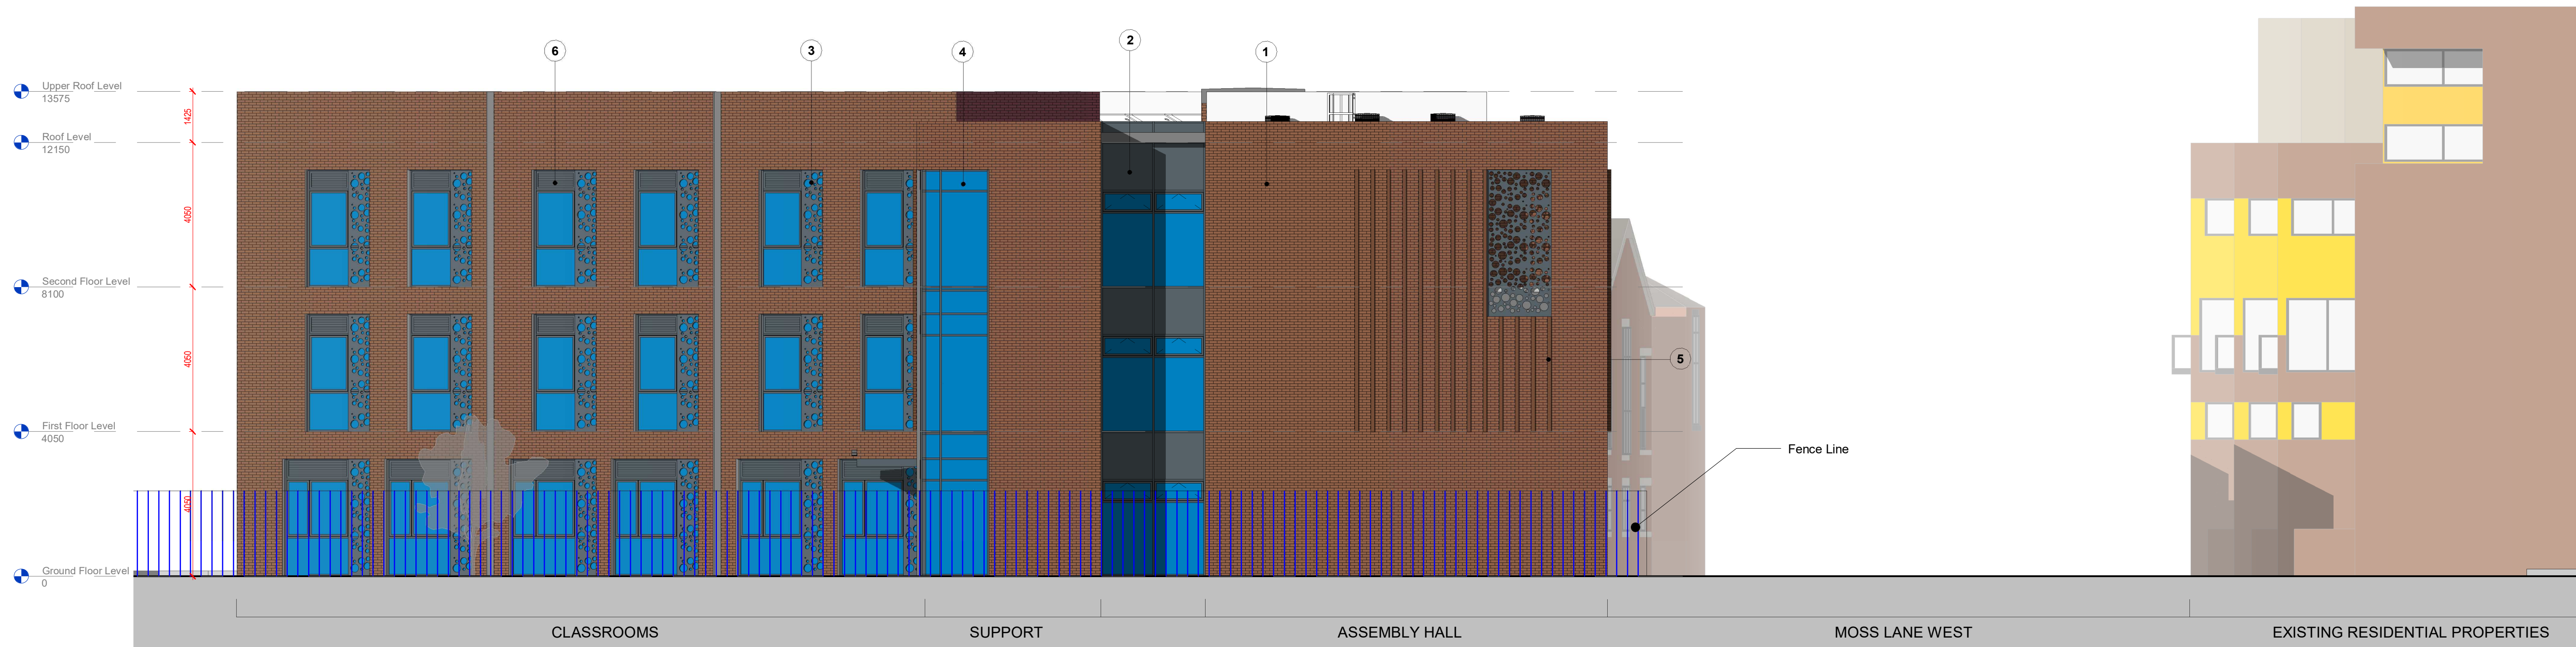

2 Moss Lane West Elevation

1:100 Ref Sheet: 0700

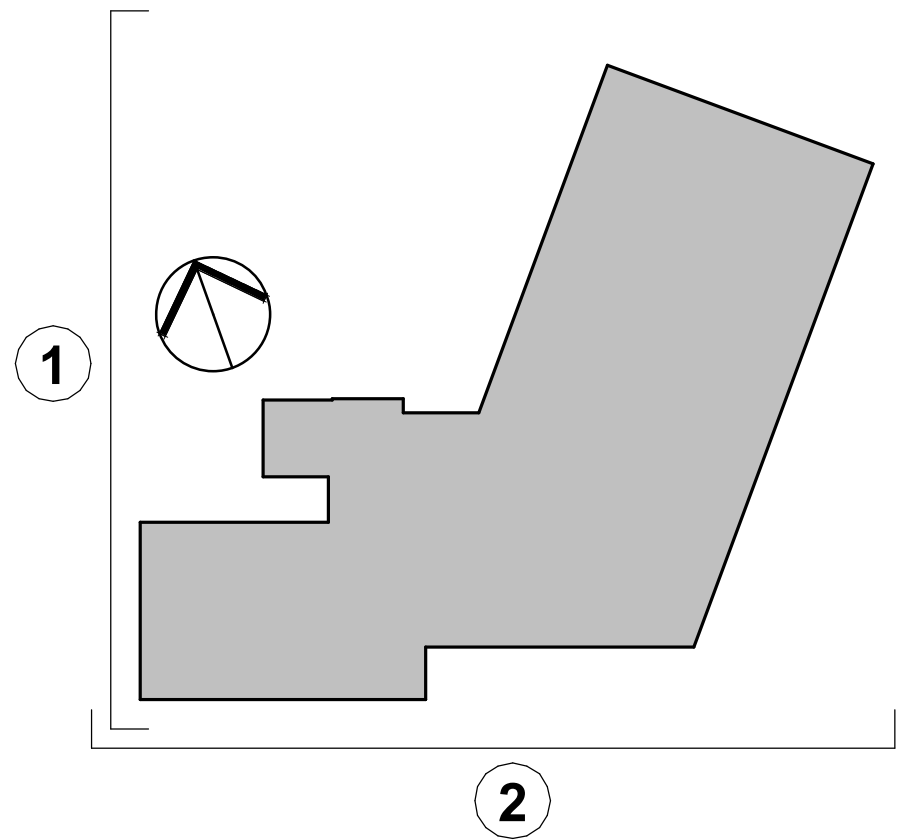

Key

- 1 Clay facing brickwork
- 2 Aluminium curtain wall panels and doors
- 3 Perforated aluminium solar shading panels fixed in front of windows
- 4 Double glazed aluminium curtain walling panels
- 5 Clay facing brickwork with projecting vertical brick detailing
- 6 Louvre curtain walling panels
- 7 Opening window lights
- 8 Recessed brickwork
- 9 Opaque Spandrel Panel

Scale 1:100

