


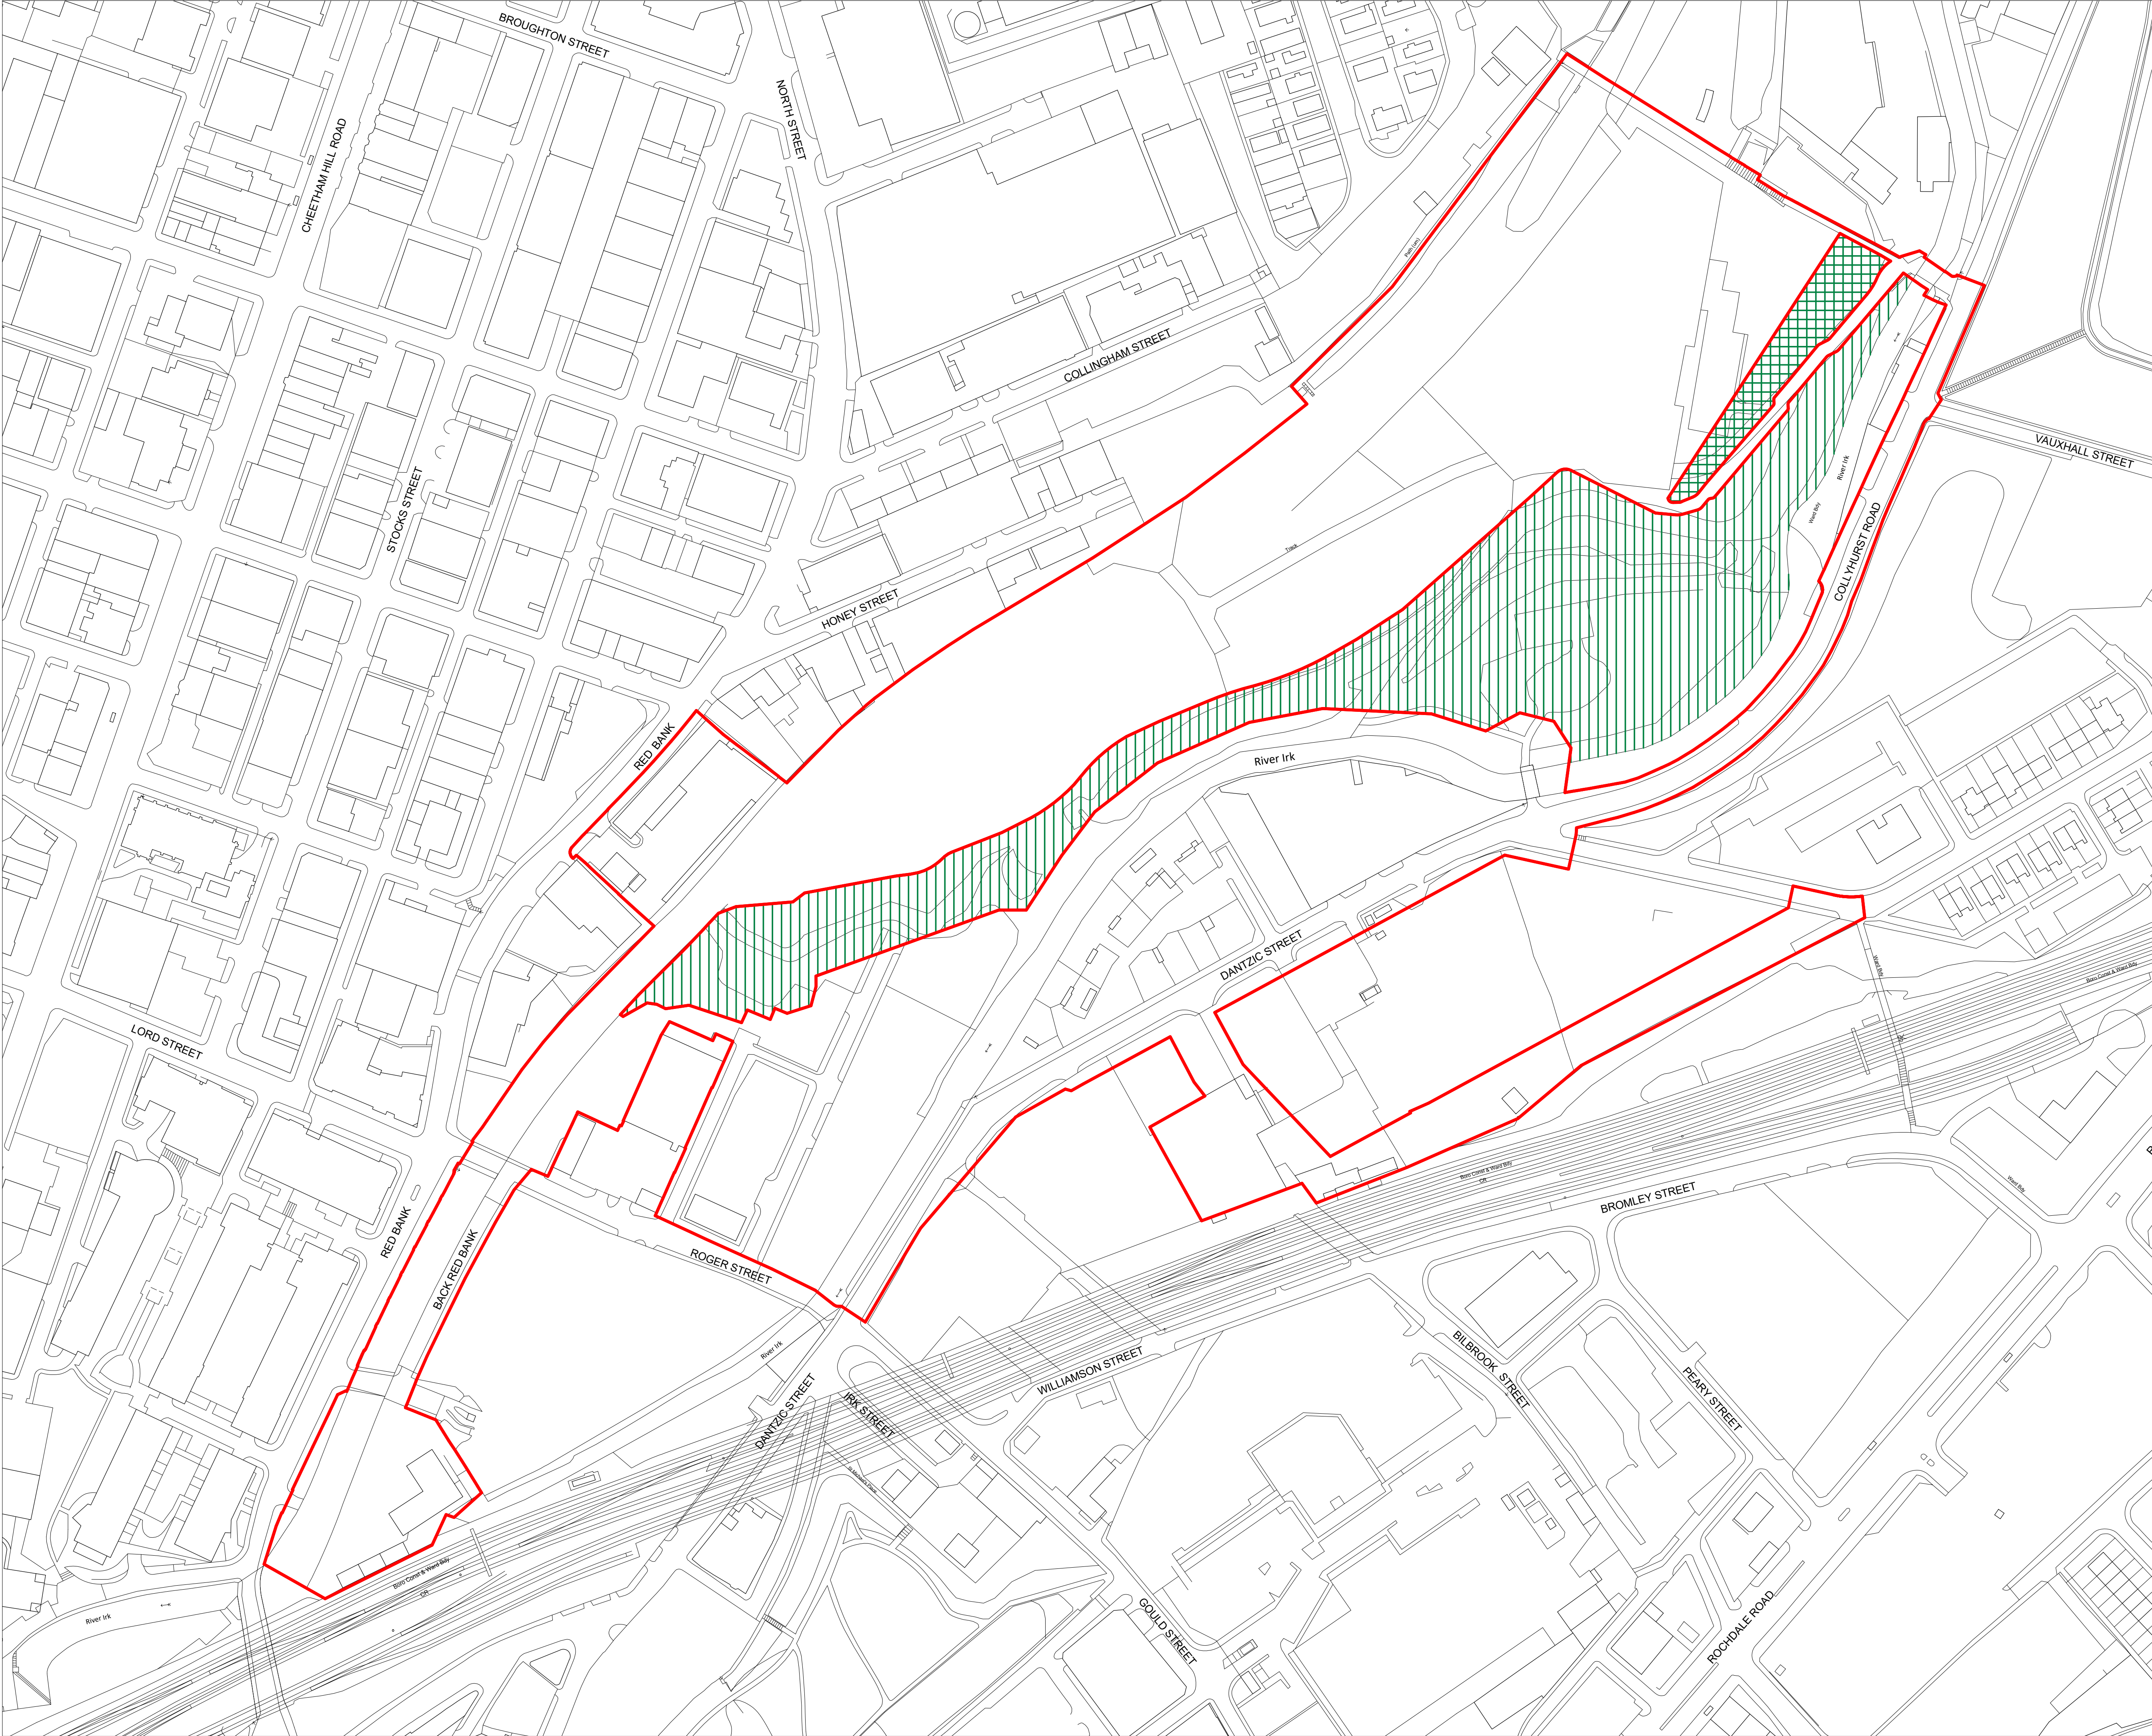

© Maccreanor Lavington Ltd.

Do not scale from this drawing. Verify all dimensions on site. Drawing should be read in conjunction with information from all other design consultants and contractors. All drawings in digital format are for reference only, paper copies are available on request.

0 25 75m

1

FOR APPROVAL

Legend:

- Outline planning application boundary
- Consented improved green infrastructure works outside outline planning application boundary. Application number: 133143/VO/2022 AREA A
- Consented improved green infrastructure works outside outline planning application boundary. Application number: 133143/VO/2022 AREA B

P1	Issued for Planning	AE	BC	21/04/23
Rev	Details	Drwn	Chkd	Date

MACCREANOR LAVINGTON

Proj. No. 524
Sheet Name: Red Bank Manchester
Existing Site Plan

Vijverhofstraat 47
3032 SB Rotterdam
The Netherlands
+31(0)10 443 96 60

Status: Issued for Planning
Client: FEC

CDE ID: RDB-MLM-00-RF-DR-AR-111002

Scale: 1:1250

Size: A1

Rev: P1