




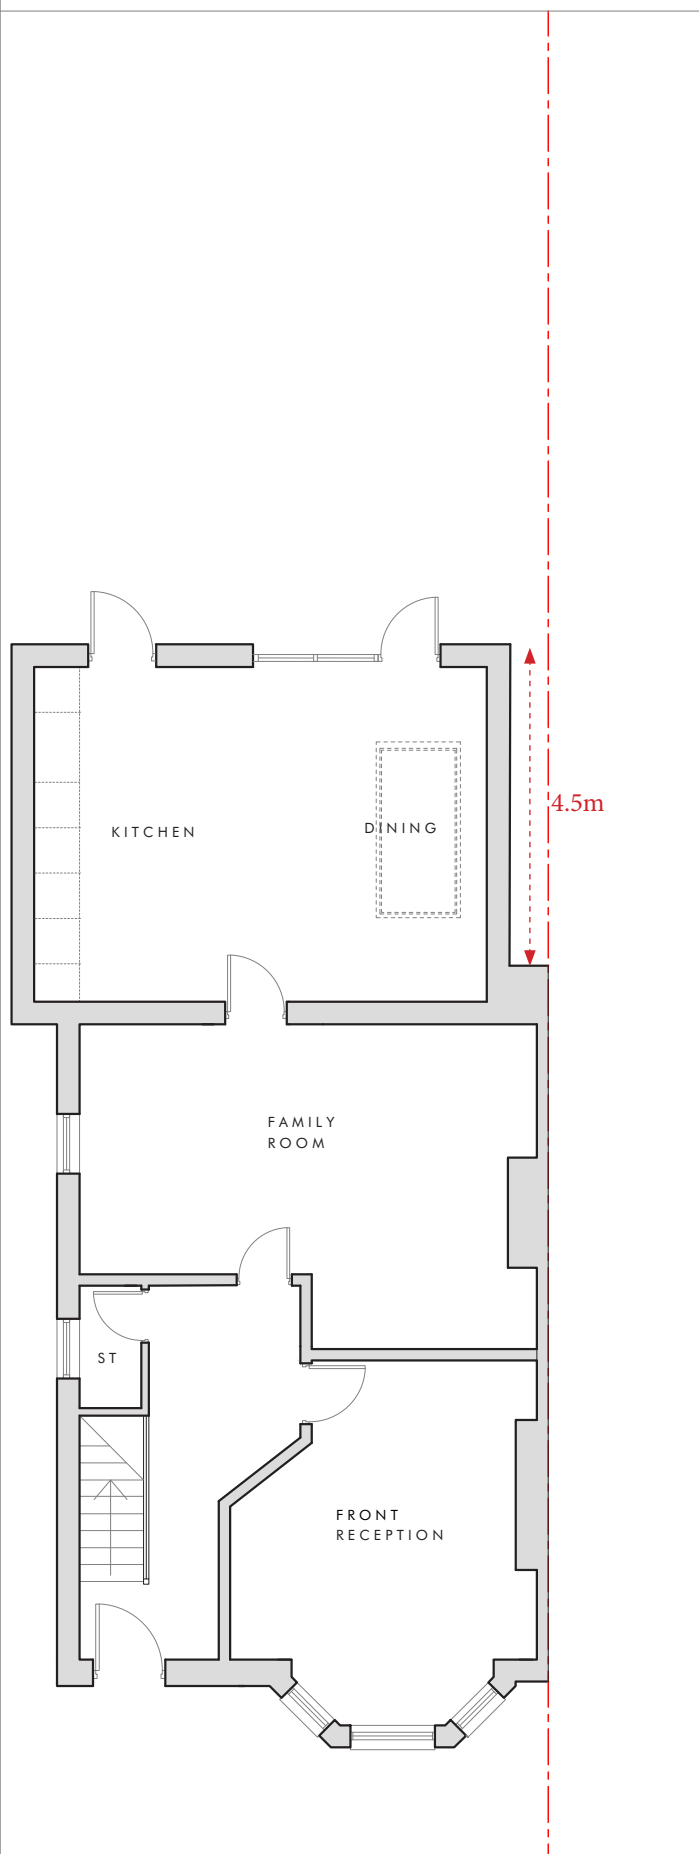

APPROVED GROUND FLOOR PLAN
1:100 @ A3

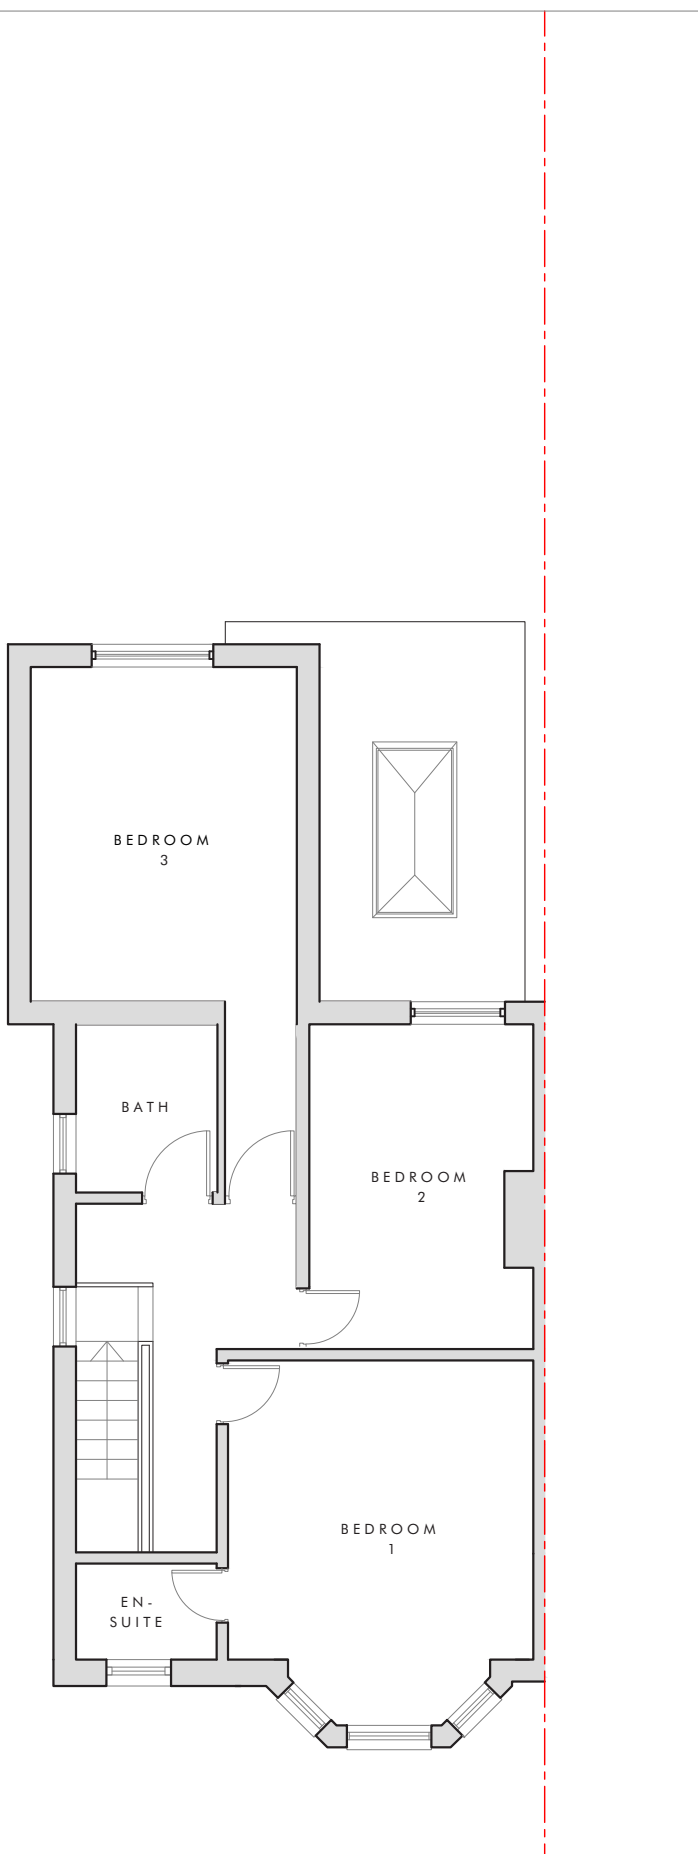

APPROVED FIRST FLOOR PLAN
1:100 @ A3

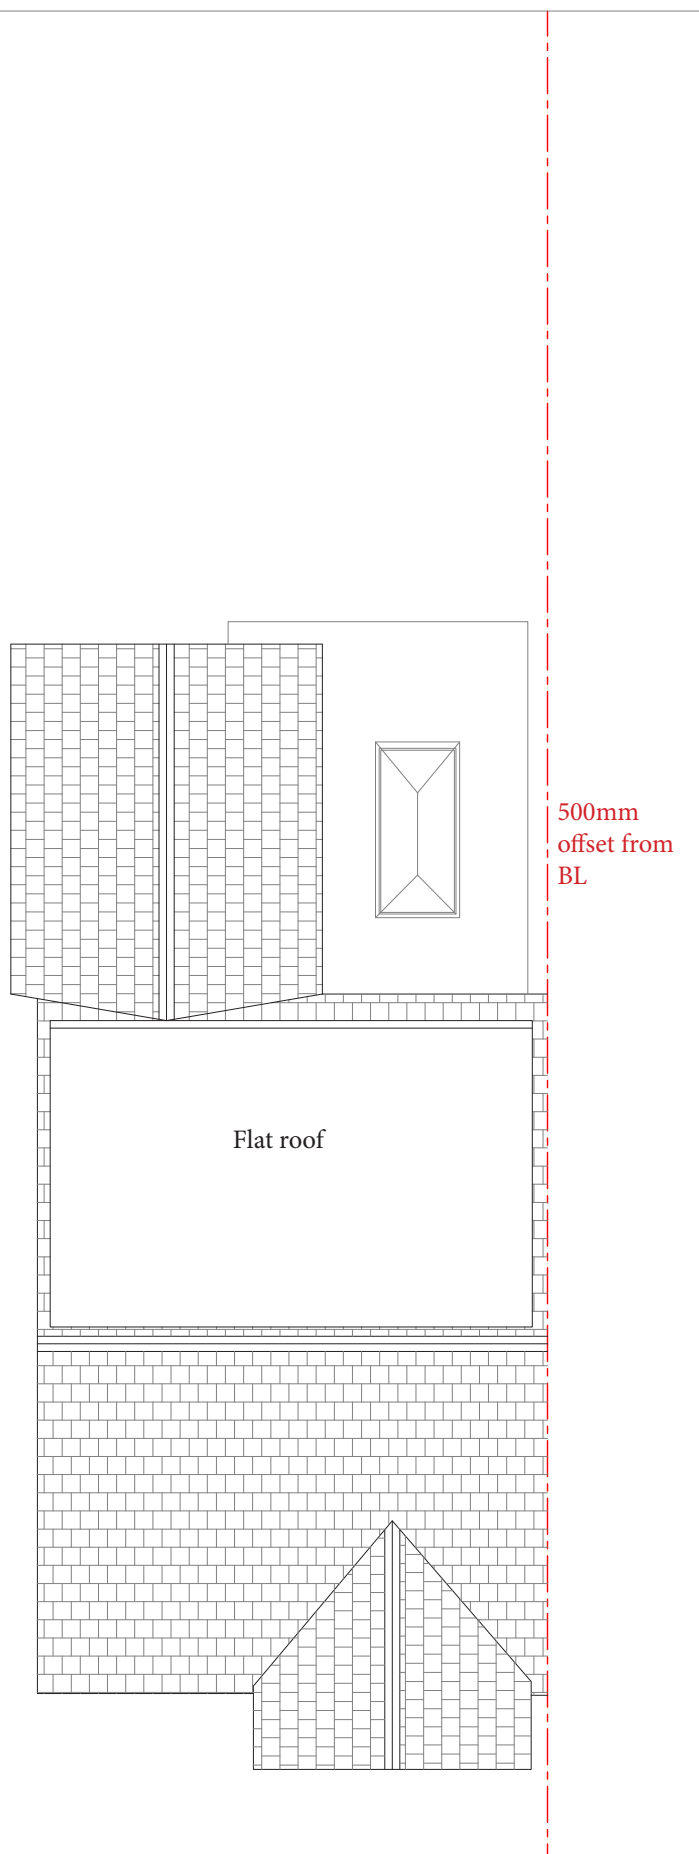


APPROVED ROOF PLAN
1:100 @ A3

Dimensioning

Figured dimensions only to be taken from these designs and drawings. Work to annotated dimensions only. All dimensions to be checked on site. Architectural designers to be informed immediately of any discrepancies before work proceeds. Drawings are to be read in conjunction with relevant specifications, structural engineers and service engineers' drawings.

Rev	Description	Date
-	Issued to client for comments	1/06/22
A	Issued for Planning	09/01/23

 

Client
Mr Mushtaq

Project
48 Ash Tree Road
Crumpsall
M8 5AT

Title
Approved Plans

Scale
1:100 @ A3

Drawing No. :
Sheet 4

Date
Jan 2023