
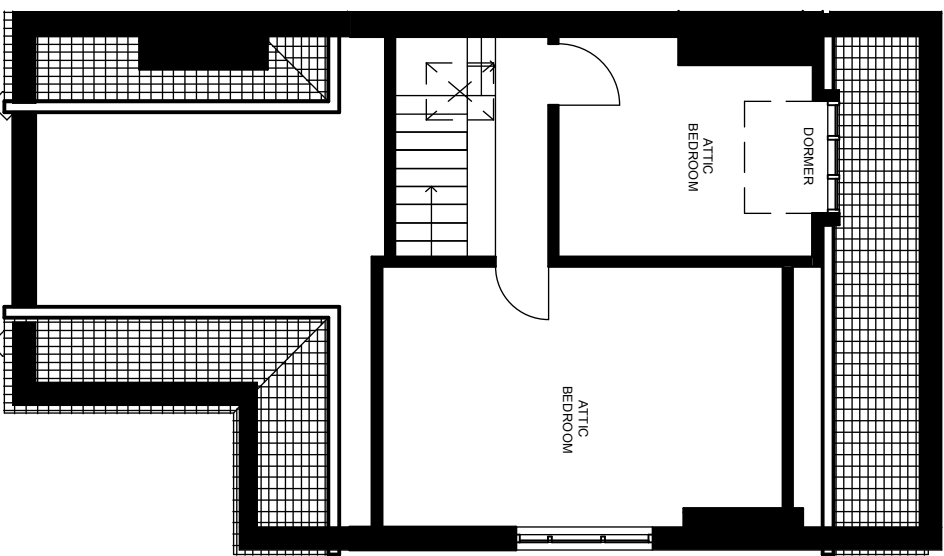
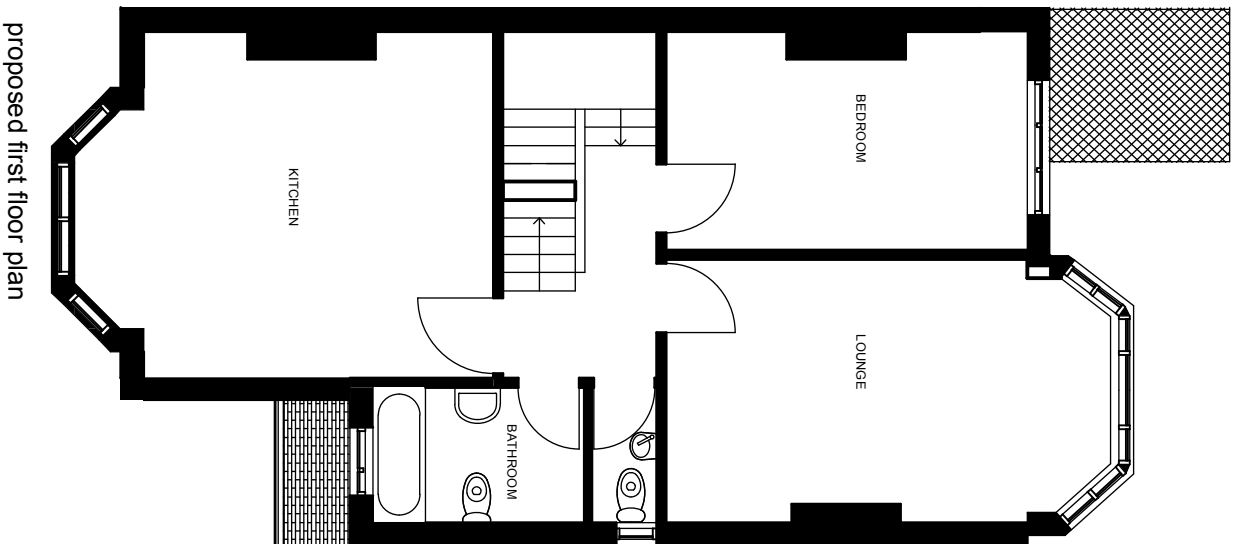
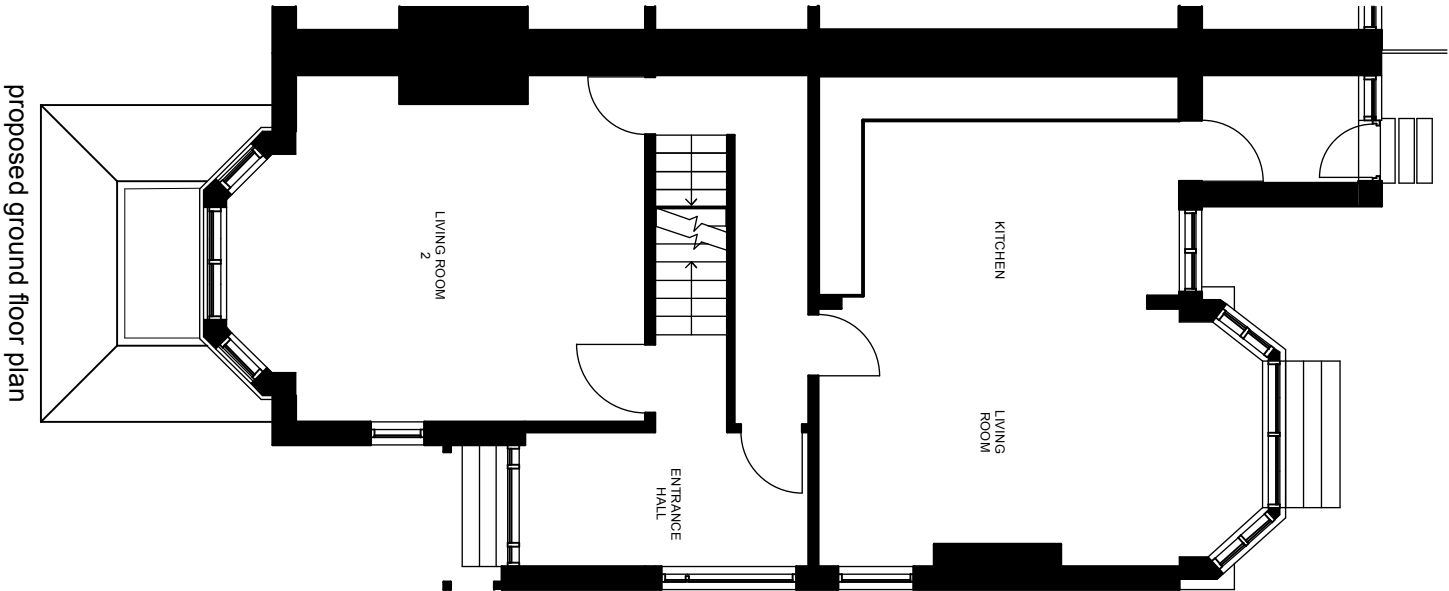


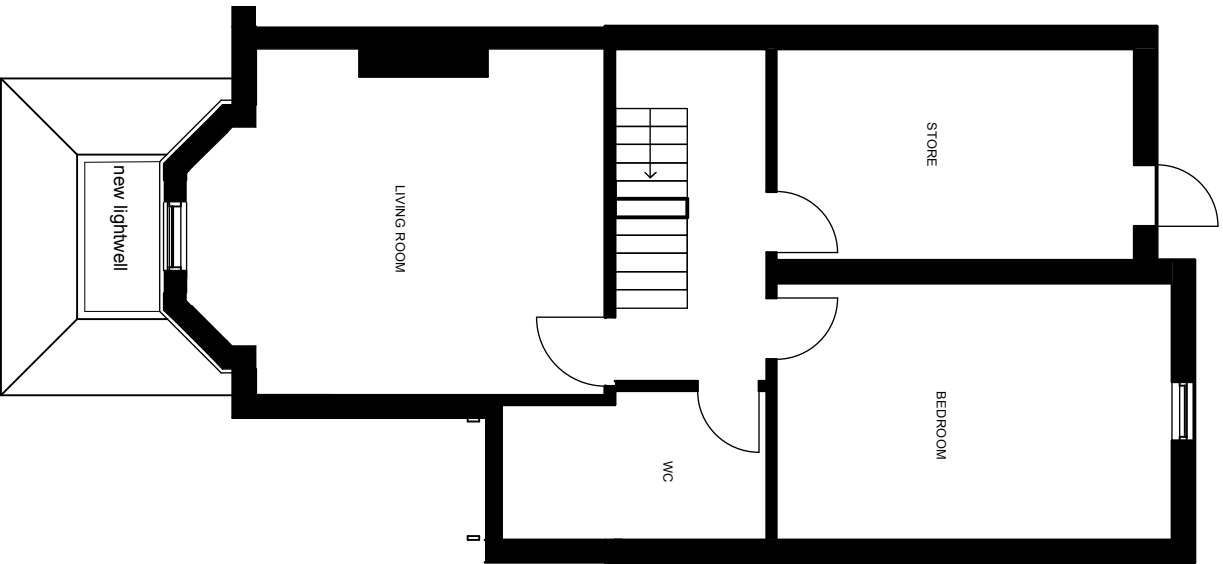

rev	description
A	lightwell design amended

Date 25/04/23
By SPL

Drawing No:

23143/P/01-A

Project:

43 Wood Road
Manchester M16 8BJ

Drawing:

Proposed Floor Plans

SCALE 1:100

leighton
architects

21 Chandos Road
Manchester M21 0SS
Tel/ 07747111159
www.leightonarchitects.com