



CYCLE STAND PLAN (1:20)

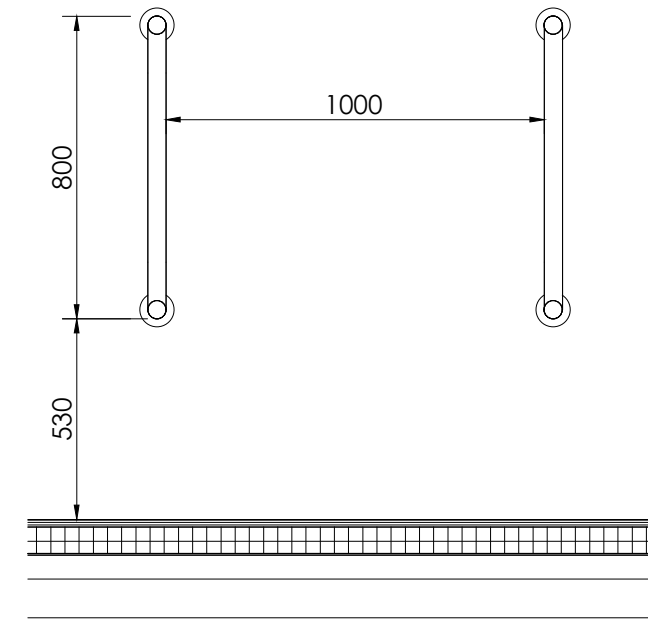

CYCLE STAND ELEVATION (1:20)

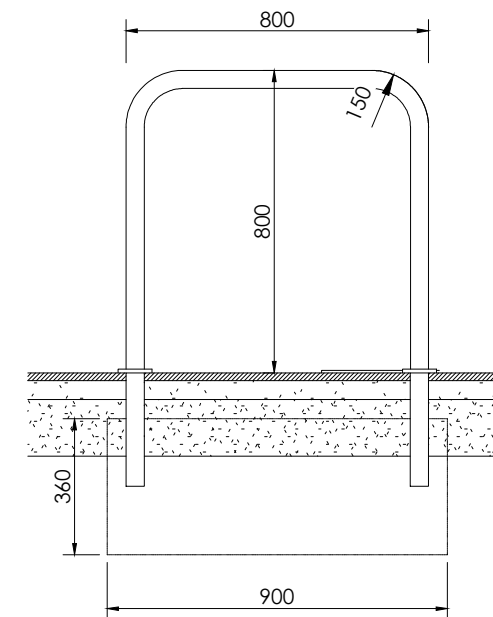

0 5 10 15 20 25m
SCALE 1:500

0 200 400 600 800 1000mm
SCALE 1:20

PROPOSED ALDI FOODSTORE

PROPOSED SITE PLAN (1:500)

PROPOSED CYCLE STANDS SCALE 1:500 / 1:20 @ A3



ALL RAILS TO BE 48mm DIA GRADE 304 BRUSHED STAINLESS STEEL TUBULAR HOOPED RAILS WITH ALL JOINTS BUTT WELDED AND WITH 65mm O/A LENGTH GROUND ANCHORS 800mm ABOVE GROUND , 300mm BELOW GROUND 1050mm OVERALL LENGTH

ALL RAILS TO BE CORE DRILLED 75mm THROUGH PAVING SLABS AND SET IN CONCRETE BELOW

RAILS TO BE PROVIDED WITH 90mm DIA LOOSE COVER ROSE TO MATCH RAILS AT JUNCTION WITH PAVING

900x360mm DEEP CONCRETE FOUNDATIONS TO RAIL - FOUNDATIONS TO BE GRADE C75P

Rev	Date	Description	Rev By	Chk'd By	
Project Title	PROPOSED FOODSTORE				
	VICTORIA AVENUE EAST MANCHESTER M9 7HW				
Client	ALDI STORES LTD				
Status	PLANNING				
Scale	1:500 / 1:20		Drawing Size	A3	
Date	05/2023	Drawn By	CMB	Chkd by	DJE
Drawing Title	PROPOSED CYCLE STANDS				
Job-Dwg No	16223BOL-130			Rev	-
☐ 2 St. Johns North, Wakefield, WF1 3QA t. 01924 291800 ☒ Carvers Warehouse, 77 Dale Street, Manchester, M1 2HG t. 0161 2388555 ☐ The Old Rectory, 79 High Street, Newport Pagnell, MK16 8AB t. 01908 211577 ☐ 101 London Road, Reading, RG1 5BY t. 0118 9507700 ☐ 10 Gees Court, 51 Christophers Place, London, W1U 1JJ t. 0207 4091215  ARCHITECTS www.harrispartnership.com					

