



3D Ground Floor

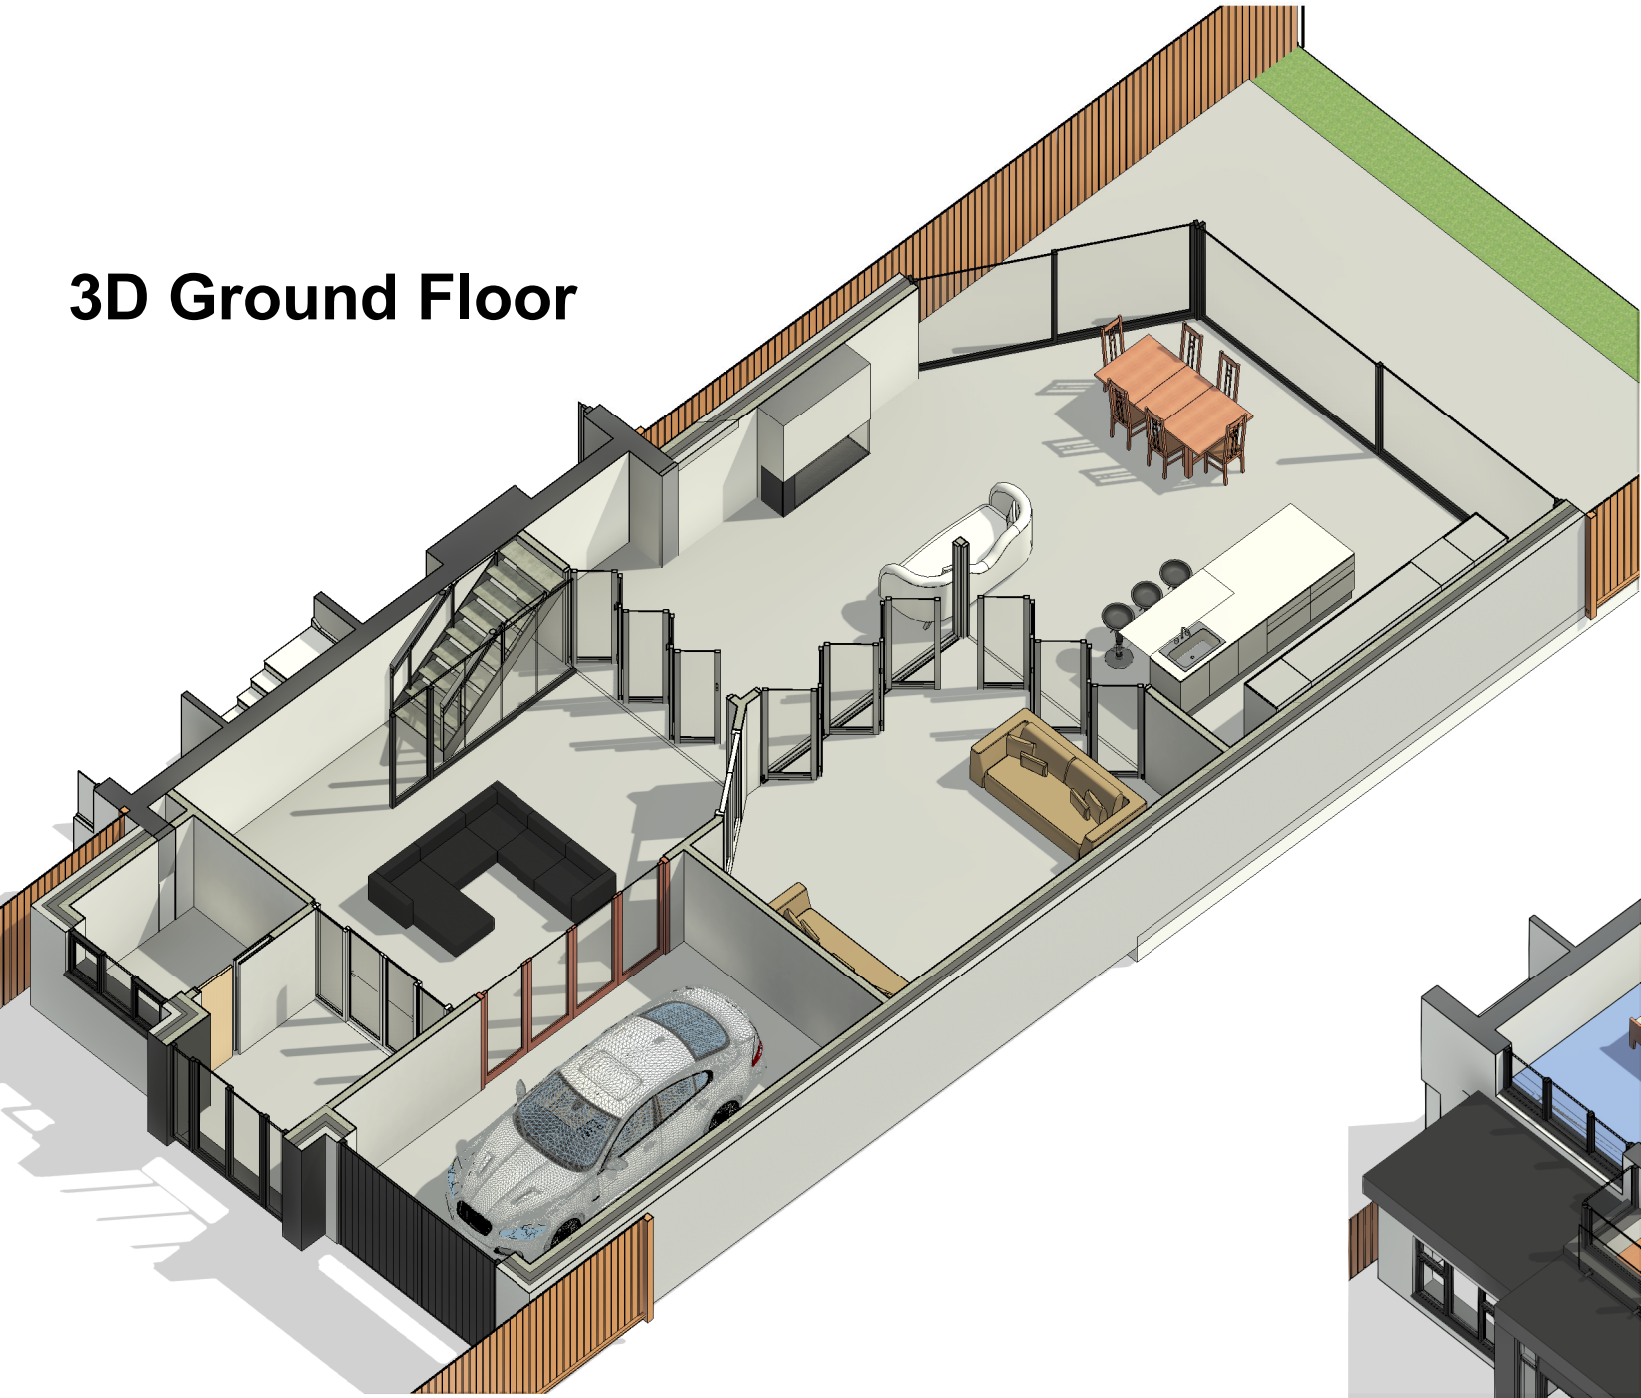

3D First Floor

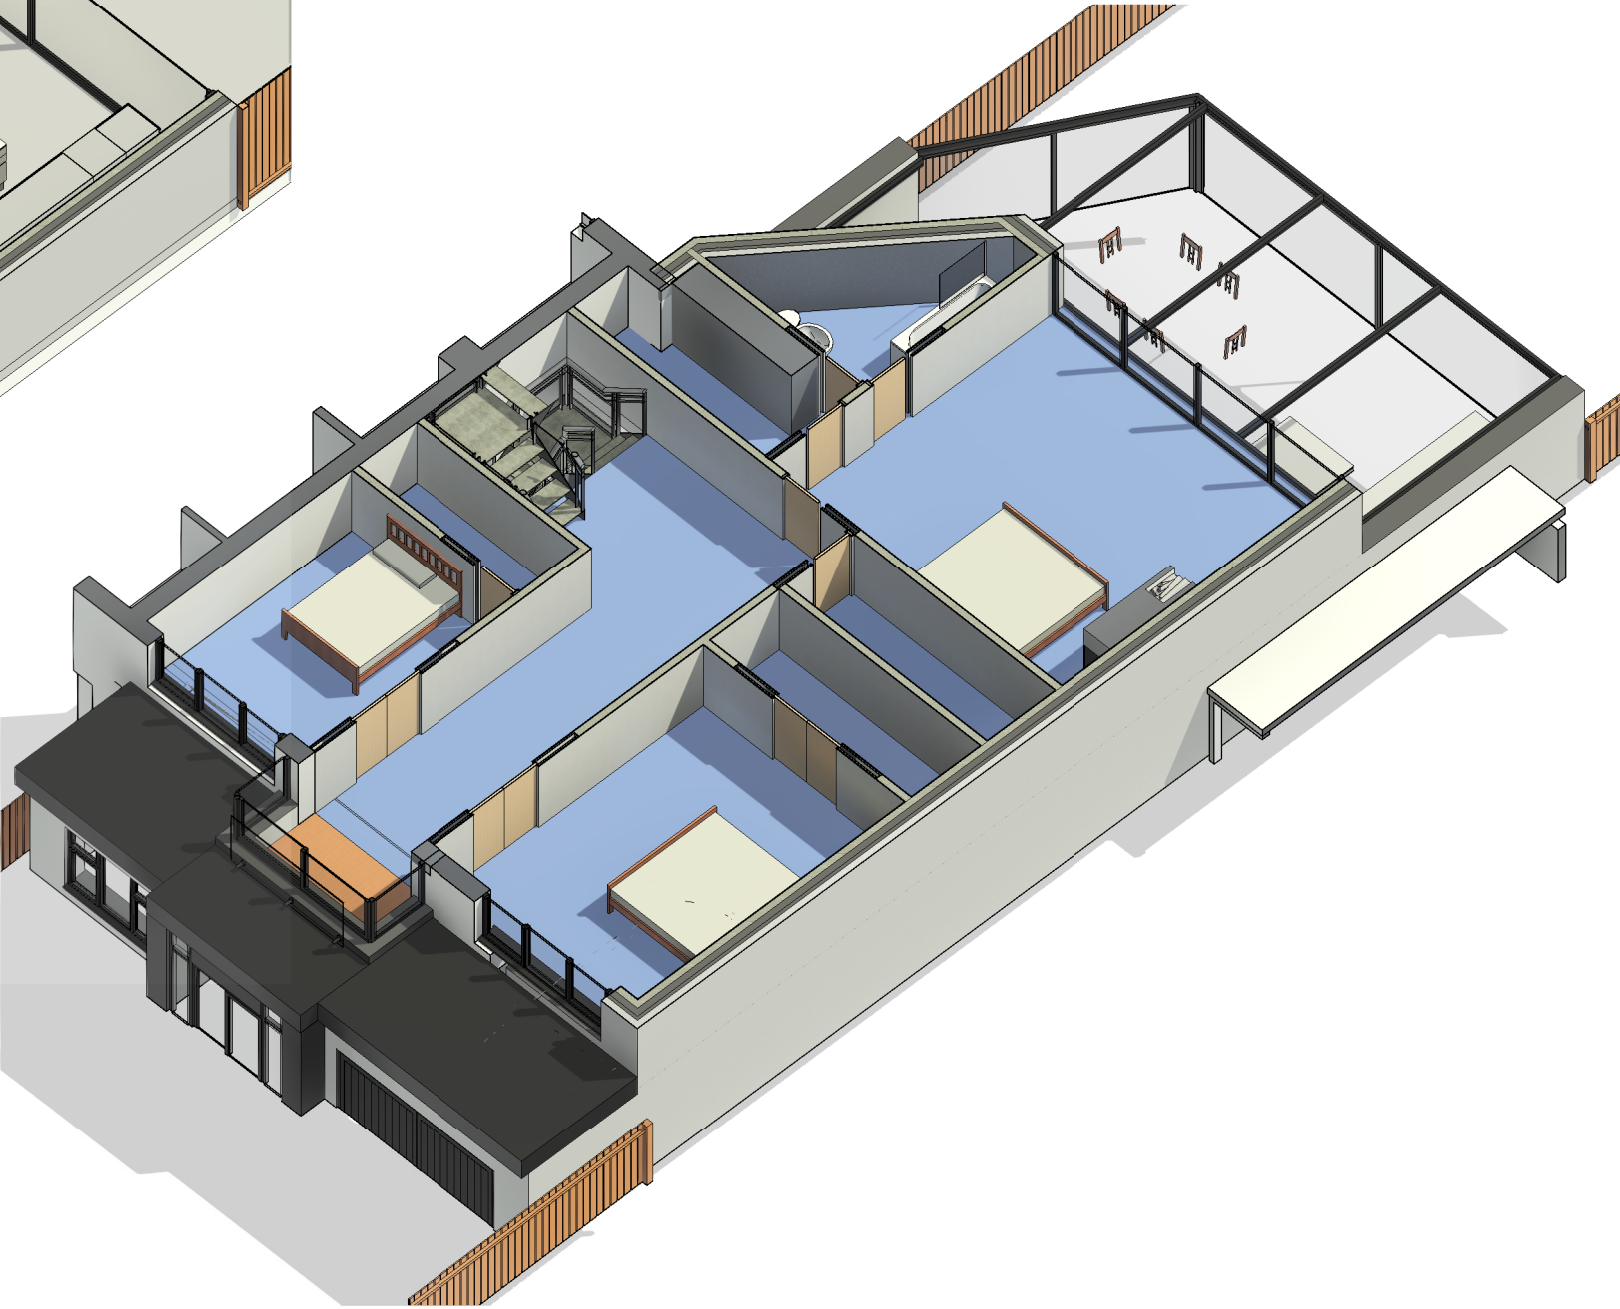

COPYRIGHT © ALL RIGHTS RESERVED BY VIKAS ALYAS LTD. DO NOT SCALE FROM DRAWING. DRAWING INDICATES DESIGN INTENT ONLY. REPORT ANY DISCREPANCIES TO CLIENT / VA LTD. NOT TO BE USED FOR CONSTRUCTION UNLESS STATED SO. TO BE READ IN CONJUNCTION WITH OTHER DRAWINGS OR SPECIFICATION WHERE PROVIDED.

ARCHITEK

BUILDING DESIGN CONSULTANCY

0161 511 8479

vikas@architek.uk

916 Stockport Road, Levenshulme, Manchester, M19 3AB

No.	Description	Date
P1	Issue to Planning	11.04.2023

PROJECT Part two/single storey rear front extension. Loft conversion and Roof dormer extension to side and rear		ADDRESS 1204_421 Wilbraham Rd, Manchester M21 0UT	CLIENT Kashef Ahmad		
			Date 23.01.2023	Project number 1204	Scale (@ A3)
Manchester City Council	PURPOSE OF ISSUE PLANNING	SHEET 3D Floor Plans	Drawn by VA	DRAWING NUMBER A107	REV
			Checked by VA		P1