
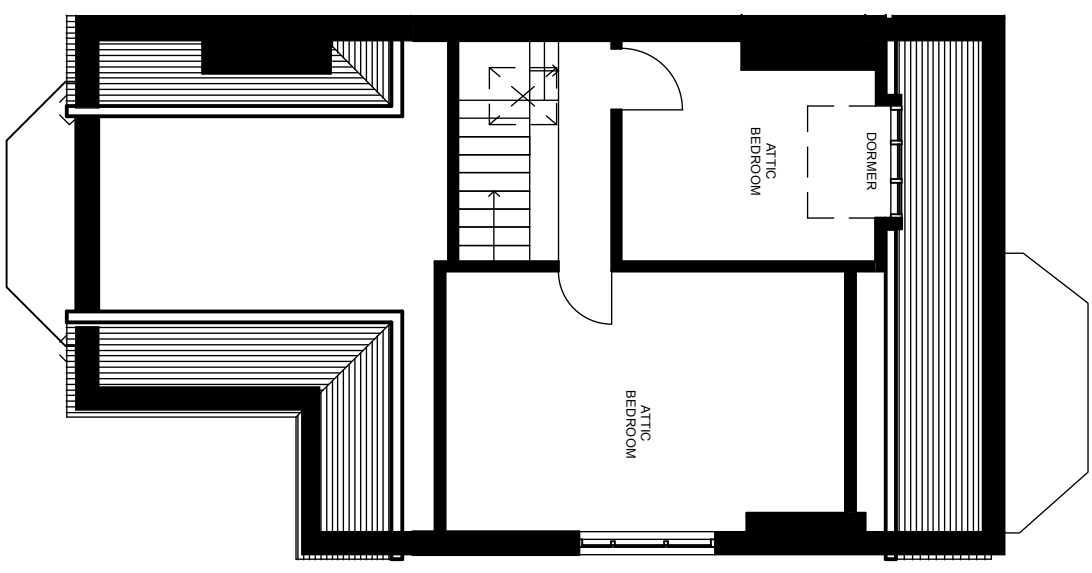
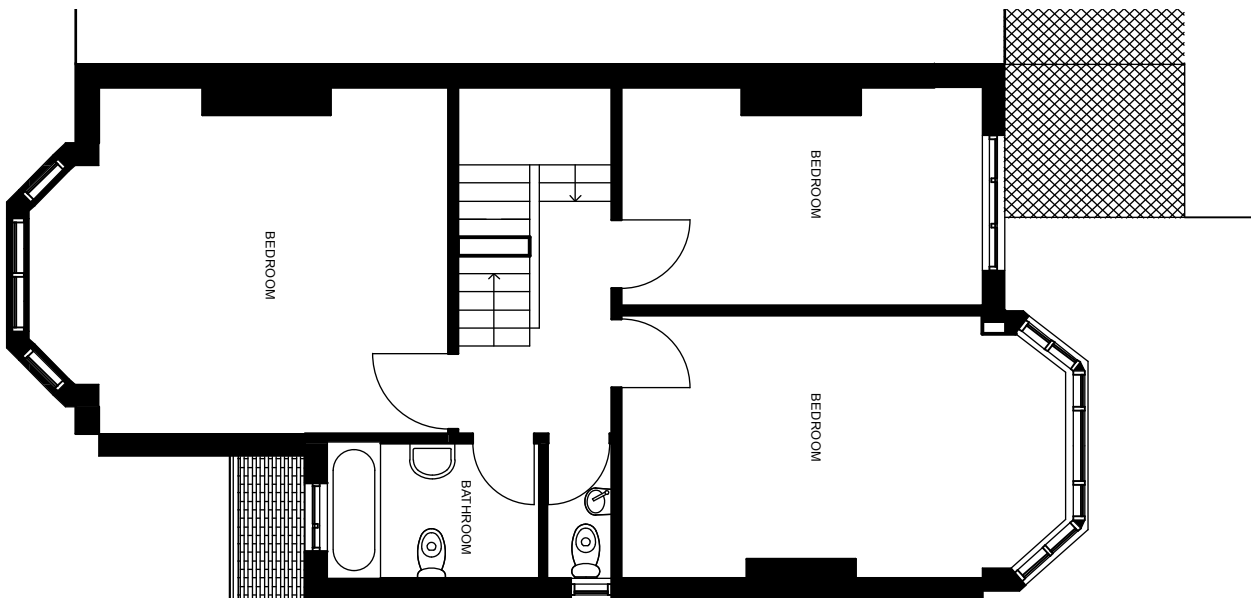
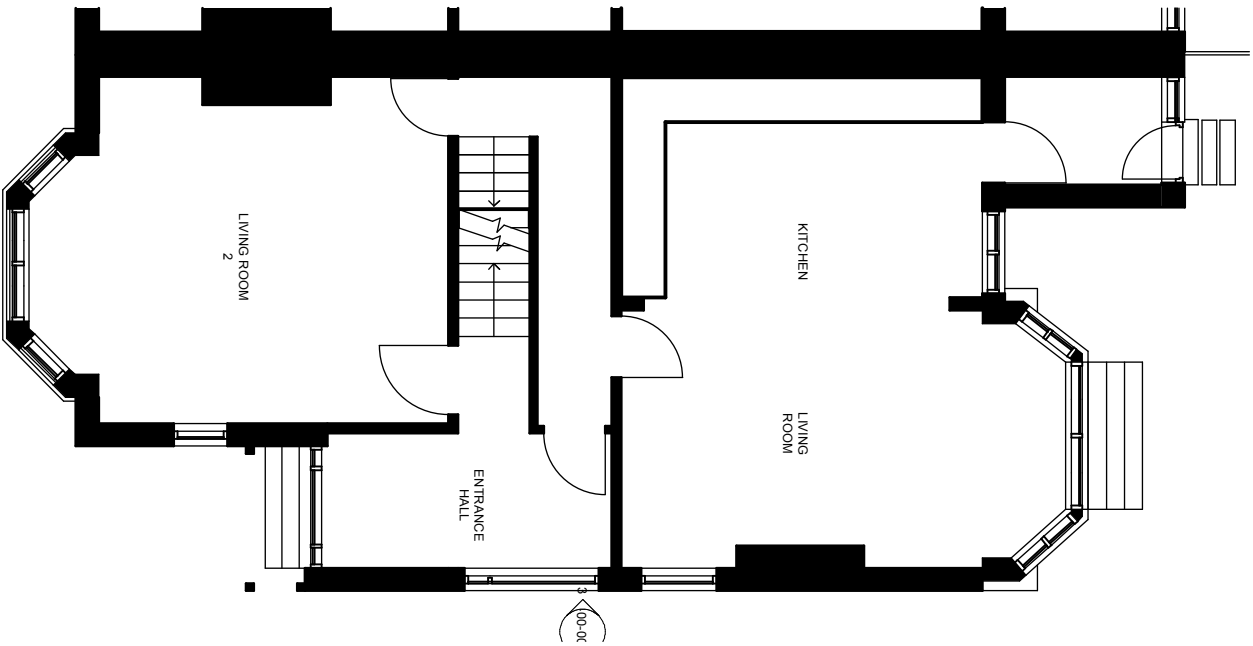
 


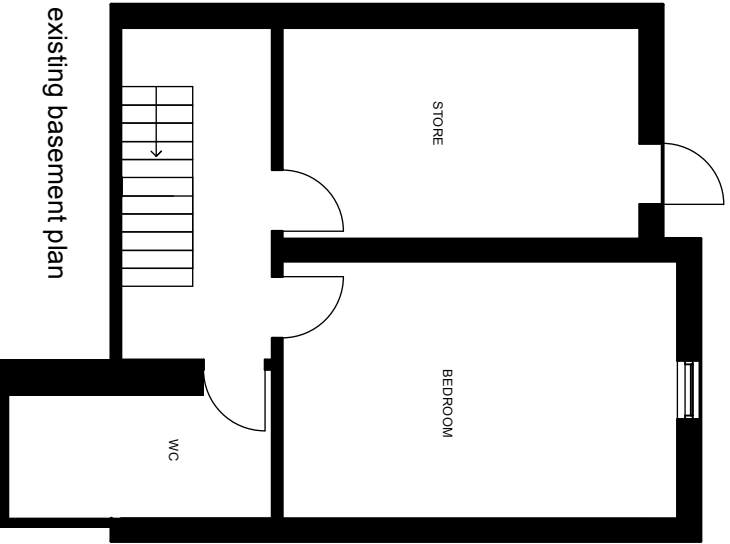

Drawing No:
23143/E/01

Project:
**43 Wood Road
Manchester M16 8BJ**

Drawing:
Existing Floor Plans

SCALE 1:100

leighton
architects
21 Chandos Road
Manchester M21 0SS
Tel/ 07747111159
www.leightonarchitects.com