


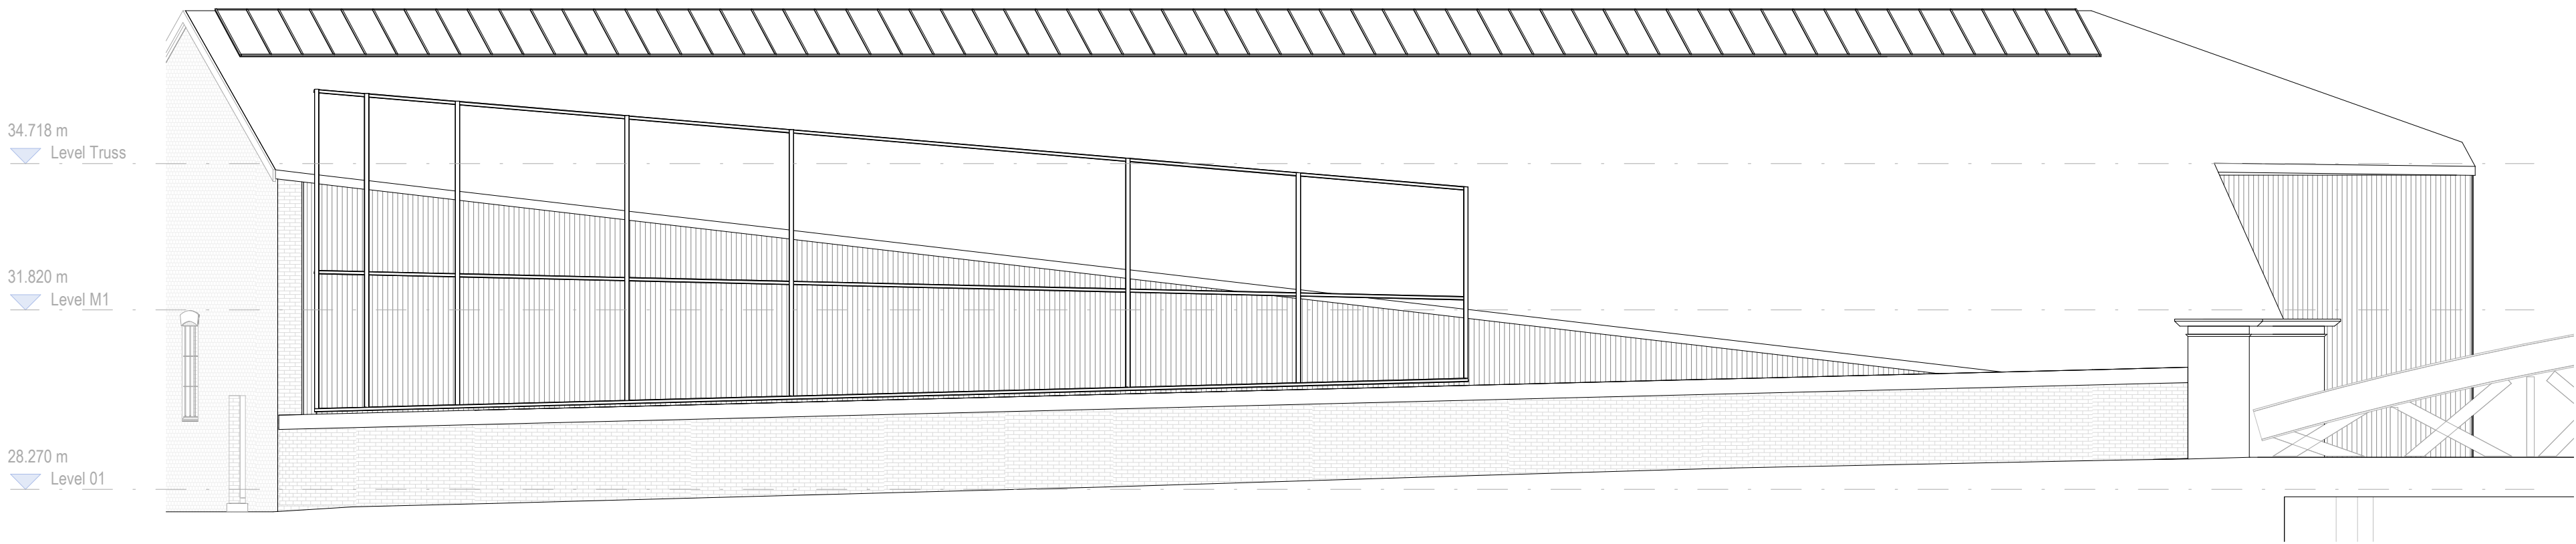

- KEY
- 1 New ribbed metal roof finish in black grey
 - 2 New framed roof skylights
 - 3 New painted signage
 - 4 New timber cladding to external wall
 - 5 Existing advertising board frame reused
 - 6 New metal secondary entrance gate in black grey
 - 7 New timber canopy
 - 8 Existing bridge pier retained
 - 9 Existing brick wall made good

Notes

Do not scale from this drawing.

All dimensions are to be checked prior to construction and any discrepancies are to be identified to the Architect.

Copyright reserved.

A 18/01/23 Issued for planning
Revisions

GL

3DReid
www.3DReid.com
Architecture Interiors Masterplanning



Status
PLANNING

Client
ALLIED LONDON

Project
SHIPYARD
WATER ST, MANCHESTER

Title
Existing North-East Elevation
New Quay Street

Scale	Size	Date	Drawn	Checked
1 : 100	A1	26/08/21	GL	NS

Drawing No.	Rev.
200097-3DR-ZZ-DR-A-08102	A