


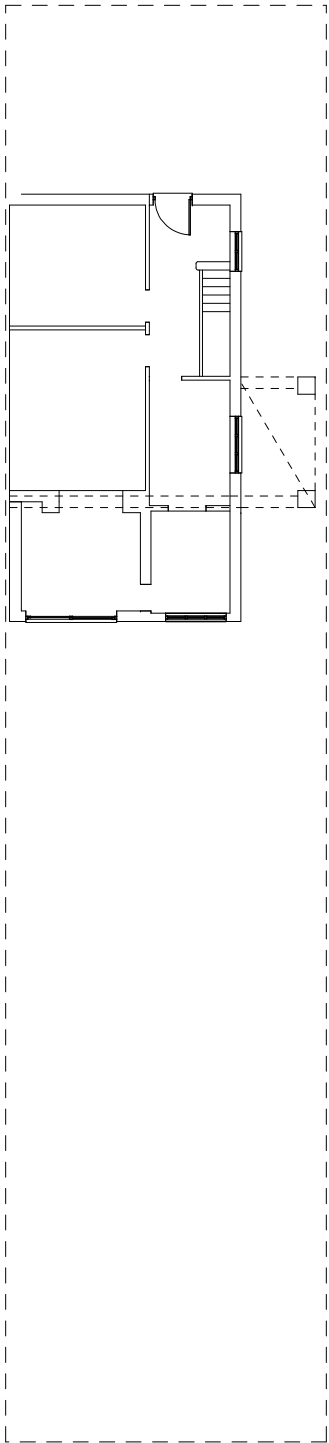


Plans prepared for
Local Authority approval
All dimensions to be
checked on site

existing



proposed

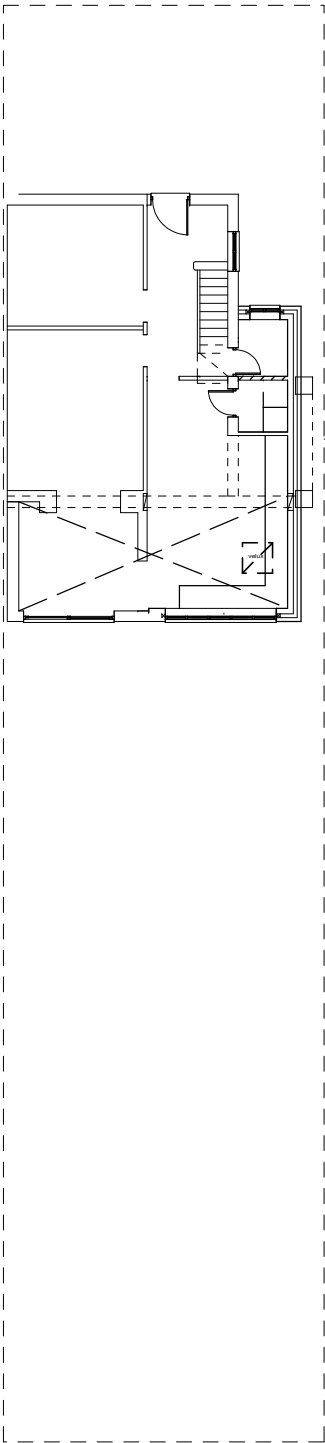

47

47

A	-	-
Date		Revisions

©copyright

Client

Job Title

49 Saddlewood Avenue
Manchester
M19 1QW

Drawing Title

Site Plans

Scale 1:200 @ a3

Date Drawn by

Drg No.

Rev.