


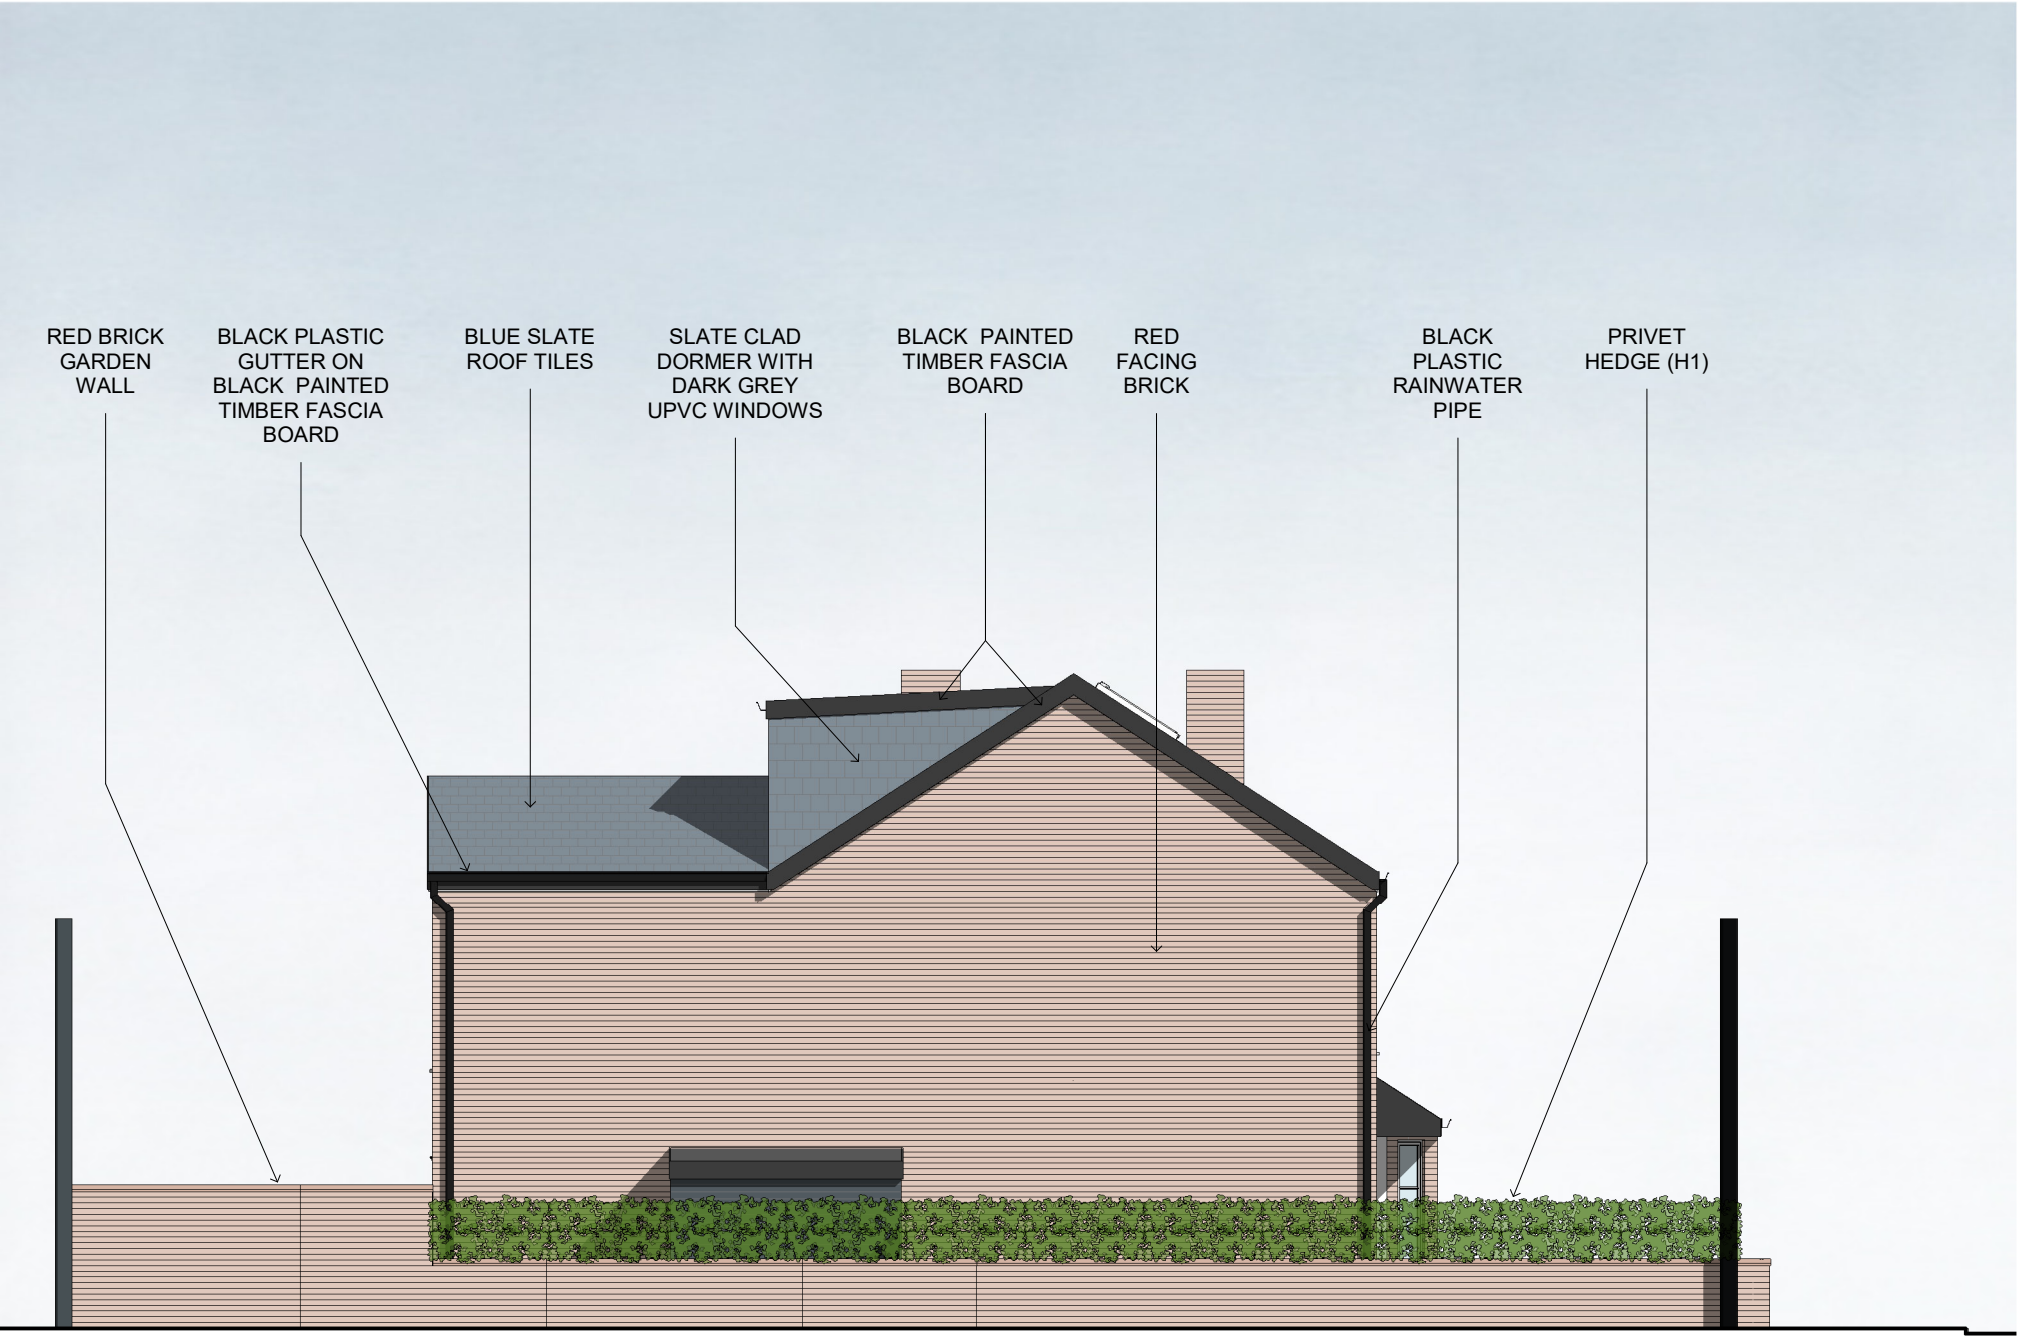

West Elevation - Existing
1 : 100



East Elevation - Existing
1 : 100

NOTES:

No dimensions to be scaled from drawings. All dimensions to be checked on site prior to manufacture.

This drawing is to be read in conjunction with all relevant Structural Engineers and Mechanical & Electrical Engineers drawings and specification. Any discrepancies between drawings and site conditions are to be reported to the contract manager.

Areas are approximate and can only be verified by a detailed dimensional survey of the completed building. Any decisions to be made on the basis of these predictions, whether as to project viability, pre-letting, lease agreements or otherwise, should include due allowance for the increases and decreases inherent in the design development and building processes. Existing buildings may present anomalies in relation to surveyed/drawn plans that may also affect the stated areas. All areas are subject to Town Planning and Conservation Area Consent and detailed Rights to Light analysis.

Copyright of this drawing and all the information it contains is vested in Lechler Hayes Ltd and no licence or assignment of any kind has been, or is, granted to any third party whether by provision of copies or original or otherwise unless agreed in writing.

Architect:

Lechler Hayes Architects

Client:

Oli & Tara Atkinson

Scale Bar 1:100

05

REVISIONS

P02

30.01.2023

East Elevation added.

P01

22.12.2022

Planning Submission.

No.

DATE

DESCRIPTION

NORTH

Project

62 Cavendish Road

Title

Existing Elevation - East & West

Sheet Size

1:100 @ A3

Project No.

2207

Drawing No.

LHA-20-XX-DR-A-PL-005

Rev.

P02