



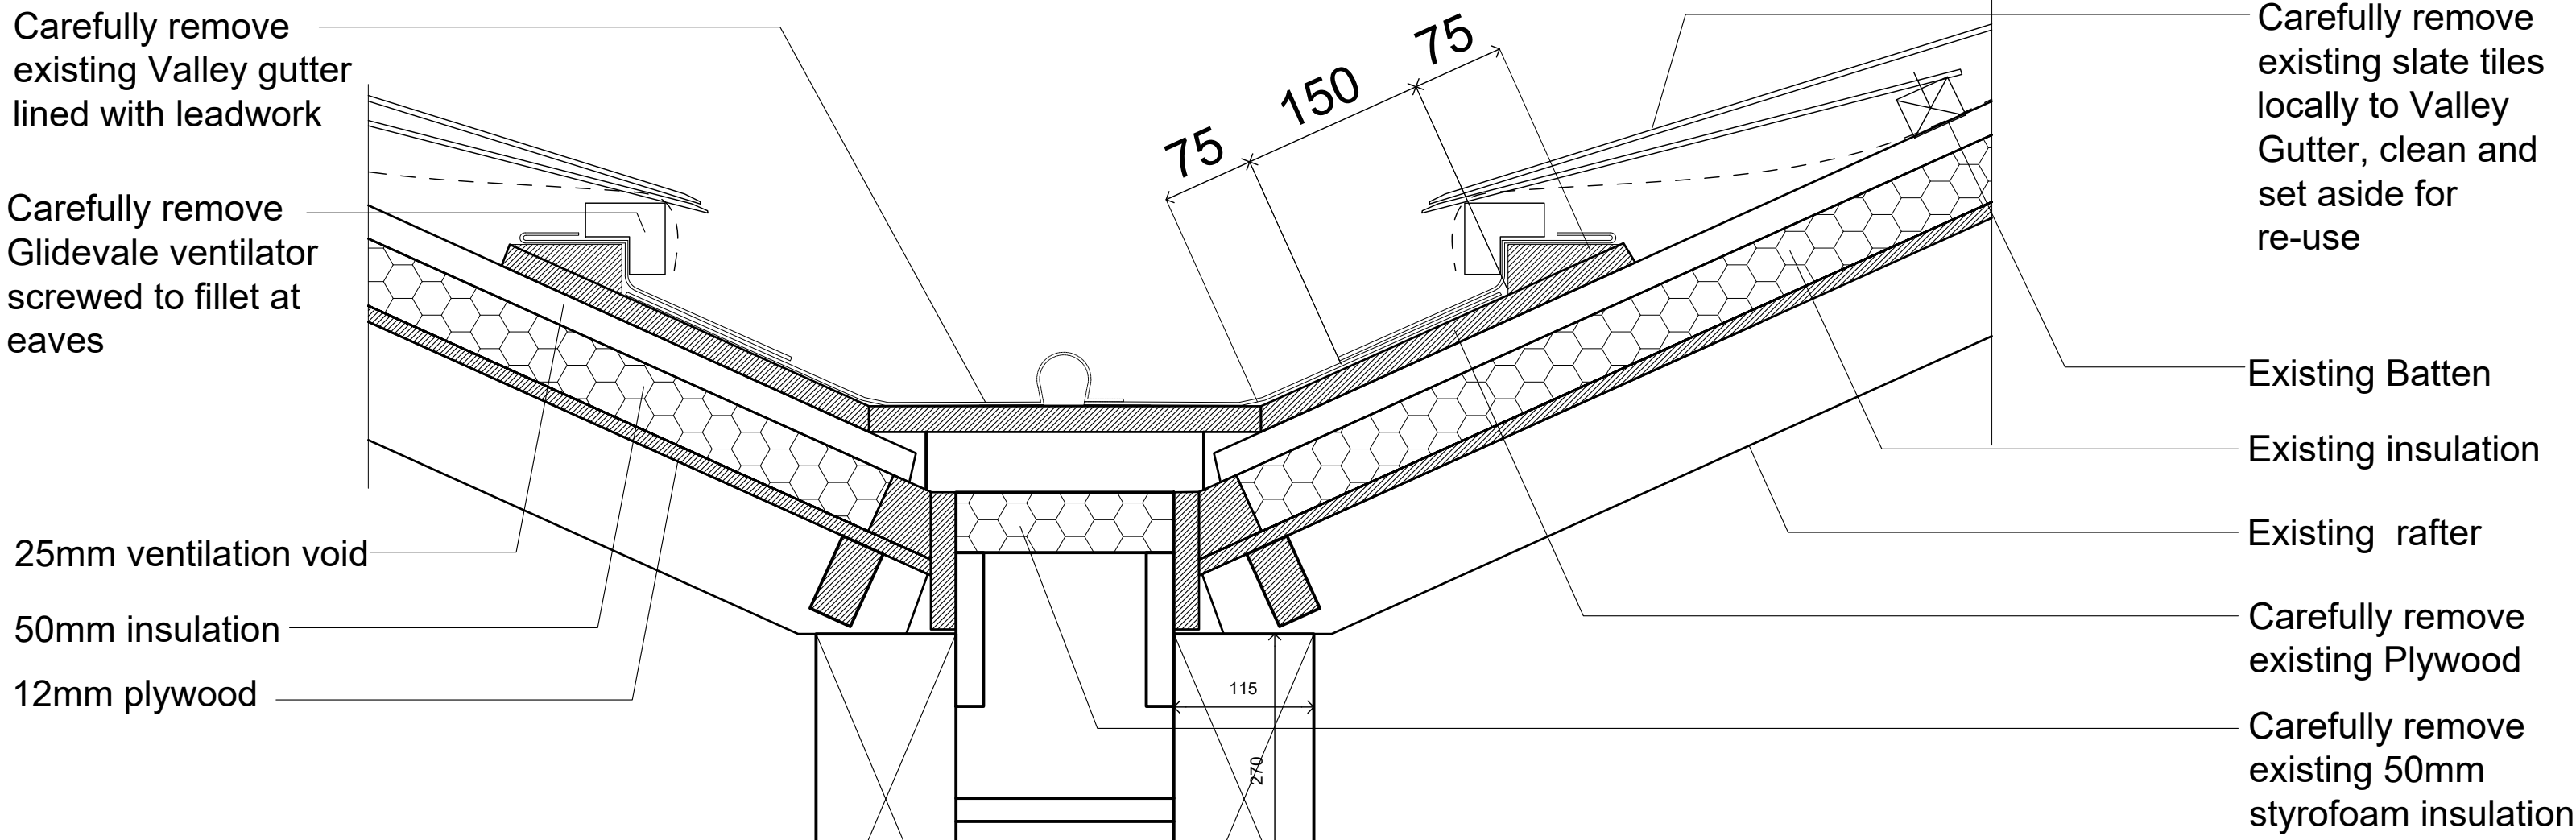


DETAIL 1: VALLEY GUTTER ABOVE VALLEY BEAM

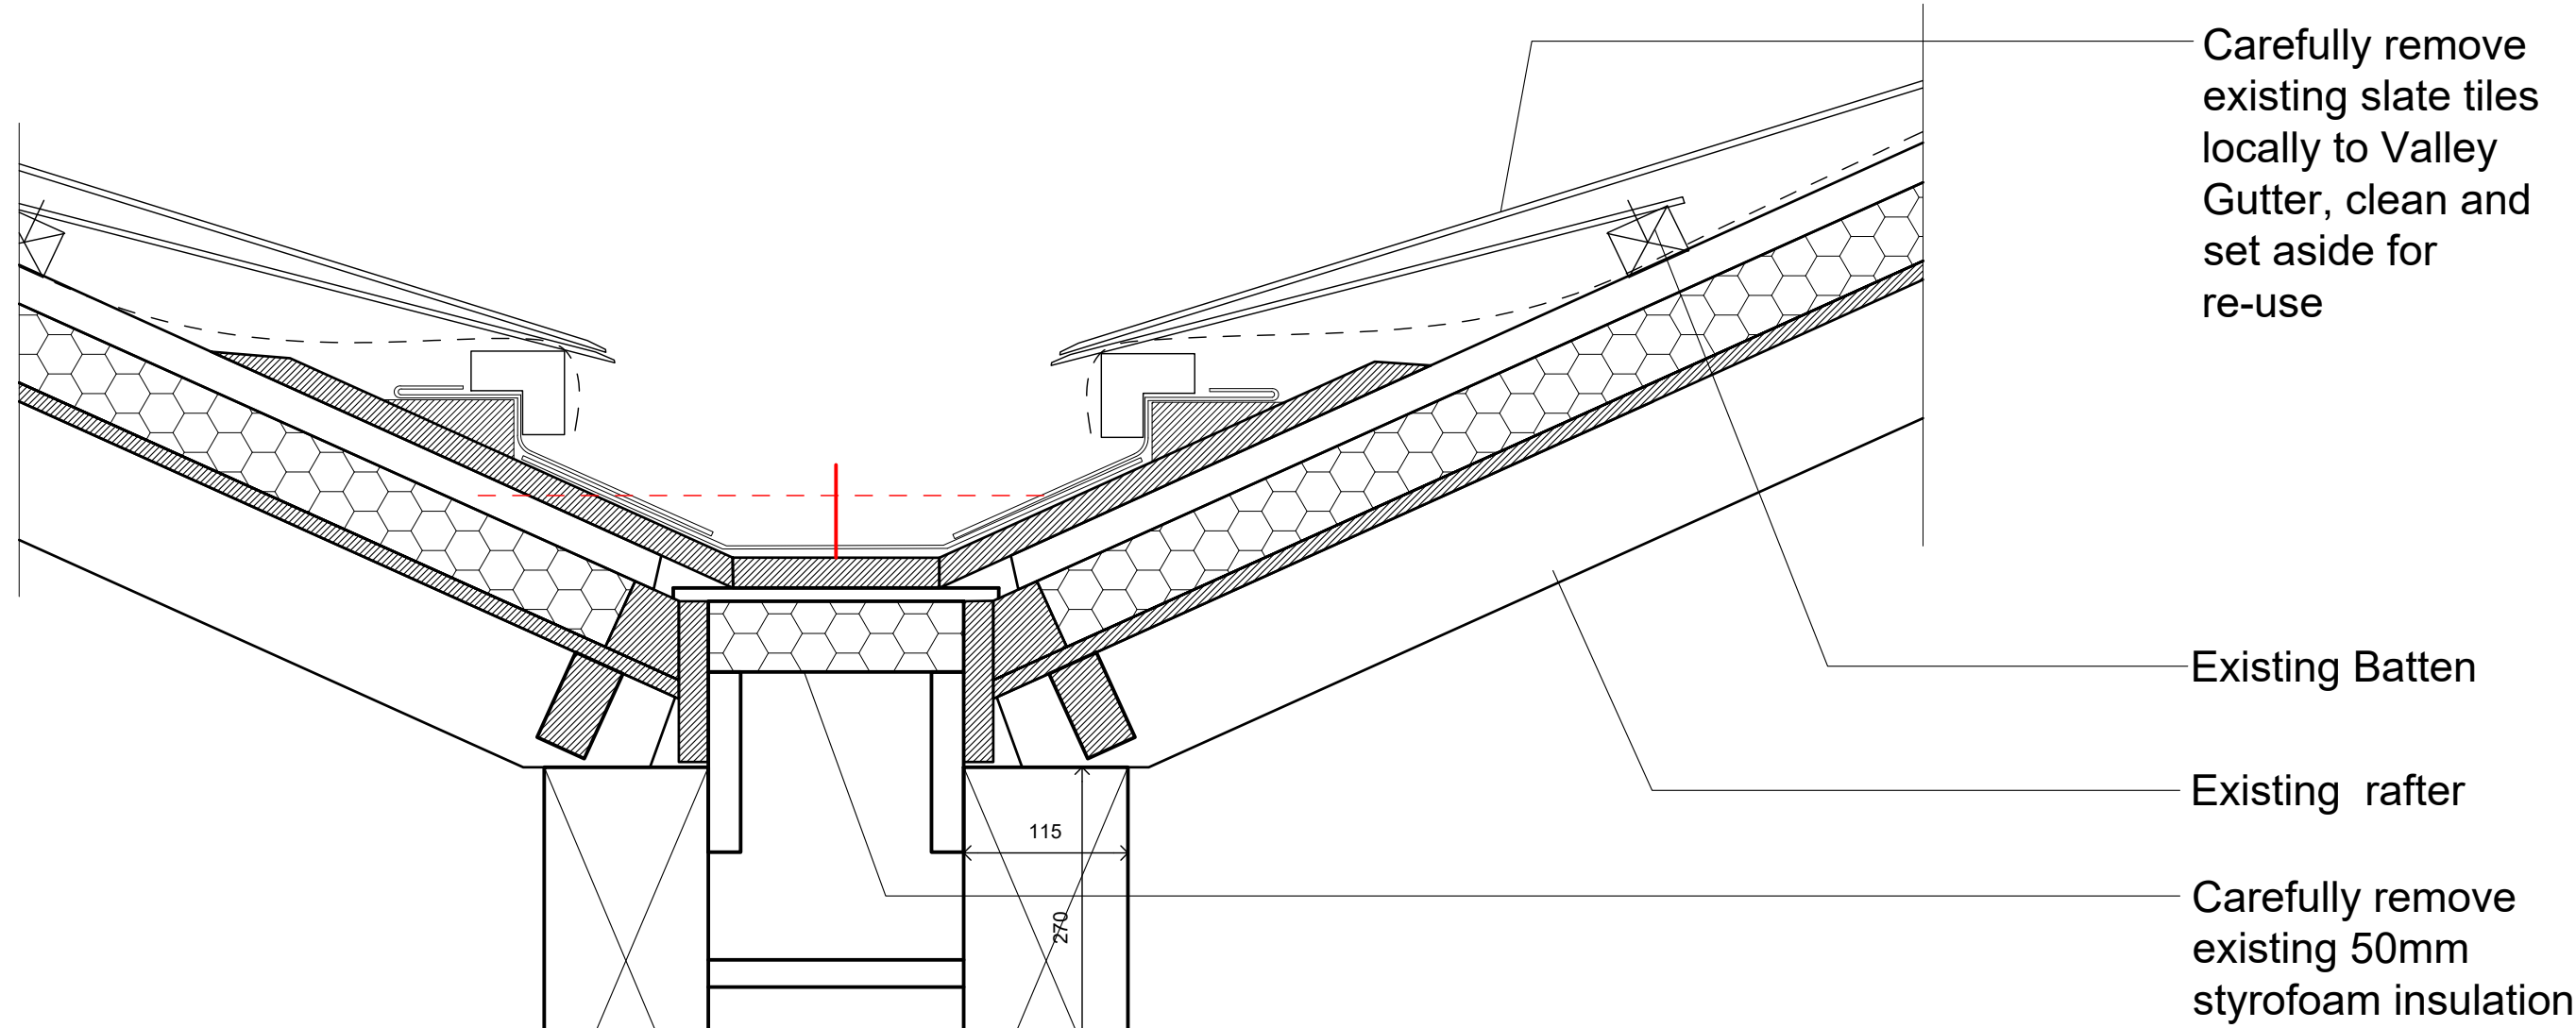


DETAIL 2: VALLEY GUTTER ABOVE VALLEY BEAM

VALLEY GUTTER: EXISTING TYPICAL DETAIL OVER VALLEY BEAM 1:5 @ A1 / 1:10 @ A3

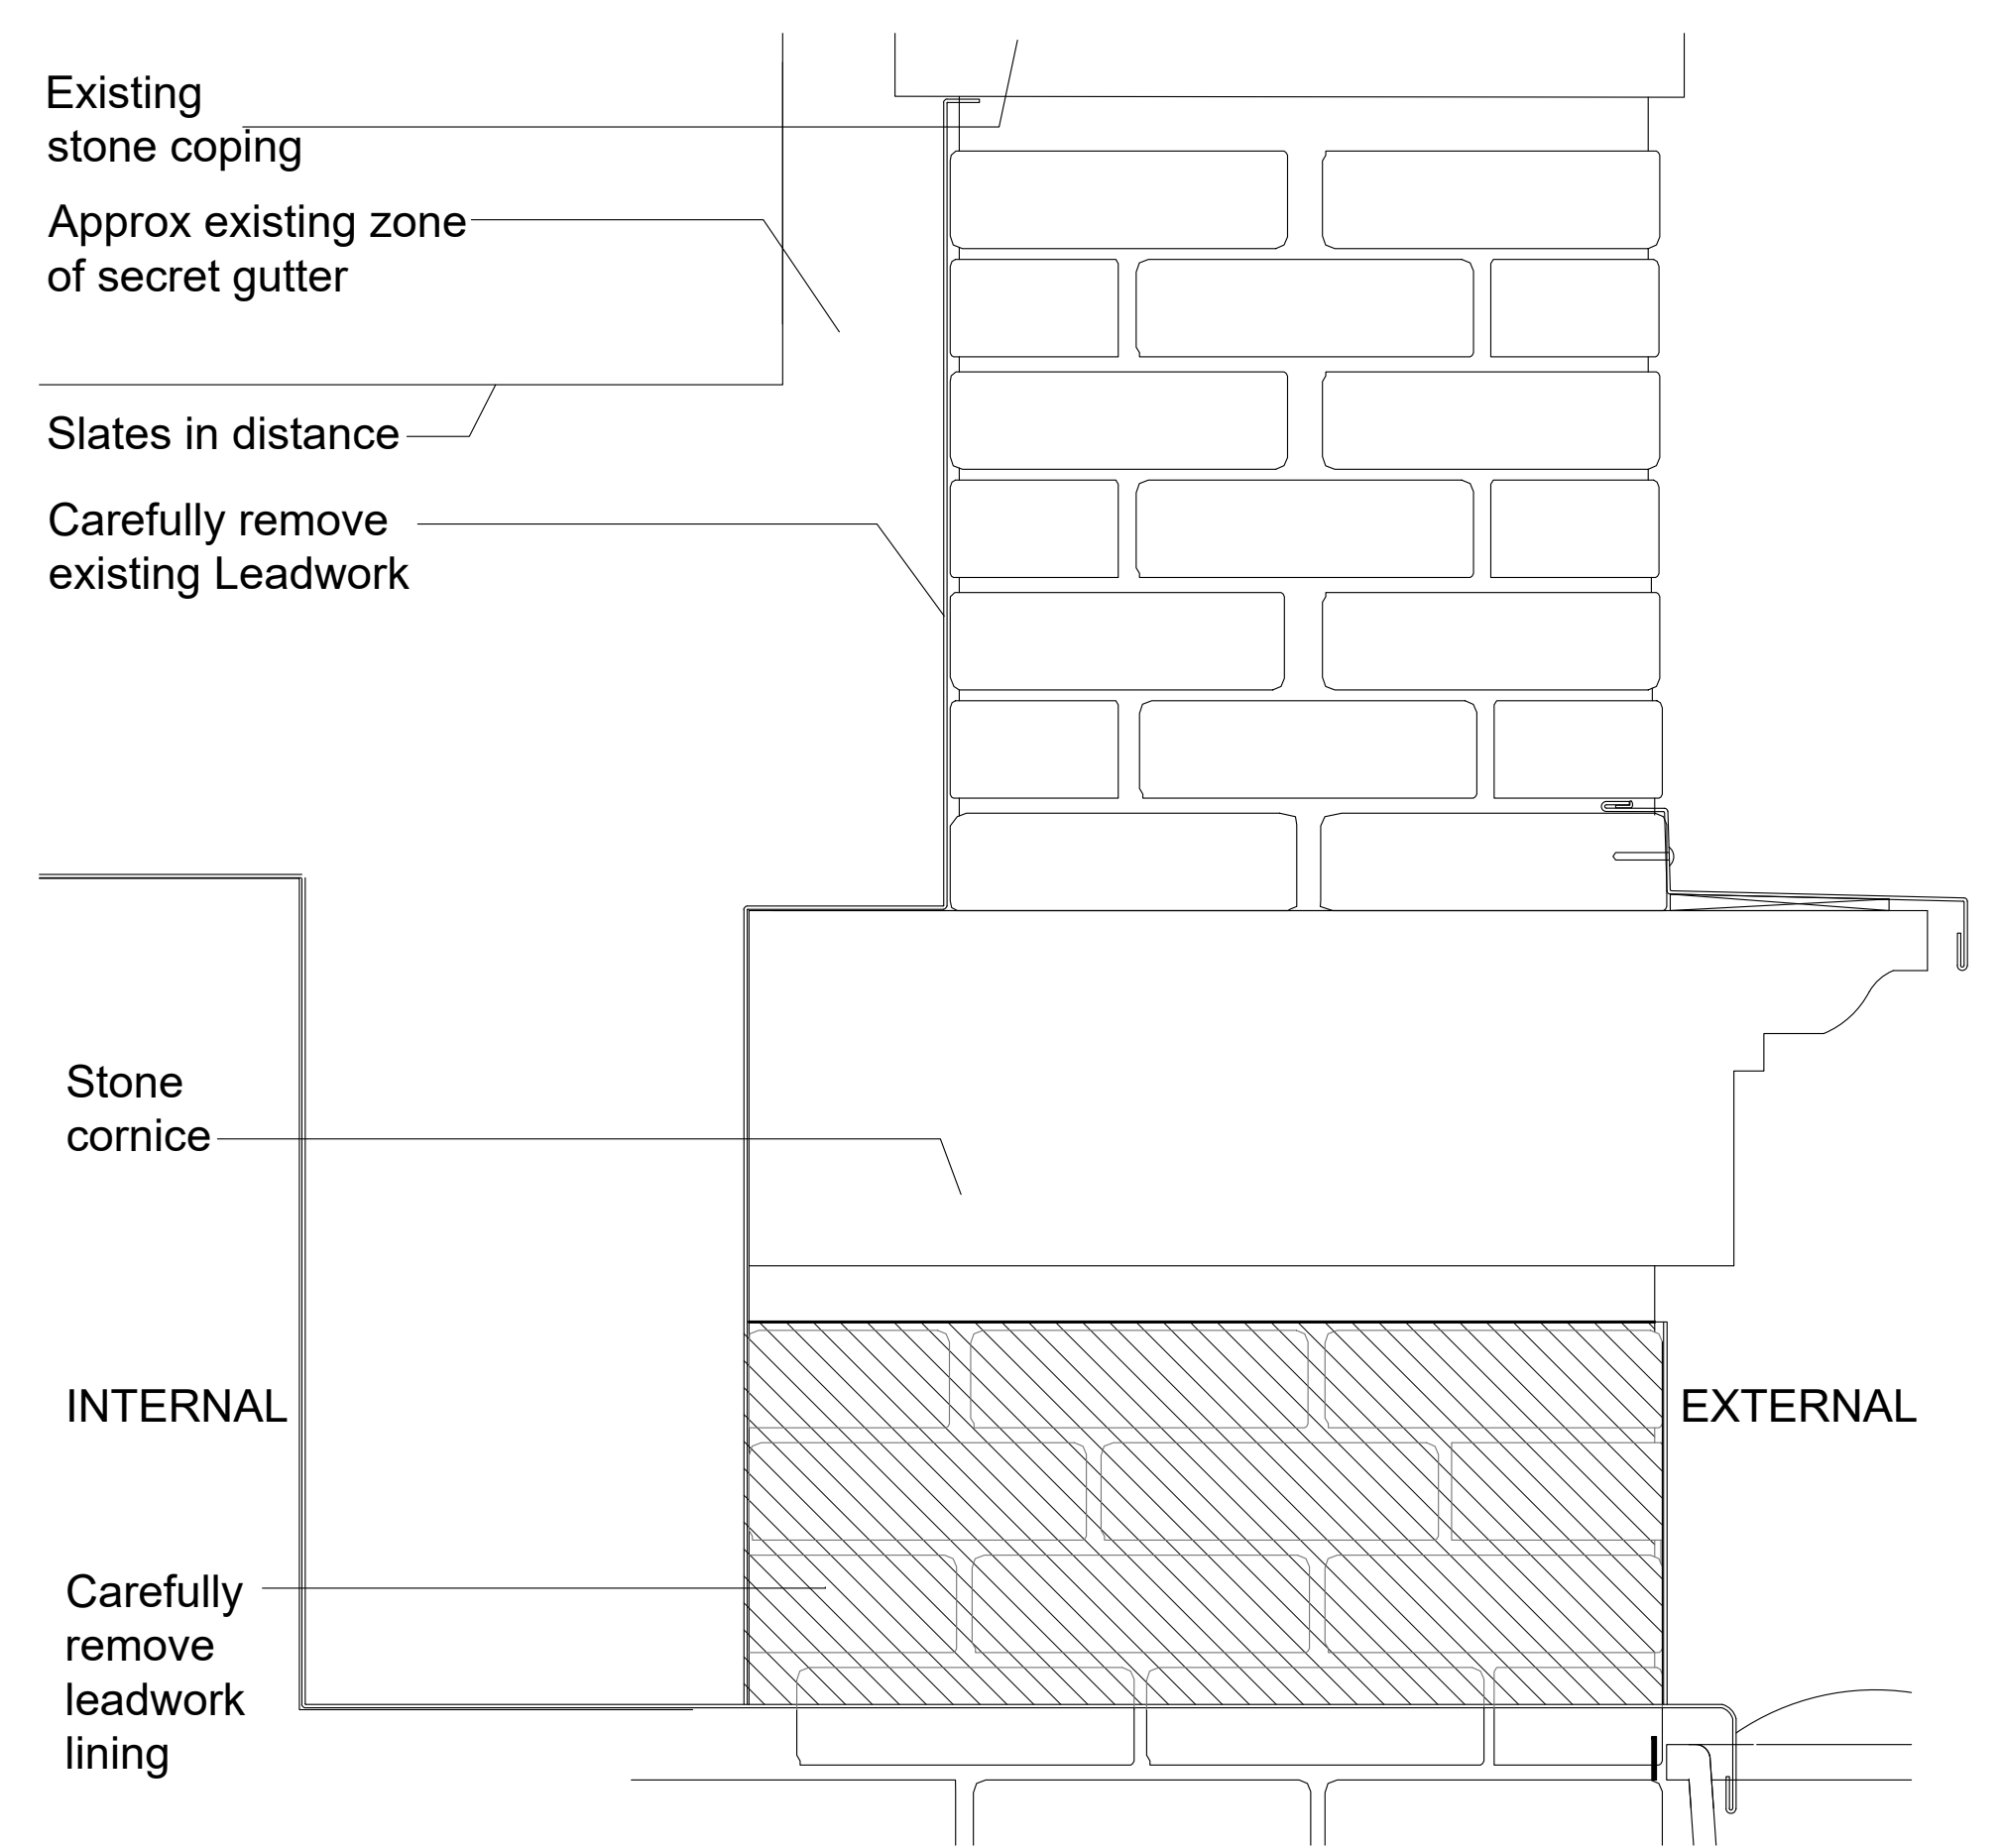


DETAIL 3: CHUTE DETAIL 1:100

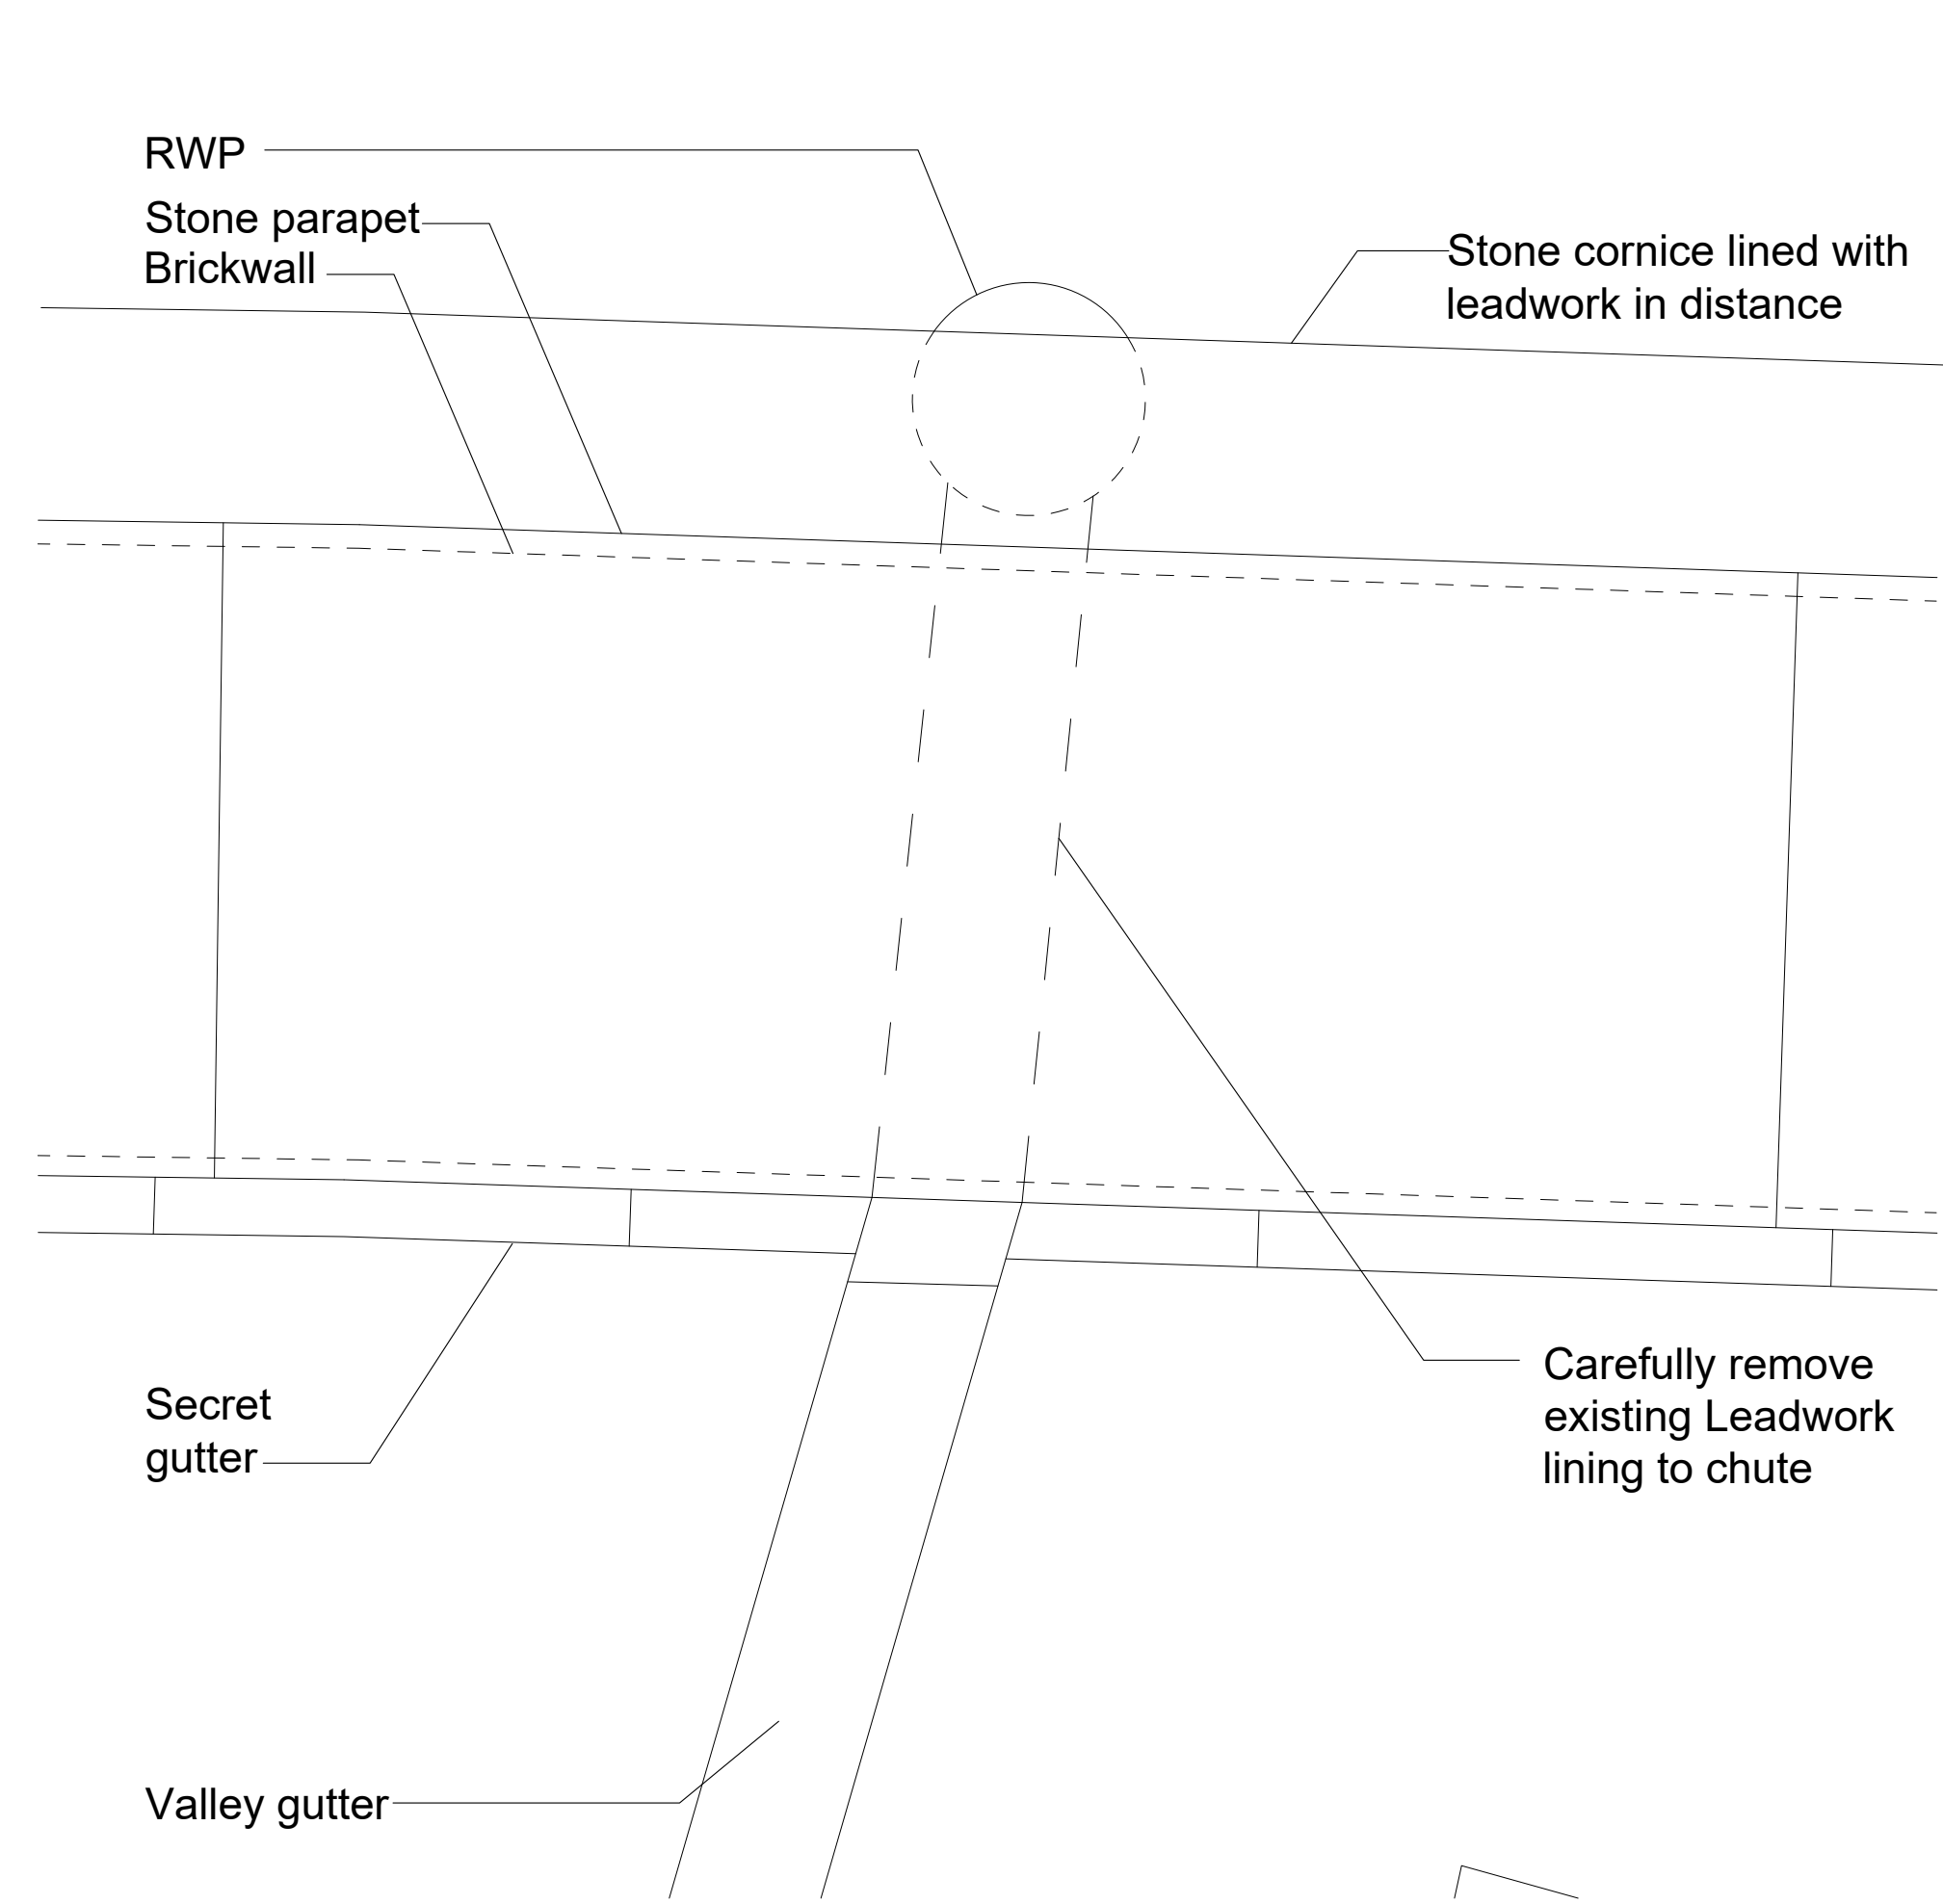

DETAIL 4: ROOF PLAN



MC to survey existing roof and to carefully remove and salvage for re-use existing slate tiles and to remove existing leadwork and substrate to enable new valley gutter installation as per SDA Drwg Nos. 275/PD/320-322

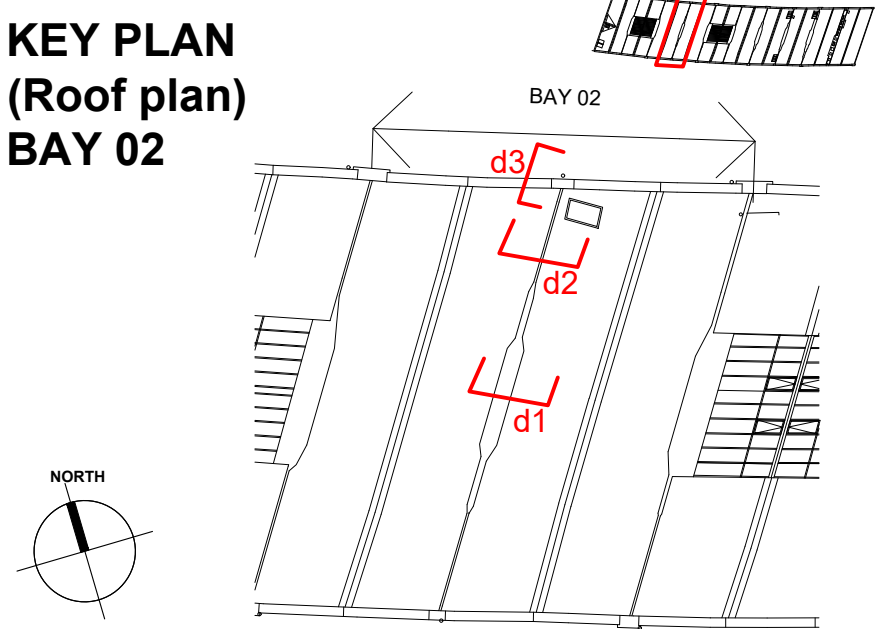

BASED ON MEASURED SURVEY BY "SITECH SURVEYING SERVICES"				
JOB TITLE Essential Repairs, 1830 Warehouse Science & Industry museum M3 4FP	JOB NO. 275	DRWG. TITLE Valley Gutter: Existing typical detail over Valley Beam	STATUS Planning	
		DRWG. NO. 275 / PD / 121 (A1 ORIGINAL FORMAT)	REV:	SCALE: 1:5@A1 1:10@A3
Studiodownie	TEL: +44 (0) 20 7299 7766	All dimensions to be checked on site by the Contractor and confirmed with the Architect prior to construction. Do not scale off this drawing.	Drawn by: JP	DATE: 16/02/23
ARCHITECTS LLP	info@studiodownie.com			