

SHOP FRONT
Existing shopfront to be retained and redecorated Grey RAL 7011 60% gloss.

MANIFESTATION
Signage contractor to supply and install Greggs standard manifestation to entrance doors and windows wider than 500mm (unless a window houses a TAGI Display). Manifestation to be two tiered and clearly defined at 850 - 1000mm and 1400 - 1600mm from F.F.L.

FASCIA SIGN
Signage contractor to supply and install badge signs; 1NO. 3010 x 700mm.
New with non-illuminated individual letters. White 'Greggs' lettering and orange Quattro dots to Pantone 1235c, all fixed with locators.


PROJECTING SIGN
Signage contractor to supply and install new internally non-illuminated projecting sign box; 700 x 700mm. Sign constructed from mild steel projecting sign bracket, with double sided aluminium signage panel. Bracket finished grey, ref, RAL 7015. Signage panel border grey, ref RAL 7015. center panel blue, ref RAL 5019 with 65% horizontal gradient to pantone processed cyan. White 'greggs' lettering & orange quattro dots to pantone 1235c.

FASCIA PANEL
Signage contractor to supply and install new 25mm deep Aluminium back panel, finished Grey, Ref, RAL 7015. Shopfitter to supply and install new sub-fascia, formed from external quality plywood.



PROPOSED SHOPFRONT ELEVATION A - A (1:50)


- NEW 25mm DEEP FOLDED ALUMINIUM BACK PANELS FINISHED GREY, REF, RAL 7015.
- NEW PROJECTING SIGN. REFER TO 1:10 DETAIL
- NEW BADGE WITH NEW VINYL NON-ILLUMINATED INDIVIDUAL LETTERS FIXED ON LOCATORS. WHITE 'GREGGS' LETTERING AND ORANGE QUATTRO DOTS TO PANTONE 1235C.
- RETAIN EXISTING SHOPFRONT. FRAMEWORK & DOORS TO BE RE-SPRAYED GREY RAL 7011 60% GLOSS
- NEW FULLY RECESSED AUTOMATIC ROLLER SHUTTER - TO COVER DOORS ONLY - FINISHED TO MATCH RAL 7011.
- NEW WINDOW MANIFESTATIONS
- EXISTING PILASTERS AND STALL RISER TO BE REDECORATED GREY RAL 7011
- PROPOSED DDA SIGN

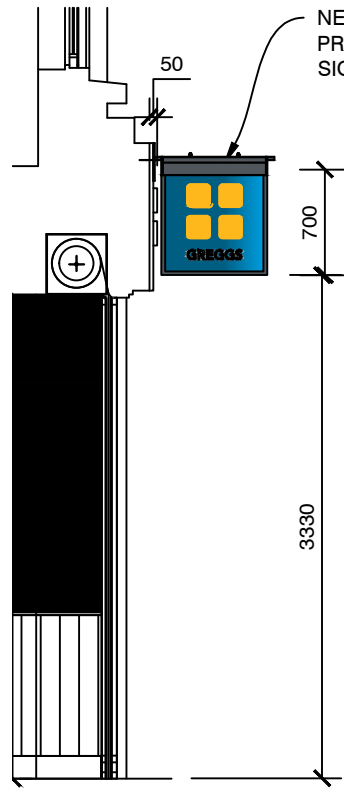


PROPOSED SECTION THRU SIGNAGE (1:50)



PROPOSED SIDE ELEVATION B - B (1:50)

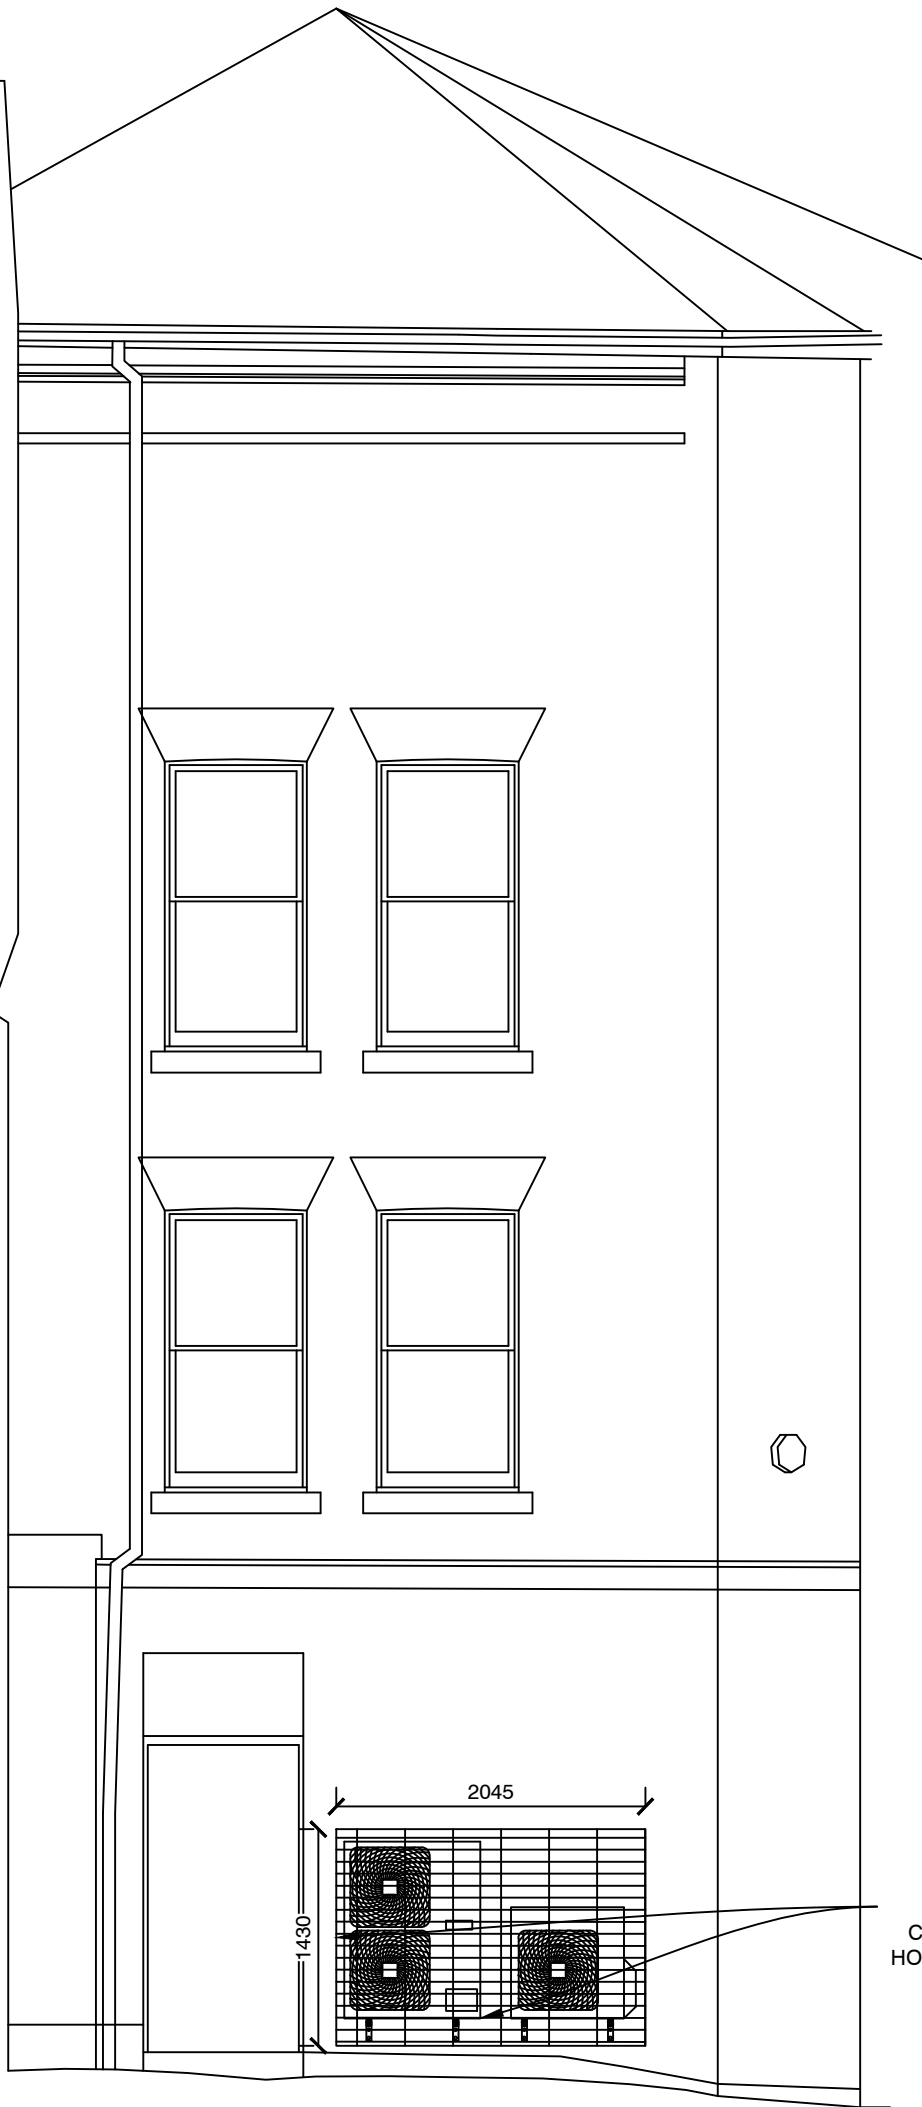


PROPOSED REAR ELEVATION (1:50)

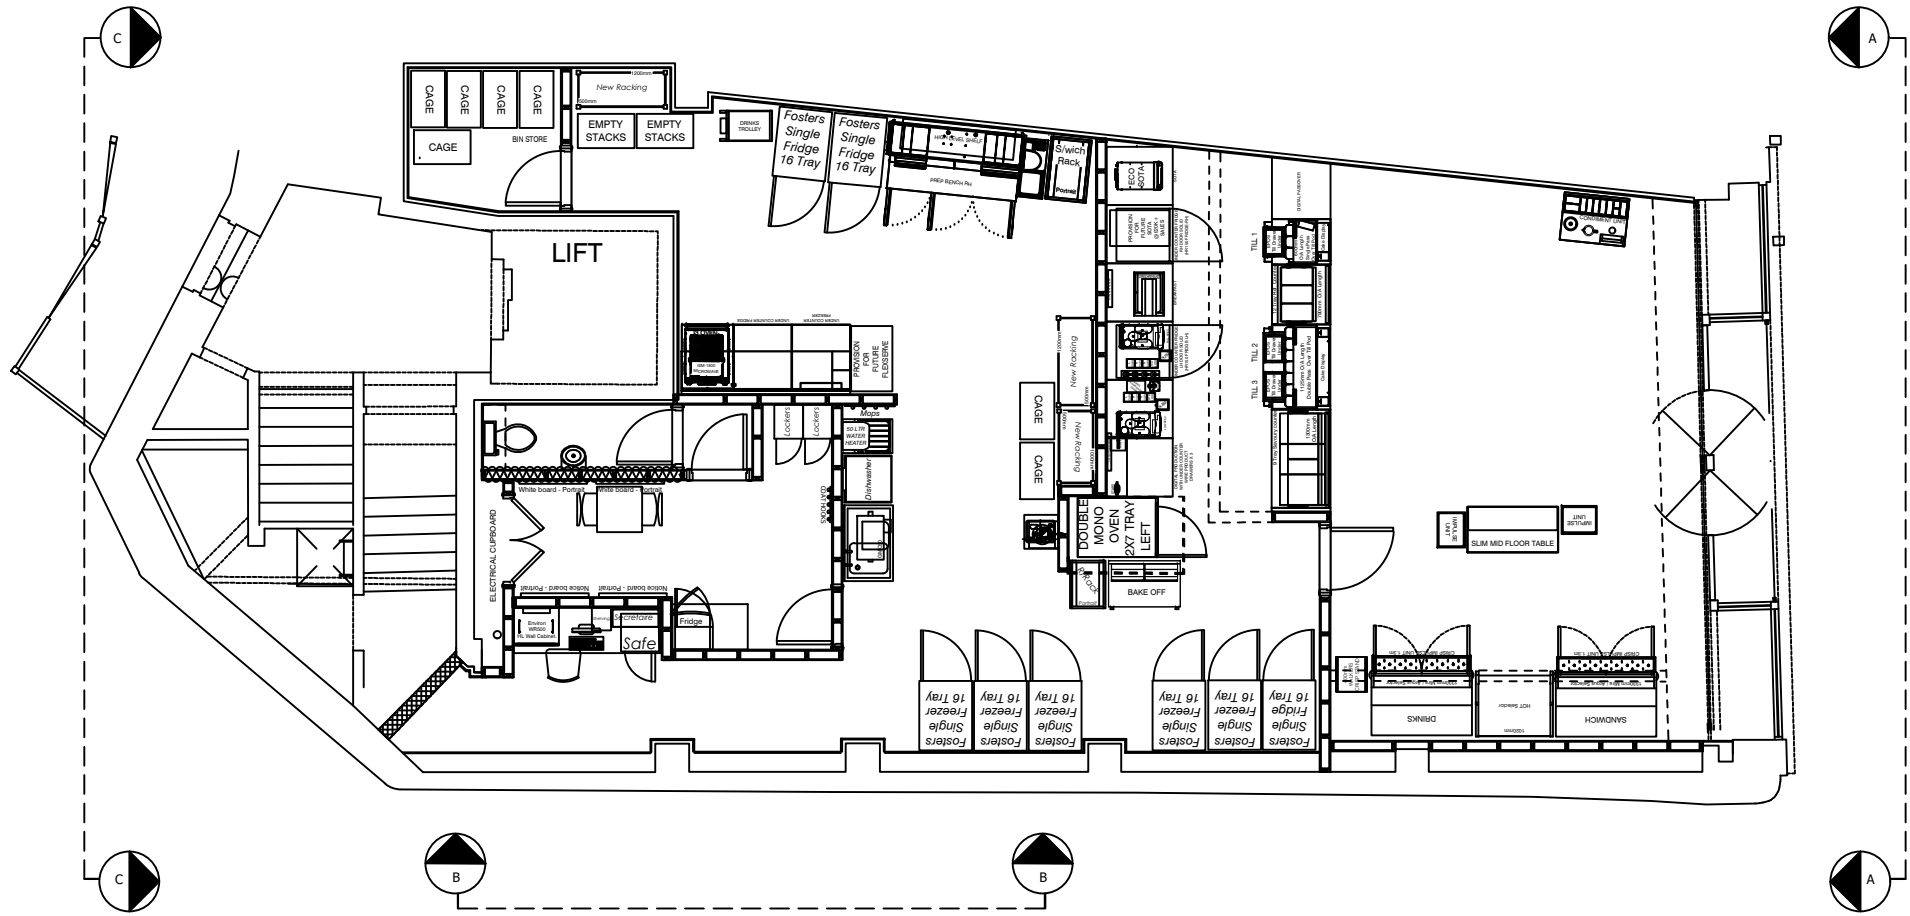

PROPOSED REFERENCE PLAN (1:100)

MILD STEEL PROJECTING SIGN BRACKET, WITH DOUBLE SIDED ALUMINIUM SIGNAGE PANEL. BRACKET FINISHED GREY, REF, RAL 7015. SIGNAGE PANEL BORDER GREY, REF RAL 7015. CENTER PANEL BLUE, REF RAL 5019 WITH 65% HORIZONTAL GRADIENT TO PANTONE PROCESSED CYAN. WHITE 'GREGGS' LETTERING & ORANGE QUATTRO DOTS TO PANTONE 1235C.

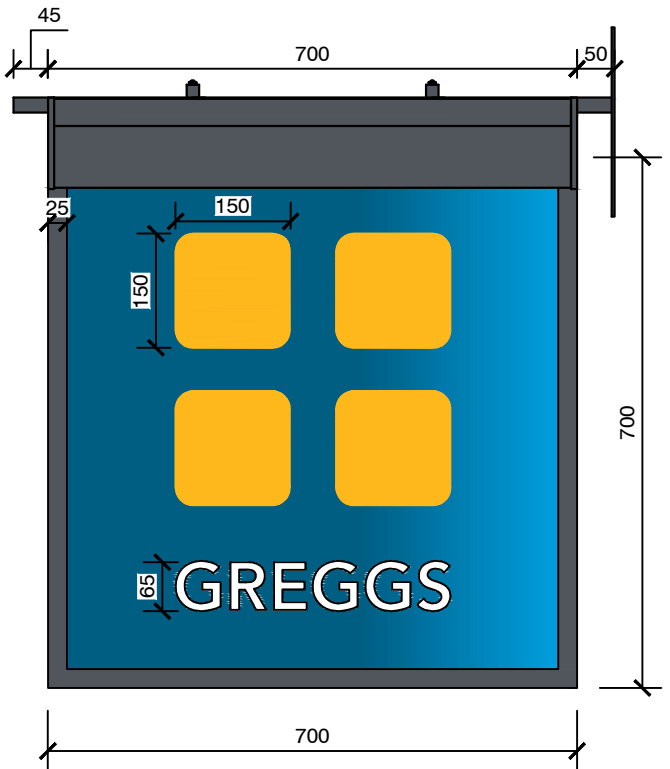

PROJECTING SIGN DETAIL (1:10)

E	PAINTED BADGE REMOVED	21.04.23	SH
D	SECTION THRU' SIGNAGE ADDED	18.04.23	AD
C	BADGE CHANGED TO PAINTED BLUE	18.04.23	AD
B	FASCIA SIGN UPDATED TO NON ILLUMINATED AND PROJECTING SIGN CHANGED TO HERITAGE	12.04.23	LG
A	REAR ELEVATION ADDED	07.03.23	AD
REV	DESCRIPTION	DATE	NAME



GREGGS Plc (PENNINES)
31 GREENSIDE STREET
OPENSRAW
MANCHESTER
M11 2HW
Tel: (0161) 274 2760

Shop S Number & Name
S6121 MANCHESTER, MARKET STREET

Title
PROPOSED SHOPFRONT & ELEVATIONS

Site Address
82-84 MARKET STREET
MANCHESTER
M4 1PD

Gross Building Area 119 Sq m	Gross Sales Area 46 Sq m
---------------------------------	-----------------------------

Drawing No. RPN/S6121/07	Rev. E
-----------------------------	-----------

Date 22.12.22	Scale 1:50	@ A1
------------------	---------------	---------

Drawn by HE	Scale Bar 0 500 1000 1500 2000 2500mm
Issued 22.12.22	SCALE 1:50

DO NOT RESCALE THIS DRAWING