

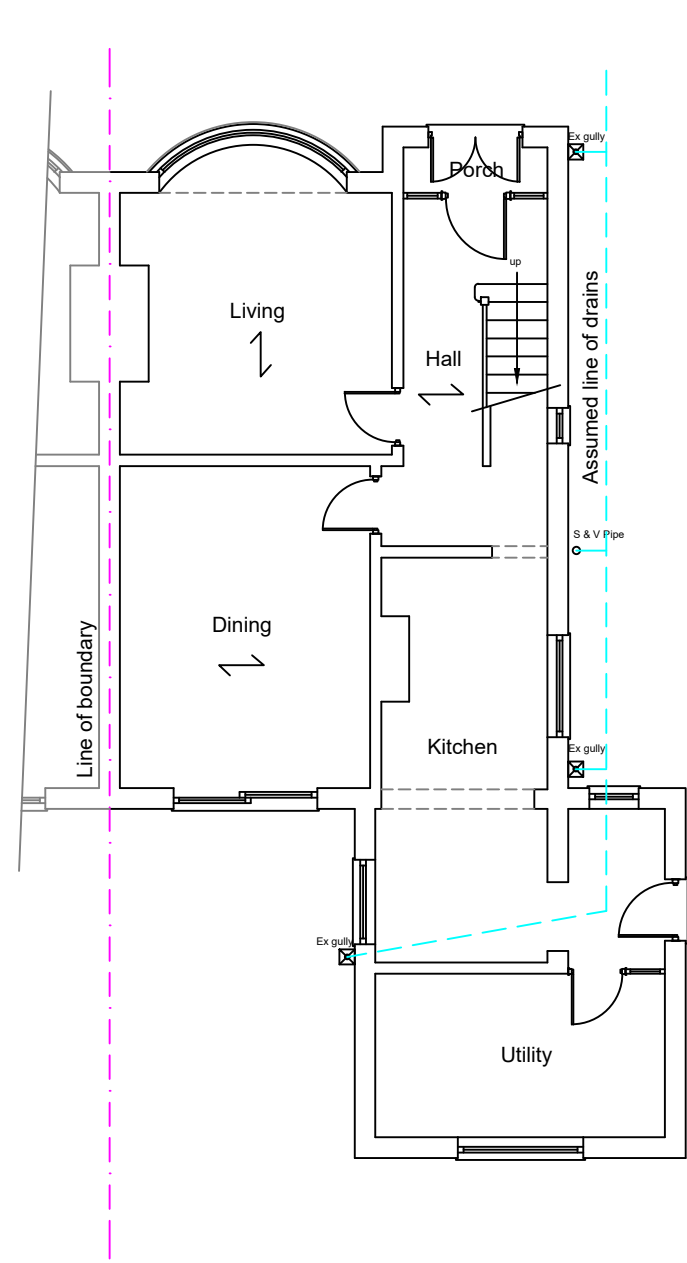


This drawing is protected by copyright and the information contained therein is the property of William McCall.
The drawing must not be copied and the information contained therein may not be used or disclosed without written permission of and in the manner permitted by William McCall.

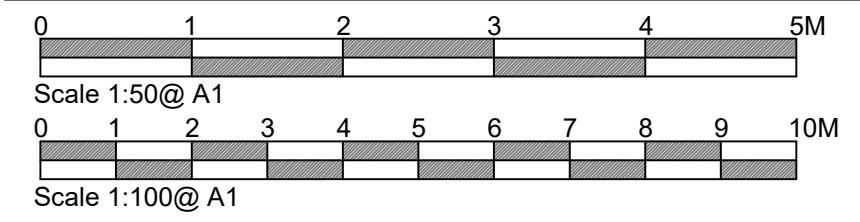

Existing Ground Floor Plan

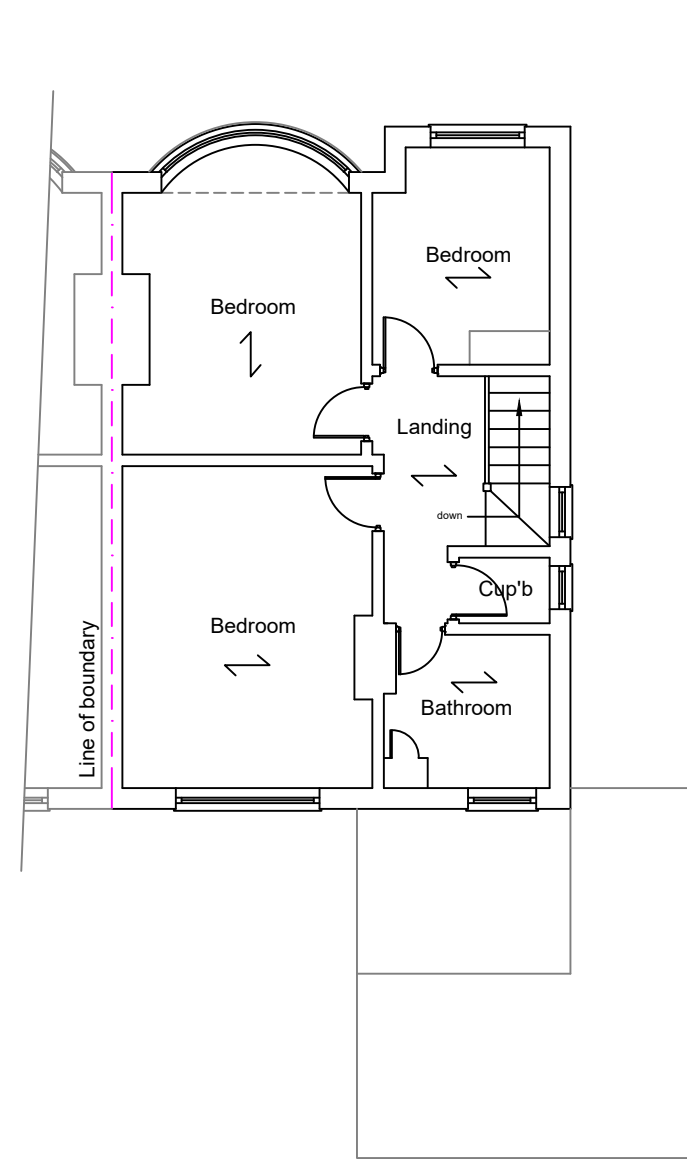

Existing First Floor Plan

1:100



Existing Front Elevation




Existing Side Elevation

1:100




Existing Rear Elevation

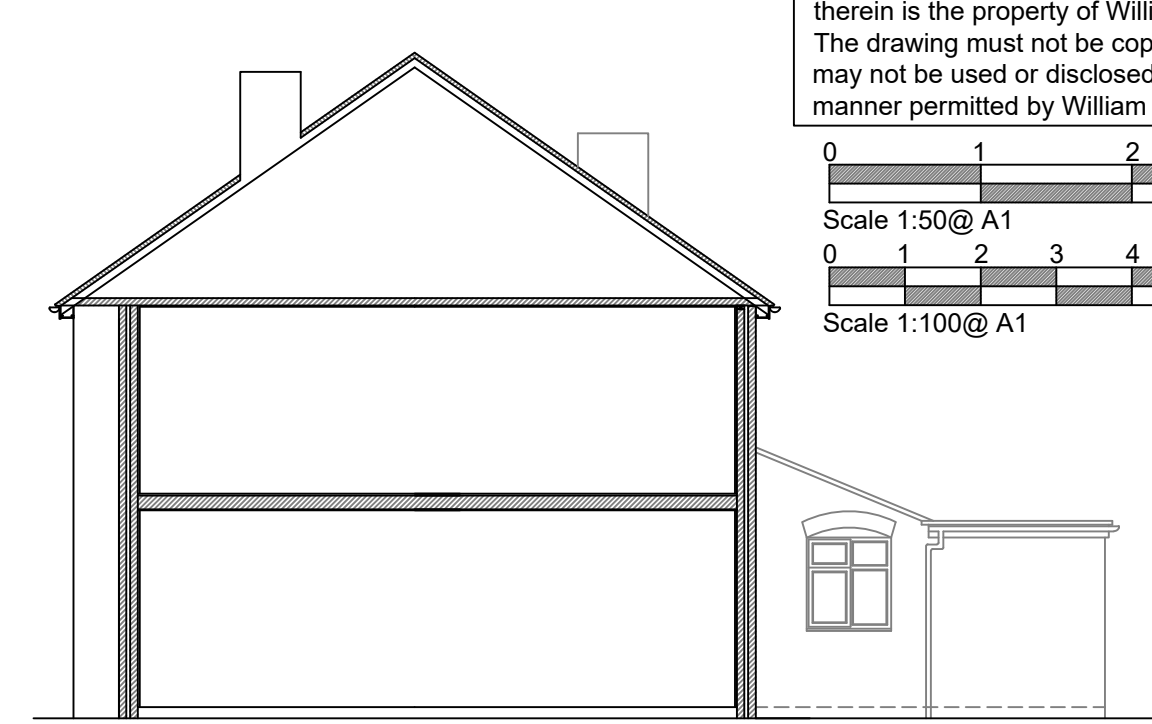


Existing Side Elevation

Proposed Option A

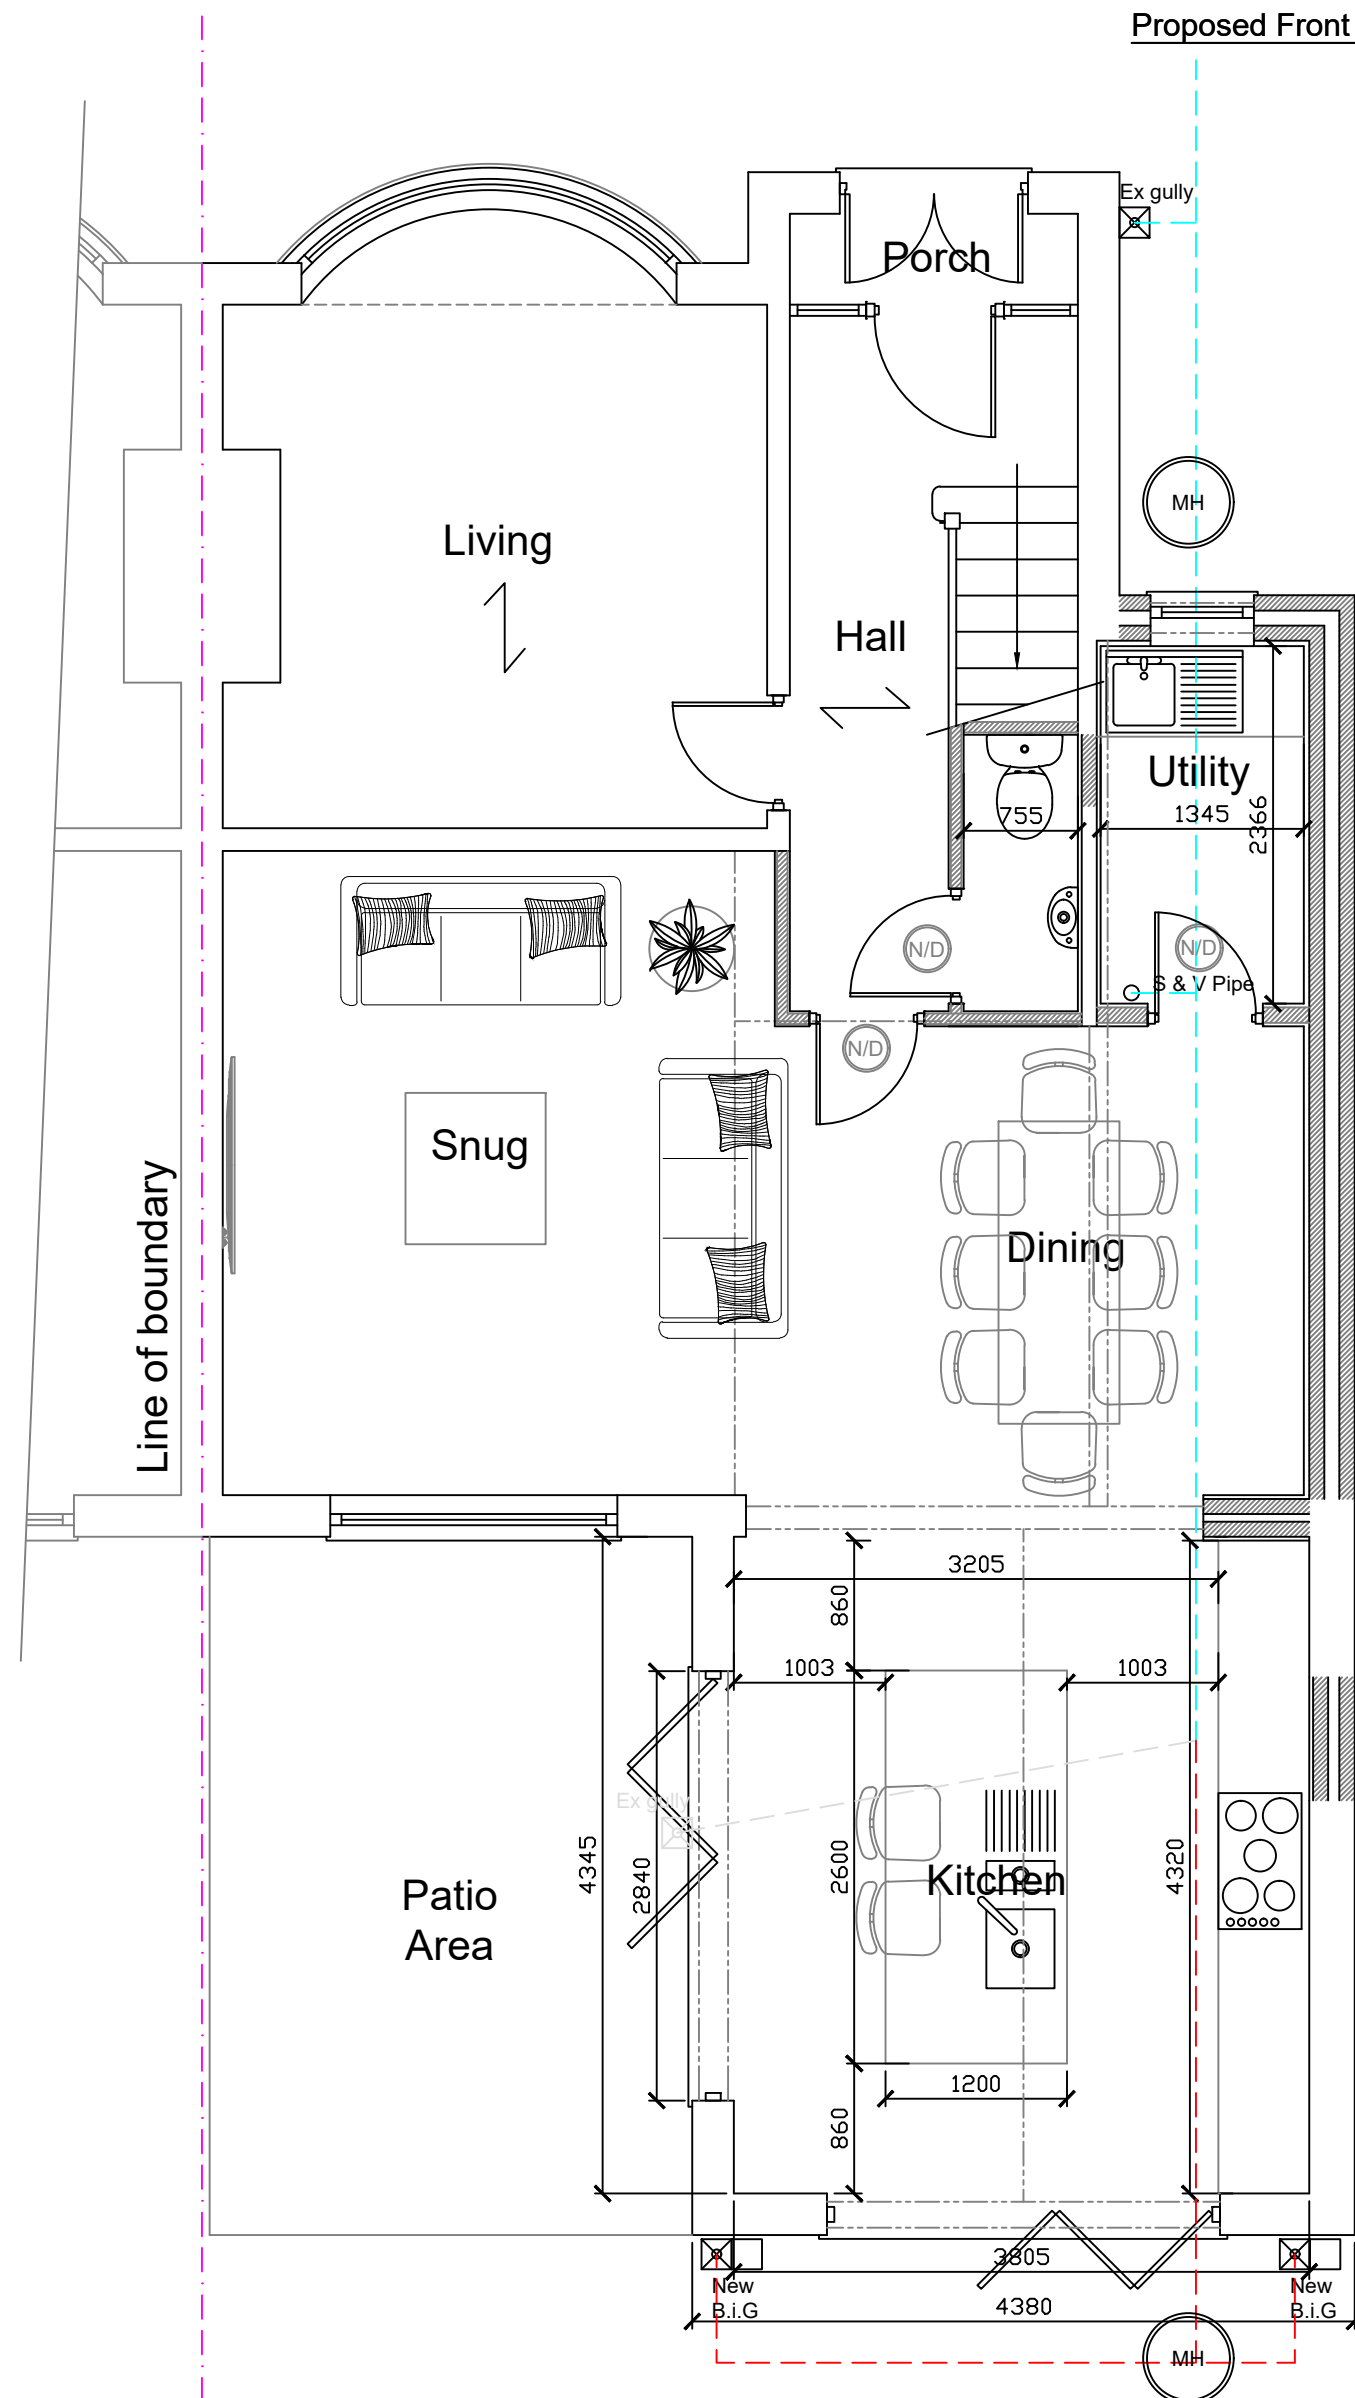

Proposed Ground Floor Plan

1:50

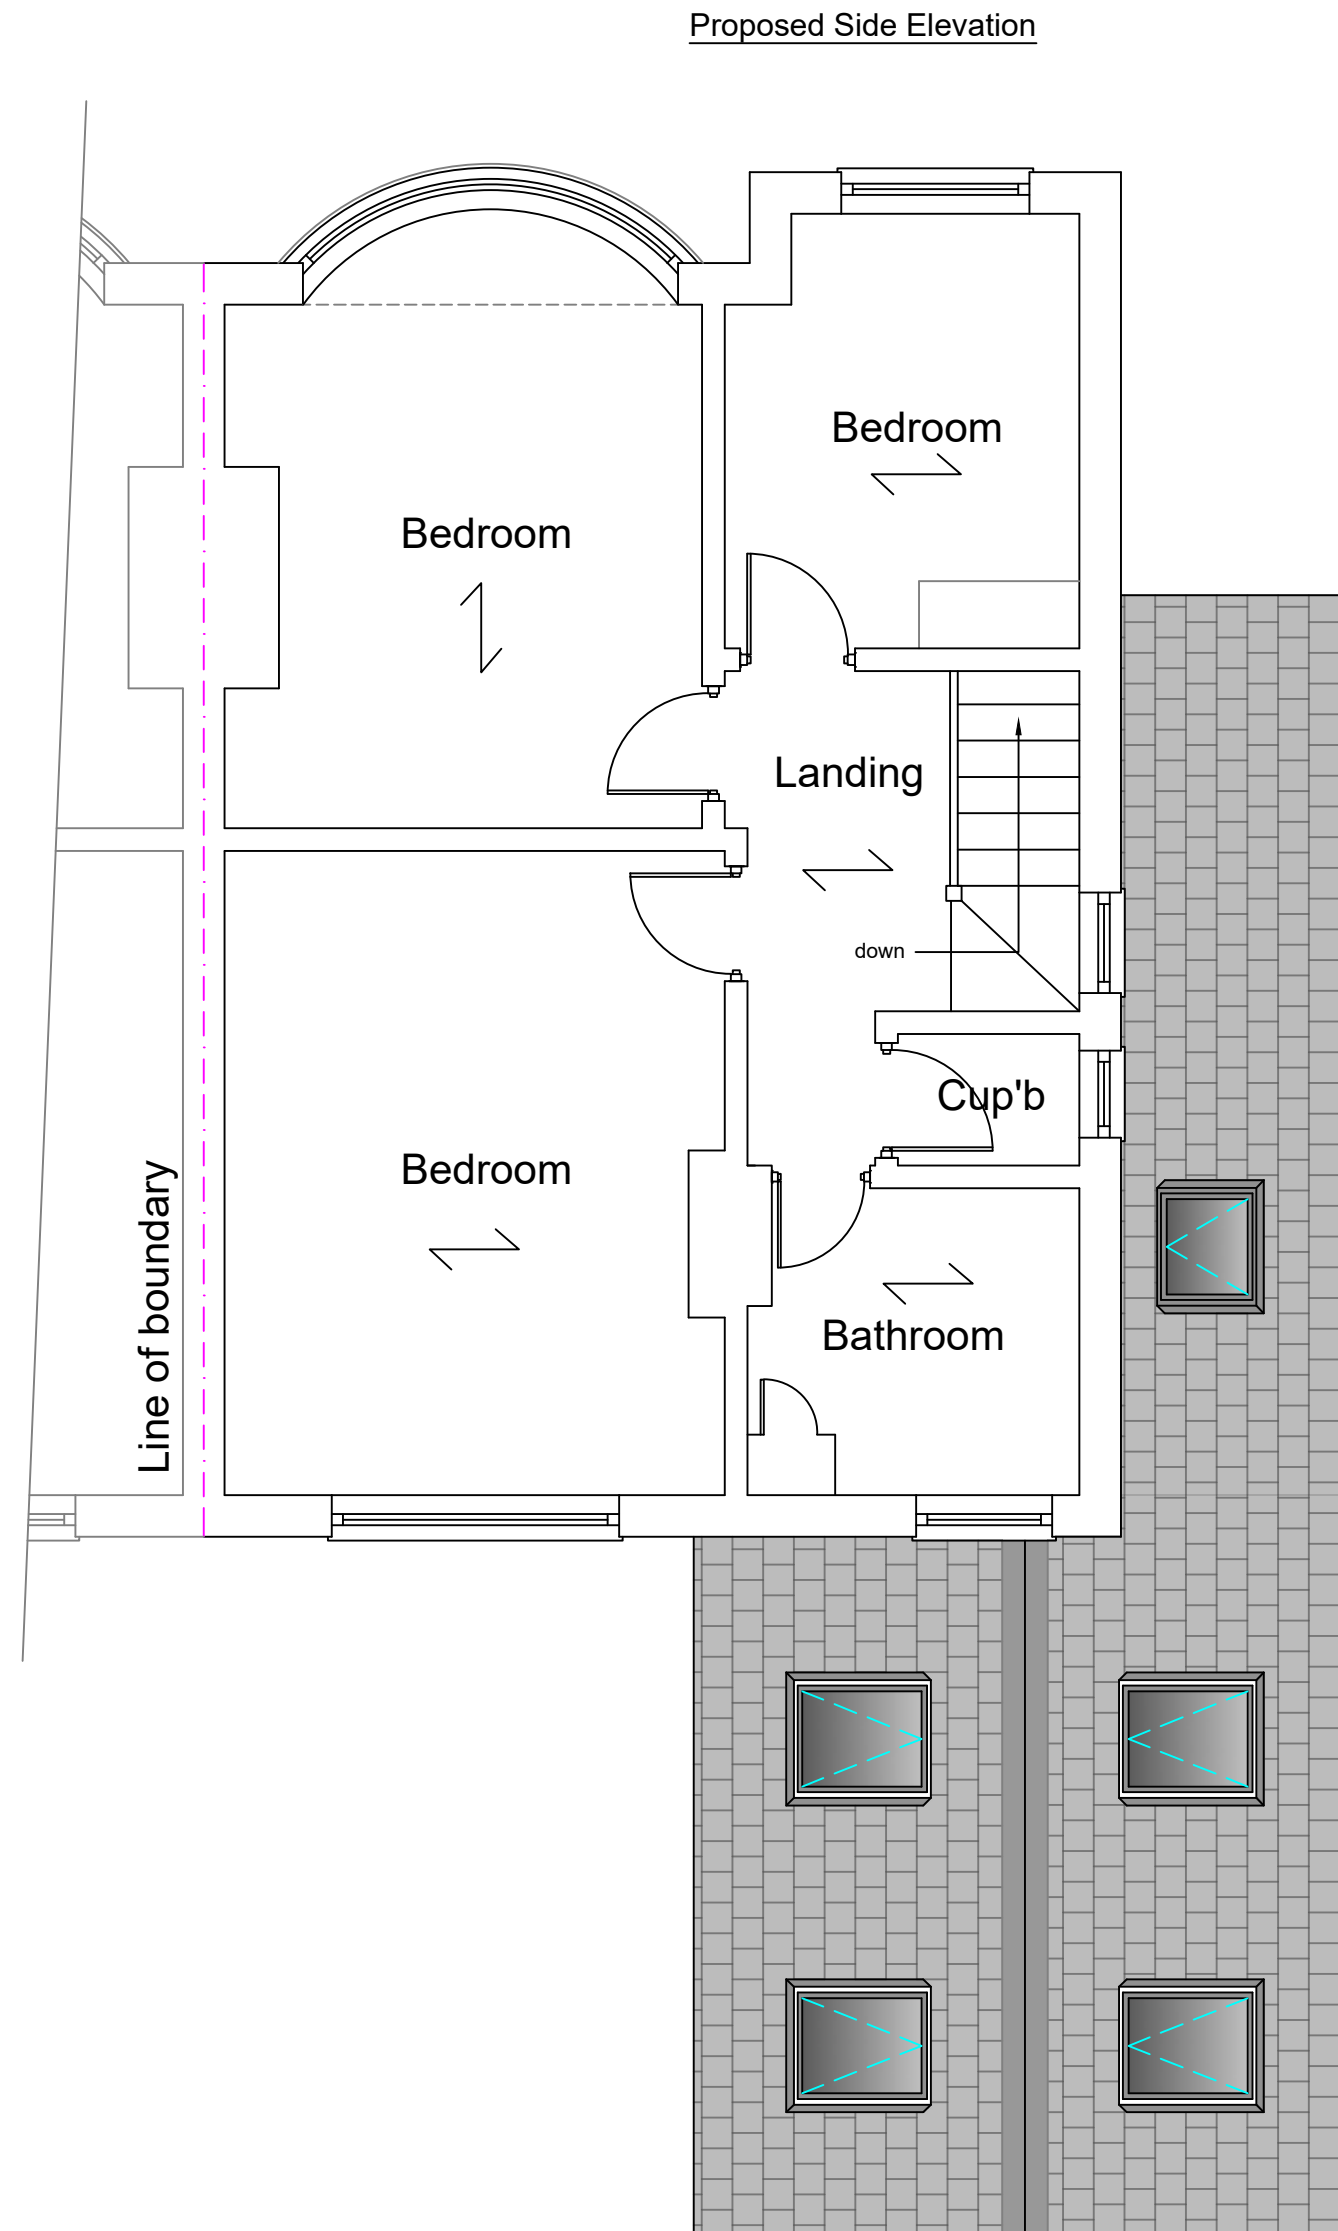


Proposed First Floor Plan


Proposed Front Elevation

Proposed Side Elevation

1:100

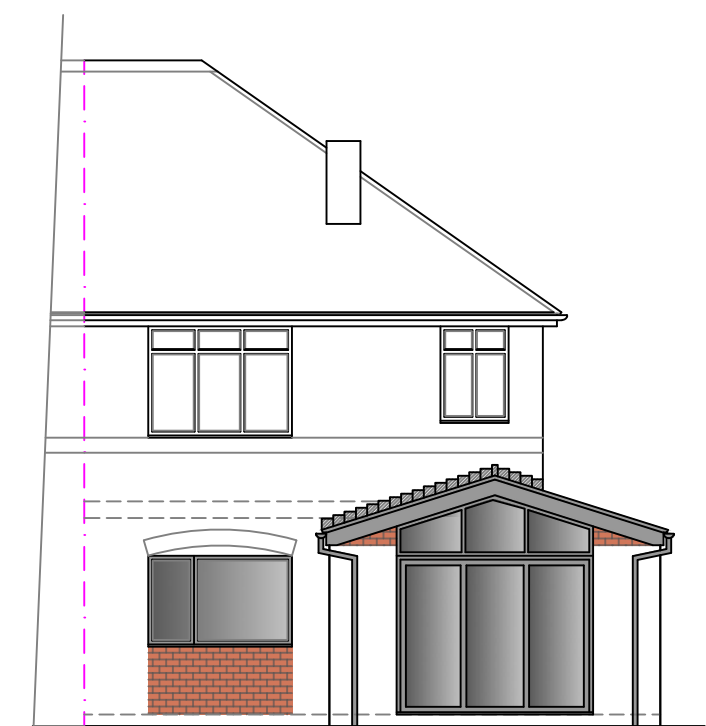

Proposed Rear Elevation

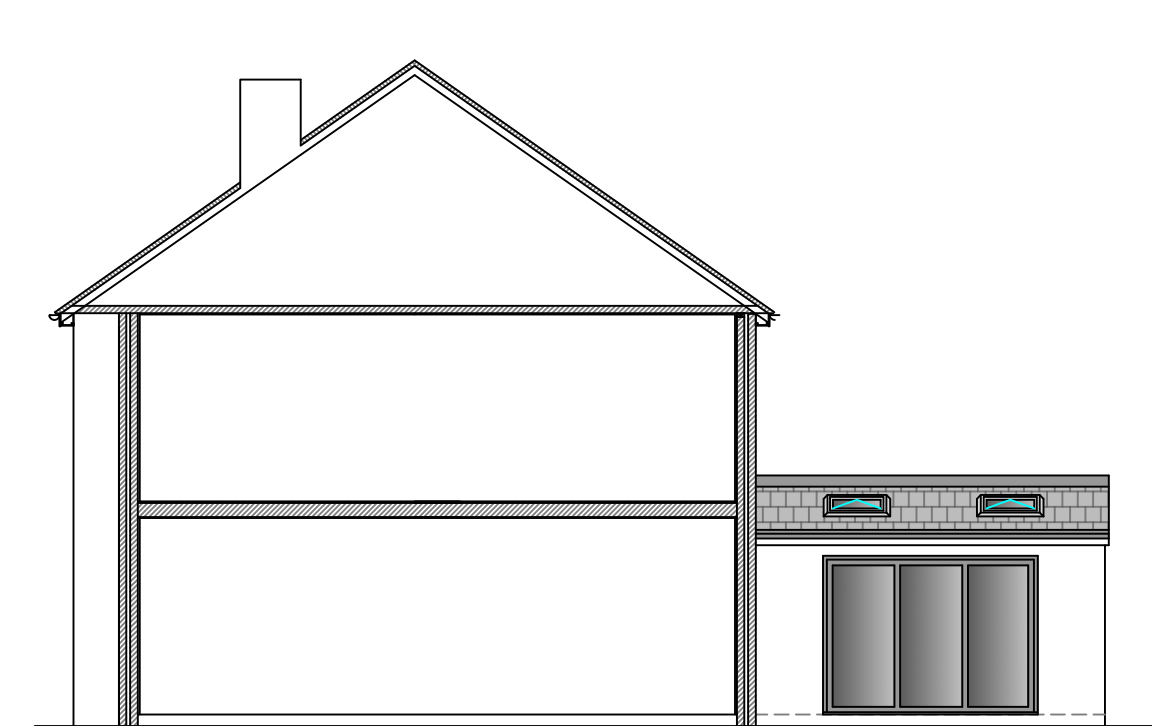

Proposed Side Section / Elevation

Stage :- **Householder Planning Drawing**

Project Title :- Proposed Single Storey Side Extension Including Amendments to Existing Single Storey Extension Roof

Drawing Title :- Existing & Proposed Plans & Elevations

Client :- Mr & Mrs Price

Drwg No :- HP 05/23/55 1 of 2 Date :- May '23 Rev :-

Scale :- 1:100 & 1:50@A1 Drawn:- SCM Checked :-

Site Address :- 44 Ferndene Road, Didsbury, Manchester, M20 4TT

The Old Post Room
34 Chew Valley Road
Greenfield
Saddleworth
OL3 7DA
Tel: 01457 871202
www.william-mccall.com | enquiries@william-mccall.com

