

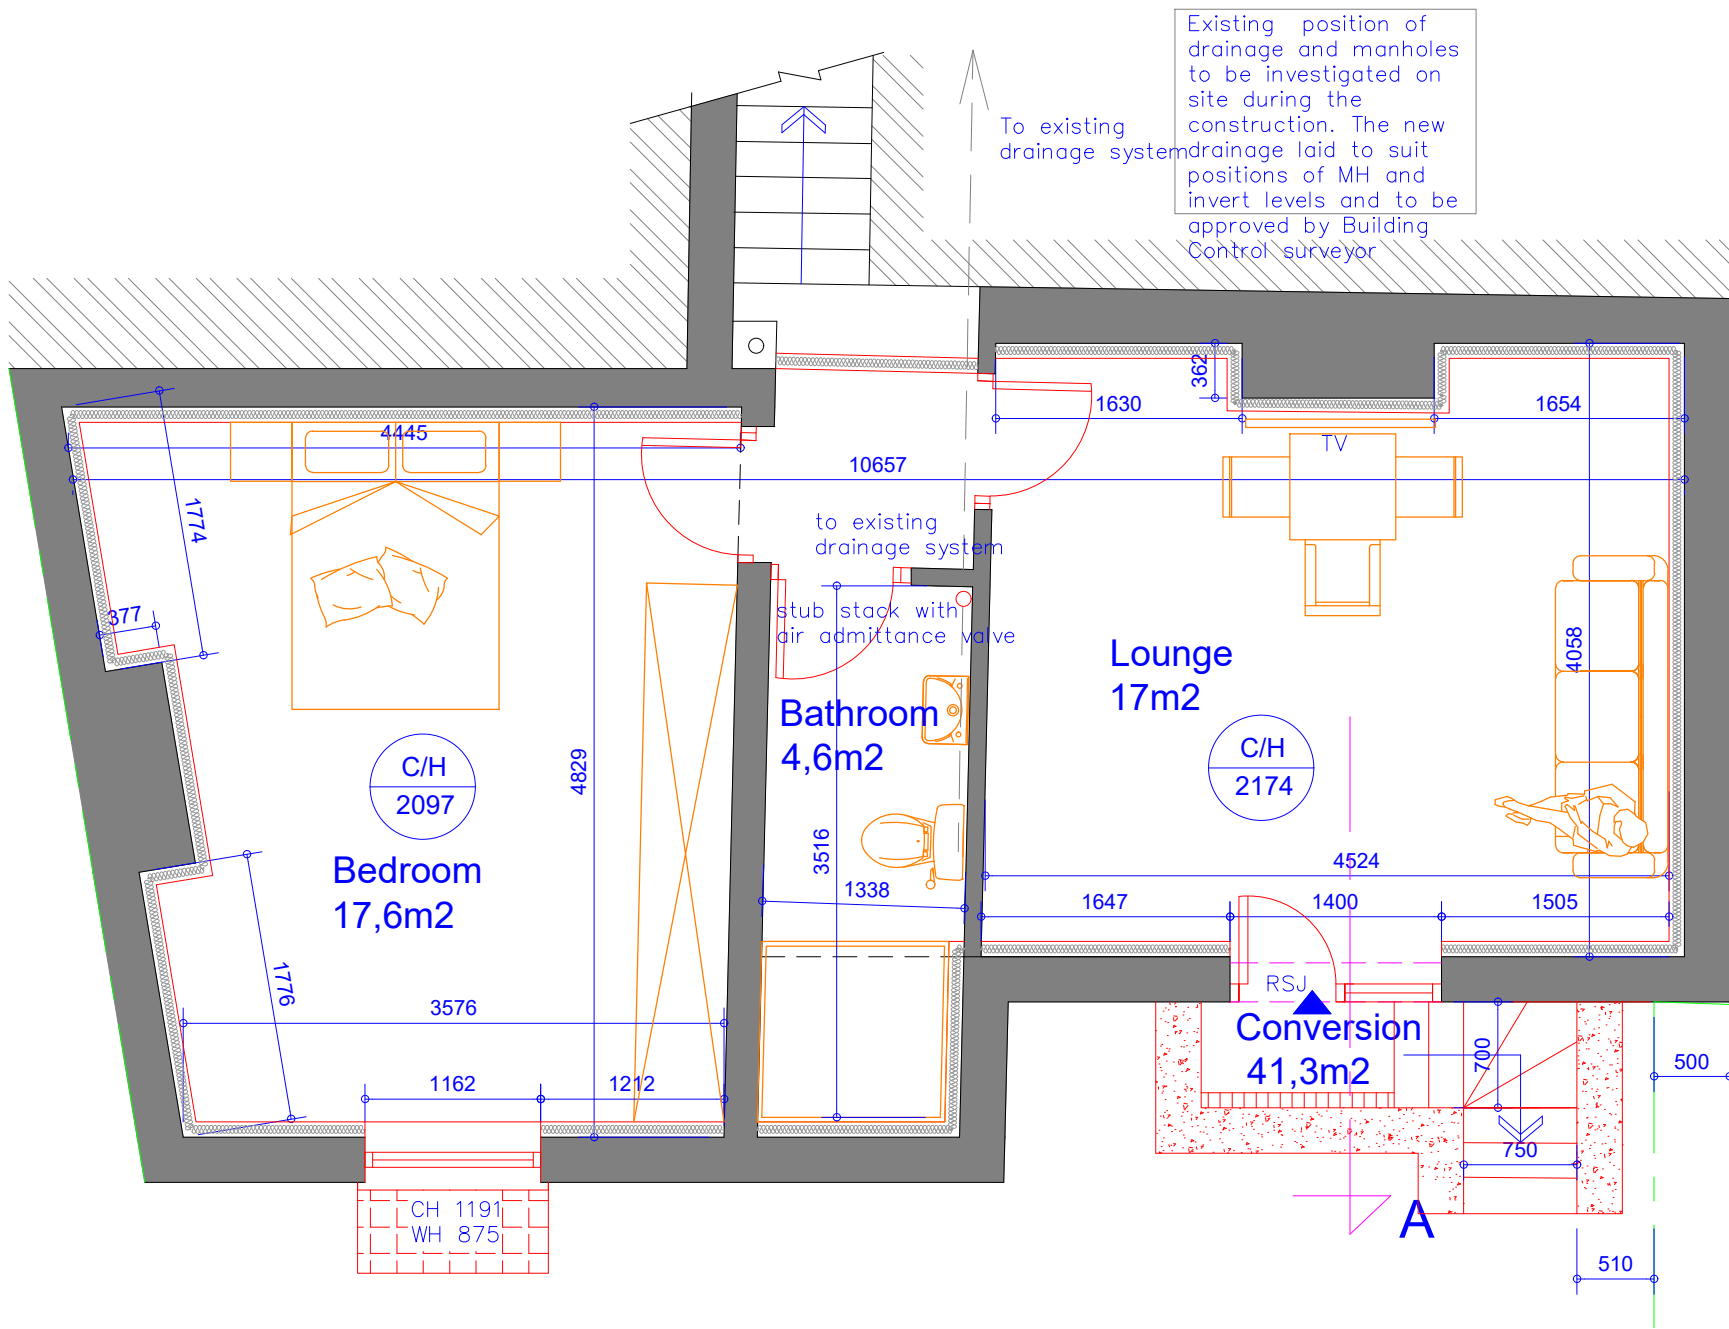


 

Proposed Basement Floor Plan
Scale 1:50

Note for Manchester Planning Department:
The garage conversion will not be occupied at any time other than for purposes ancillary to the residential use of the main dwelling known.

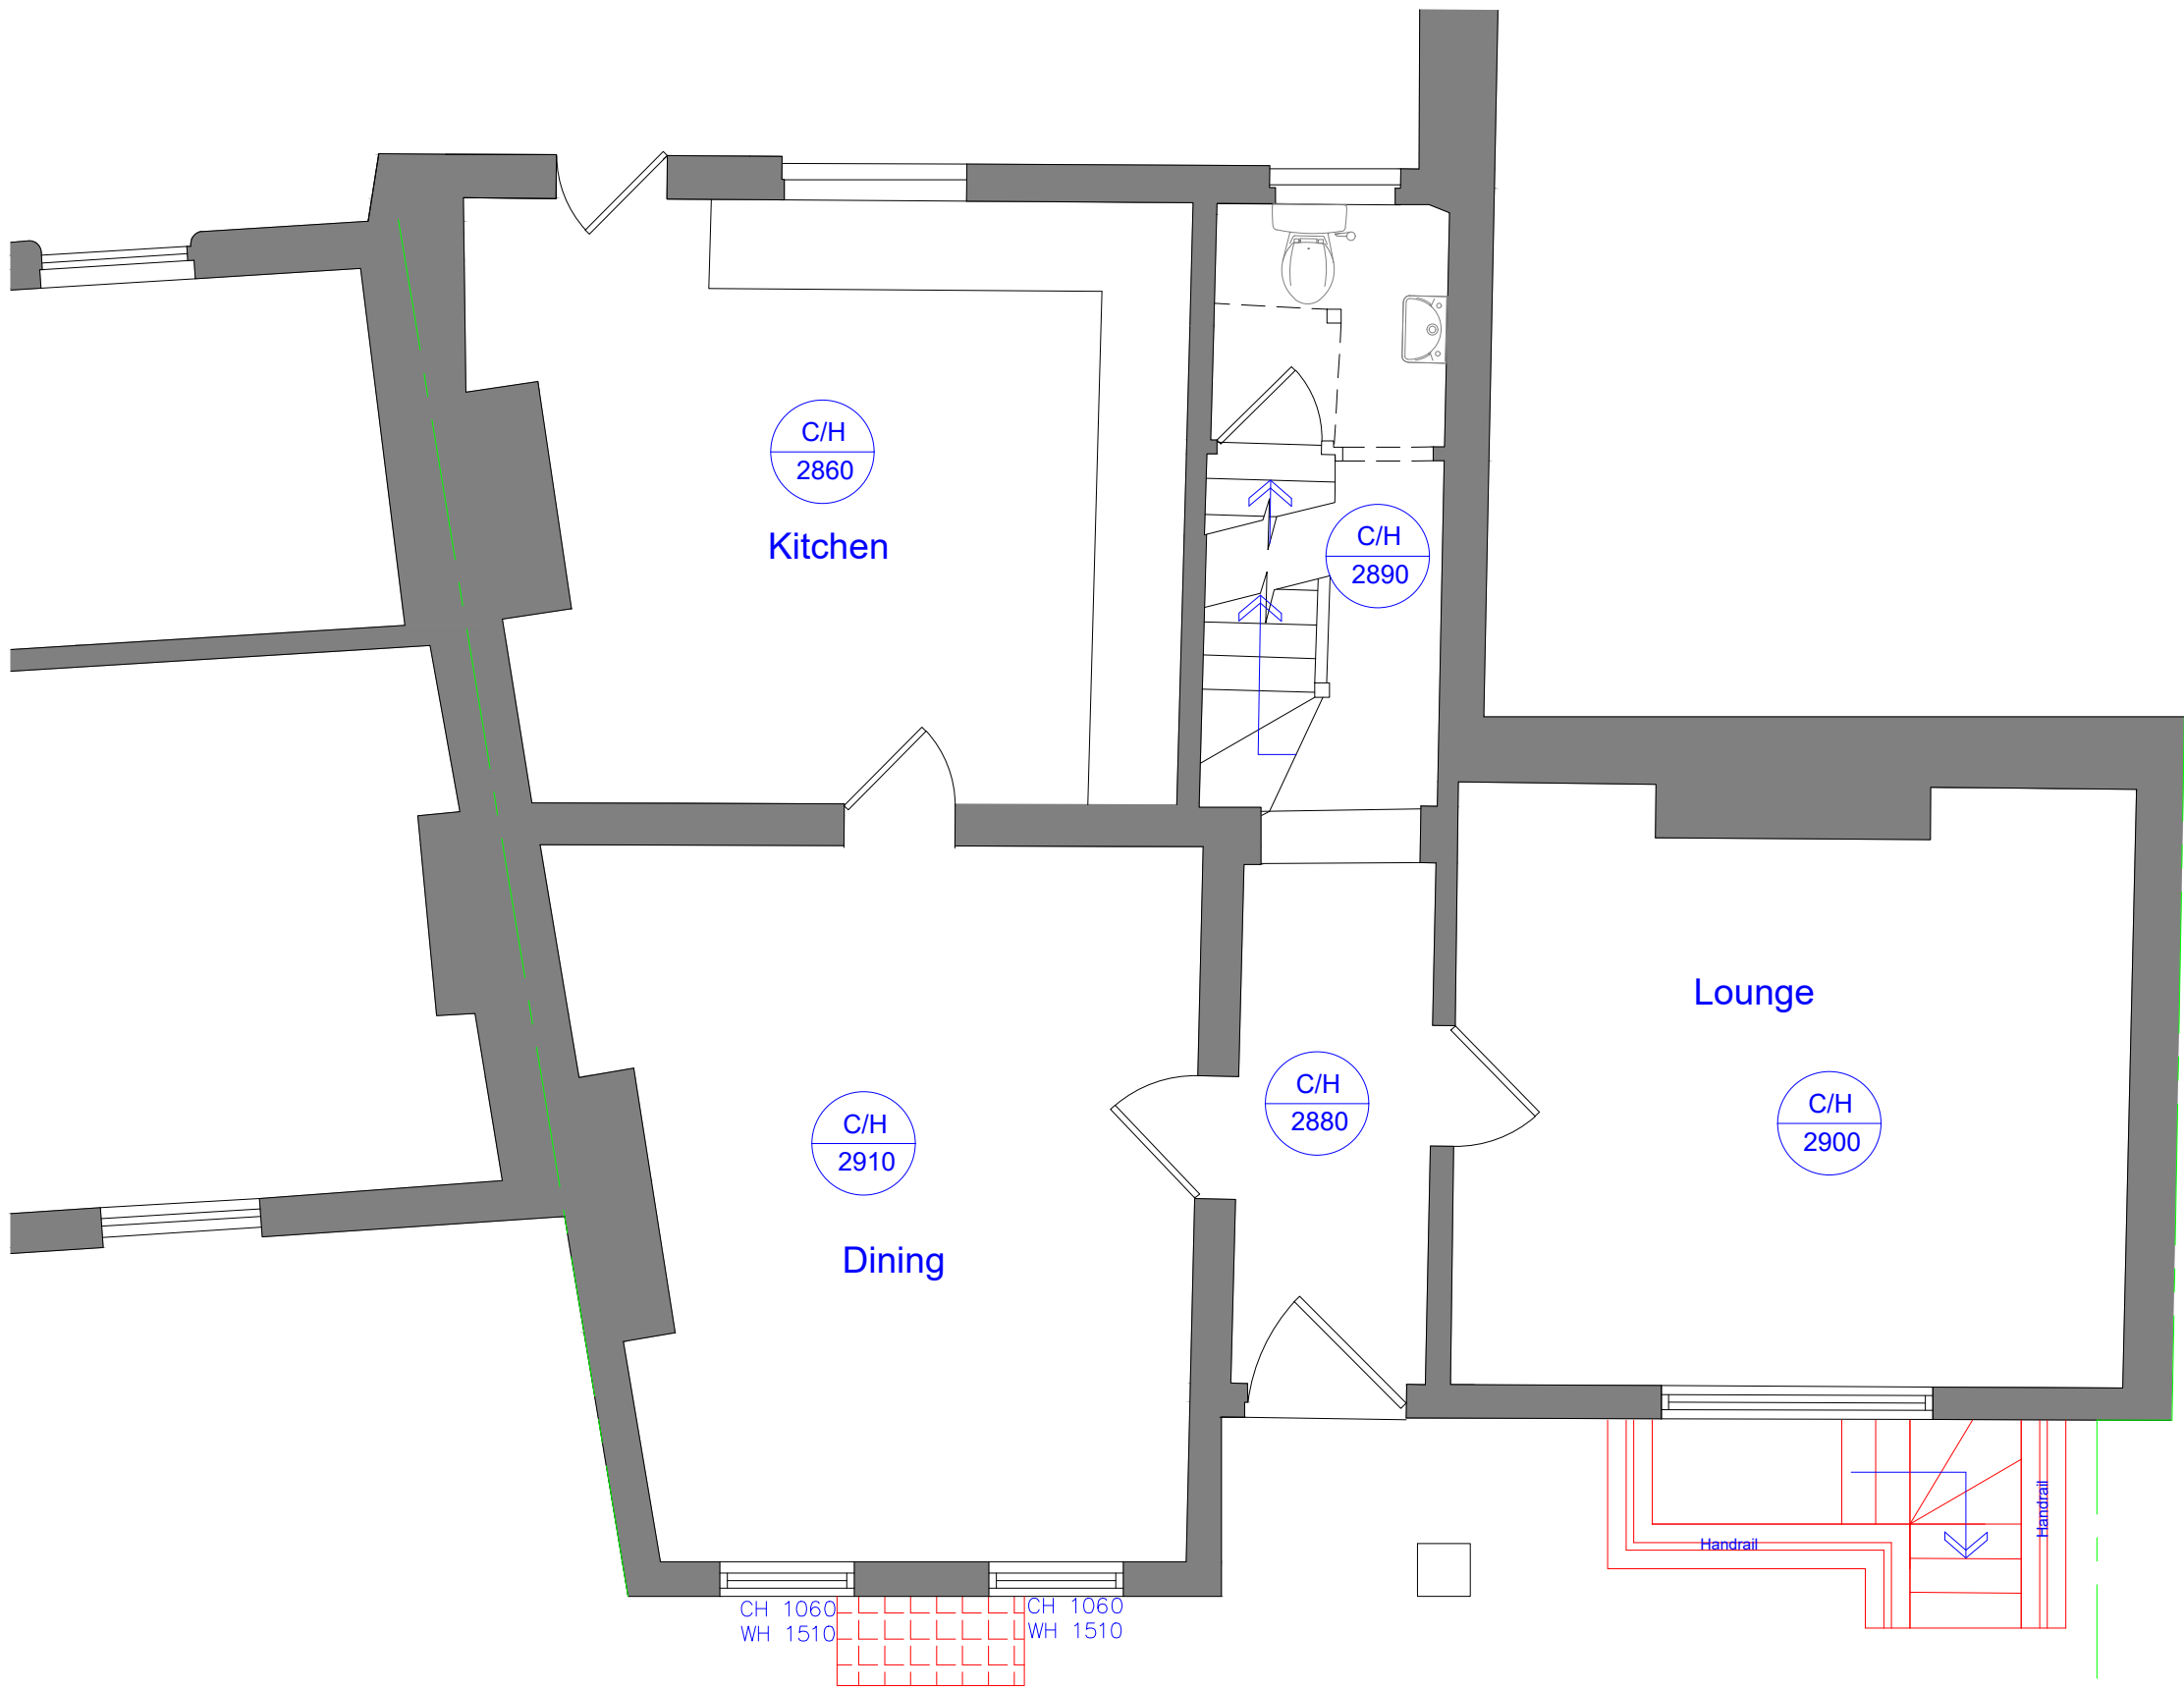

Proposed Ground Floor Plan
Scale 1:50

Rev	Date	Description
Issued For : INFORMATION PURPOSES ONLY		
Client		
Mrs. Jia Liu		
Project		
803 Wilmslow Road, Didsbury M20 2QR		
Proposed conversion of basement to ancillary accommodation..		
Scheme - Drawing Title		
Proposed Ground Floor and Section.		
02	Date	19.10.22
Drawing No.	Revision	Scale 1:50 @A2
		
JK Technical Services (NW) Ltd		
Tel: 0161 728 5730		
Mob: 07741175755		
www.jktechservs.co.uk		