

2nd FL Mezzanine
Ref: SDA Drwg No.275/PD/013


2nd FI
Ref: SDA Drwg No.275/PD/013

1st FI
Ref: SDA Drwg No.275/PD/012

GR FL Mezzanine
Ref: SDA Drwg No.275/PD/011

GF FI
Ref: SDA Drwg No.275/PD/011

BS FI
Ref: SDA Drwg No.275/PD/010

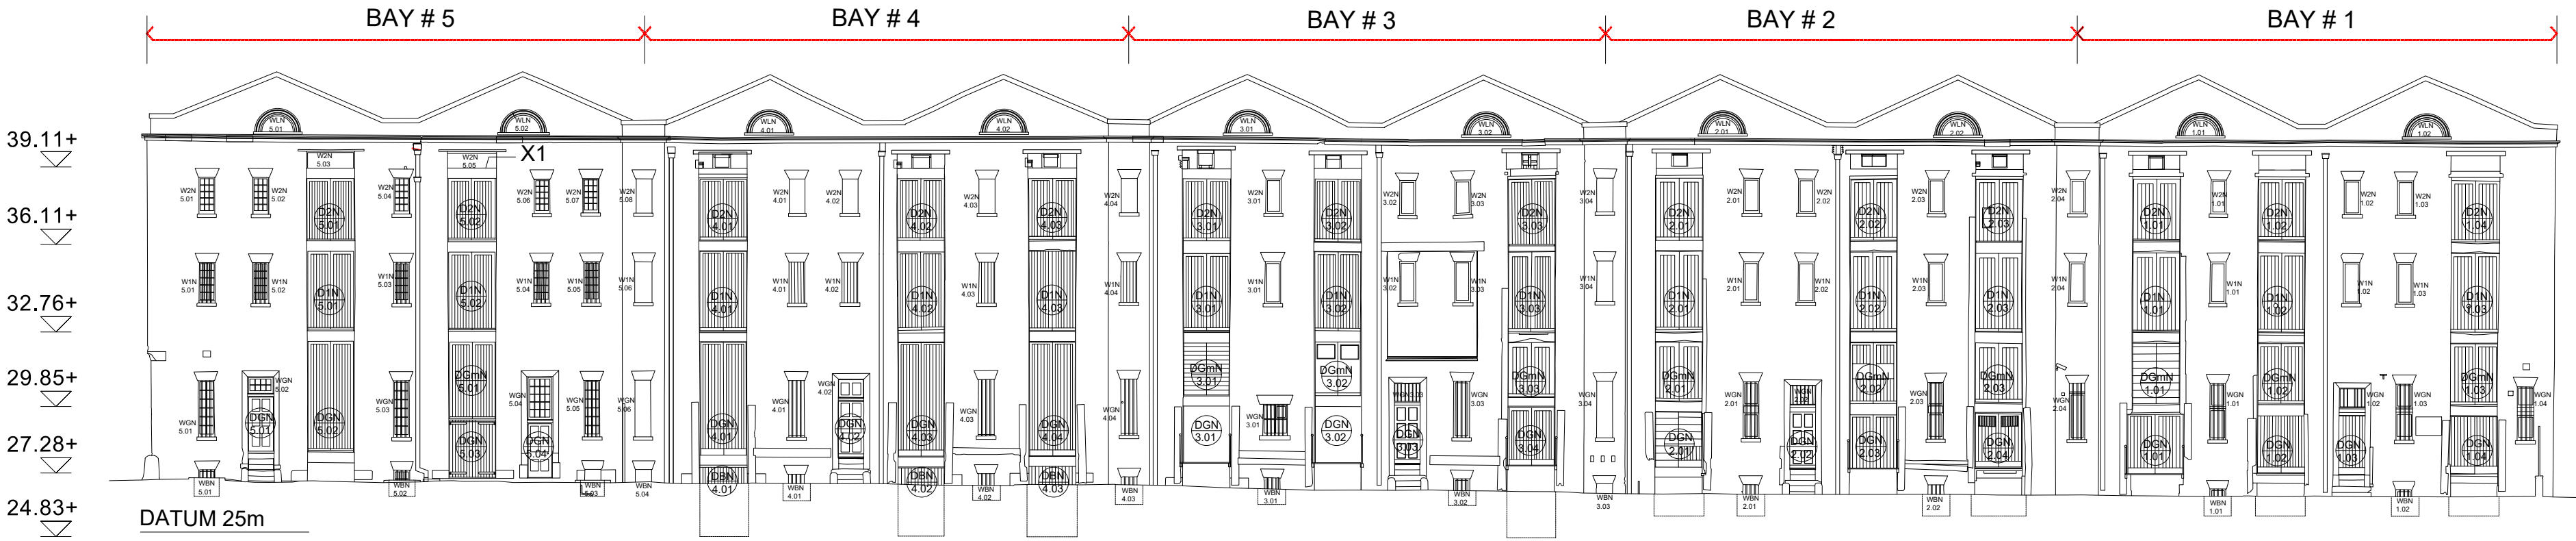

NORTH ELEVATION

2nd FL Mezzanine
Ref: SDA Drwg No. 275/PD/013


2nd FI
Ref: SDA Drwg No. 275/PD/013

1st FI
Ref: SDA Drwg No. 275/PD/012

GR FL Mezzanine
Ref: SDA Drwg No. 275/PD/011

GF FI
Ref: SDA Drwg No. 275/PD/011

BS FI
Ref: SDA Drwg No. 275/PD/010

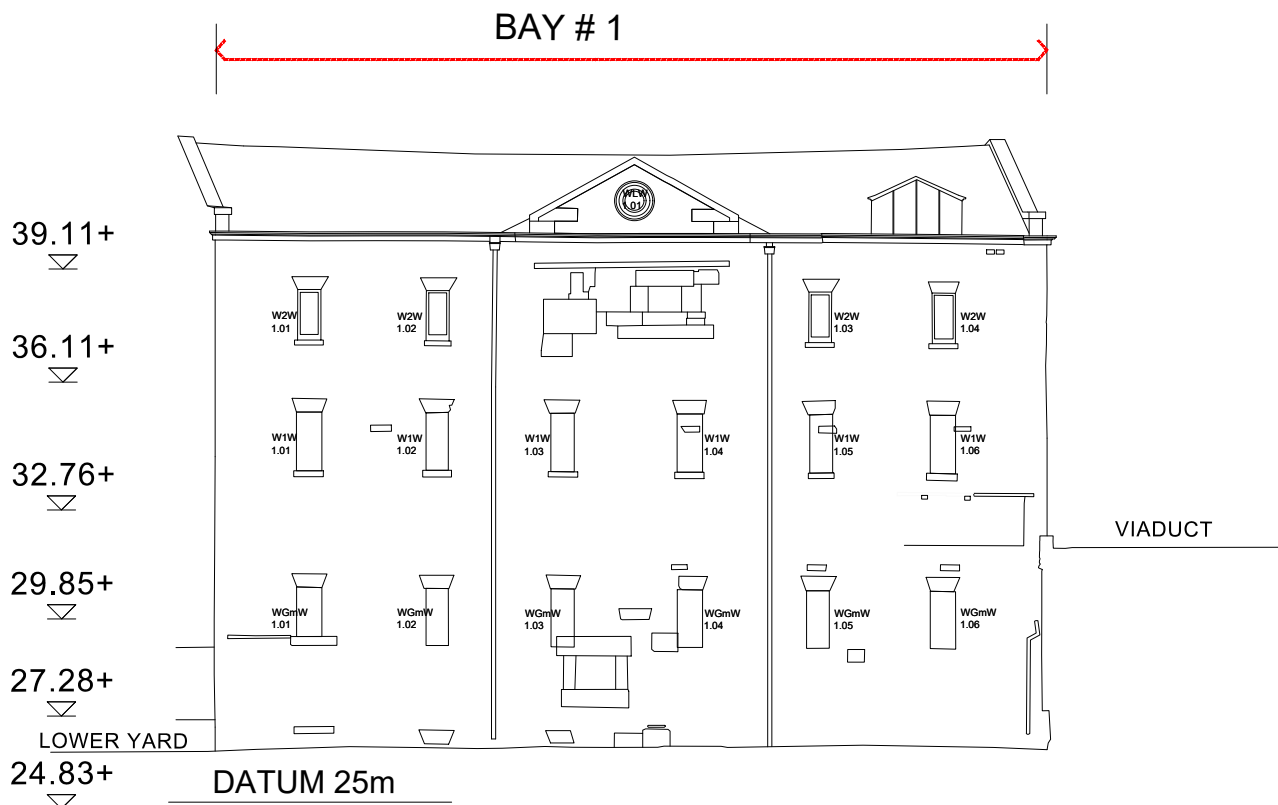

WEST ELEVATION.

2nd FL Mezzanine
Ref: SDA Drwg No. 275/PD/013


2nd FI
Ref: SDA Drwg No. 275/PD/013

1st FI
Ref: SDA Drwg No. 275/PD/012


GR FL Mezzanine
Ref: SDA Drwg No. 275/PD/011

GF FI
Ref: SDA Drwg No. 275/PD/011

BS FI
Ref: SDA Drwg No. 275/PD/010

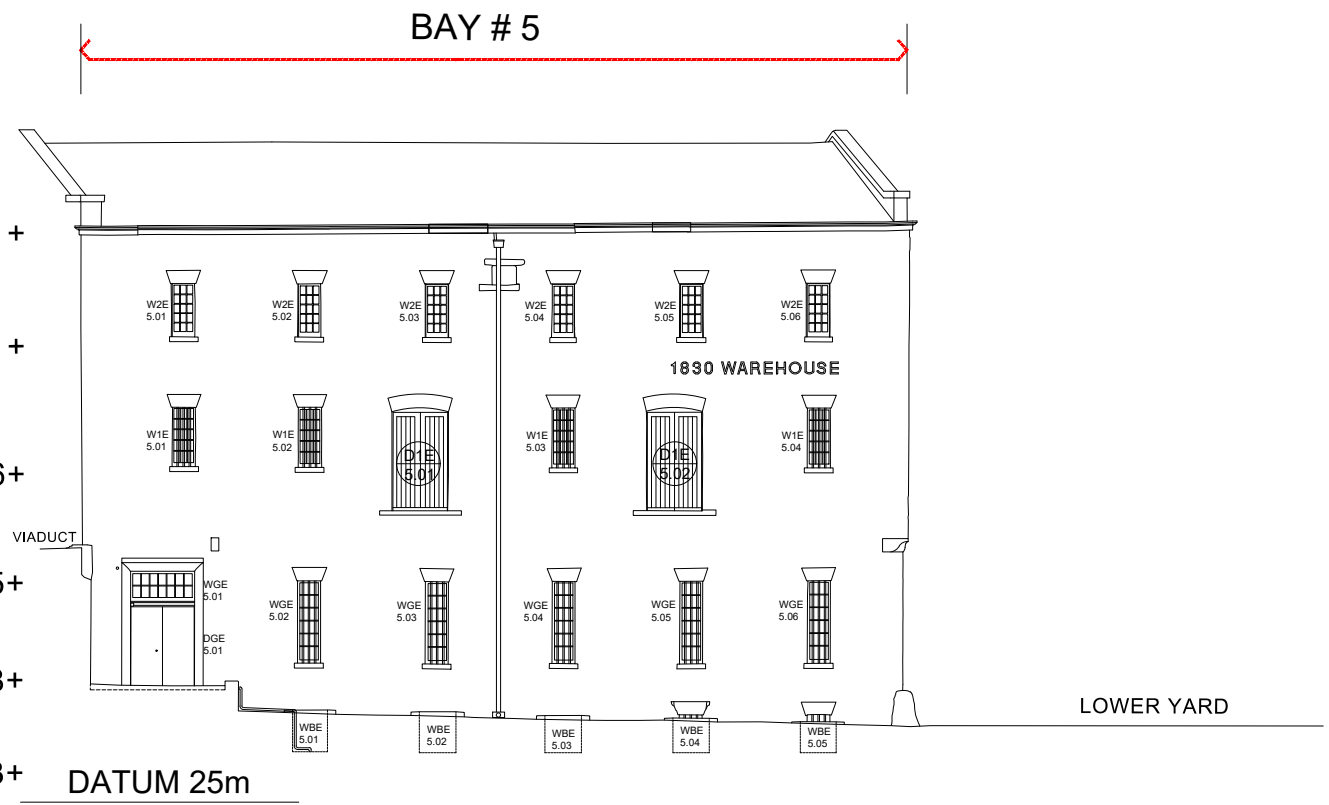

EAST ELEVATION

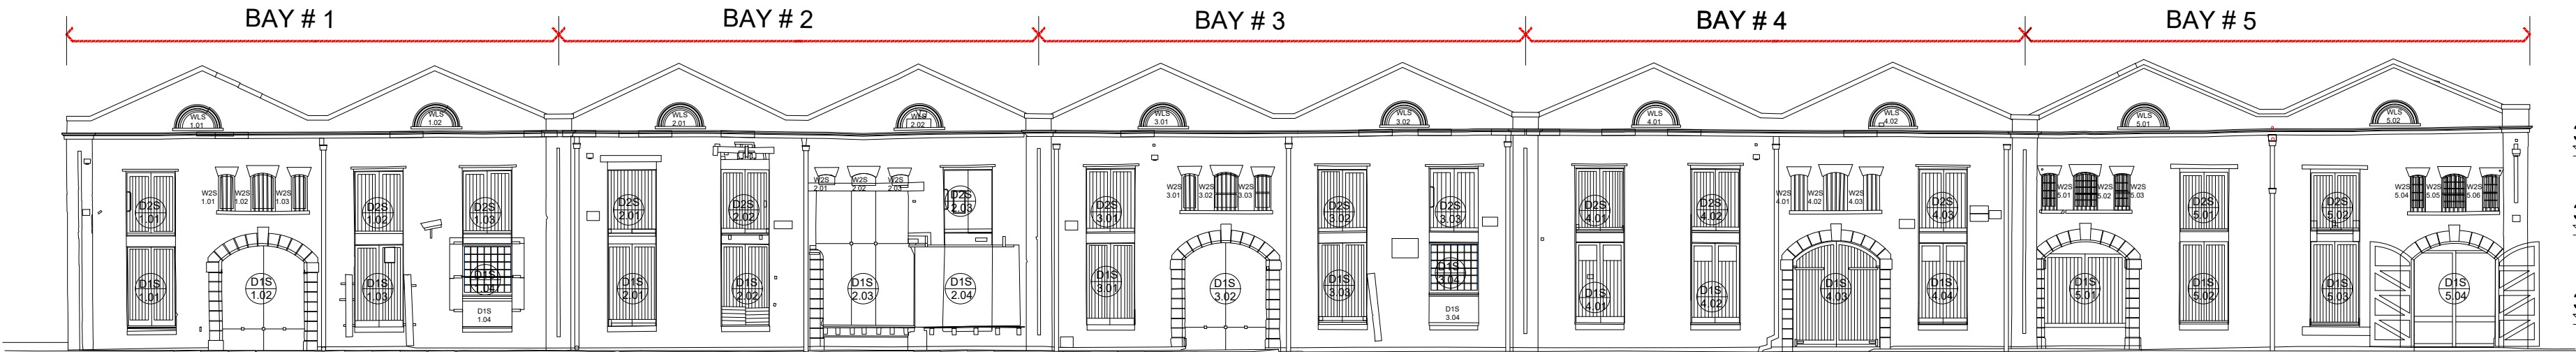


SOUTH ELEVATION

39.11+ 2nd FL Mezzanine
Ref: SDA Drwg No. 275/PD/013

36.11+ 2nd FI
Ref: SDA Drwg No. 275/PD/013

32.76+ 1st FI
Ref: SDA Drwg No. 275/PD/012

EXISTING BUILDING: EXTERNAL ELEVATION 1:400 @ A3 1:200 @ A1

 

BASED ON MEASURED SURVEY BY GREEN HATCH, 2018				
JOB TITLE Essential Repairs 1830 Warehouse, Science & Industry Museum. MS 4FP	JOB NO. 275	DRWG. TITLE Existing Building: External elevation	STATUS Planning	
		DRWG. NO. 275/ PD / 020 (A1 ORIGINAL FORMAT)	REV:	SCALE: 1:400@A3 1:200@A1
Studioldownie	TEL: +44 (0) 20 7299 7766 info@studioldownie.com	All dimensions to be checked on site by the Contractor and confirmed with the Architect prior to construction. Do not scale off this drawing.	Drawn by: JP	DATE: 03/02/23
ARCHITECTS LLP				