



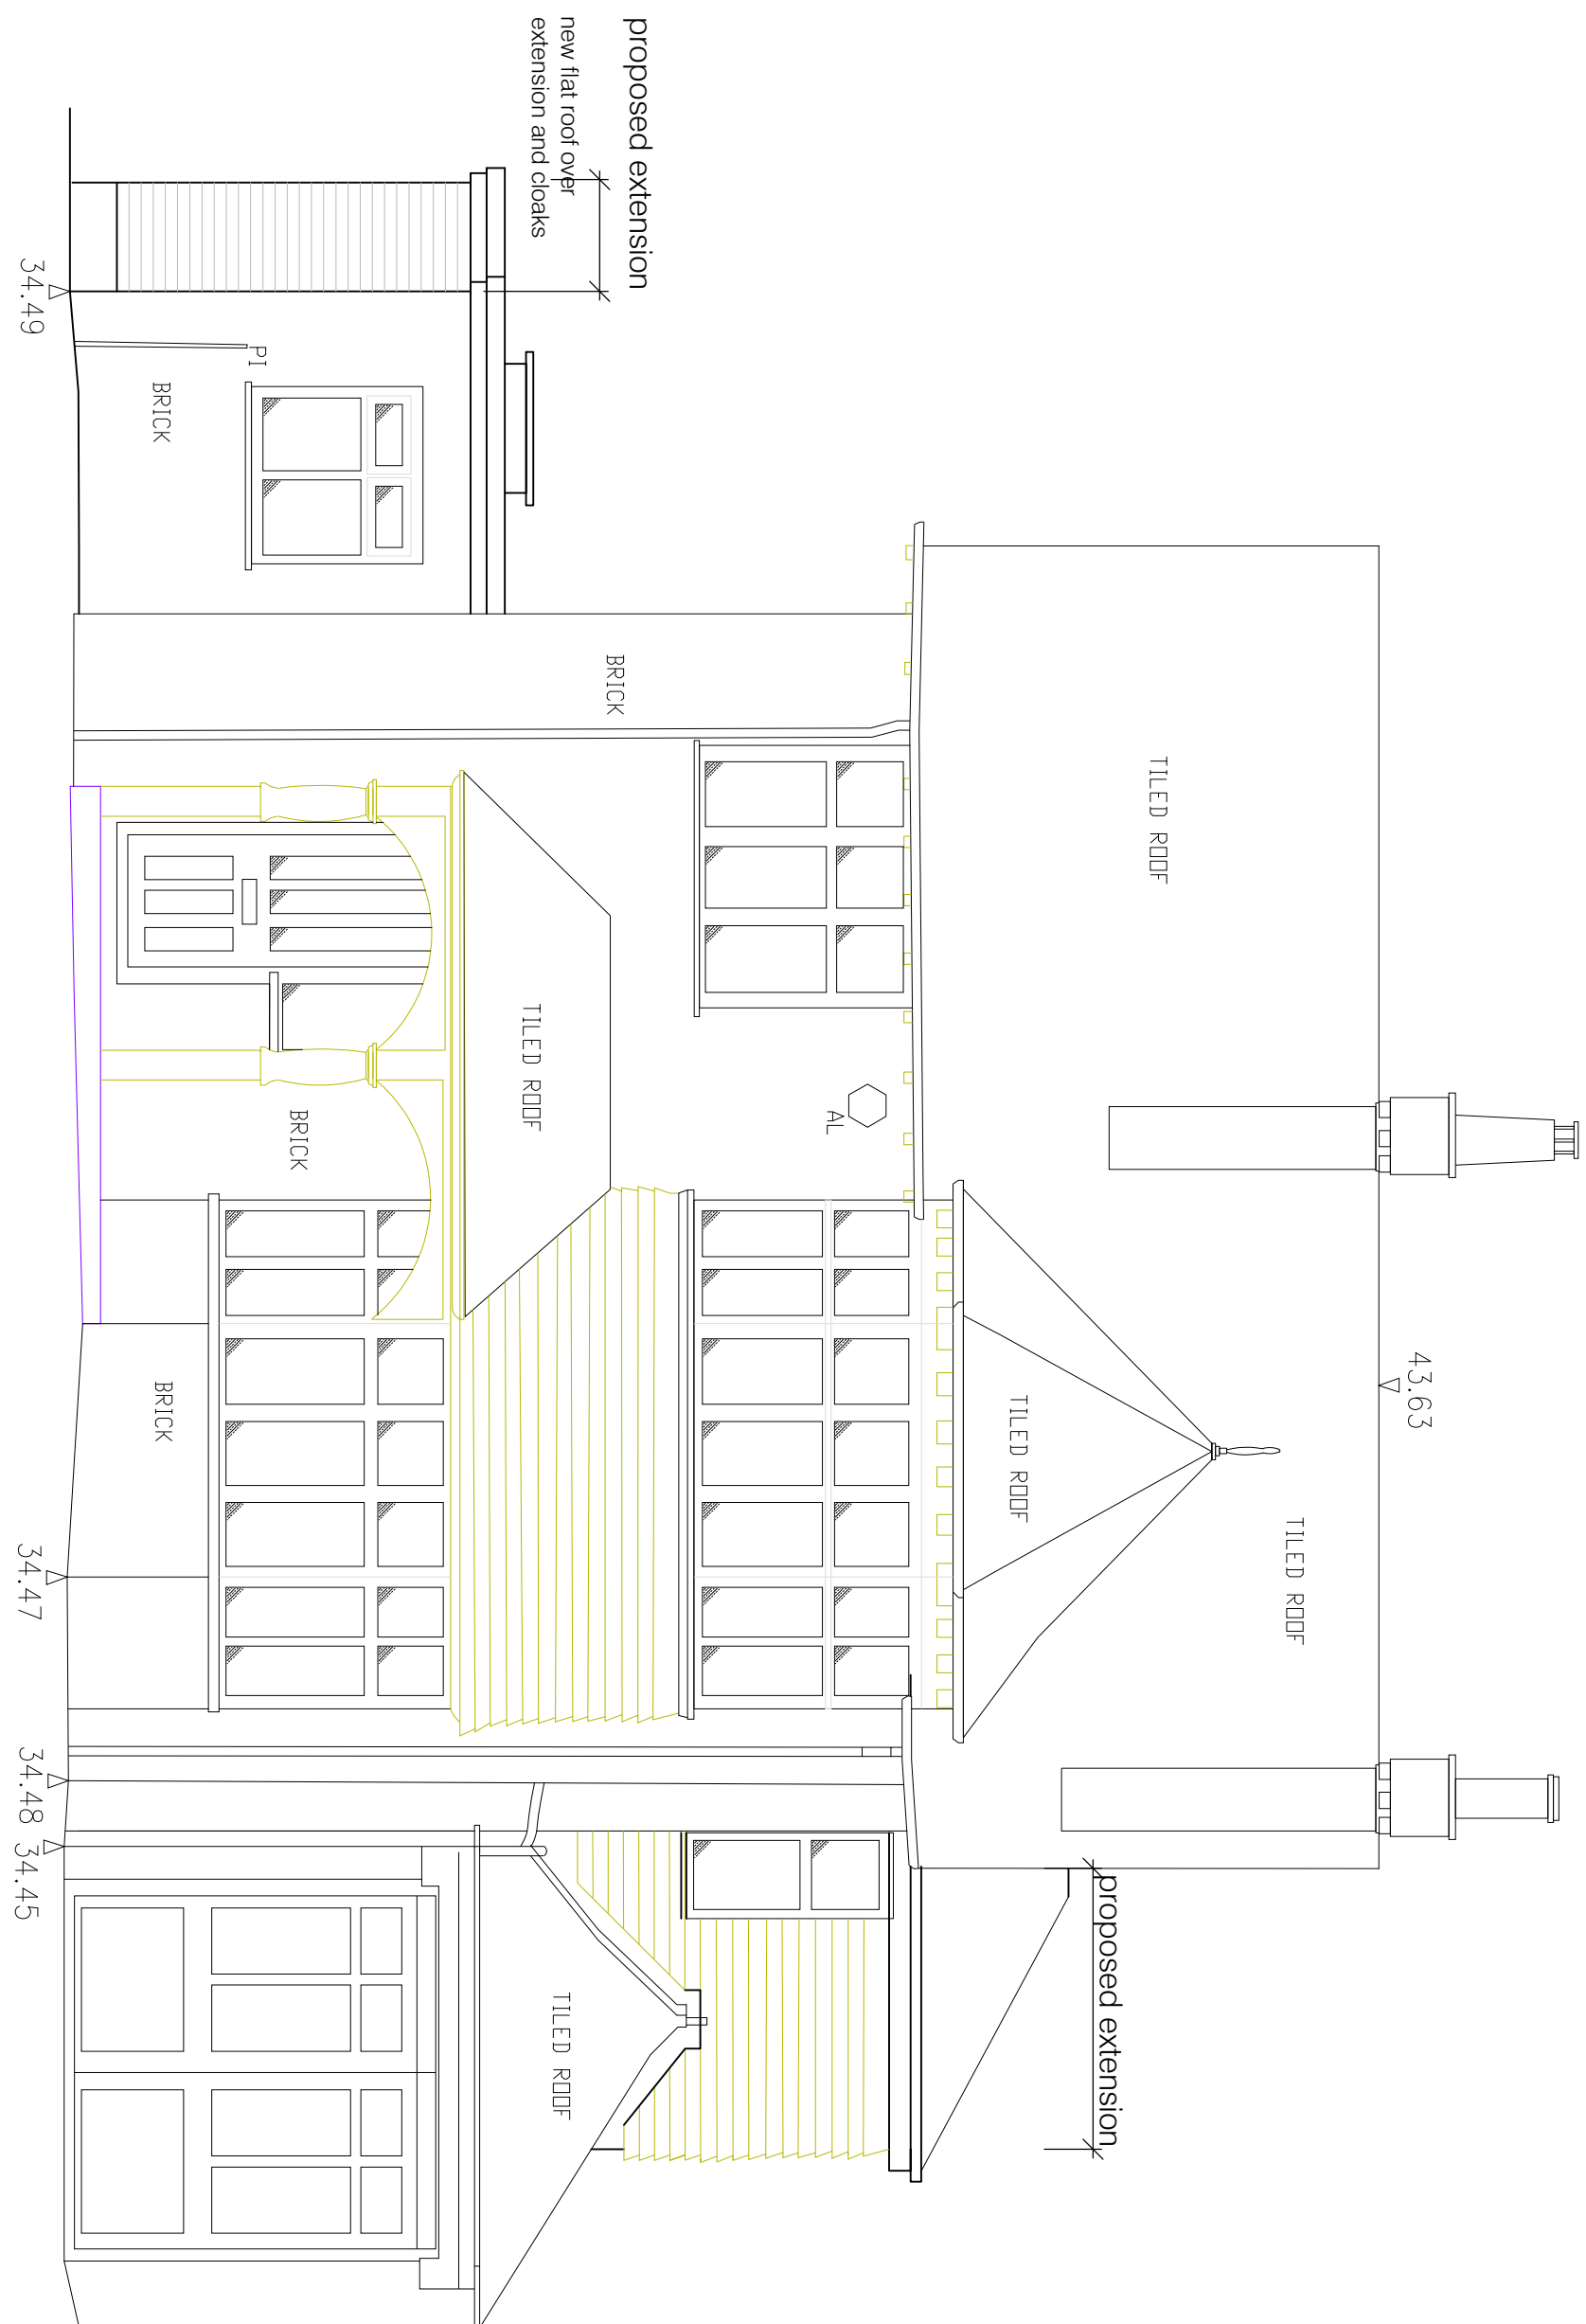


FRONT ELEVATION

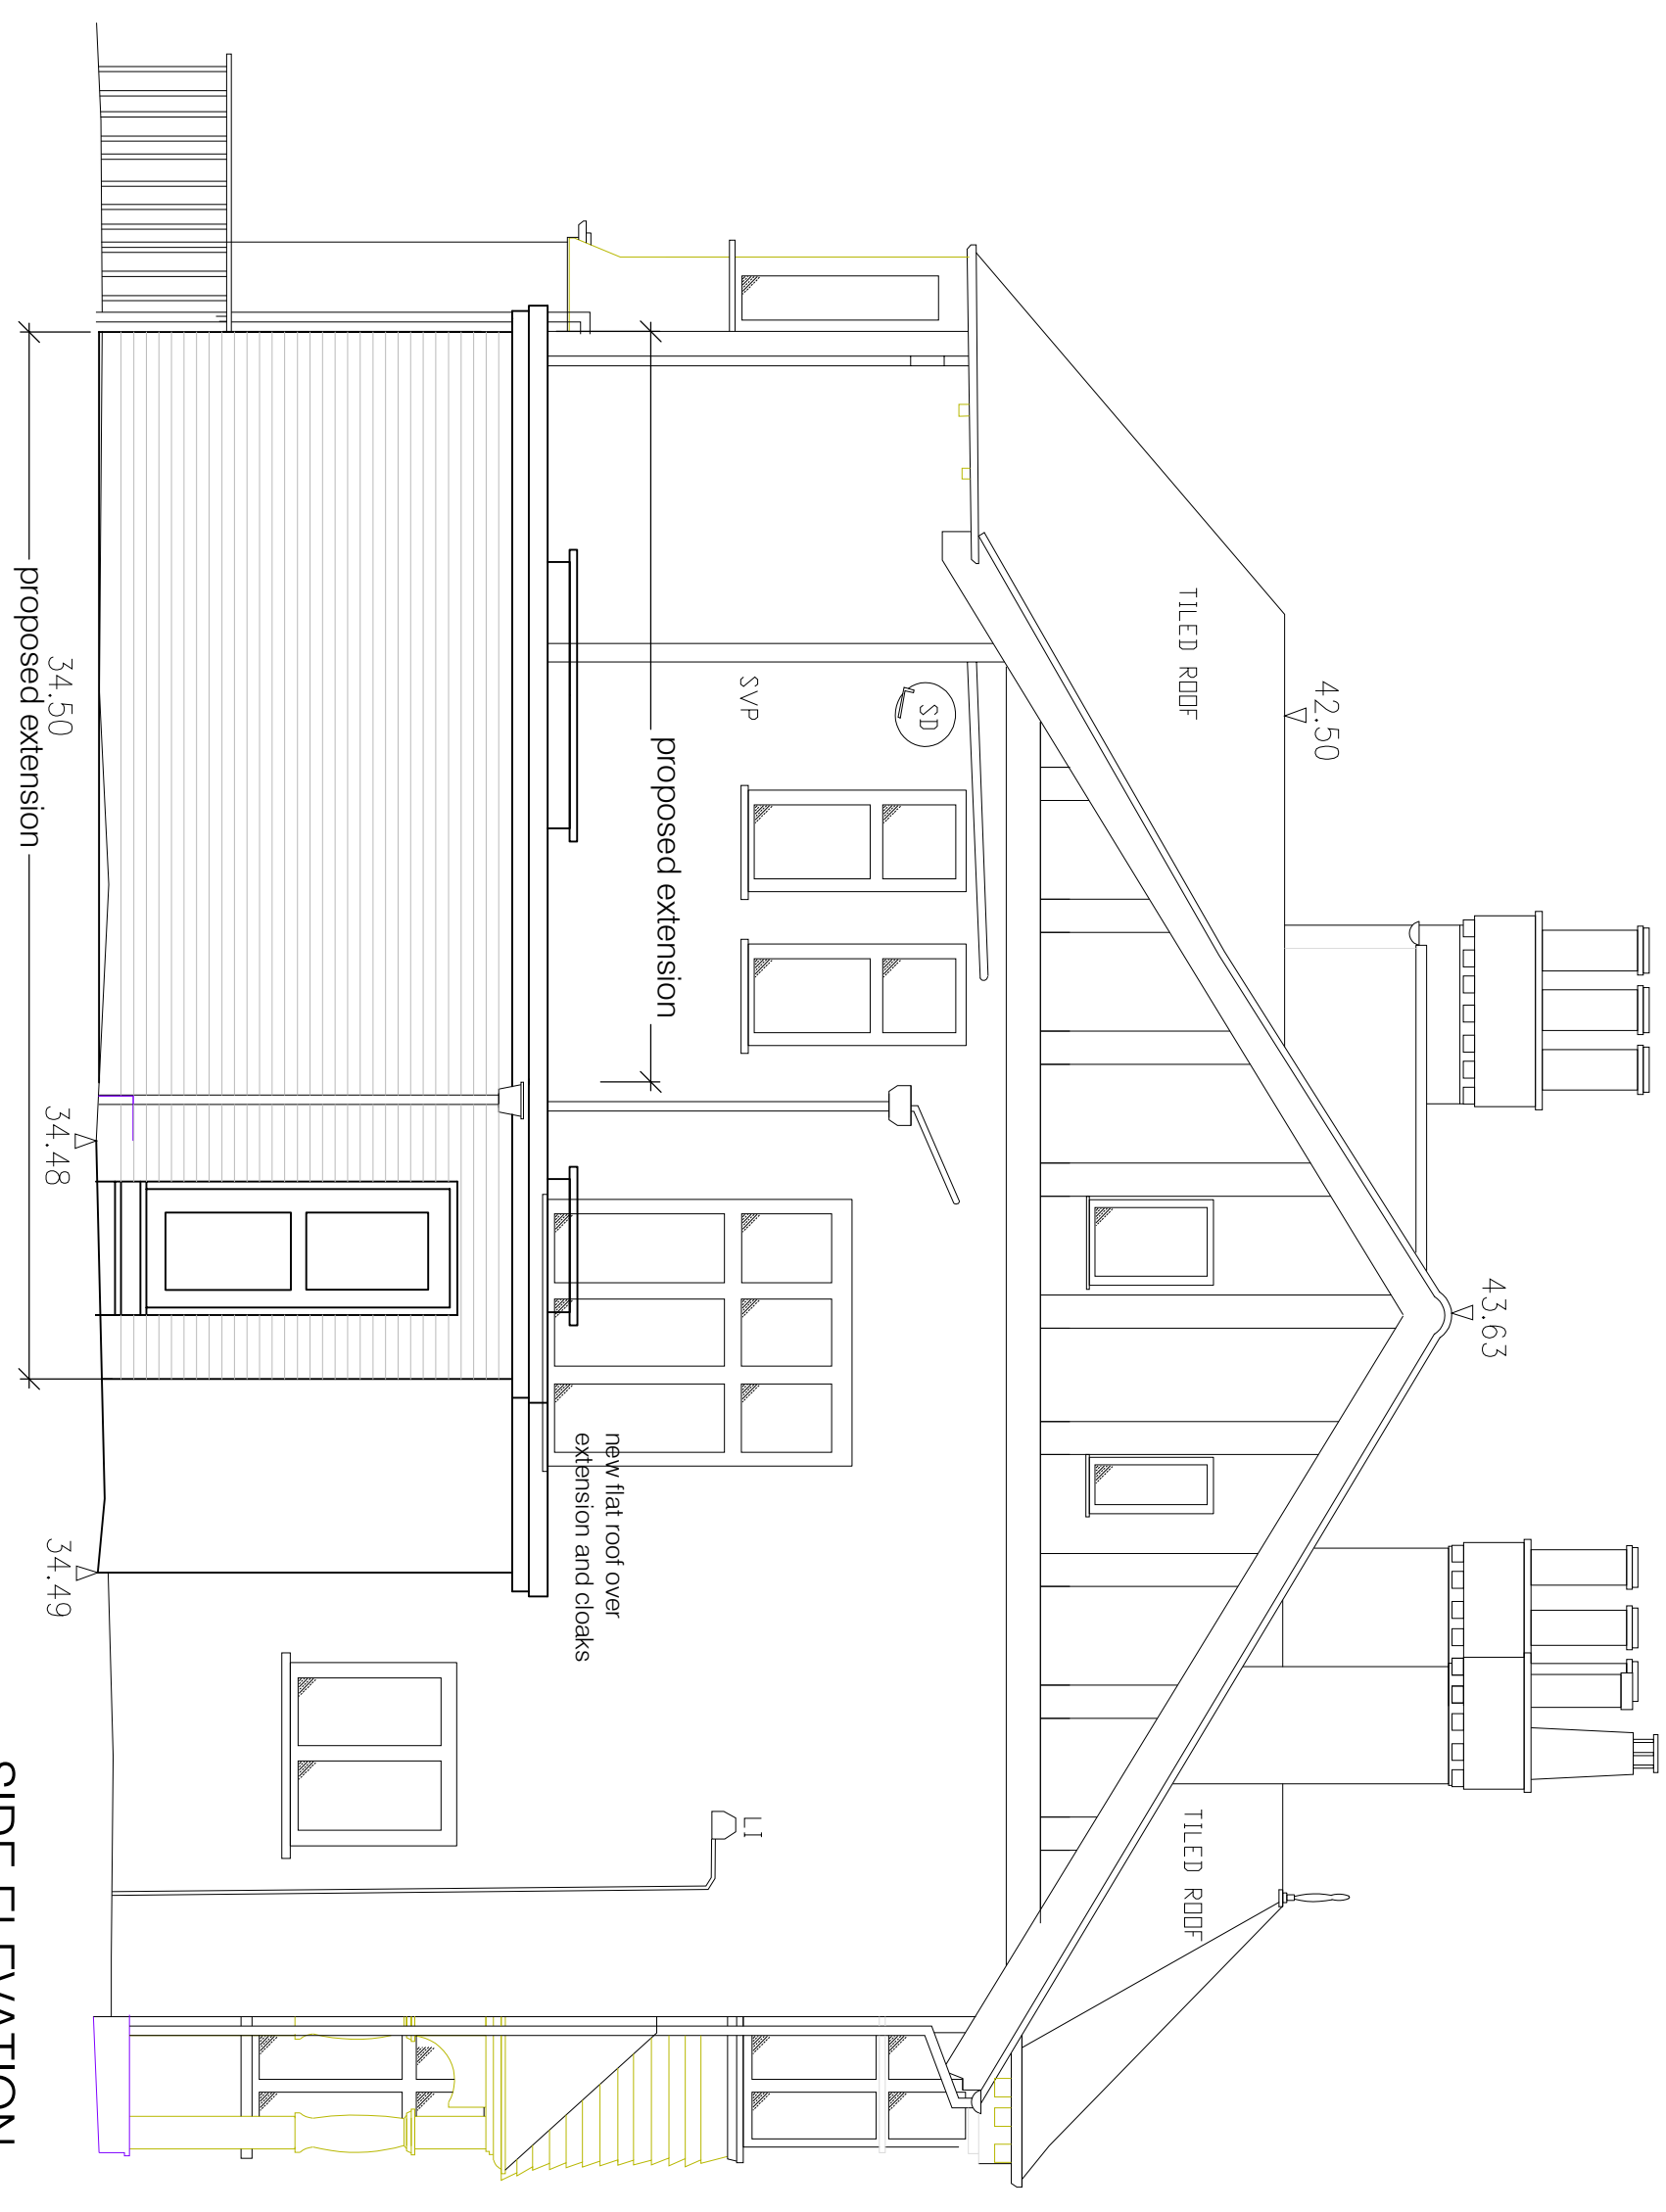


SIDE ELEVATION

New first floor side extension - external finishes:
Clay tiles vertically hung to all elevations,
White painted timber framed windows
Clay tile roof with white fascia and rainwater goods

New single storey side extension - external finishes:
Red stock facing brick to all elevations,
Dark grey aluminium framed windows
Grey flat roof system, with white fascia and rainwater

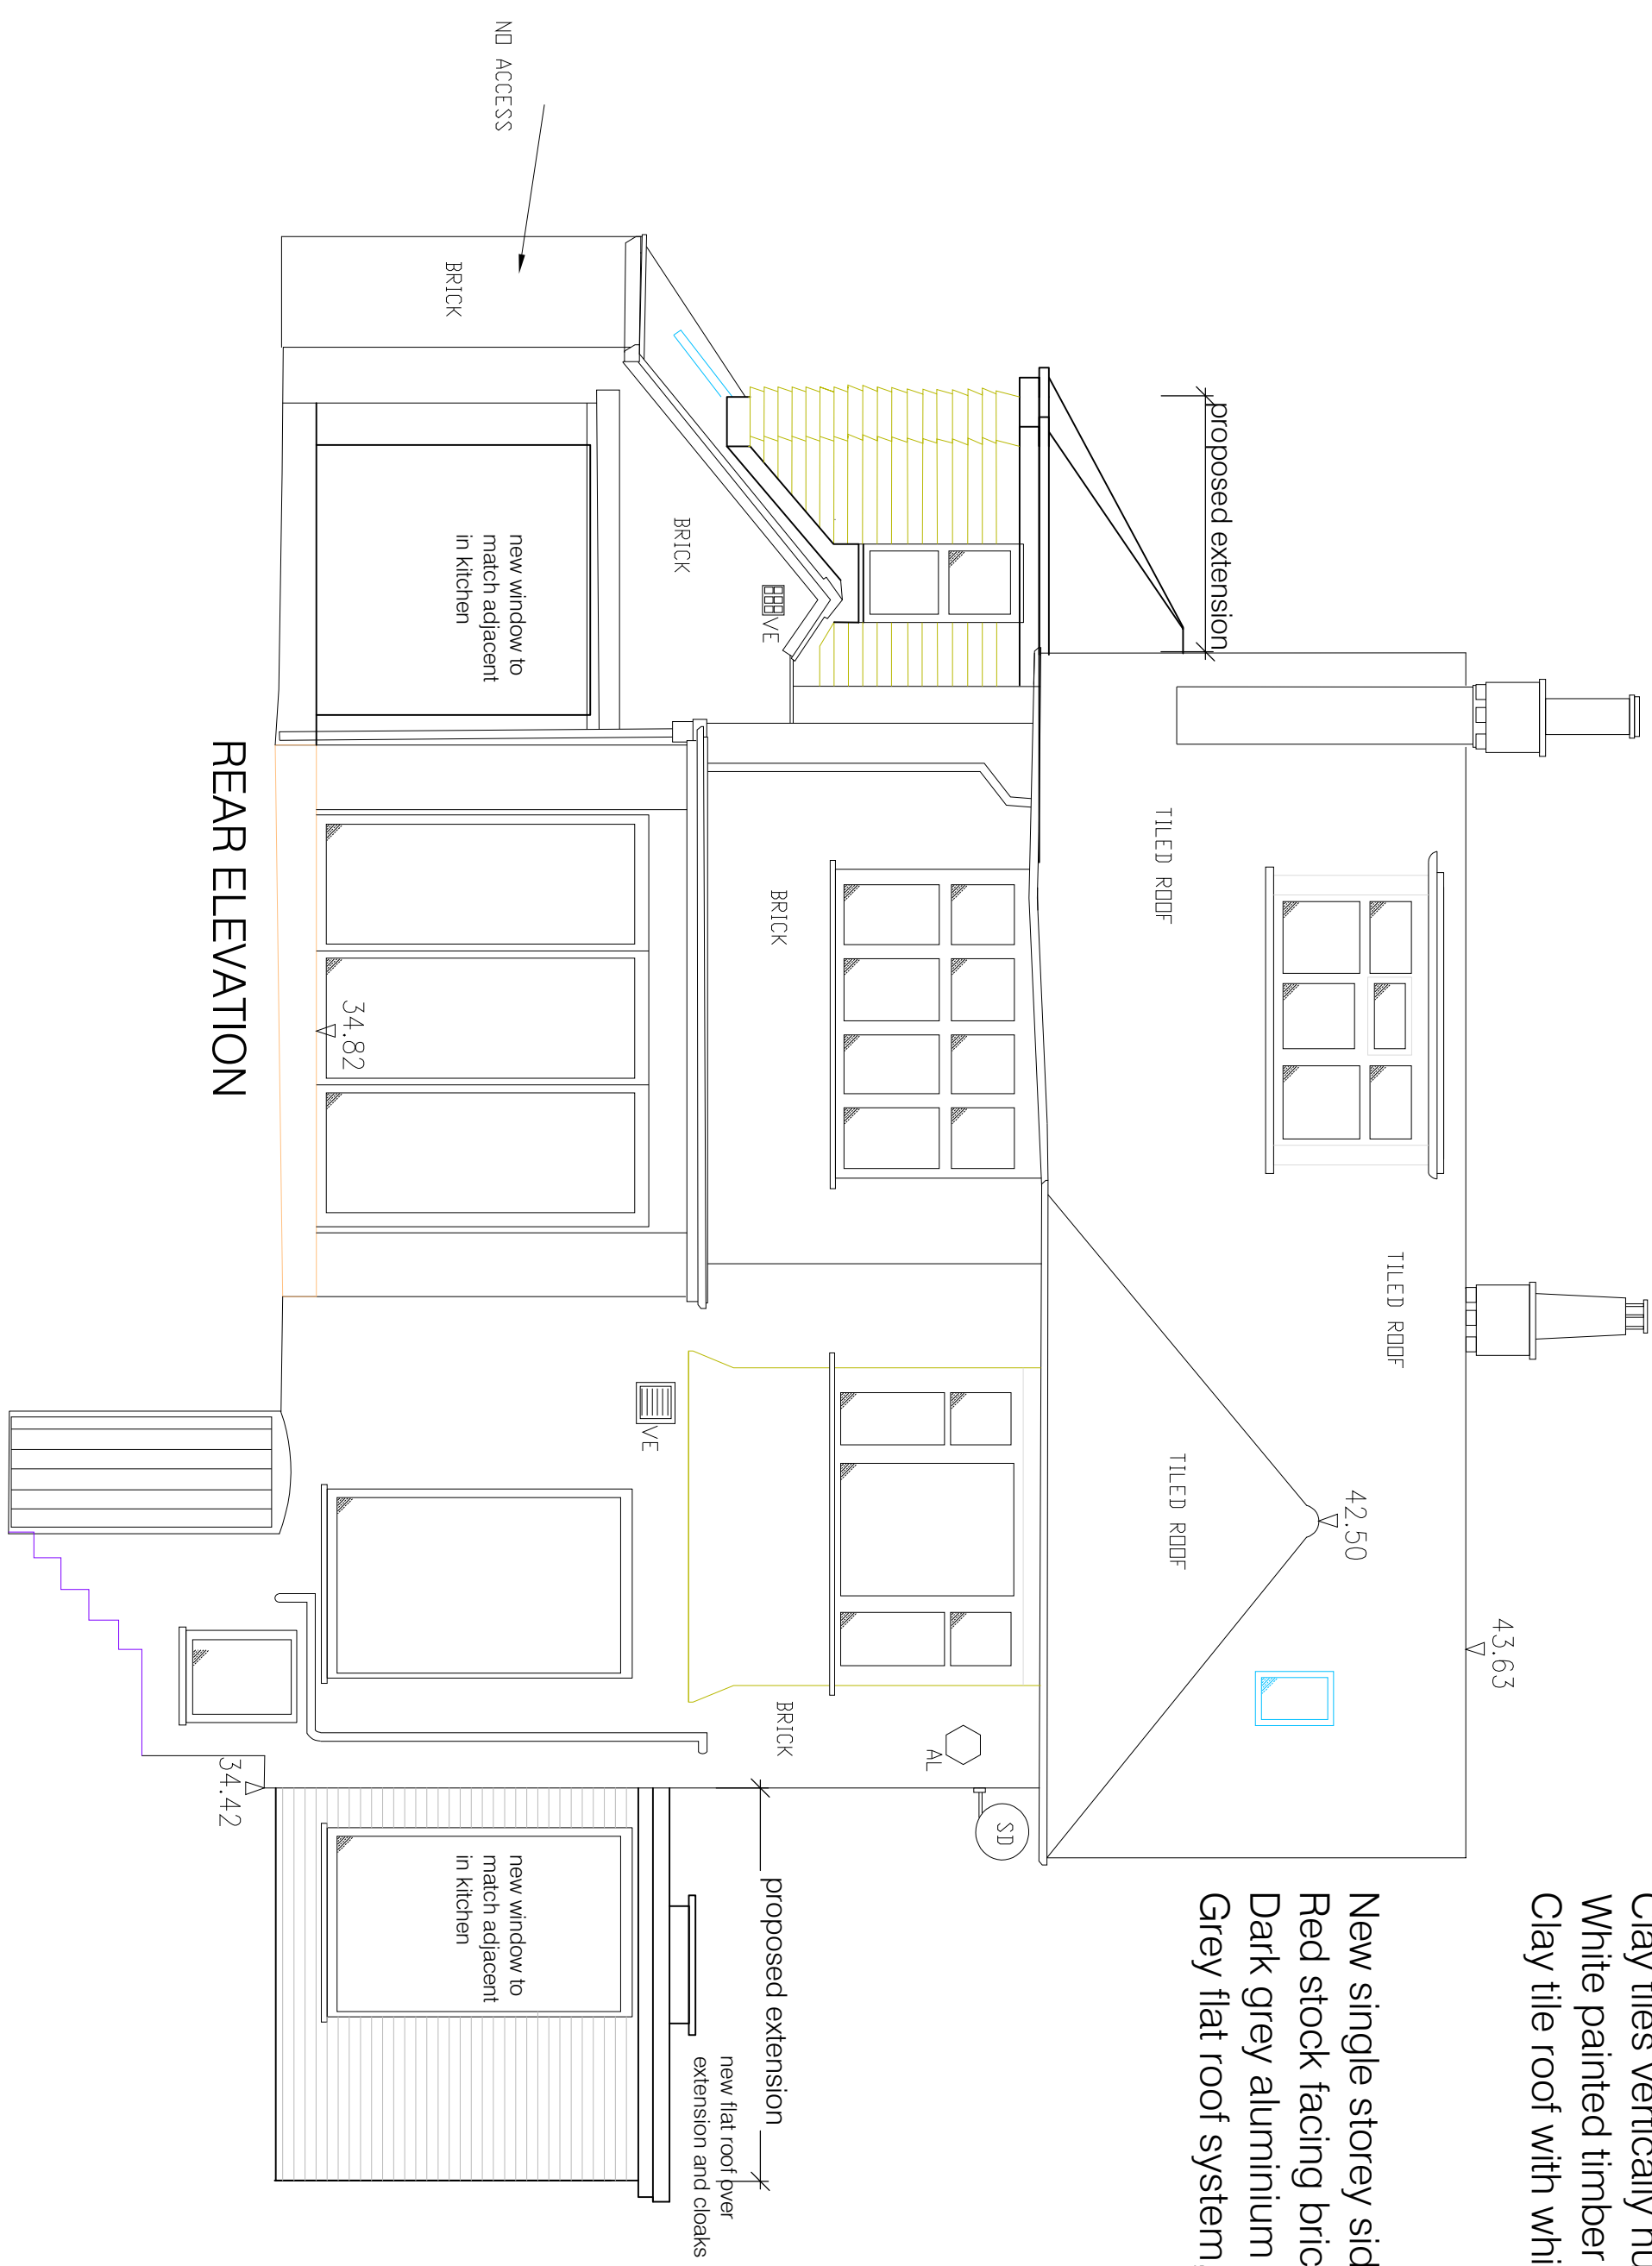

REAR ELEVATION

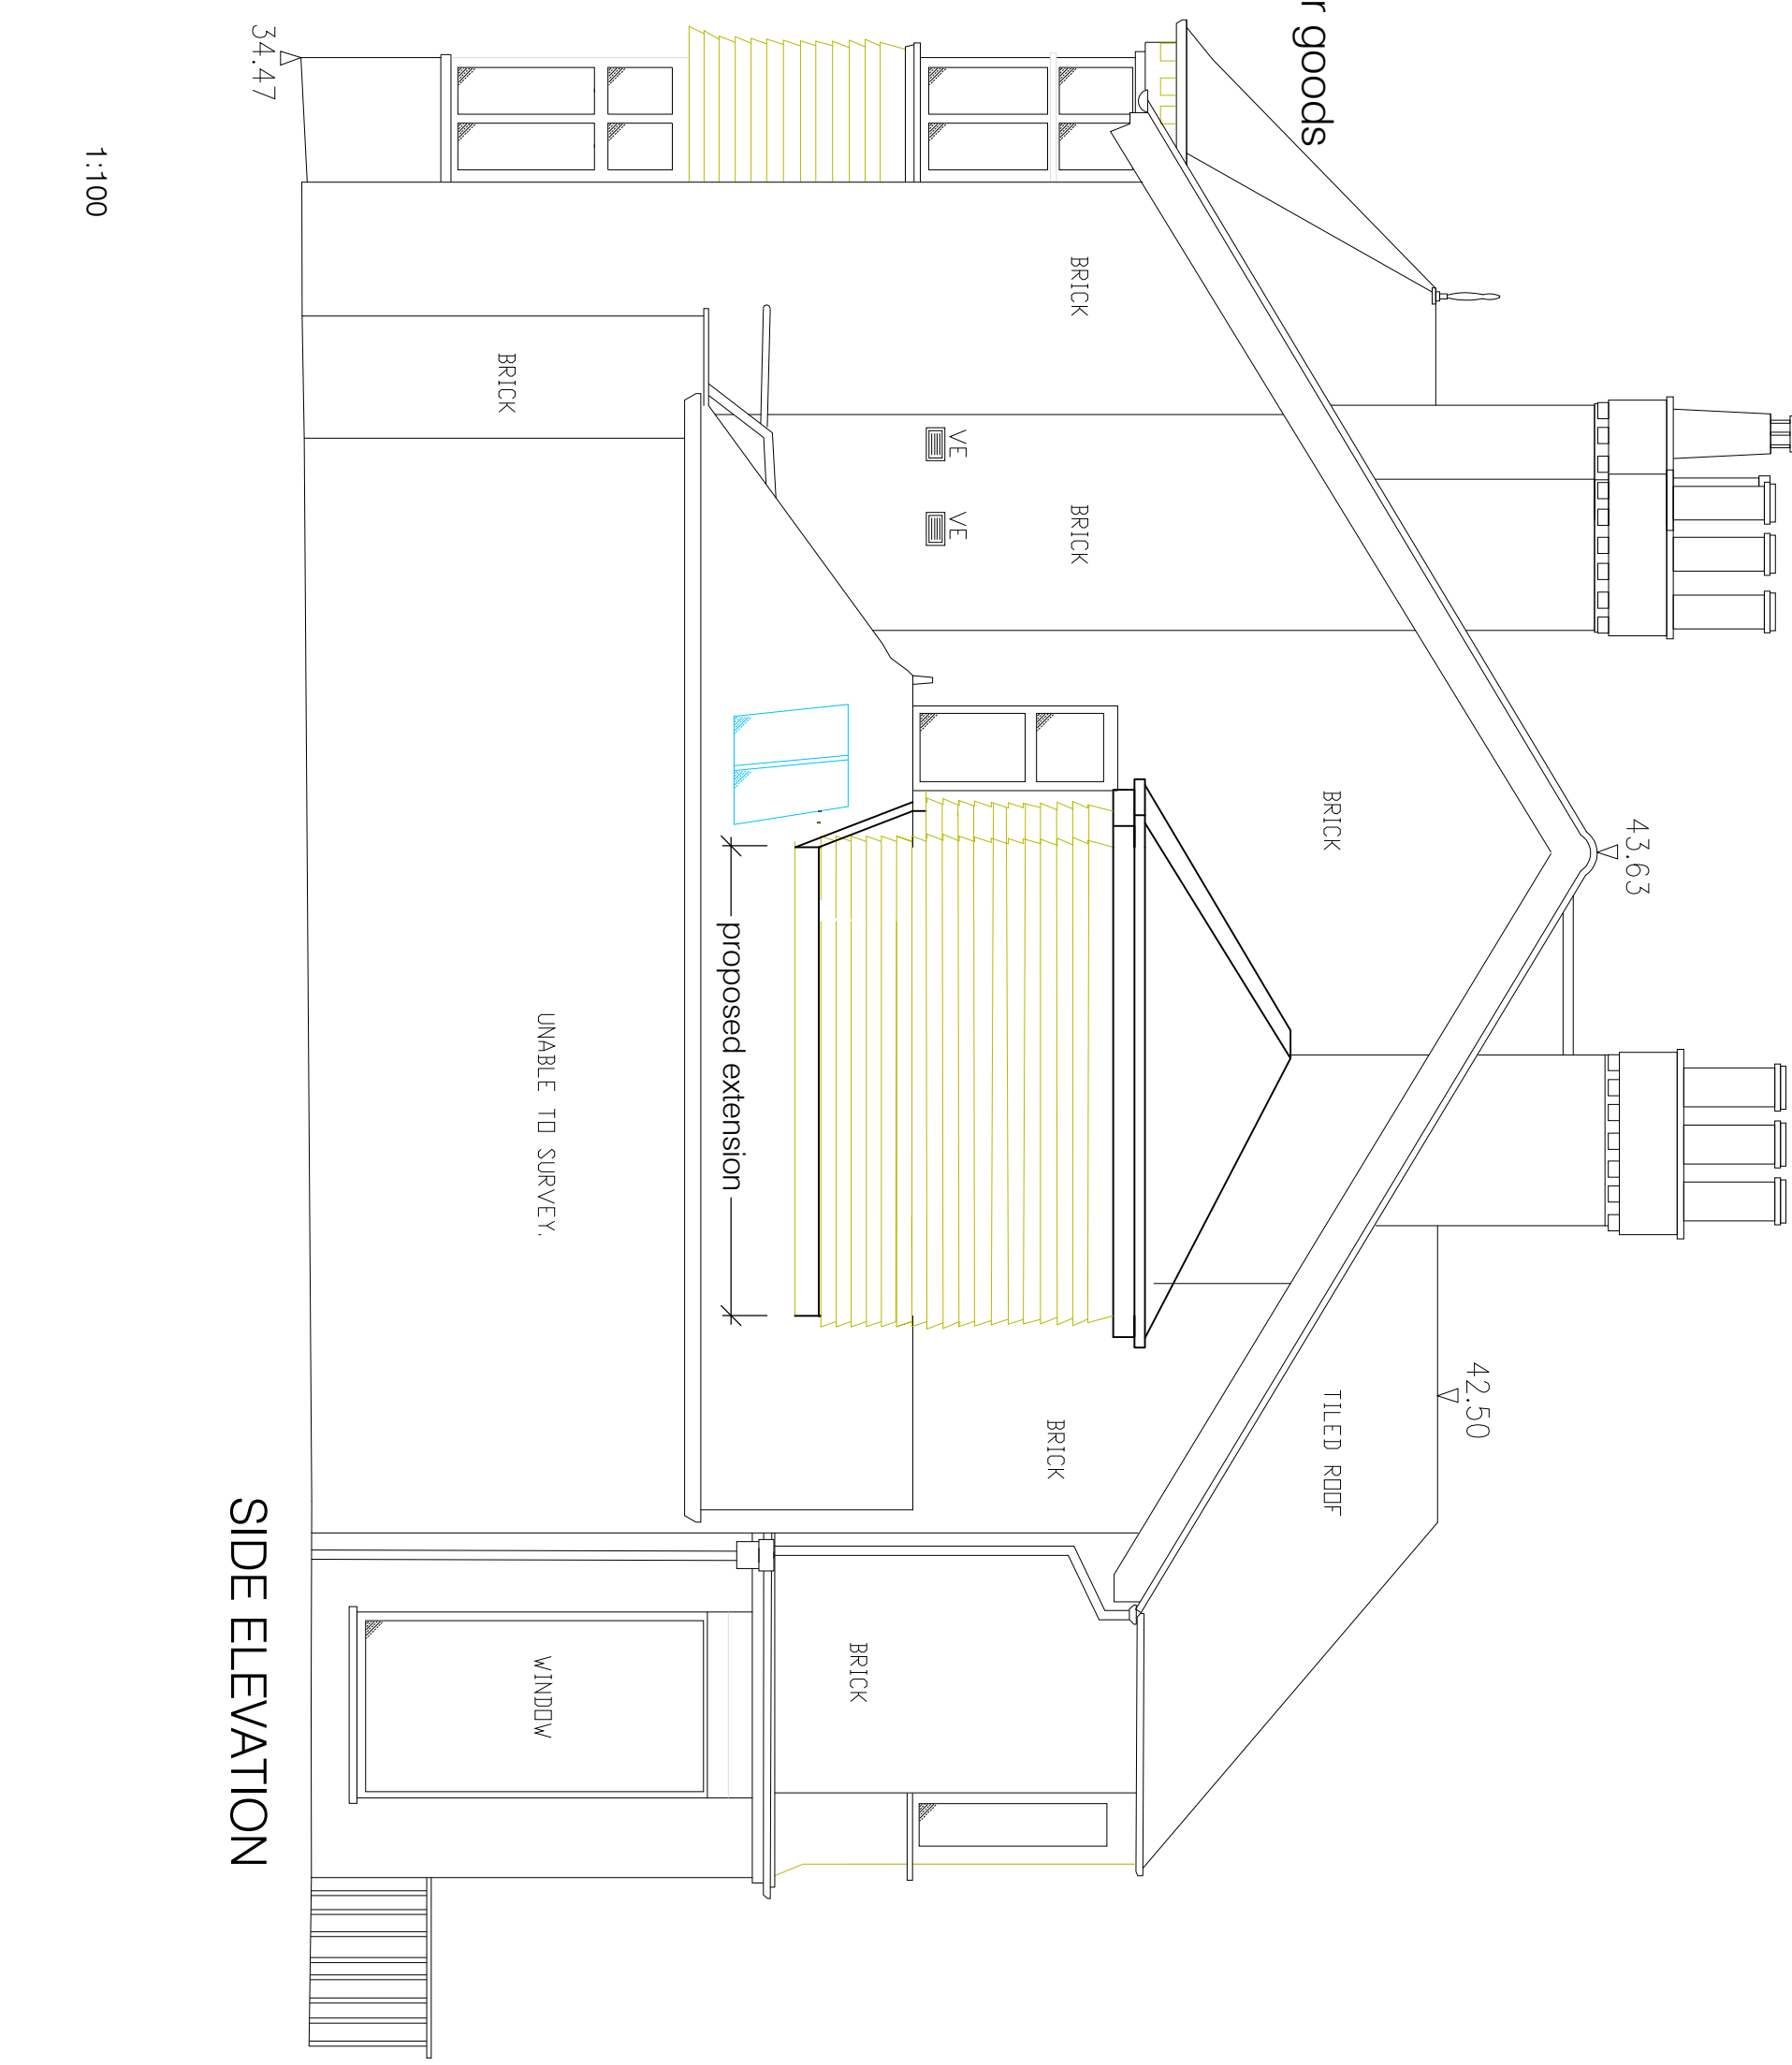

SIDE ELEVATION

1:100

Revision	Date	Revision note
----------	------	---------------

Notes

Simon R Miles
Chartered Architect
Didsbury
Manchester
T: 07778 137830
E: similesarchitect@gmail.com

Do not scale. Contractors must check all dimensions on site before preparing production drawings or commencing any work. This drawing and its design is the copyright of S.R.Miles Ltd and may not be reproduced in any form whatsoever without their prior express written consent.

Project :
322 Lapwing Lane Didsbury

Title :
elevations as proposed
Drawing number : Issue :
22 349 PL201

Client :
Mr C Ward Ms M Farrell

Scale :
1:50@A3, 100@A3

Date :
13.03.2023
CAD Ref :
PL100

Drawn by :
SRM