


This drawing is the copyright of LDM Design.
All dimensions to be checked on site.
Do not scale.
All levels to be checked on site and refer to the Ordnance Survey Datum Newlyn unless alternative datum given.
All errors and omissions to be reported to the Architect prior to commencement.
This drawing must be read in conjunction with the relevant specification clauses.
This drawing must not be used on site unless issued for construction.


- KEY**
- Proposed (Exterior) Walls
 - Proposed (Interior) Walls
 - Proposed Floor
 - Proposed Roof
 - Wall Upgrade
 - Floor Upgrade
 - Roof Upgrade
 - Smoke Detector
 - Heat Detector
 - 30 Minute Fire Resistant Door
 - Escapable Windows
 - Fire Rated Wall Construction, minimum 30 minute fire resistance
 - Existing Aco Drain
 - Existing Drain
 - Proposed Drain Extension
 - Existing Rain Water Pipe
 - Proposed Rain Water Pipe
 - Existing Sink/Vanity/Shower Outlet
 - Proposed Sink/Vanity/Shower Outlet
 - Existing Soil Vent
 - Proposed Soil Vent
 - Existing Manhole
 - Proposed Manhole
 - Main Manhole




1 Existing Location Plan
1 : 1250

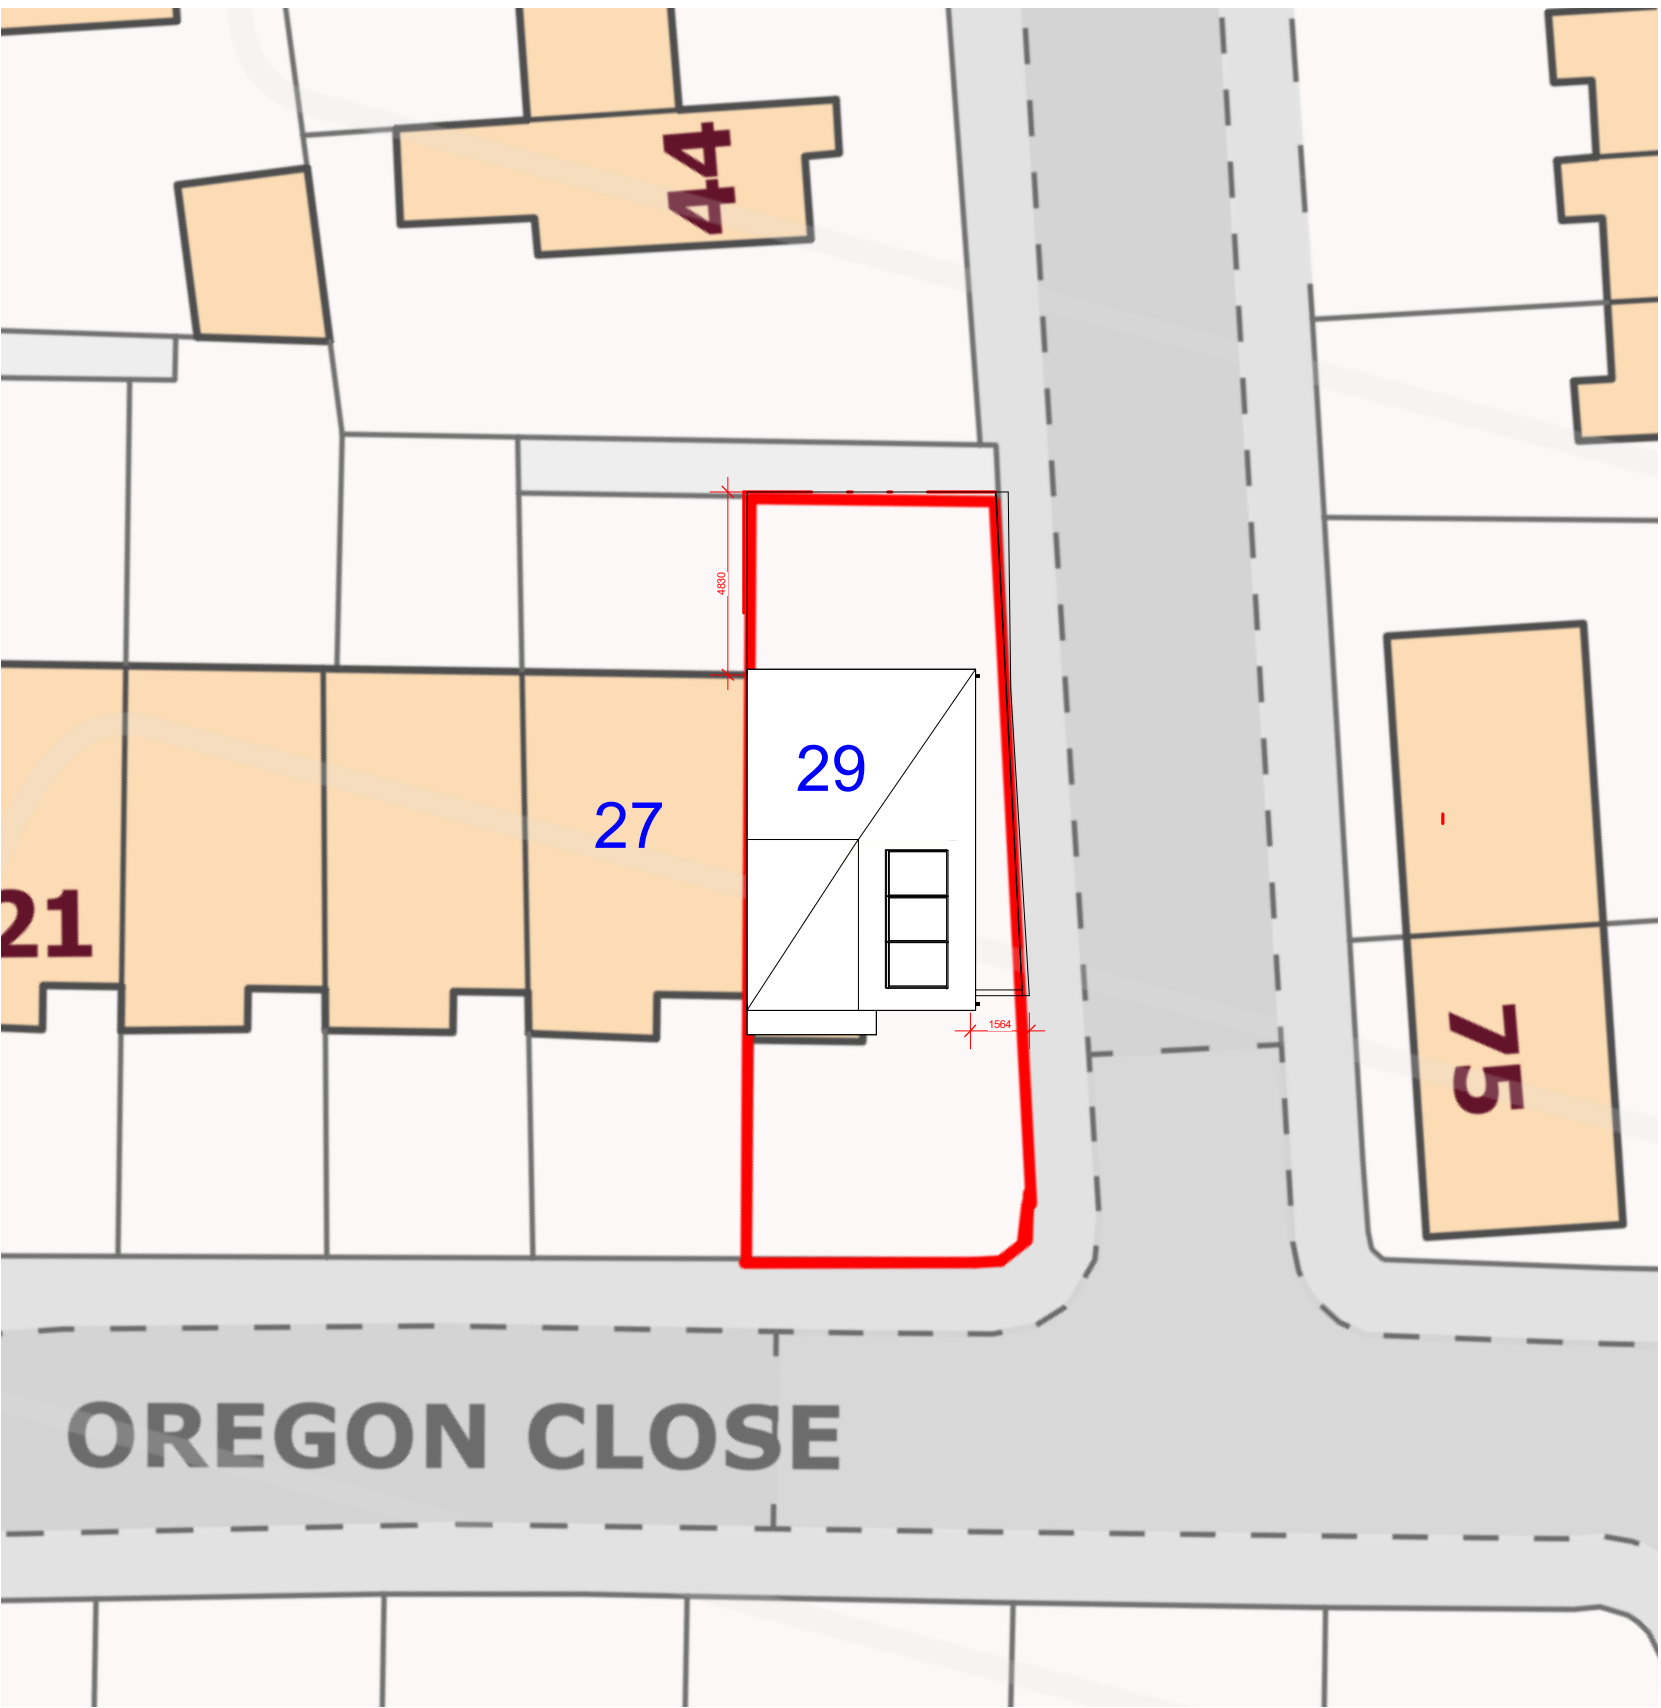


.1 Existing Site Plan
1 : 200

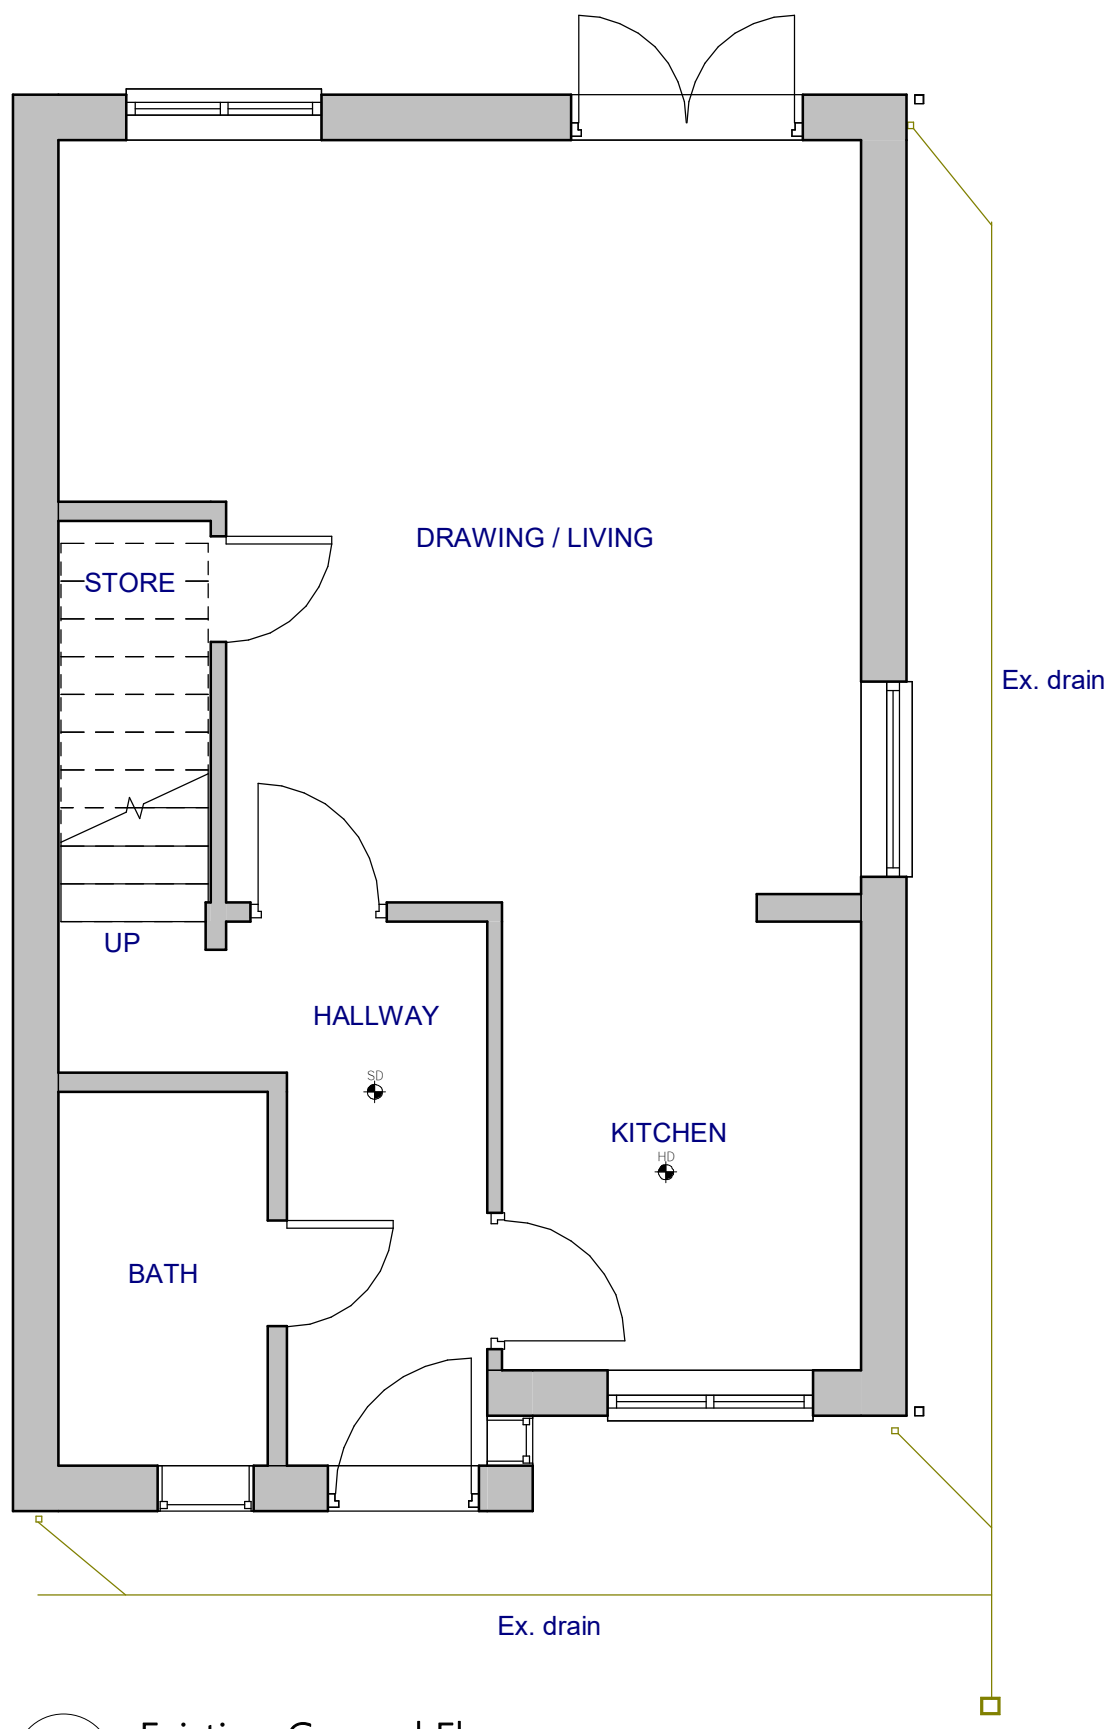


1 Existing Ground Floor
1 : 50

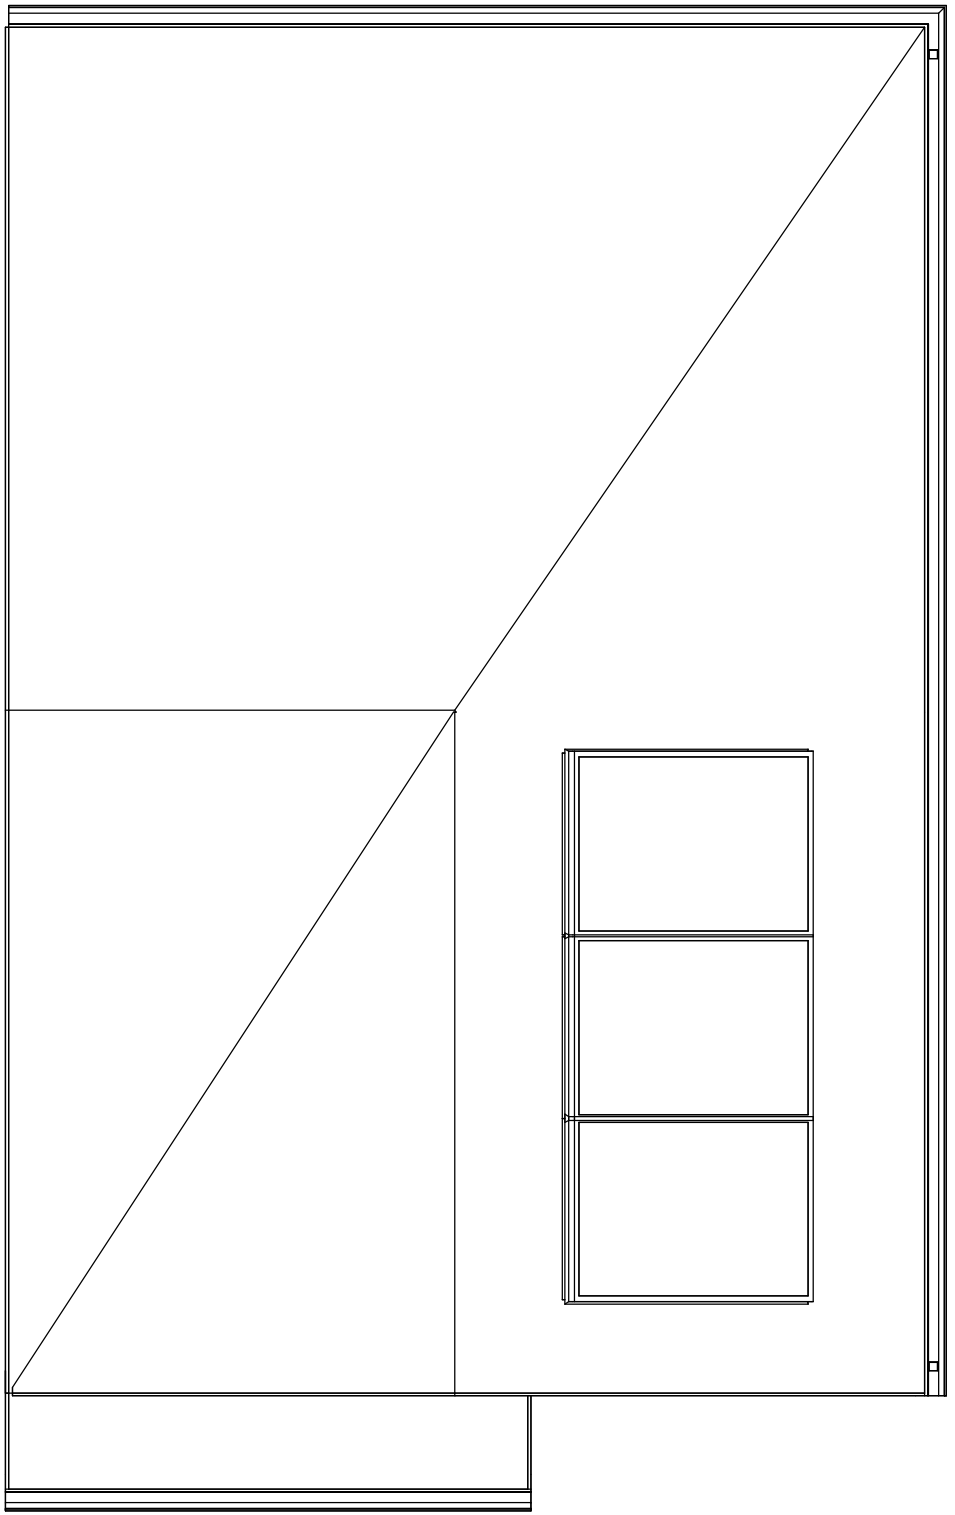


2 Existing Roof Plan
1 : 50

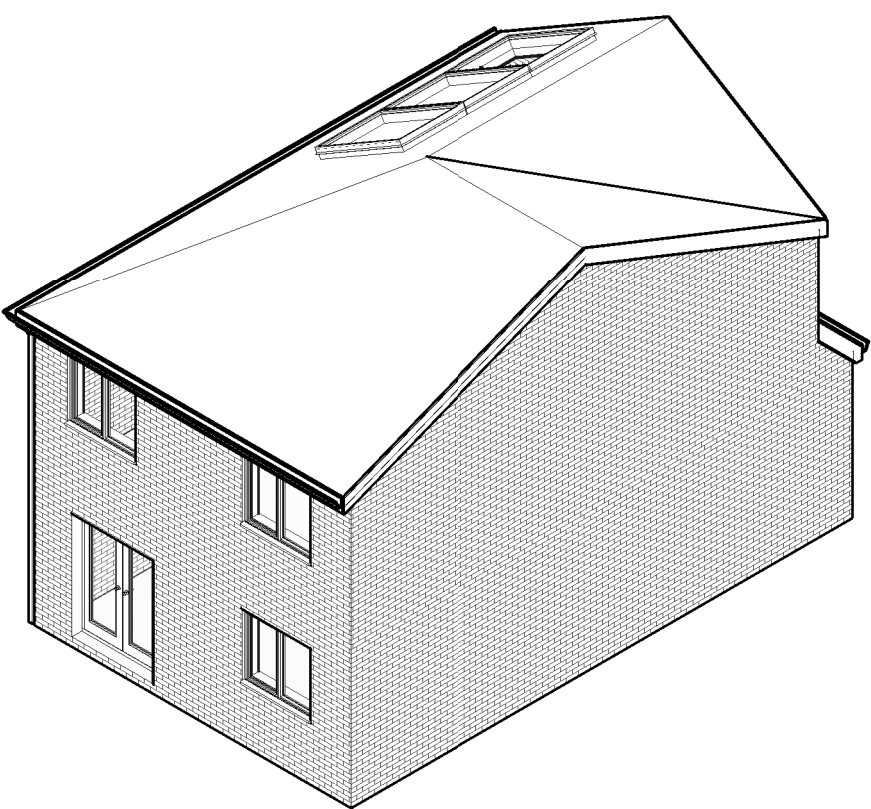

1.. Existing Rear-Left 3D View

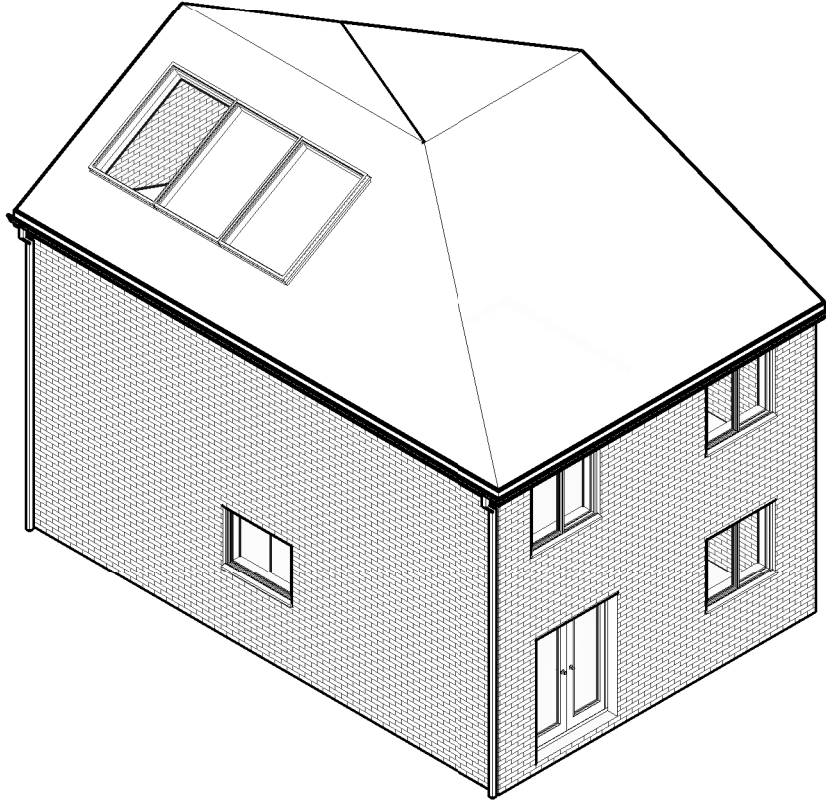



2.. Existing Rear-Right 3D View

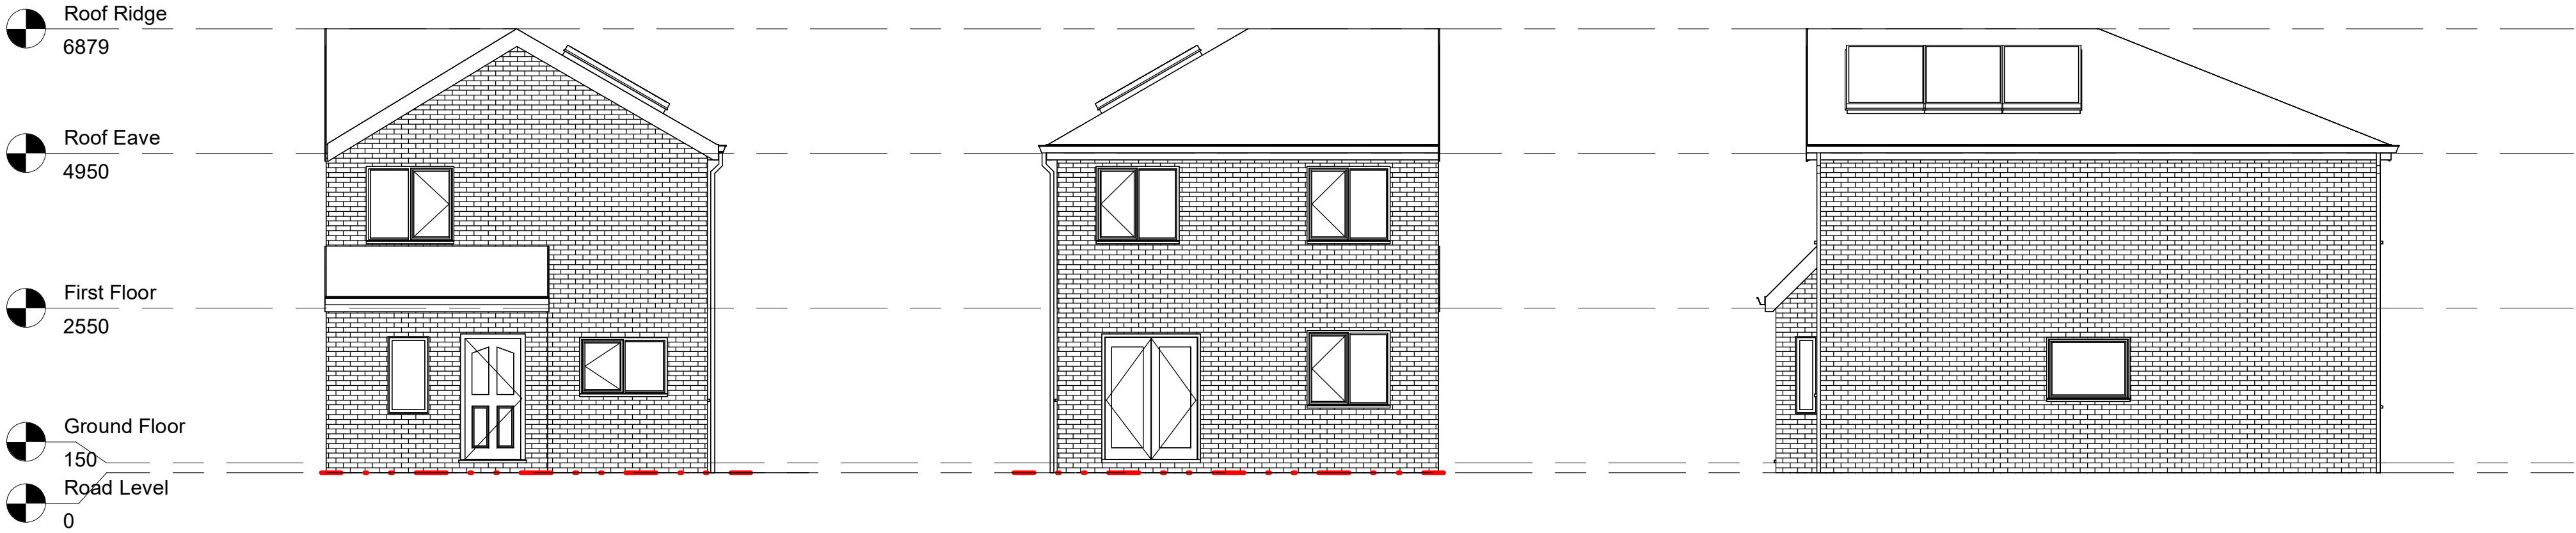

.1 Existing Front Elevation
1 : 75

.2 Existing Rear Elevation
1 : 75

.3 Existing Right-Side Elevation
1 : 75

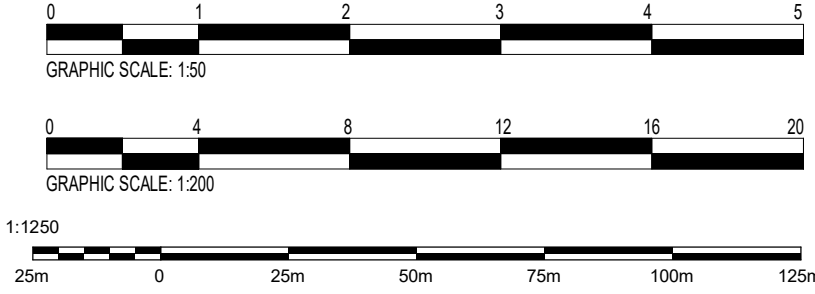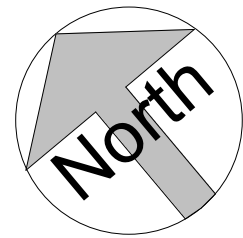

LDM Design

PROJECT

29 Oregon Close, Manchester, M13 9SA

SHEET

Existing Drawings

CLIENT

chun ling Cheng

Scale (B A3)

As indicated

Drawn by

BA

Checked by

KK

DRAWING NUMBER

A001

REV

A