




01 Existing Hyde Road Elevation (South Elevation)
04 Scale 1:100 @ A1



02 Existing Dolphin Road Elevation (North Elevation)
04 Scale 1:100 @ A1



03 Existing Side Elevation (East Elevation)
04 Scale 1:100 @ A1

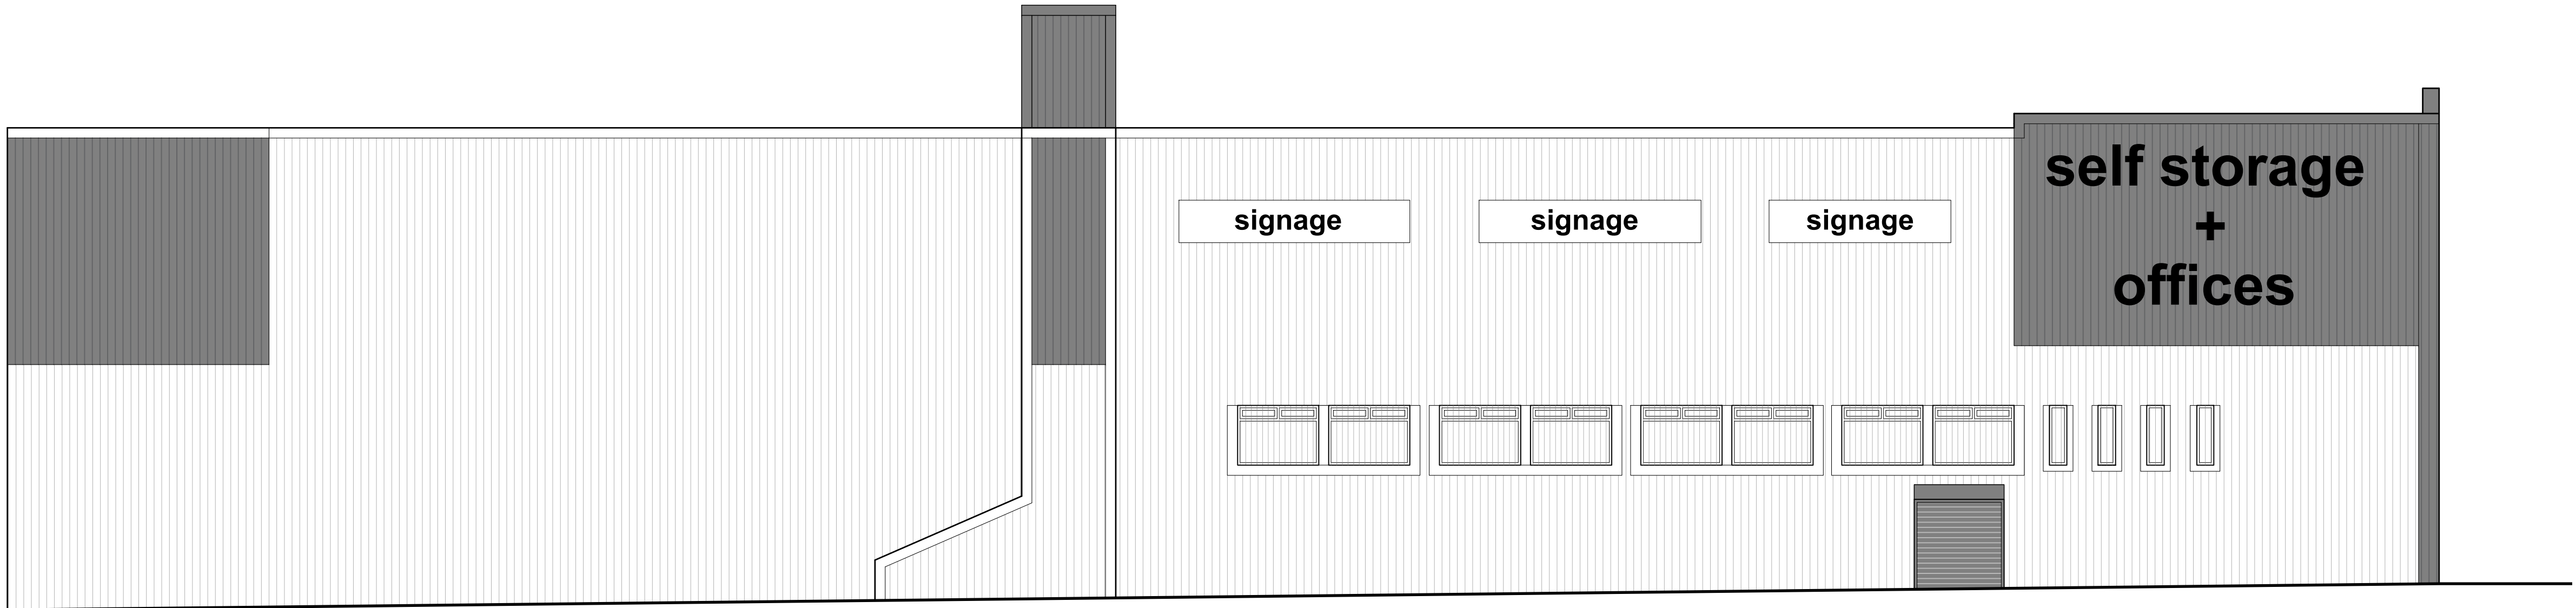

04 Existing Car Park Elevation (West Elevation)
04 Scale 1:100 @ A1

General Notes
01: Dimensions must not be scaled from this drawing. If in doubt, please ask.
02: All dimensions are in millimetres unless noted otherwise.
03: All dimensions should be verified on site before proceeding with the work.
04: TADW Architects shall be notified in writing of any discrepancies.
05: © TADW Limited (UK) 2015

Legend

P2	Existing entrance screens to ground floor units indicated	18.01.23	KM	AM
P1	Issued for comments	24.06.22	KM	AM
Issue	Description	Date	Drawn	Checked

Drawing Status
P - Planning | T - Tender | C - Construction | R - As Record

For Approval



Client TTS Trading Ltd

Job Club 200, 3-9 Hyde Road, Ardwick, Manchester, M12 6BQ

Title Existing Elevations

Scale 1:100 @ A1

Note - Prints from PDF files may not be to scale, check accuracy against scale
5 10m 1:100

Job Number 221318	Drawing Number 04	Issue P2
----------------------	----------------------	-------------