




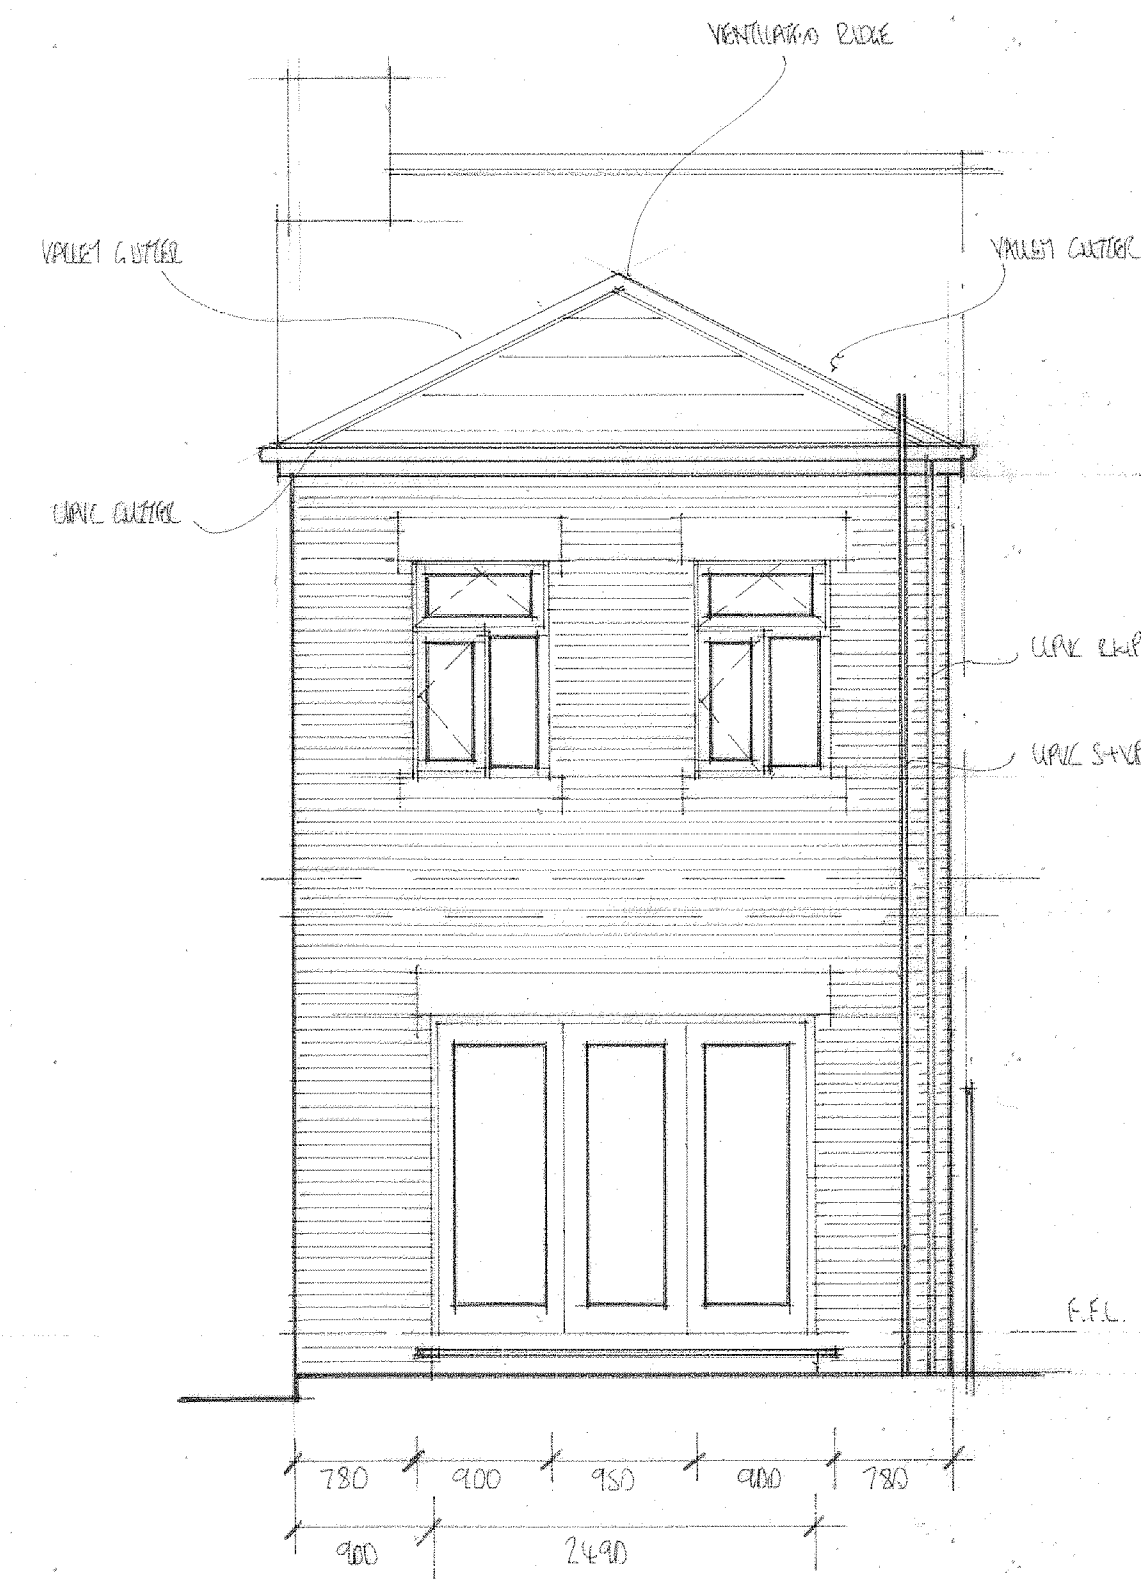


REAR ELEVATION

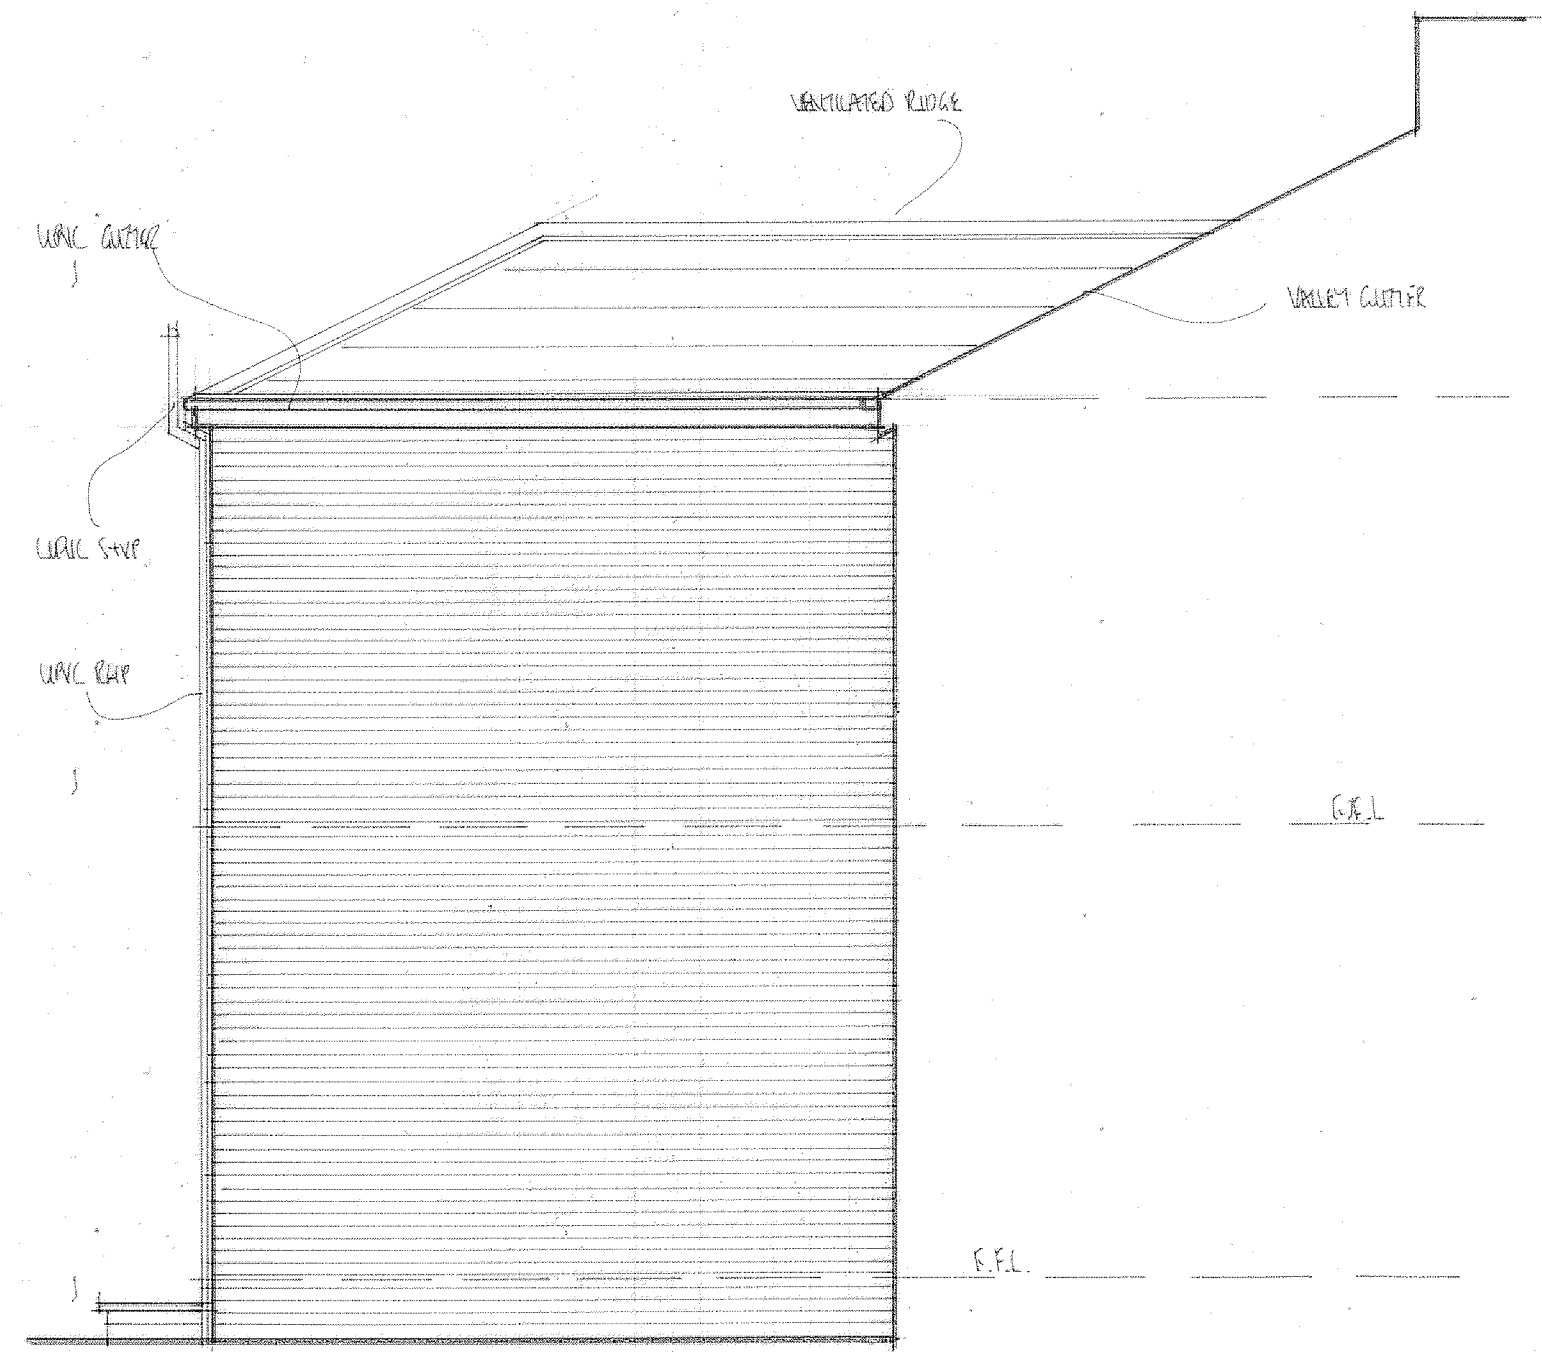

RETURN ELEVATION

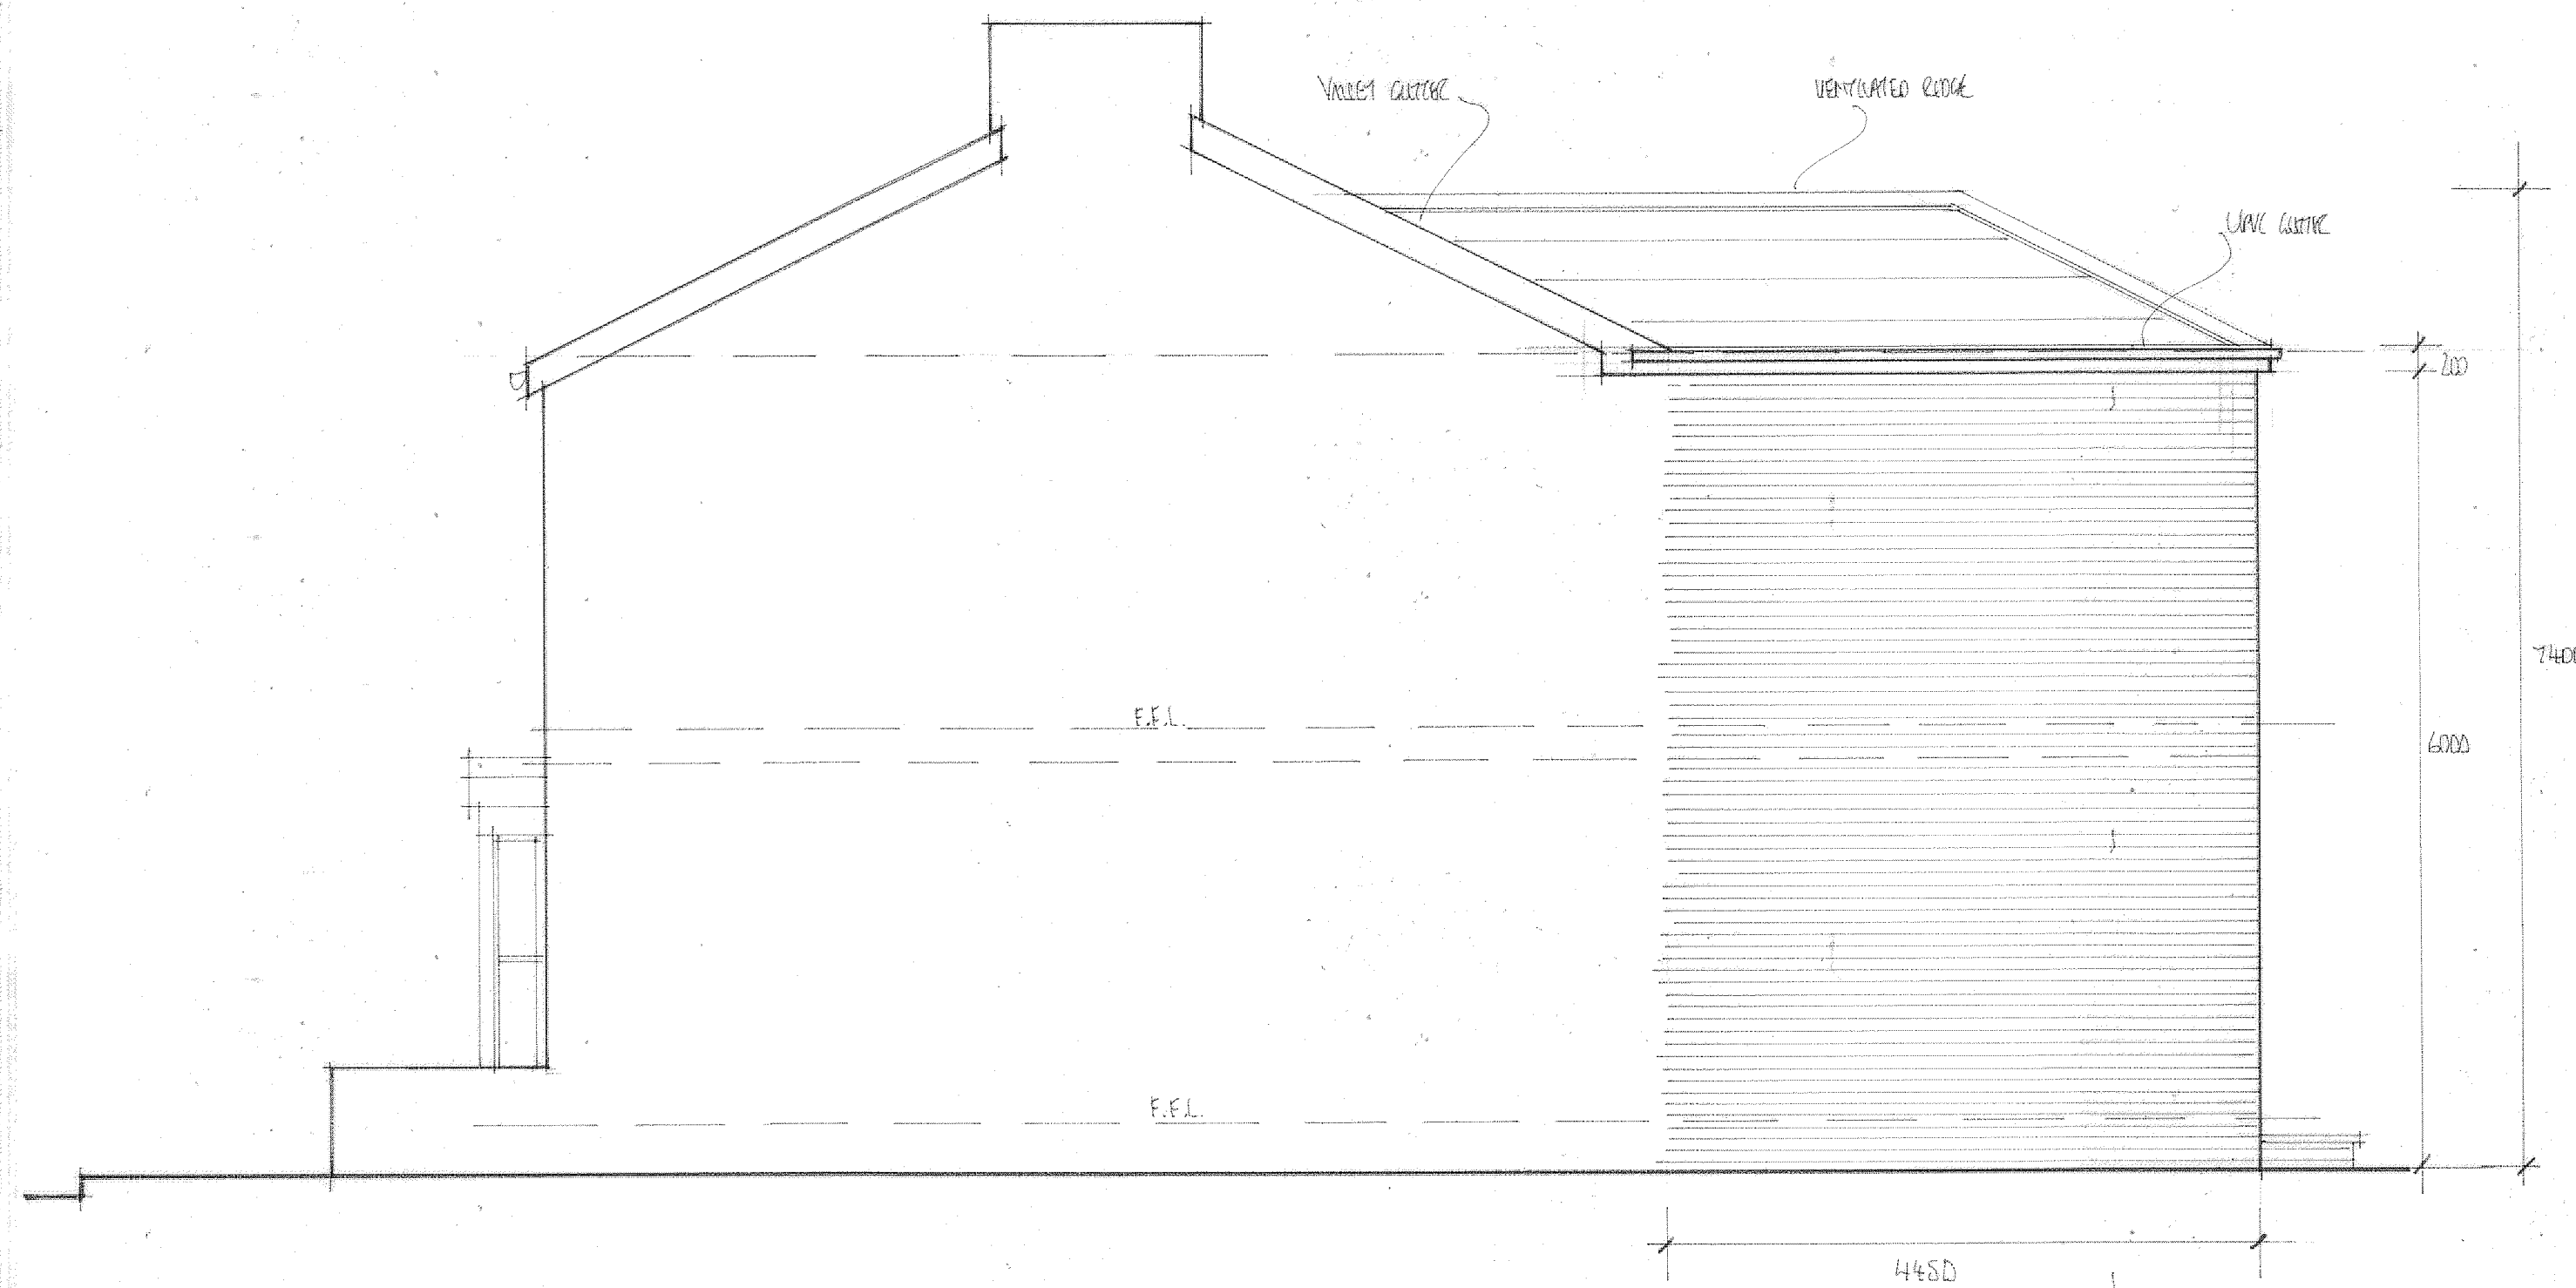


GABLE ELEVATION

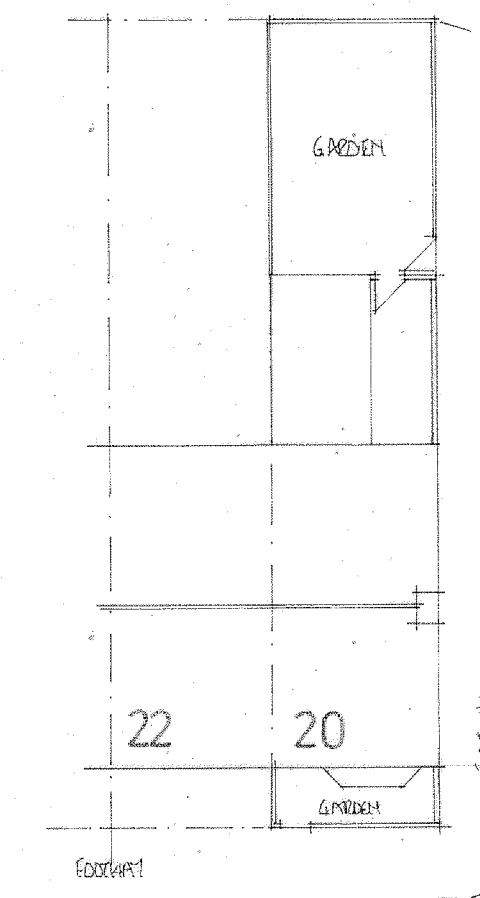

EXISTING ROOF AND SITE PLAN.

SCALE 1:200 @A1

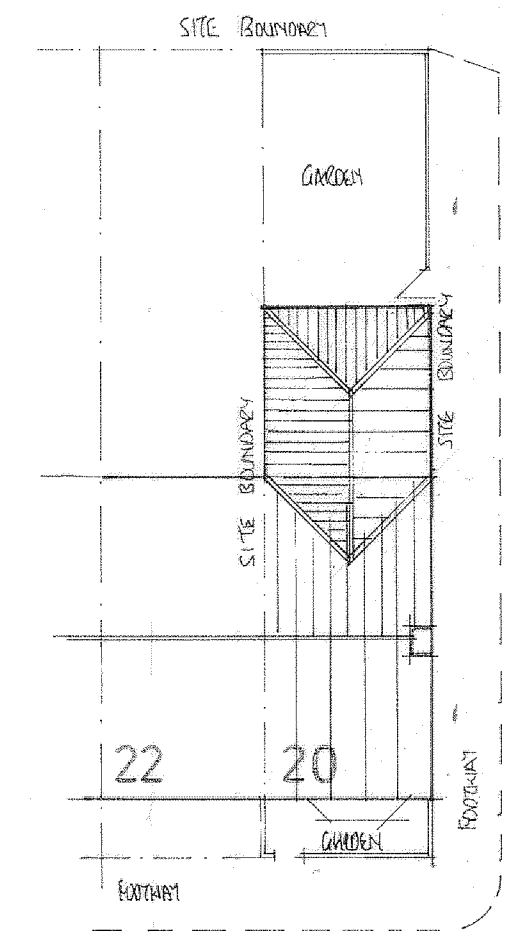

PROPOSED ROOF AND SITE PLAN.

SCALE 1:200 @A1

A: PLANNING REQUIREMENTS MAY 2022
1. REVISED ROOF LAYOUT ON SITE PLAN

PROJECT
EN-LARGE EXISTING KITCHEN
AND CONSTRUCT NEW FIRST
FLOOR EXTENSION.
DRAWING TITLE
PROPOSED ELEVATIONS,
EXISTING AND PROPOSED
ROOF AND SITE PLAN.

CLIENT
MISS K. BRODERICK.
ADDRESS
20, WOODHOUSE STREET,
GORTON, MANCHESTER.

SCALE
SCALE 1:50@A1
DRAWING No
FO 10225792/3. A

DATE
OCT 2022.

