




104 no. Solar PV panels on Steel frame with profile metal sheet roof under. Required to achieve net zero operational carbon for DfE. Bay spacing to suit car parking setting out.

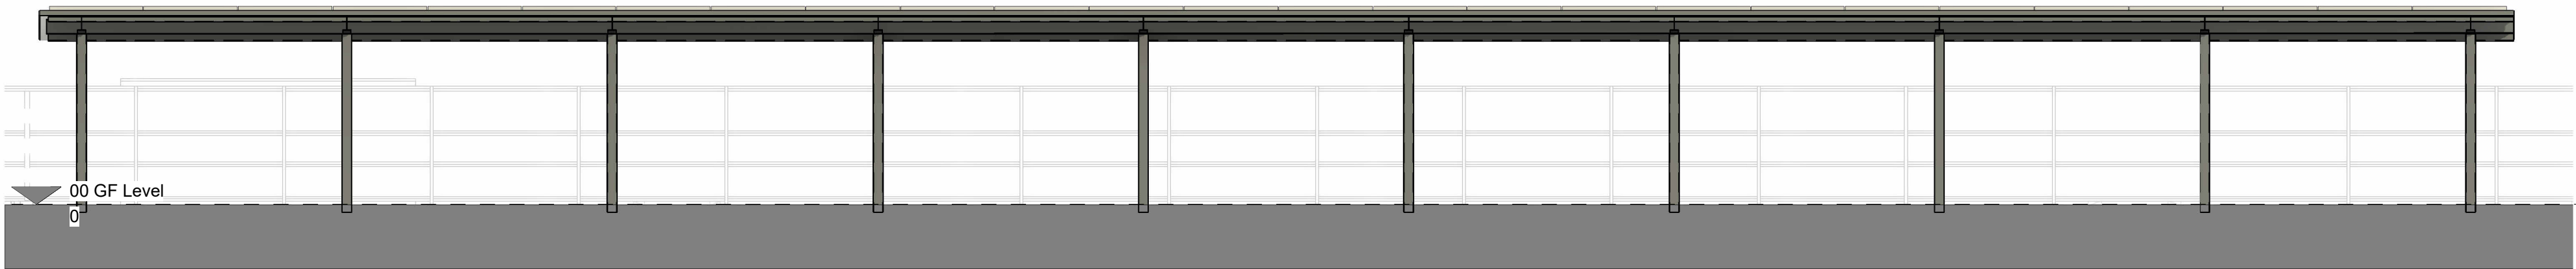

North
1 : 100

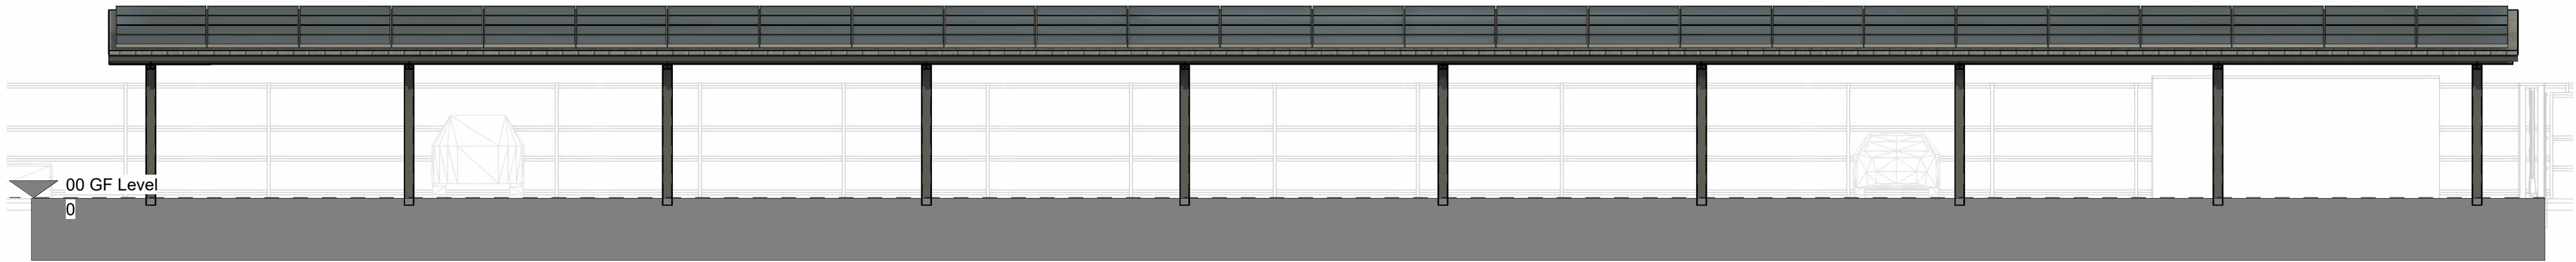

South
1 : 100

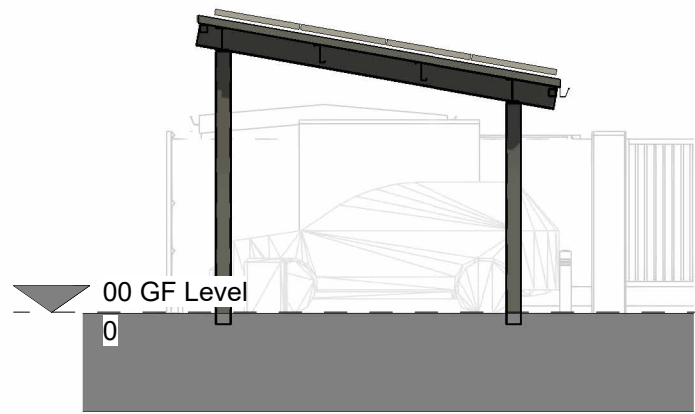


West
1 : 100



East
1 : 100



Roof Plan
1 : 100

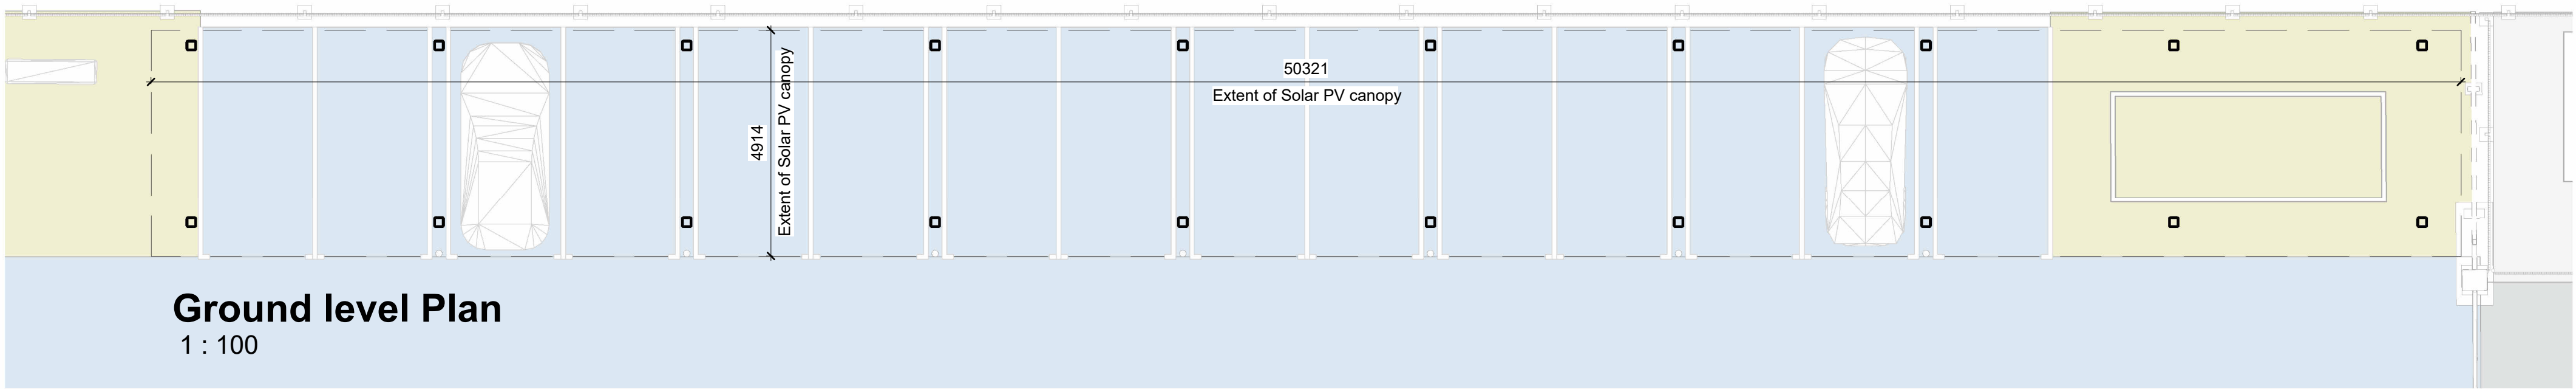

Ground level Plan
1 : 100

Rev.	Date	Drn.	Chkd.
------	------	------	-------

BOWKER SADLER ARCHITECTURE

Hatherlow House | Hatherlow | Romiley | Stockport | SK6 3DY
0161 406 7333 | office@bowker-sadler.co.uk | www.bowker-sadler.co.uk

Project
Olive Primary School
Manchester

Client
Conlon Construction Limited

Drawing
Proposed Solar PV Canopy

Scale	Sheet Size	Drawn	Checked	Date			
1 : 100	@ A1	SW	AC	30.01.23			
Project No.	Originator	Zone	Level	Form	Discipline	Number	Revision
FS0766	BSA	XX	XX	D	A	1030	
Status							