




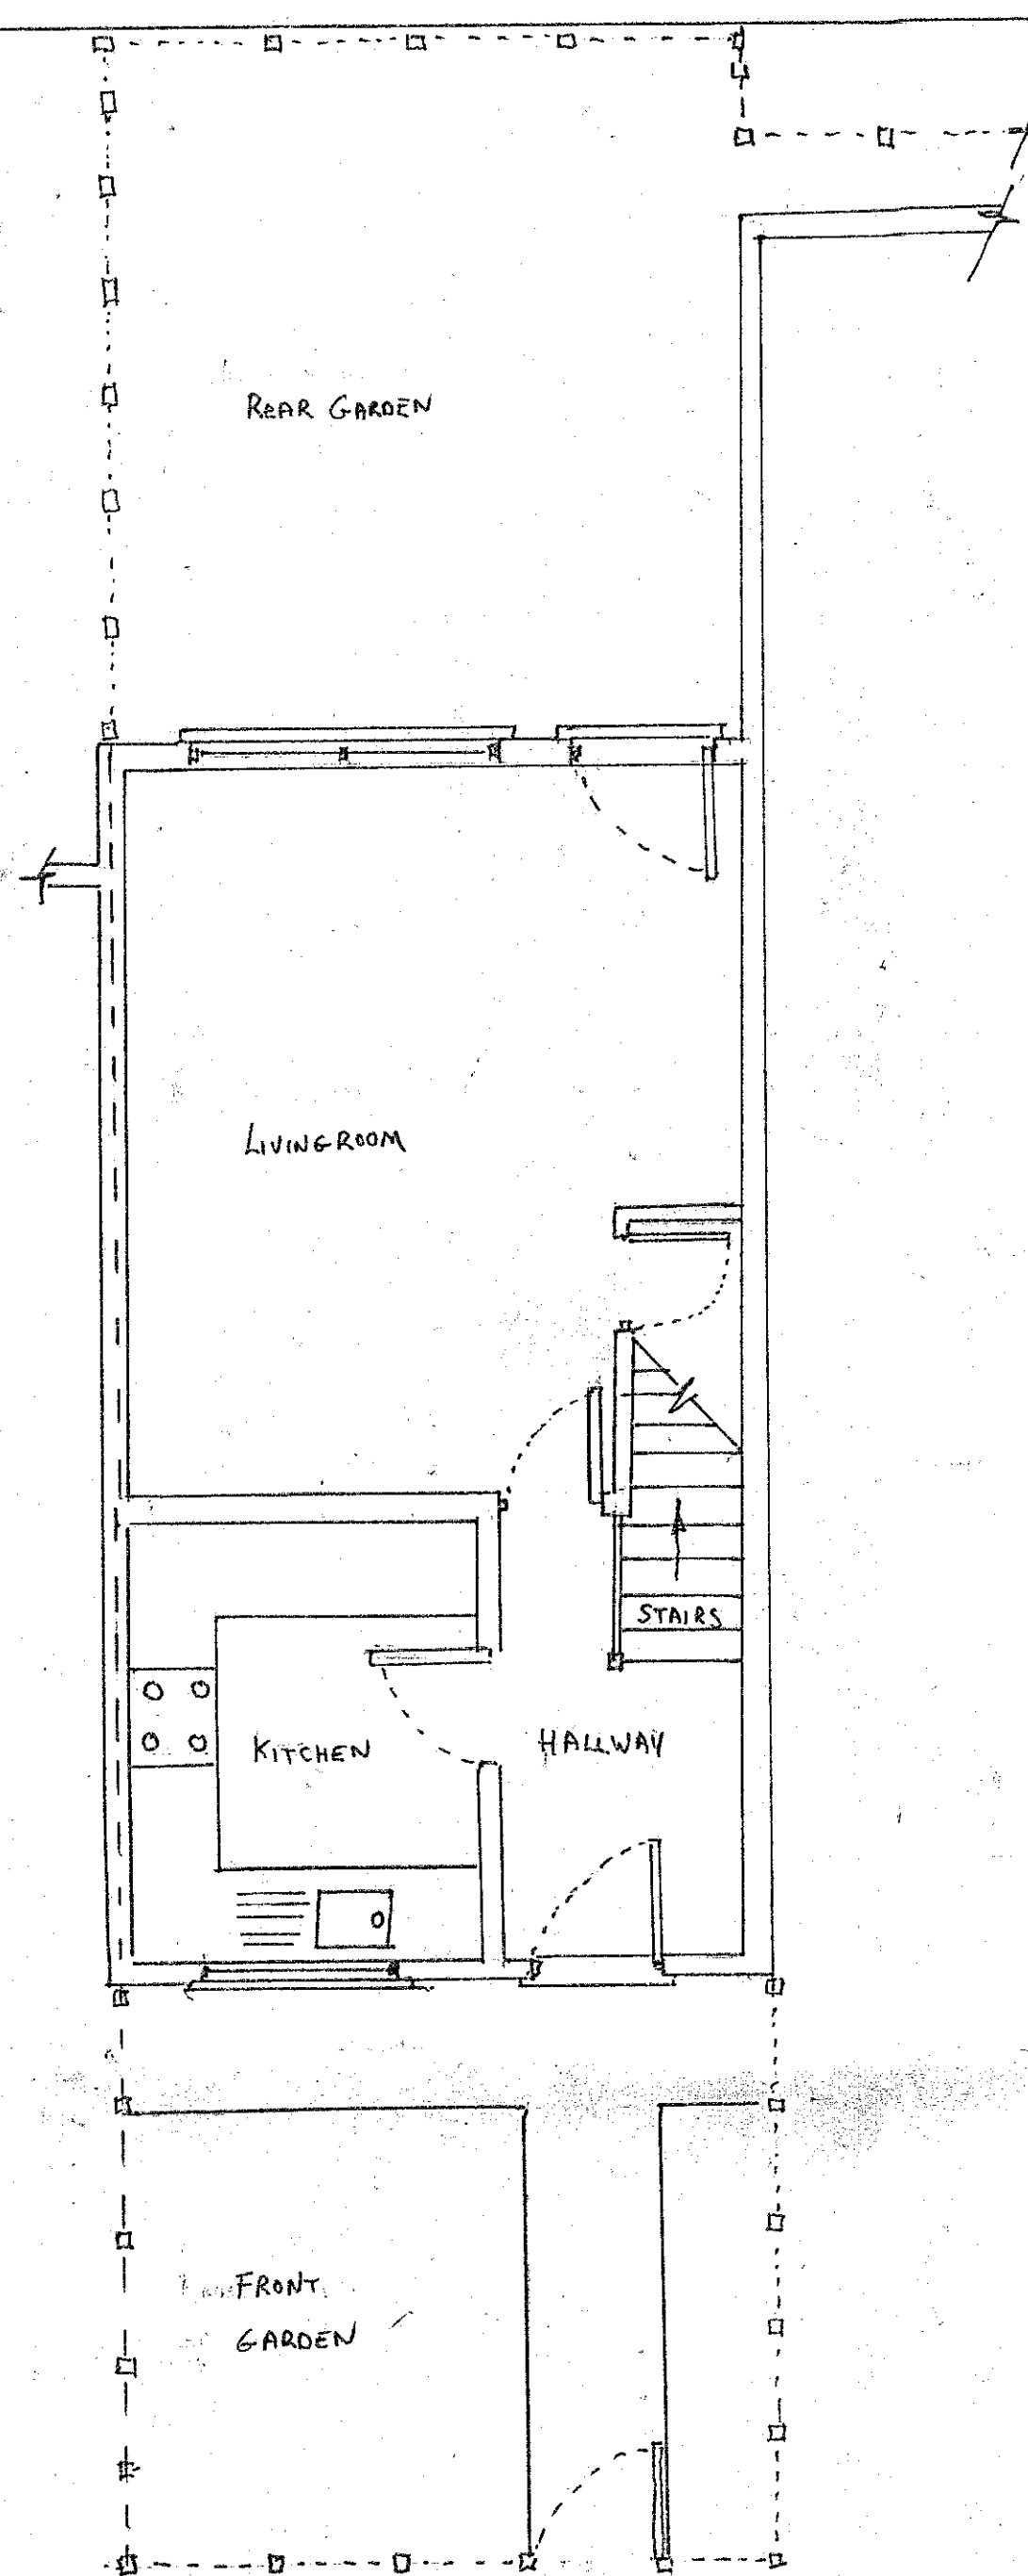


EXISTING LAYOUT PLAN

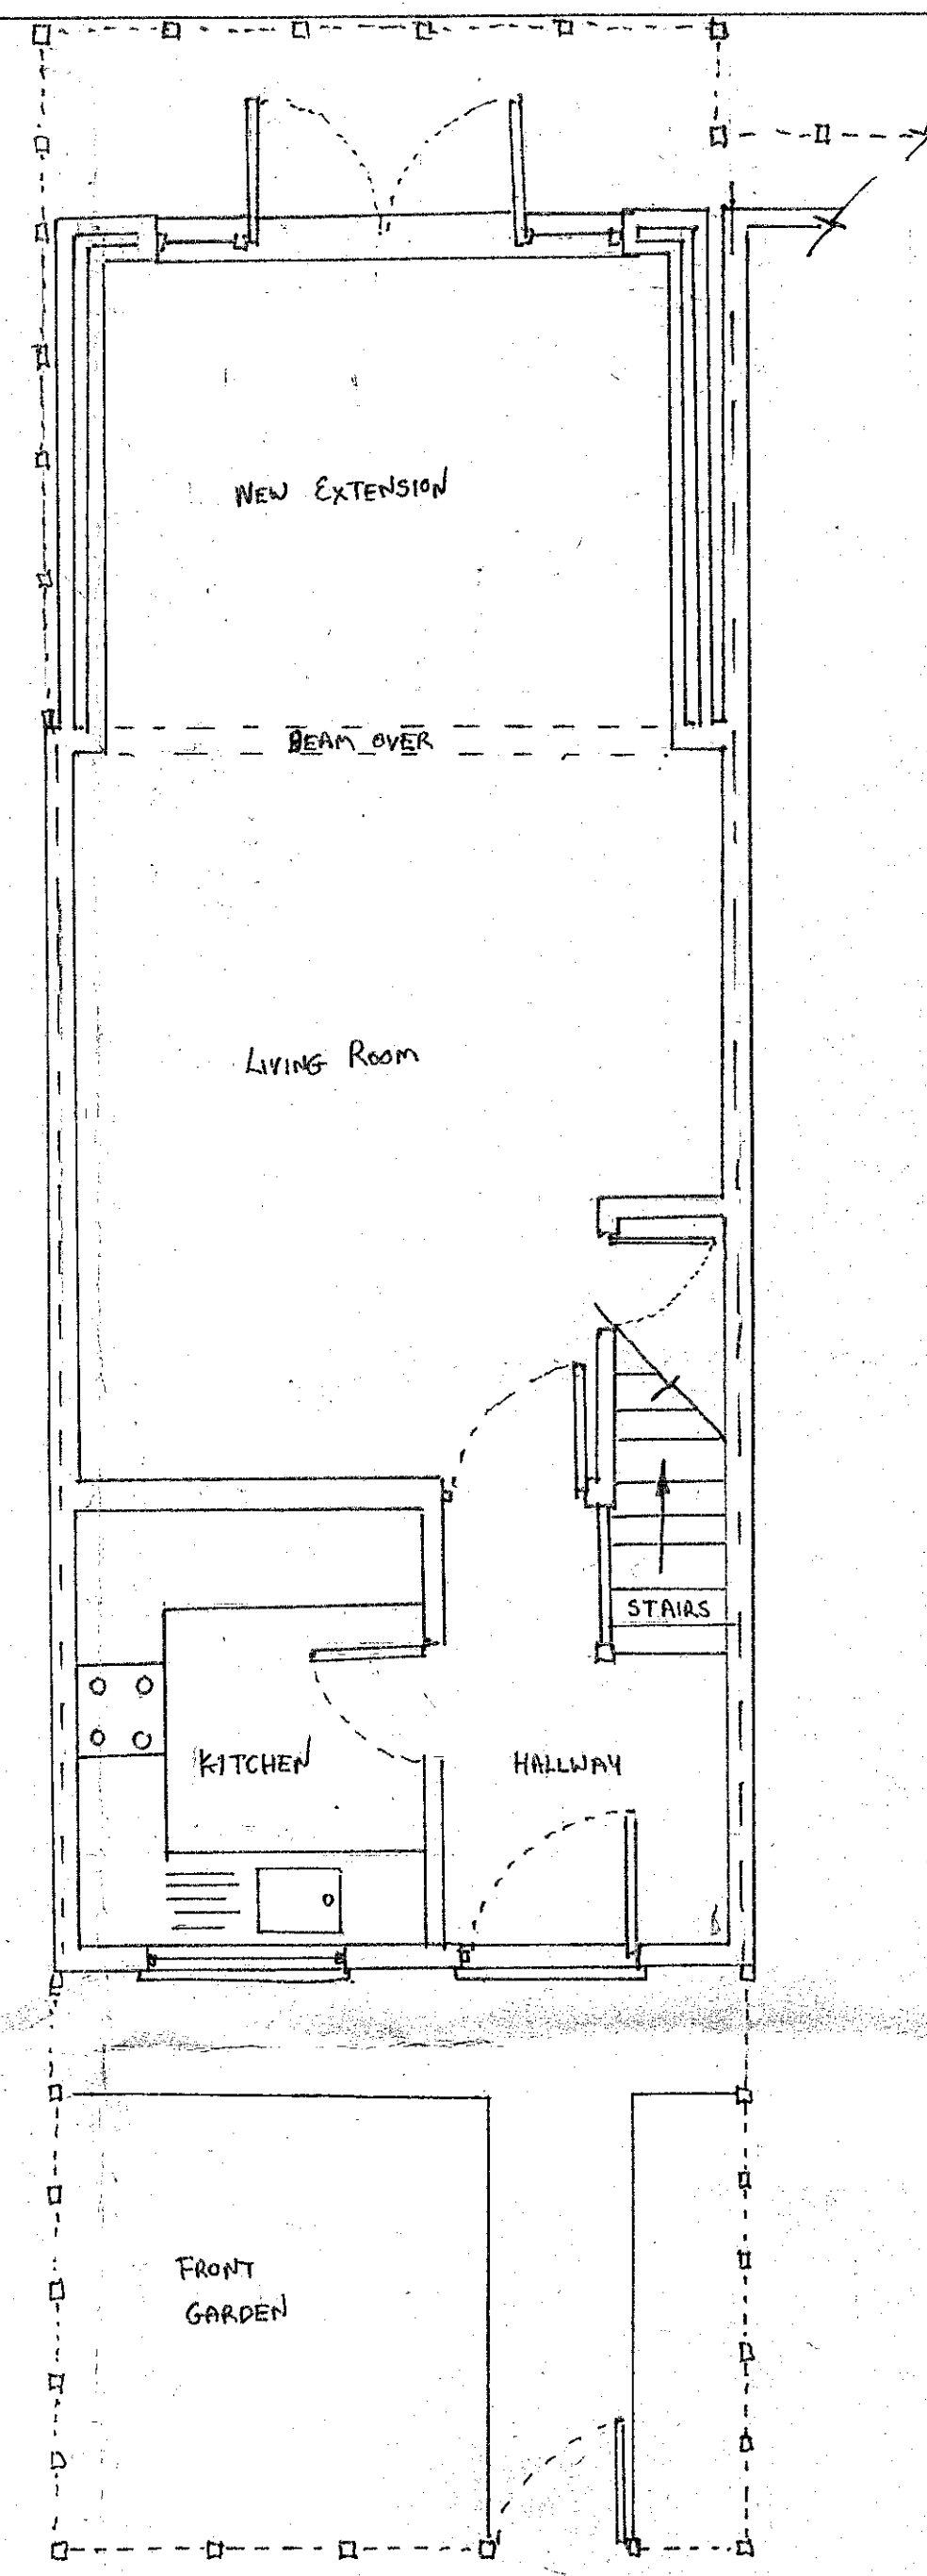


PROPOSED LAYOUT PLAN

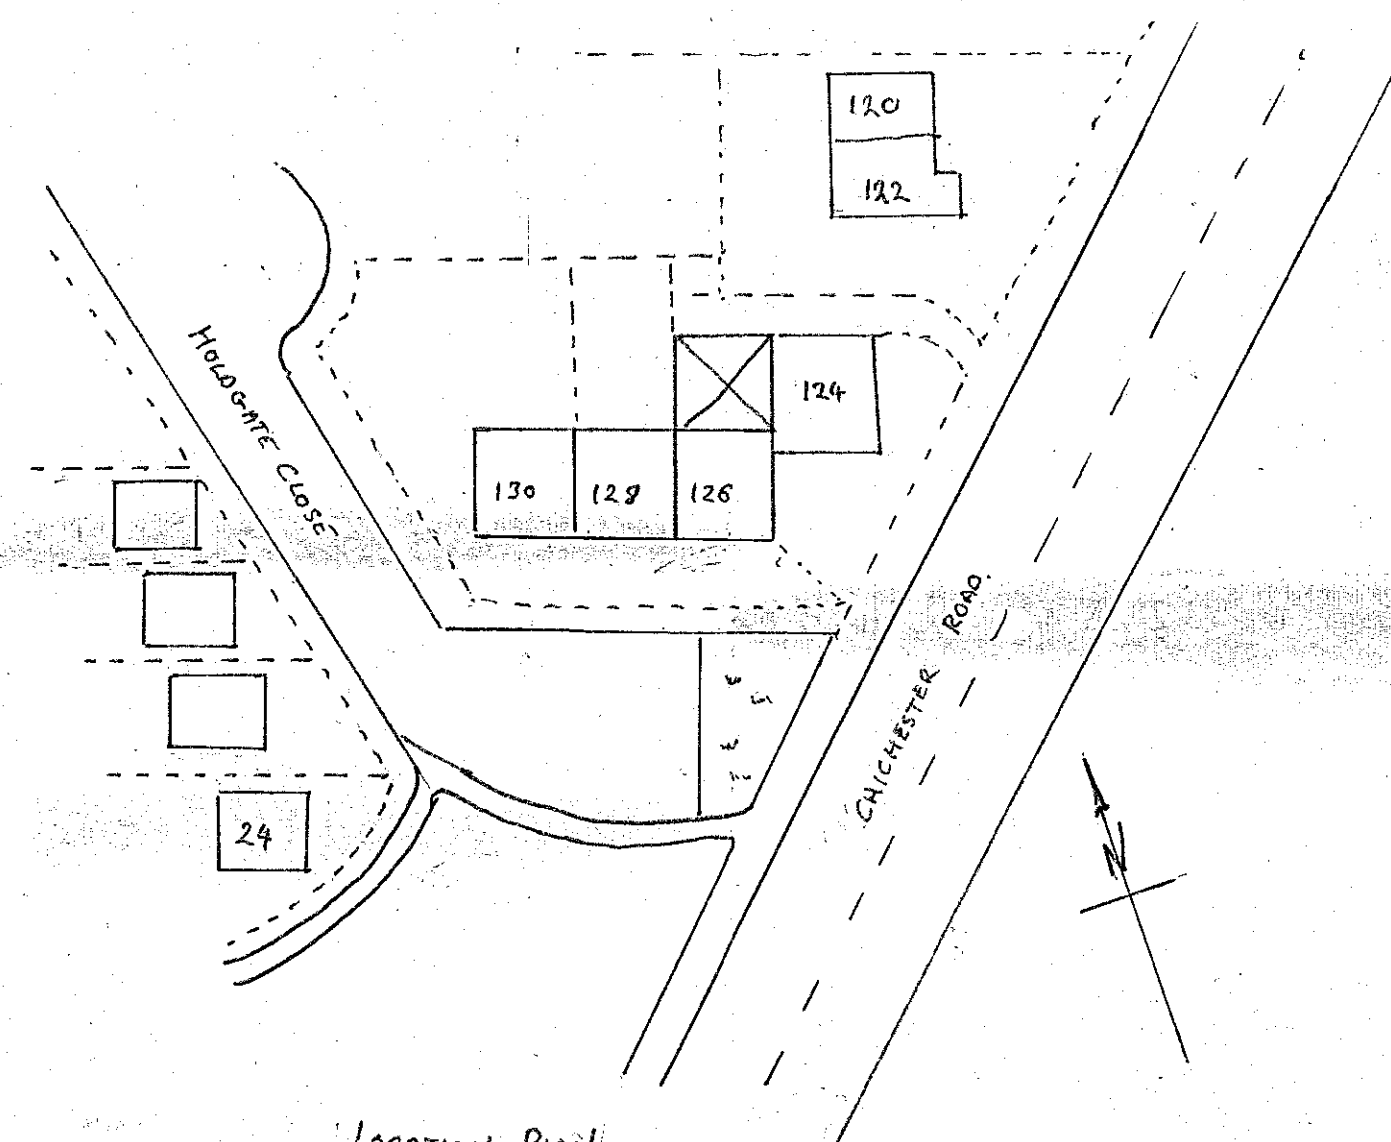


LOCATION PLAN
SCALE 1:1250

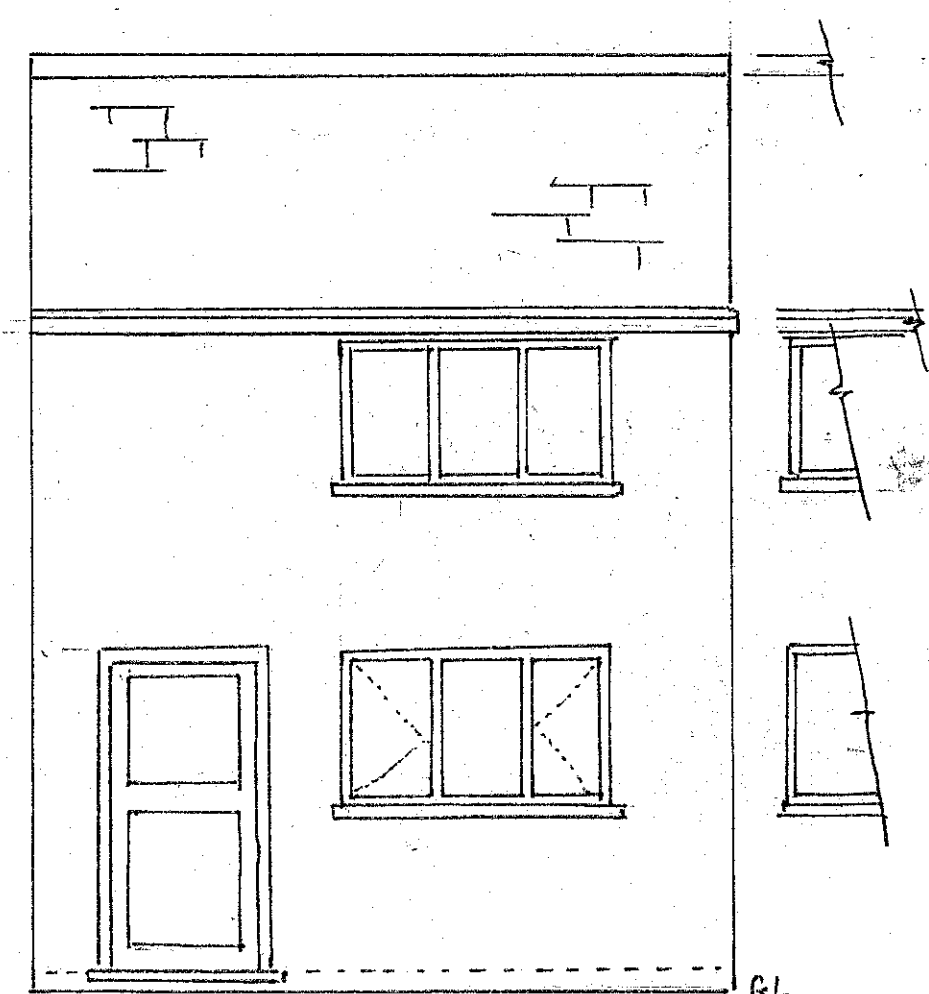

EXISTING REAR ELEVATION

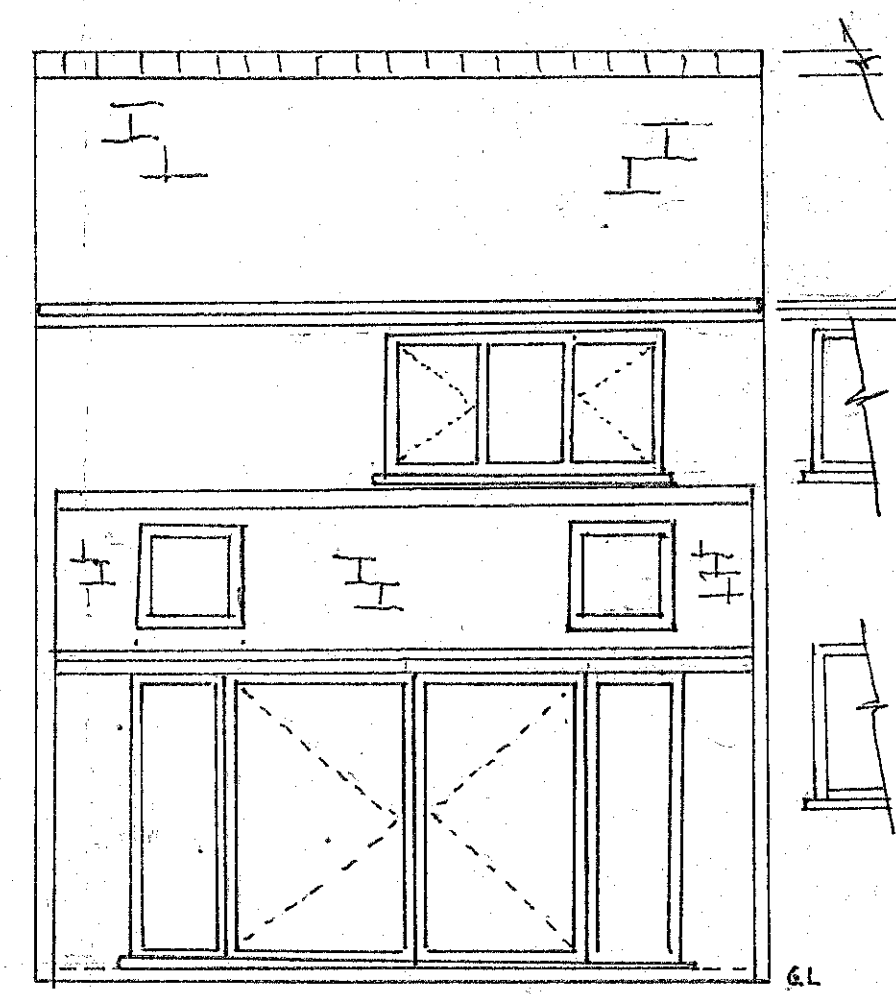

PROPOSED REAR ELEVATION

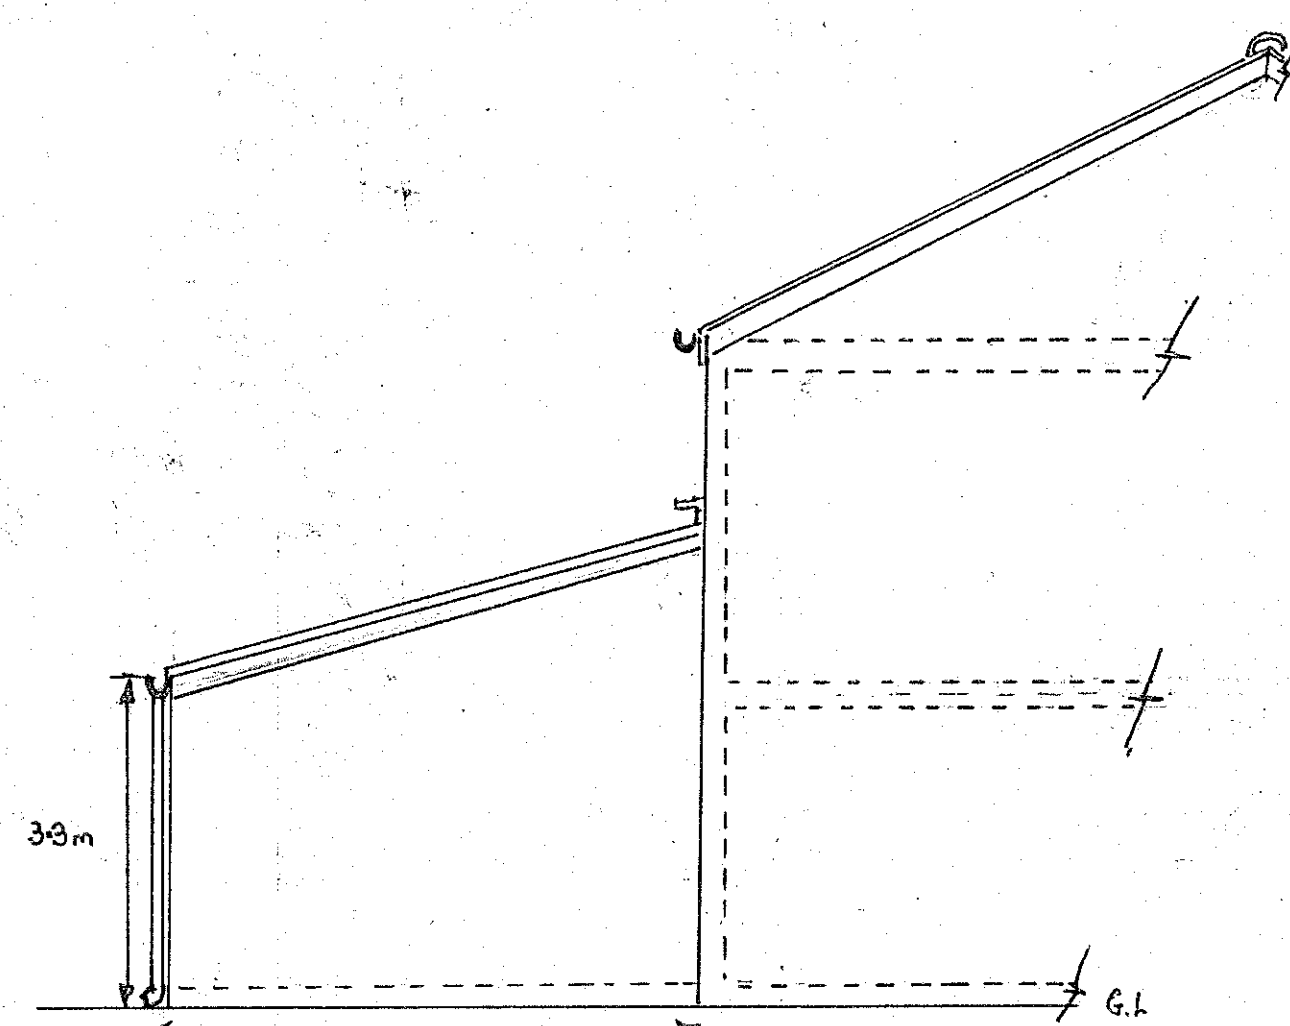

PROPOSED SIDE ELEVATION

PROPOSED REAR EXTENSION TO
126 CHICHESTER ROAD
HULME