




Do not scale off this drawing. All dimensions to be checked on site prior to manufacture and construction. This drawing is the property of 512 Design Studio and should not be reproduced without permission. All discrepancies to be brought to the attention of the architect immediately. This drawing is to be read in conjunction with the specification / bill of quantities and related drawings.

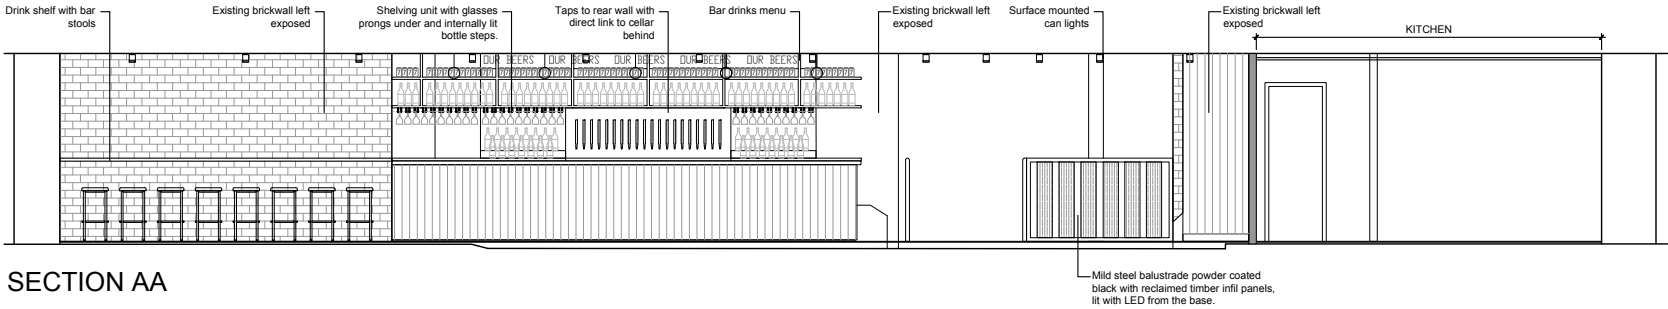


SECTION AA

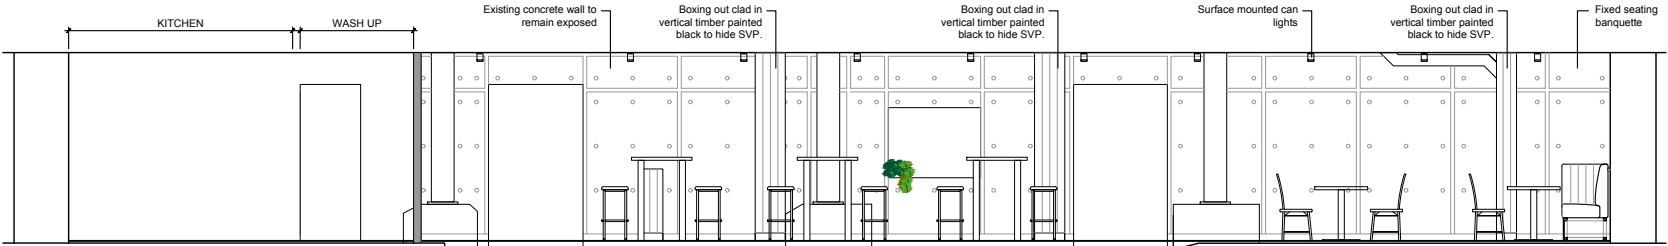


SECTION BB

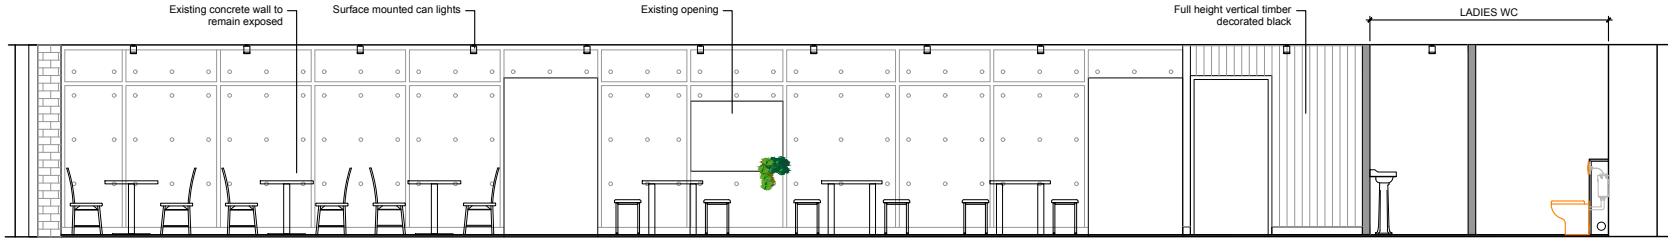

SECTION CC

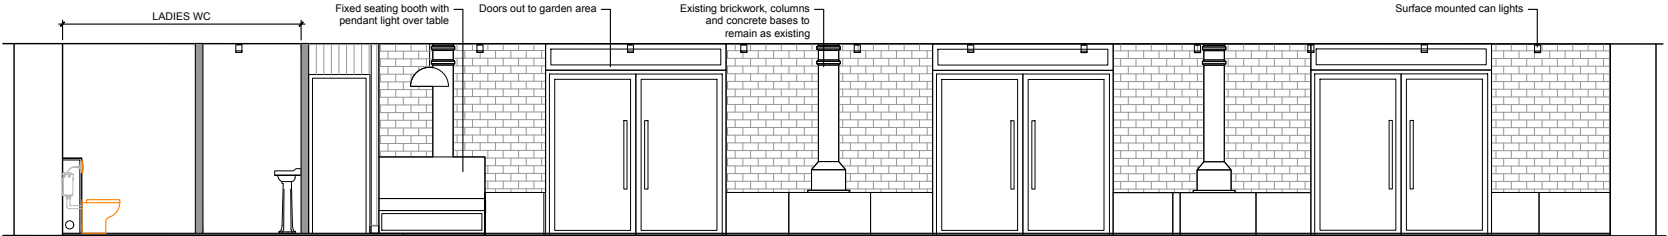

SECTION DD

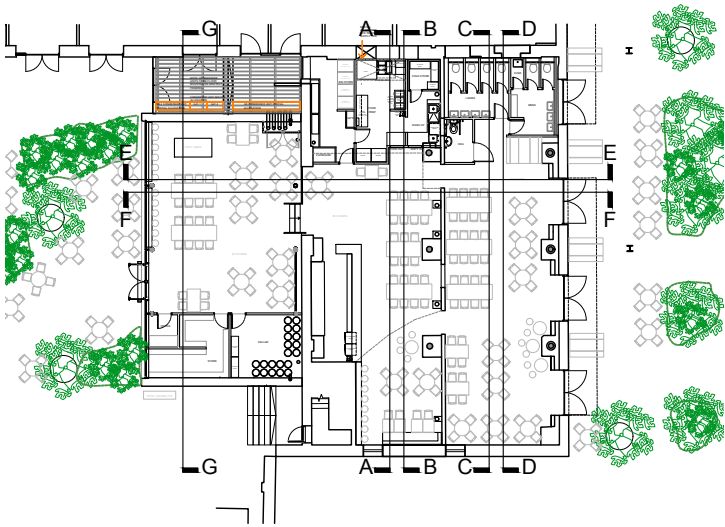

FLOOR PLAN
Scale 1:200

A UPDATED IN LINE WITH UPDATED PLANS 03.04.23 PM
FIRST ISSUE 06.03.23 PM

ISSUE		
FOR PLANNING		
		
t: 07817 392870 polly.512designstudio@gmail.com		
CLIENT: SEVEN BRO7HERS		
PROJECT ADDRESS: KAMPUS G5 MINSULL STREET, MANCHESTER		
TITLE: PROPOSED SECTIONS AA, BB, CC, DD		
JOB NO: 7B05	SCALE: 1:50 @ A1	DRAWN BY: PM
DWG NO: PS01.01	REV: A	