





PROPOSED FRONT ELEVATION




PROPOSED SIDE ELEVATION

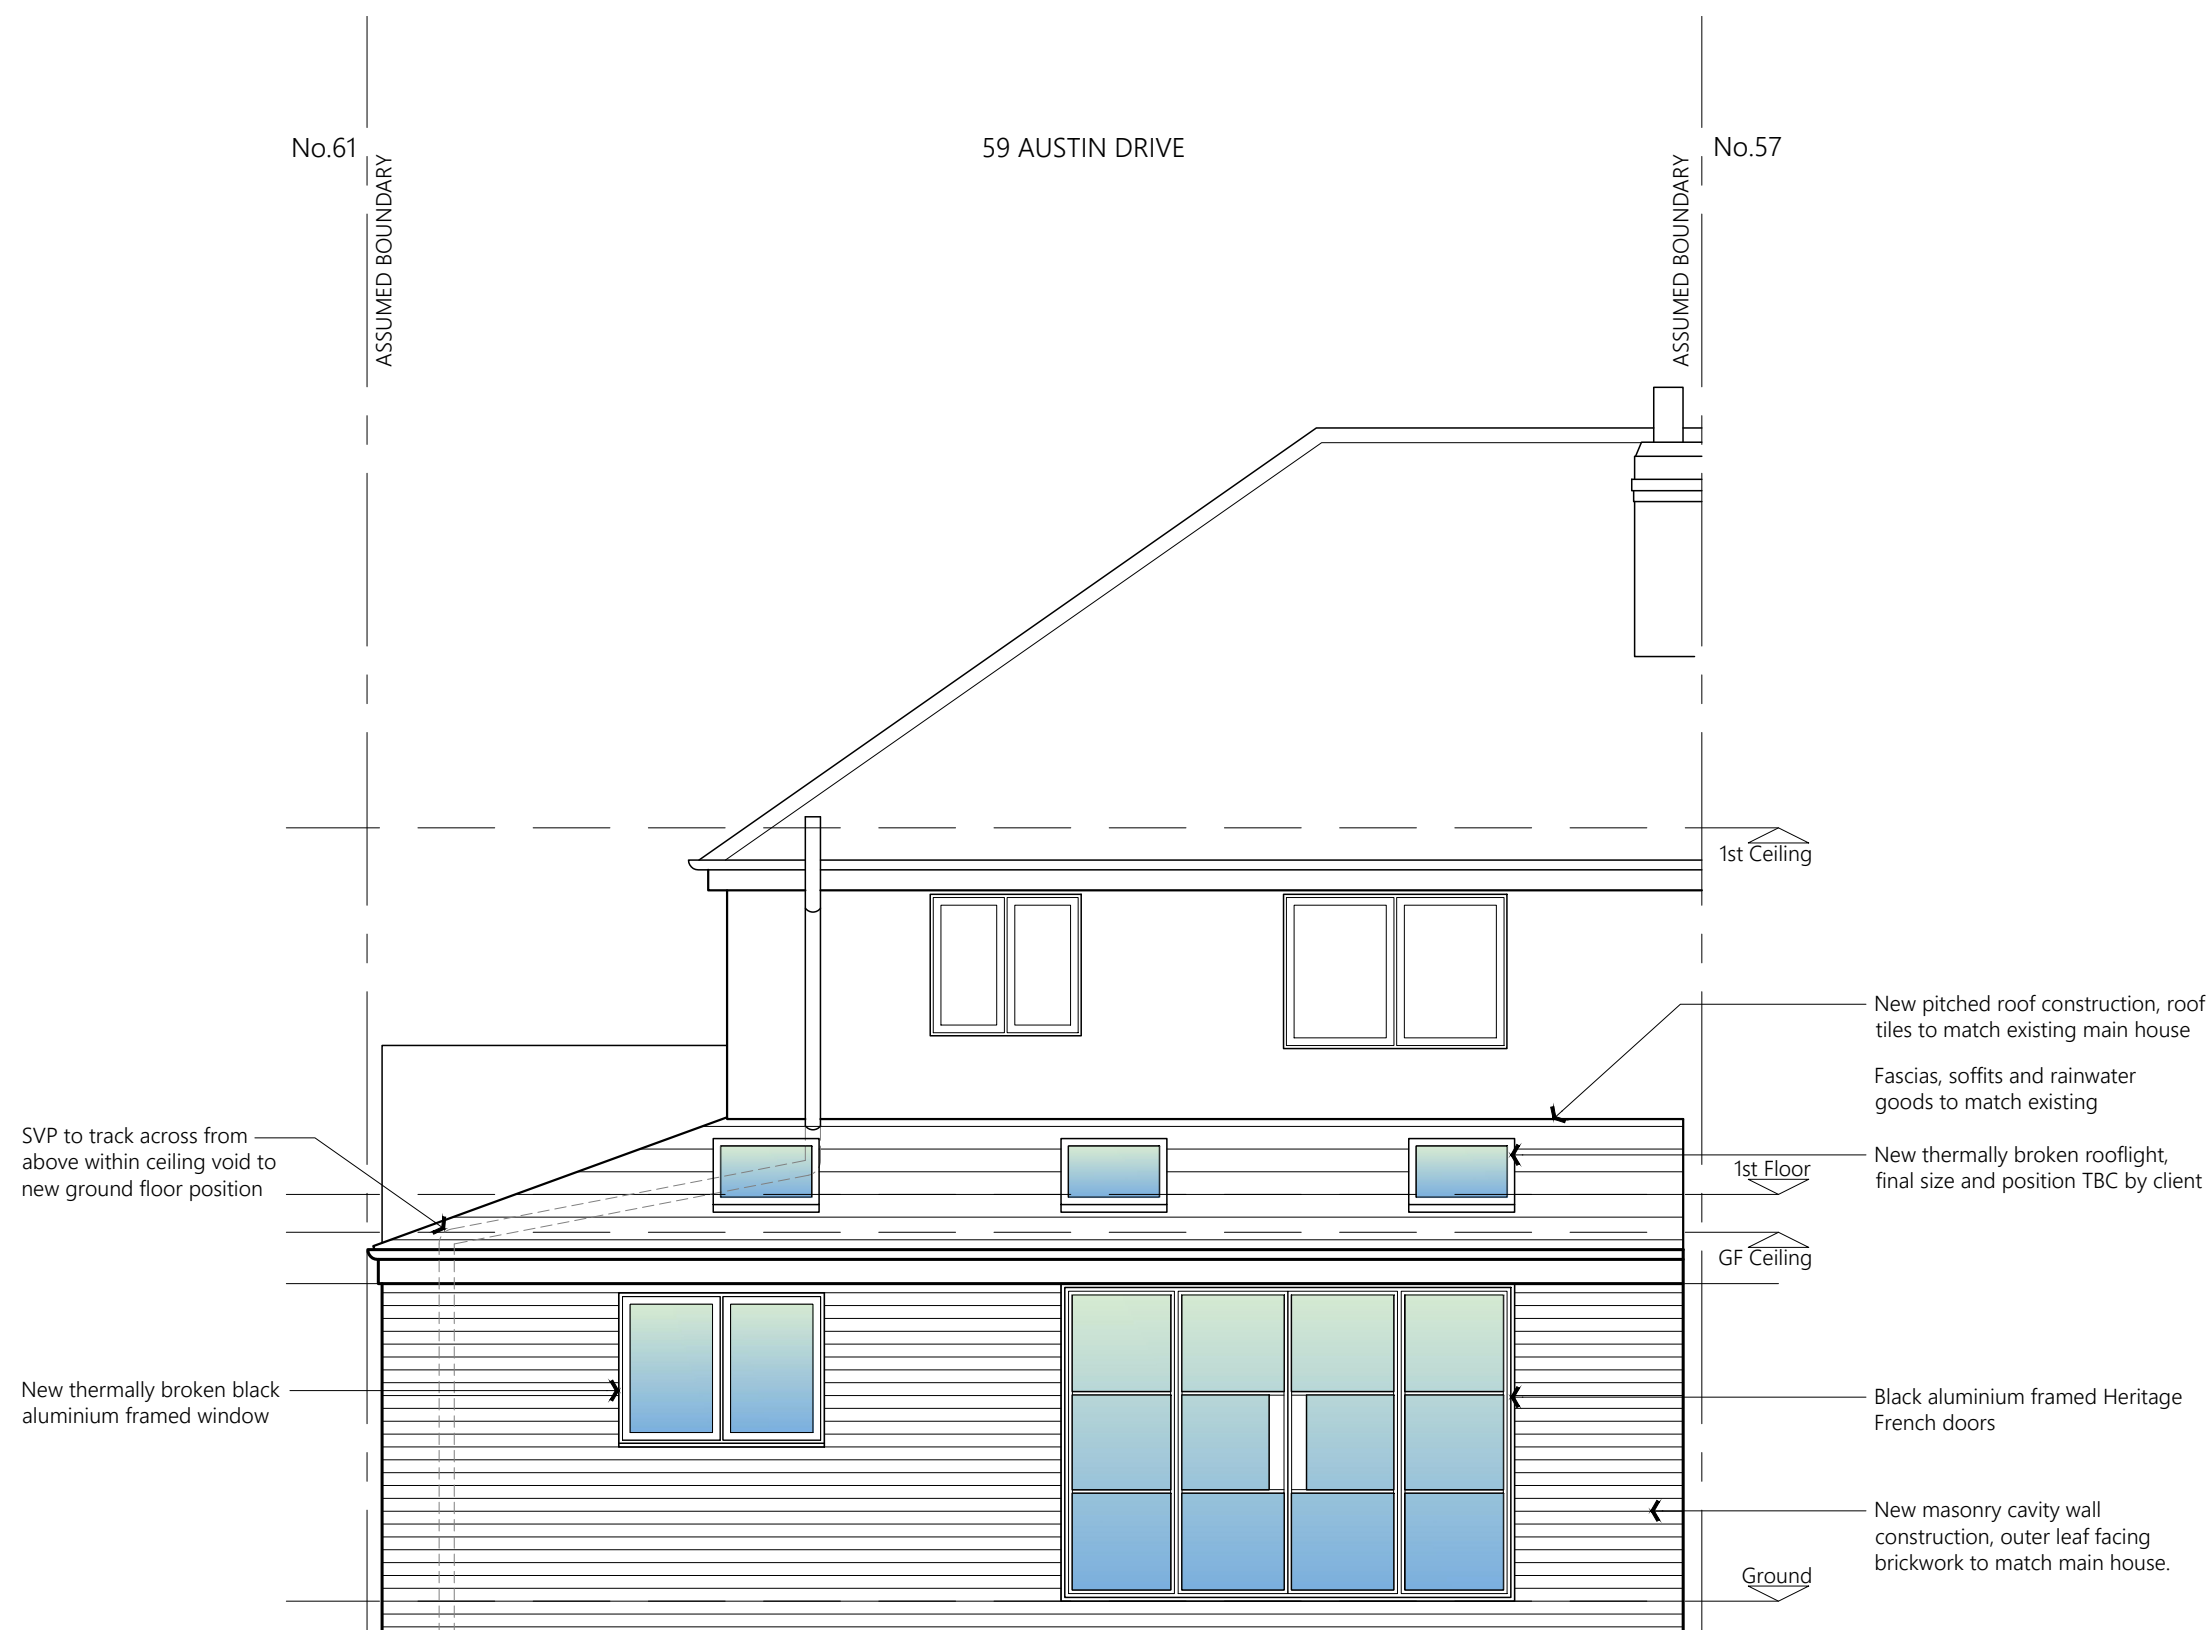

PROPOSED REAR ELEVATION

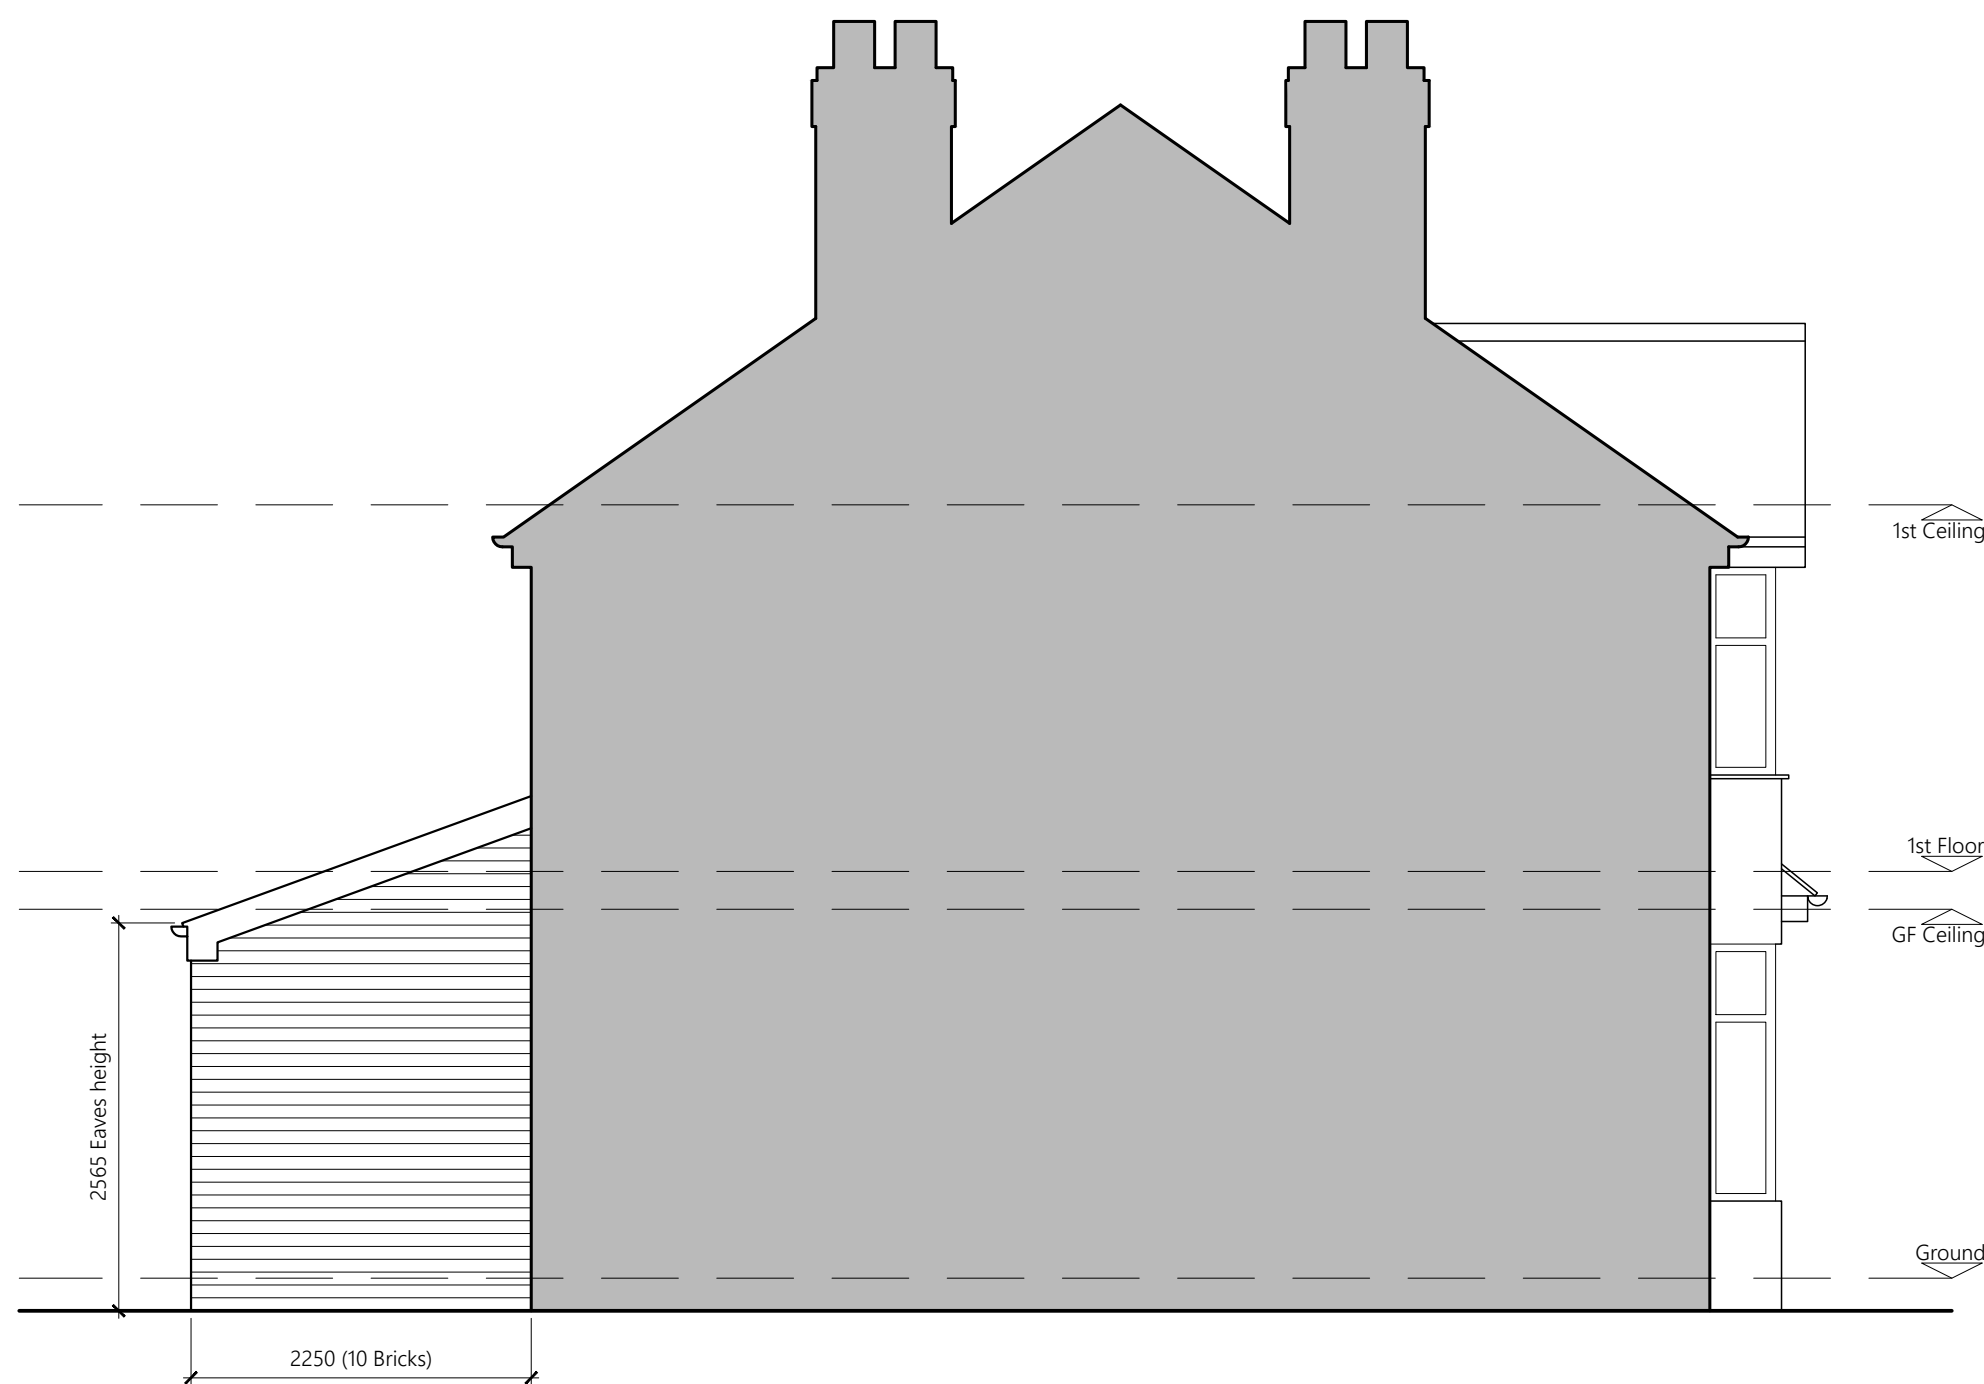

PROPOSED SIDE ELEVATION

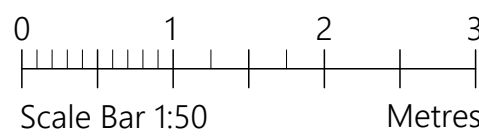

PROJECT	59 Austin Drive Didsbury M20 6FA		
CLIENT	J Marsh		
STATUS	Information		
DRAWING	Proposed Elevations		
DWG No.	2302-005	REV	
SCALE	1:50@A1	DATE	Jan '23
		website: www.agbcad.co.uk	
		email: info@agbcad.co.uk	
		telephone: 07912 090 125	
		DO NOT SCALE FROM THIS DRAWING	