




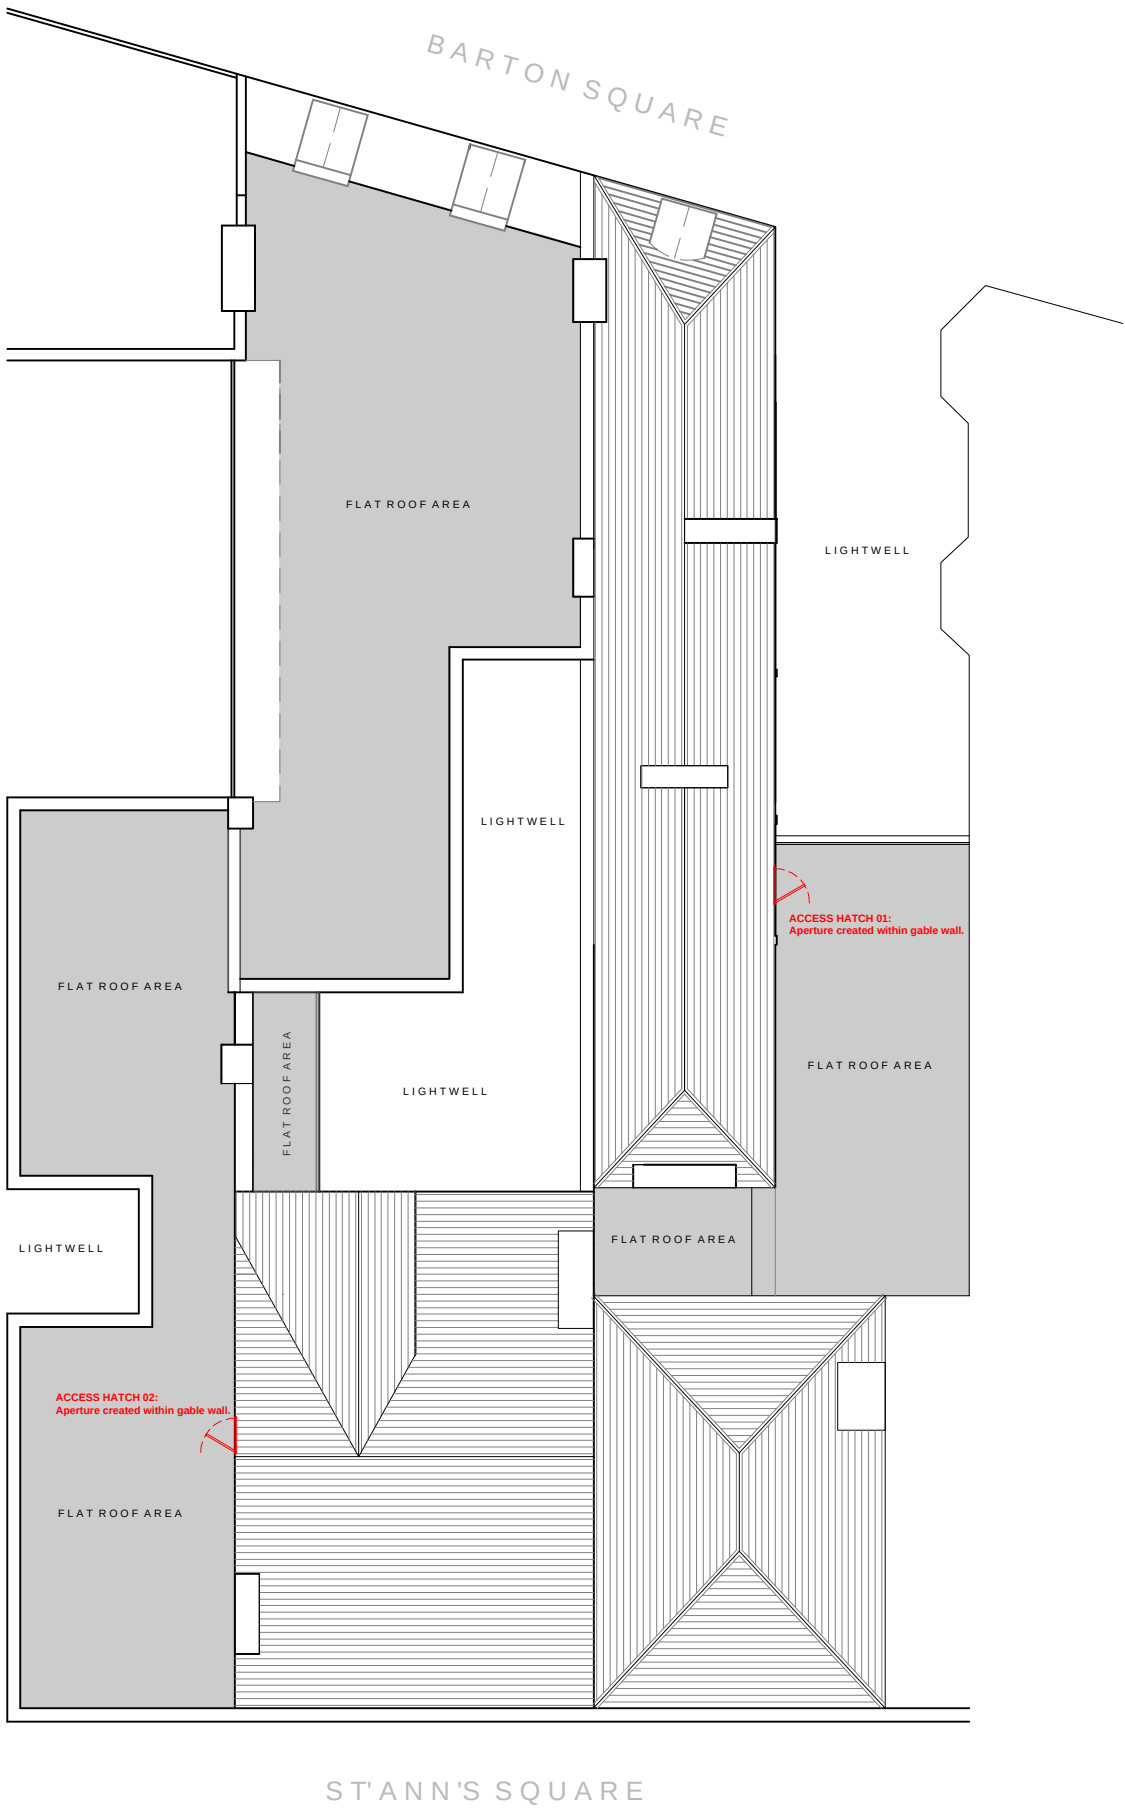

PROPOSED ROOF PLAN-20 ST ANN'S ST SQUARE, MANCHESTER.

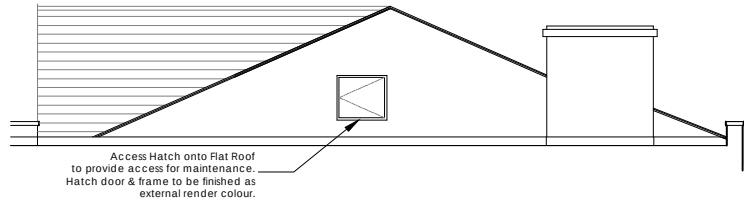

ELEVATION-ACCESS HATCH 02.
NTS.

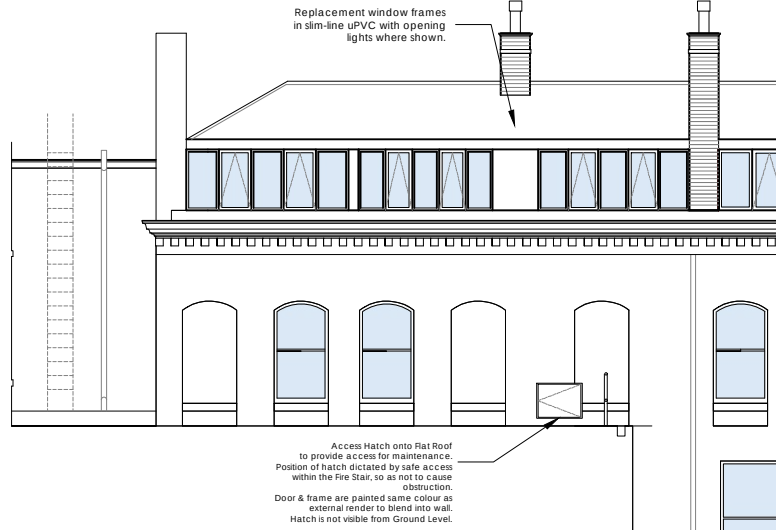

ELEVATION-ACCESS HATCH 01.
NTS.

Do not scale this drawing - In all cases figured dimensions to be followed
All dimensions to be checked on site before work commences
© This drawing is the copyright of DTZ and may not be reproduced in part or in whole without prior written permission

Rev	Description	Date	Drawn



Project and Building Consultancy
North West
No. 1 Marsden Street
Manchester
M2 1HW
Tel: +44 (0) 161 236 9595
Fax: +44 (0) 121 228 7097

Client: GE Healthcare Pension Trustee Ltd.

Project: 20 St Ann's Square, Manchester.

Drawing: Proposed Roof Plan & Part Elevations.
Access Hatch Positions.

Scale: 1:100 - A3 Drawn by: SS.
Date: 22.03.23 Checked by:
Drawing Number: .04 Revision:

