




FRONT ELEVATION (SOUTH)
SCALE 1:100 @ A3

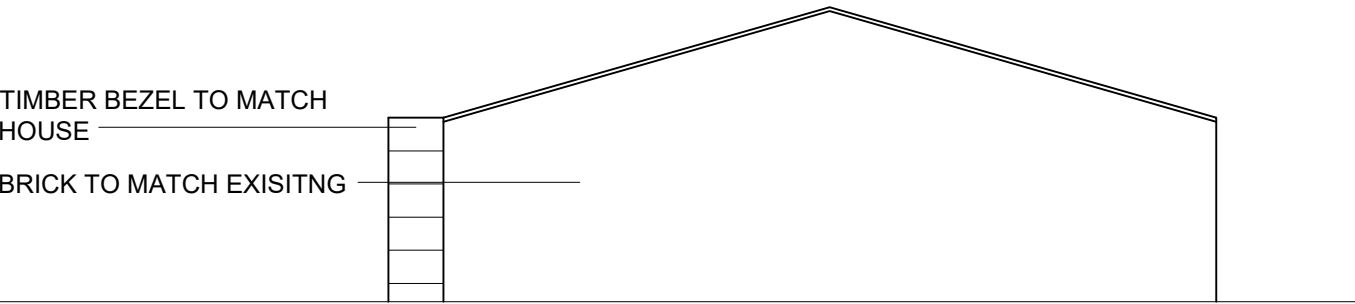

SIDE ELEVATION (EAST)
SCALE 1:100 @ A3

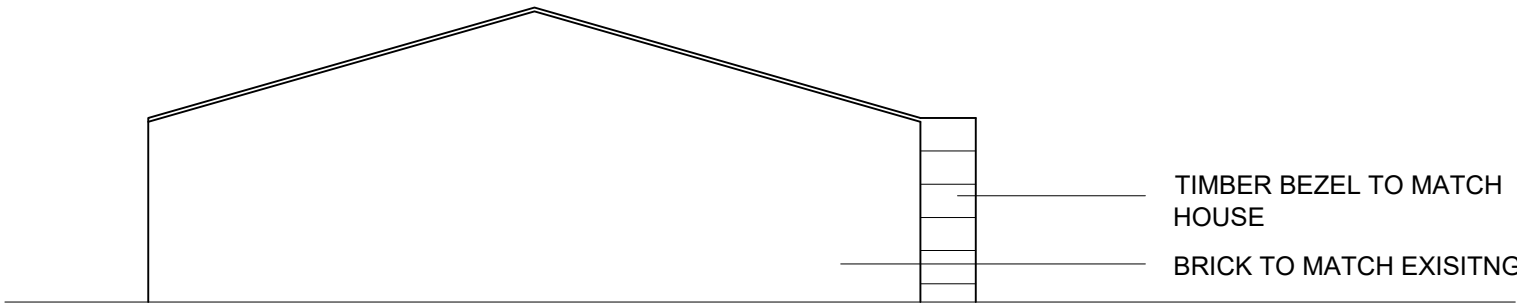

SIDE ELEVATION (WEST)
SCALE 1:100 @ A3

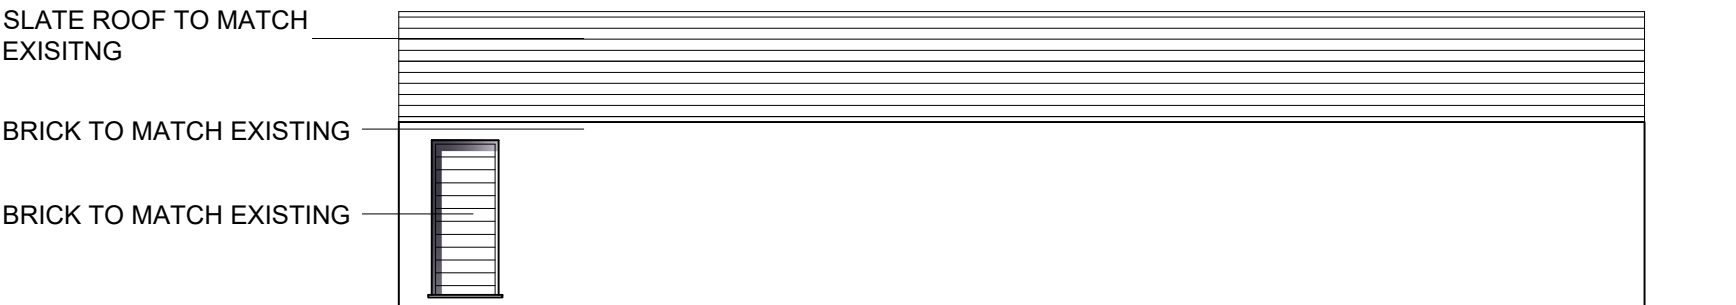

REAR ELEVATION (NORTH)
SCALE 1:100 @ A3

the **CAVE**
THE COLONY ALTRINCHAM RD WILMSLOW SK9 4LY
01625 838 632 www.the-cave.co.uk mail@the-cave.co.uk

PROJECT :

1 NUTBANK LANE
PROPOSED OUBUILDING

DRAWING TITLE :

PLAN & ELEVATIONS

SCALE :	DRAWN BY :	DATE :
1:100 A3	CAJ	APR 22

DWG N° :	REVISION :	CHECKED :
103.46-P102	C	JPH