



Proposed Elevations - 2B4P - Block 3

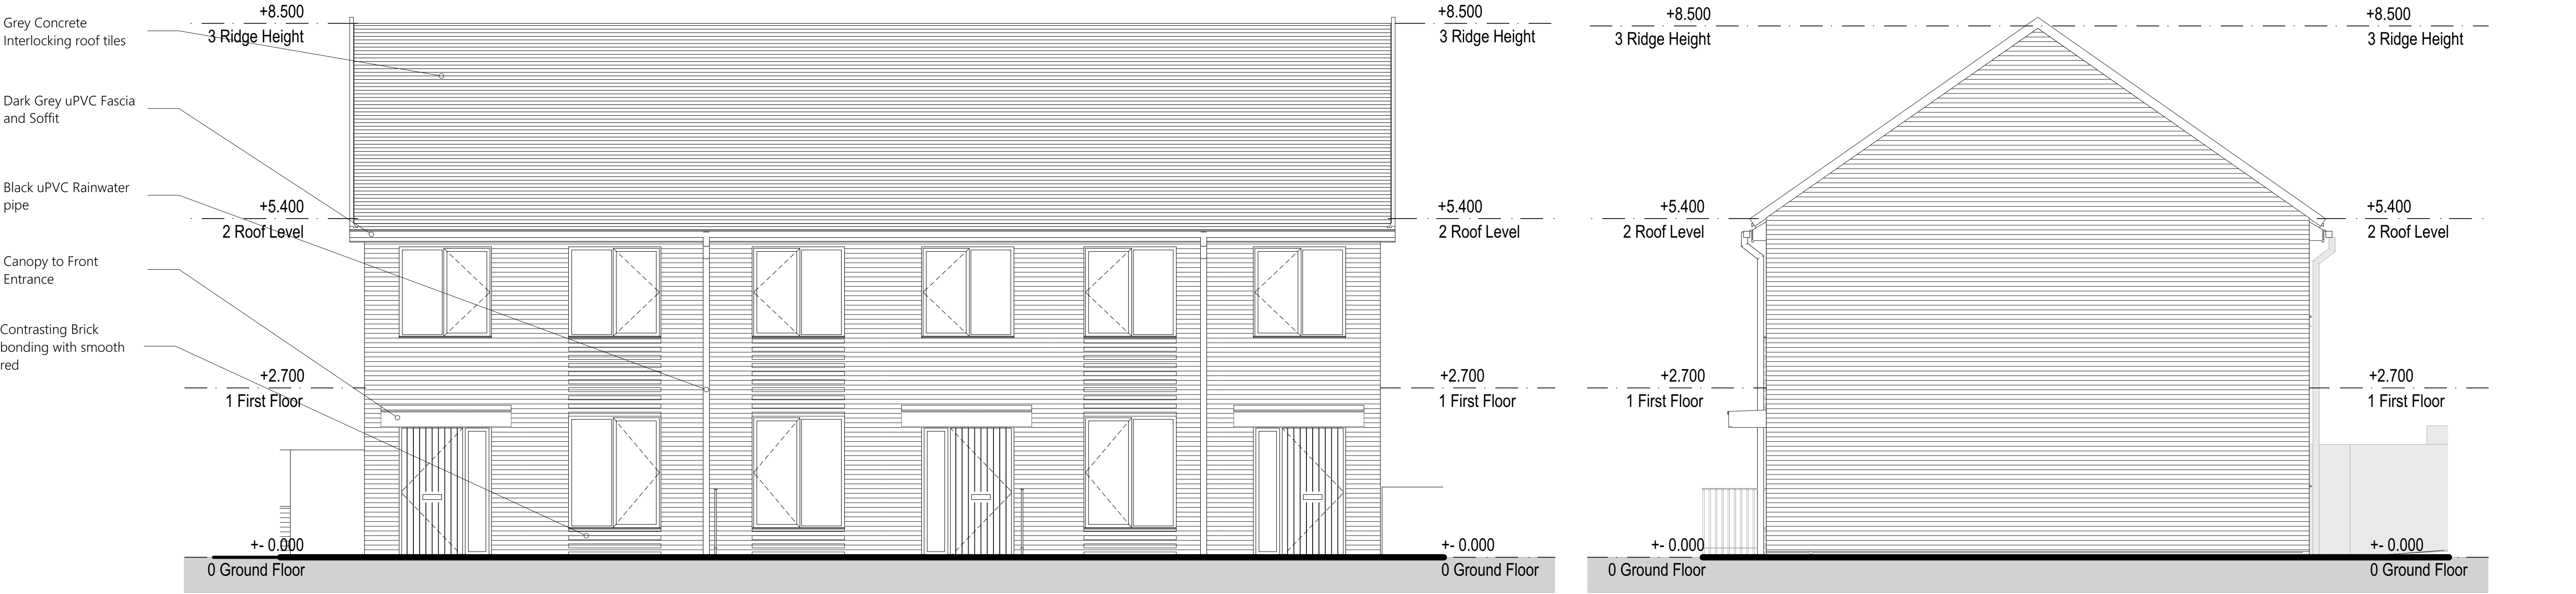

1 Front Elevation 2B 4P 1:50 2 Side Elevation 2B 4P 1:50

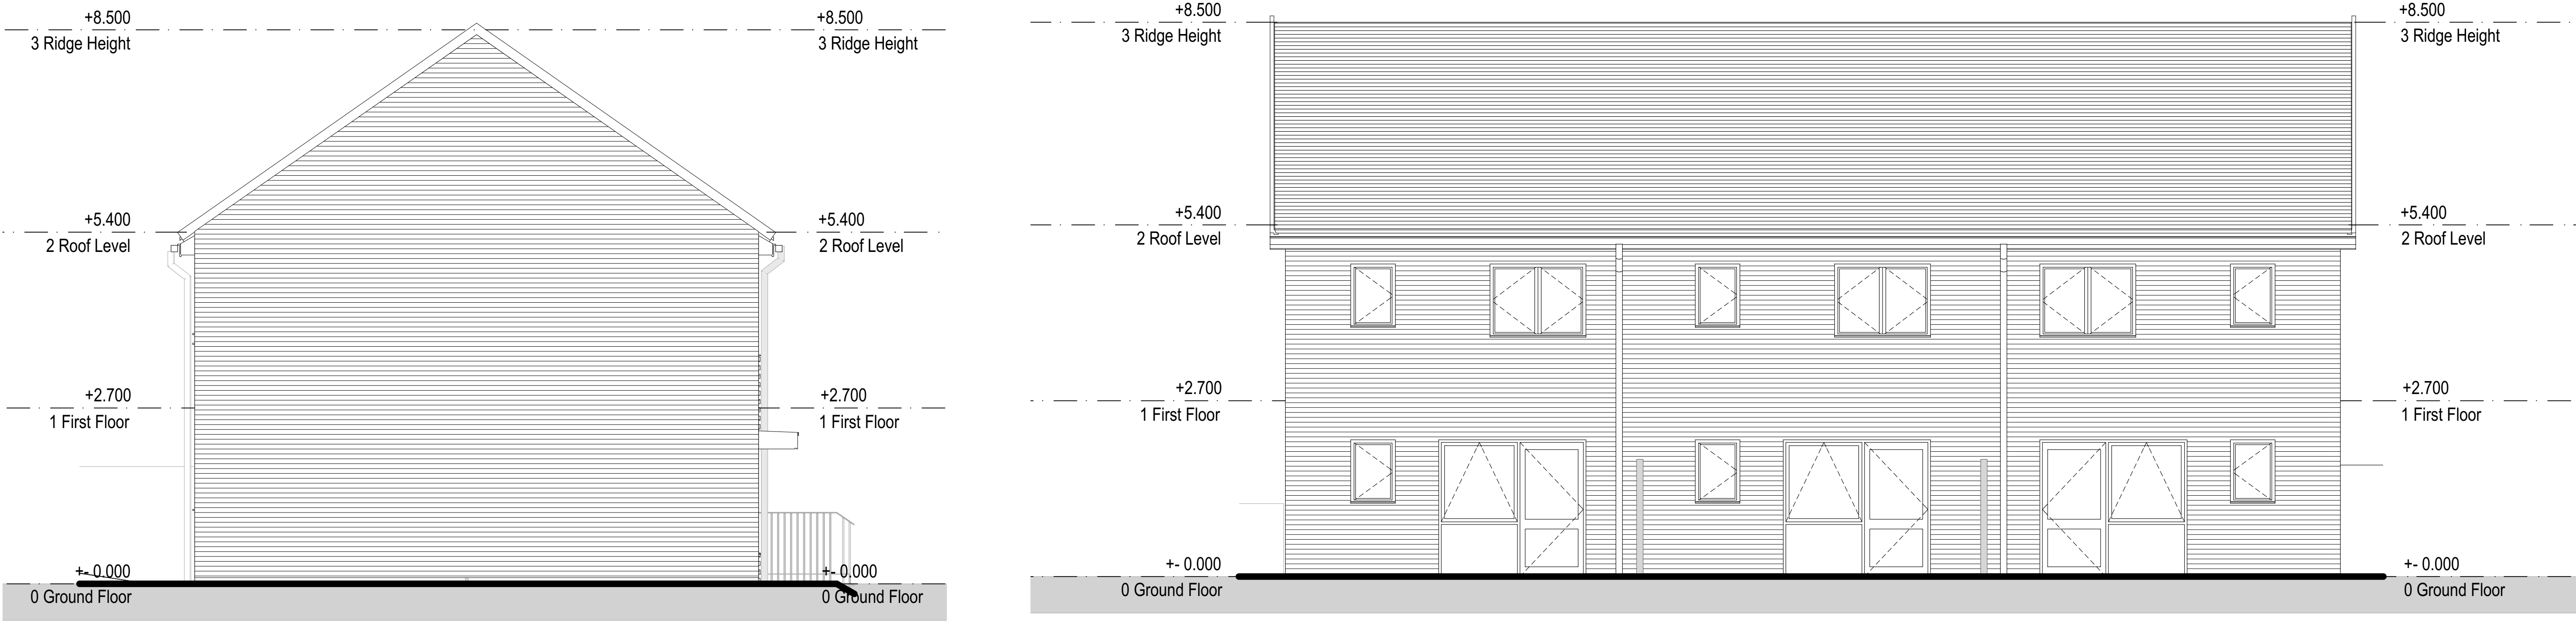

3 Side 2 Elevation 2B 4P 1:50 4 Rear Elevation 2B 4P 1:50

A		Units updated to Manchester space standards		23/05/23		C.M
Designation	Detail of Revision			Date	Initials	
PROJECT		TITLE		SIZE		STATUS
Palgrave Ave - P500 Phase 1		Proposed Elevations - 2B4P -		A1		PLANNING
Site		Block 3				
Manchester M40 8JW						
JOHN MCCALL ARCHITECTS LTD						
No. 1 Arts Village, Henry Street, Liverpool L1 5BS Tel: 0151 707 1818 Fax: 707 1819						
4a Rock Mill Lane, New Mills, SK22 3BN e-mail: admin@johnmccall.co.uk						
PROJECT No. 1778		DRAWING No. PL.007A				
DRAWN by CM		CHECKED DS				
DATE NOV'22		SCALE (1:100)				
		1:50				