

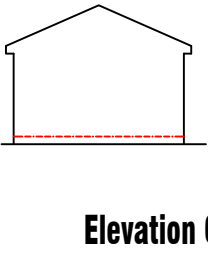
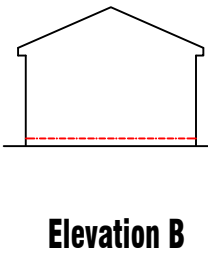
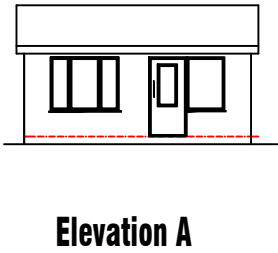
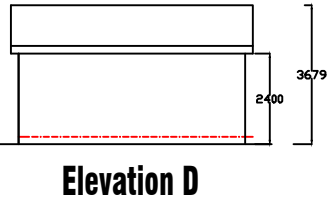


THE BUILDER MUST CHECK THE SITE AND THE APPROVED DRAWINGS BEFORE COMMENCING THE WORKS AND MUST TAKE ANY WORKING MEASUREMENTS AS NECESSARY.ANY DISCREPANCY IN THE DRAWING MUST BE REPORTED TO THE CLIENT .

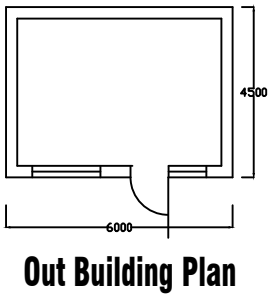

Date	Rev	Description	
24.5.23	A	Planning	

H S H

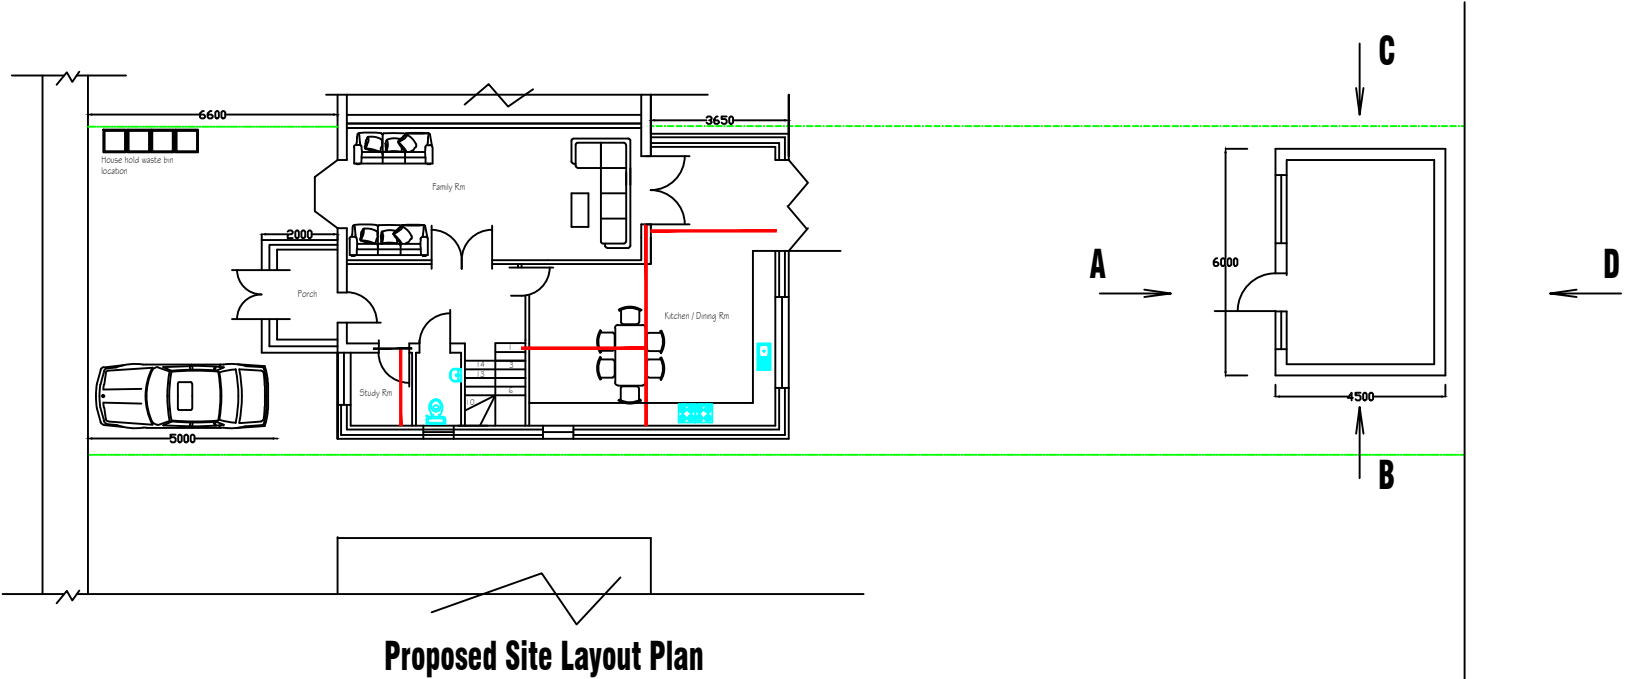

Engineering Design Services Ltd
428 Cheetham Hill Road Cheetham Manchester
M8 9LE. UK 01617956385,07940197 333

project title	Proposed ground floor / 1st floor extension including a dormer at the rear of the building, to create habitable rooms.Including an out building.		
client	Mrs Zabida Khurshid		
dwg. title	Proposed Site Plan including Out Building		
dwg.no.	sheet no.	scale.	job no.
08A		1:200 @ A3	
18 Balliol Street Cheethm M8 0WS			
drawn by.	checked by.	approved by.	date
TZ		-	May 2023