




NOTE
DO NOT SCALE FROM THIS DRAWING, UTILISE ONLY
NUMBERED DIMENSIONS.
THIS DRAWING SHOULD BE READ IN CONJUNCTION WITH
ALL RELEVANT ARCHITECTS AND ENGINEERS DRAWINGS.
THIS DRAWING IS FOR PLANNING APPROVAL ONLY.

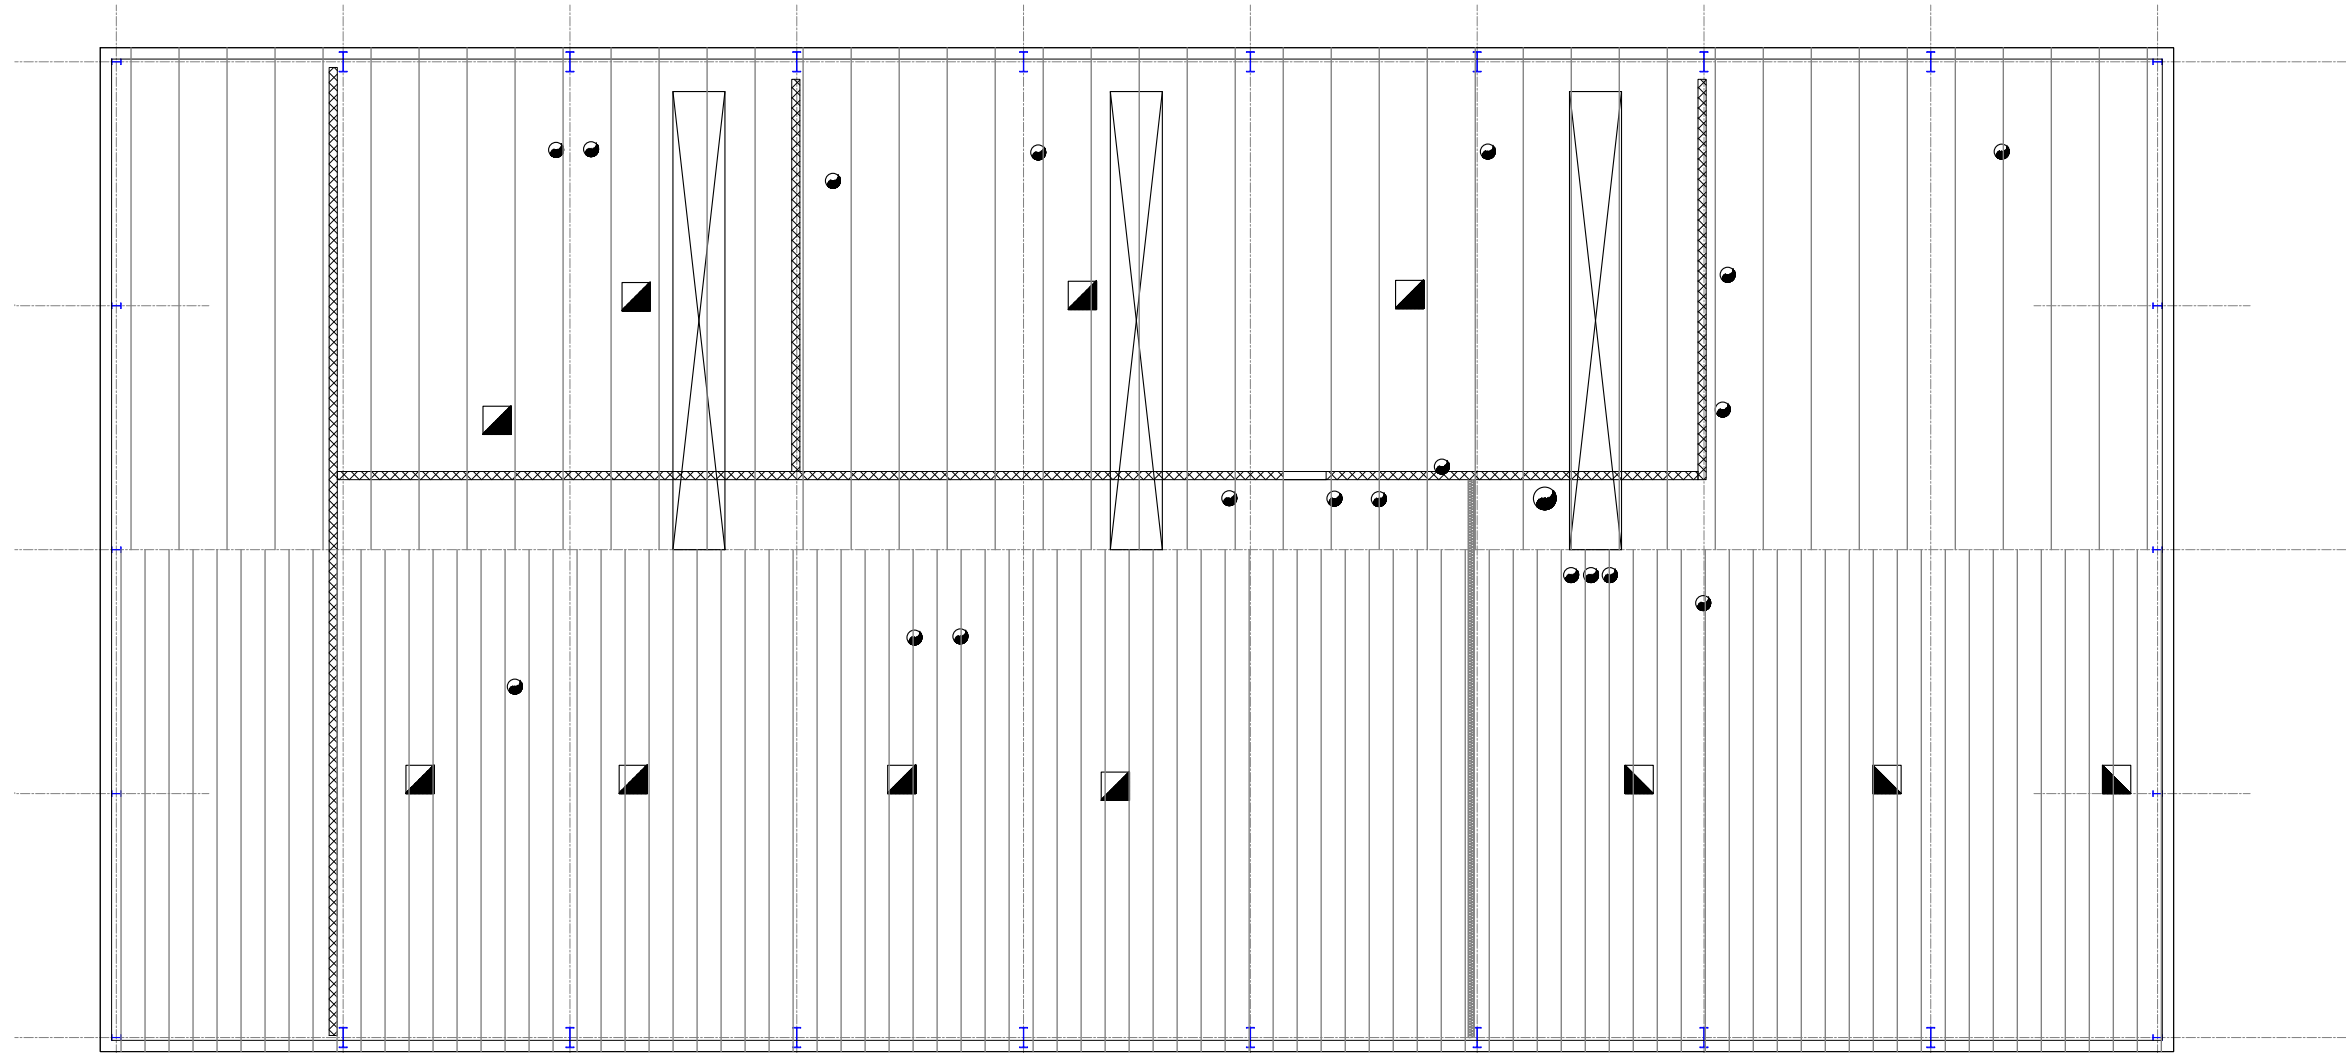

EXISTING ROOF PLAN
SCALE 1:200 @ A1

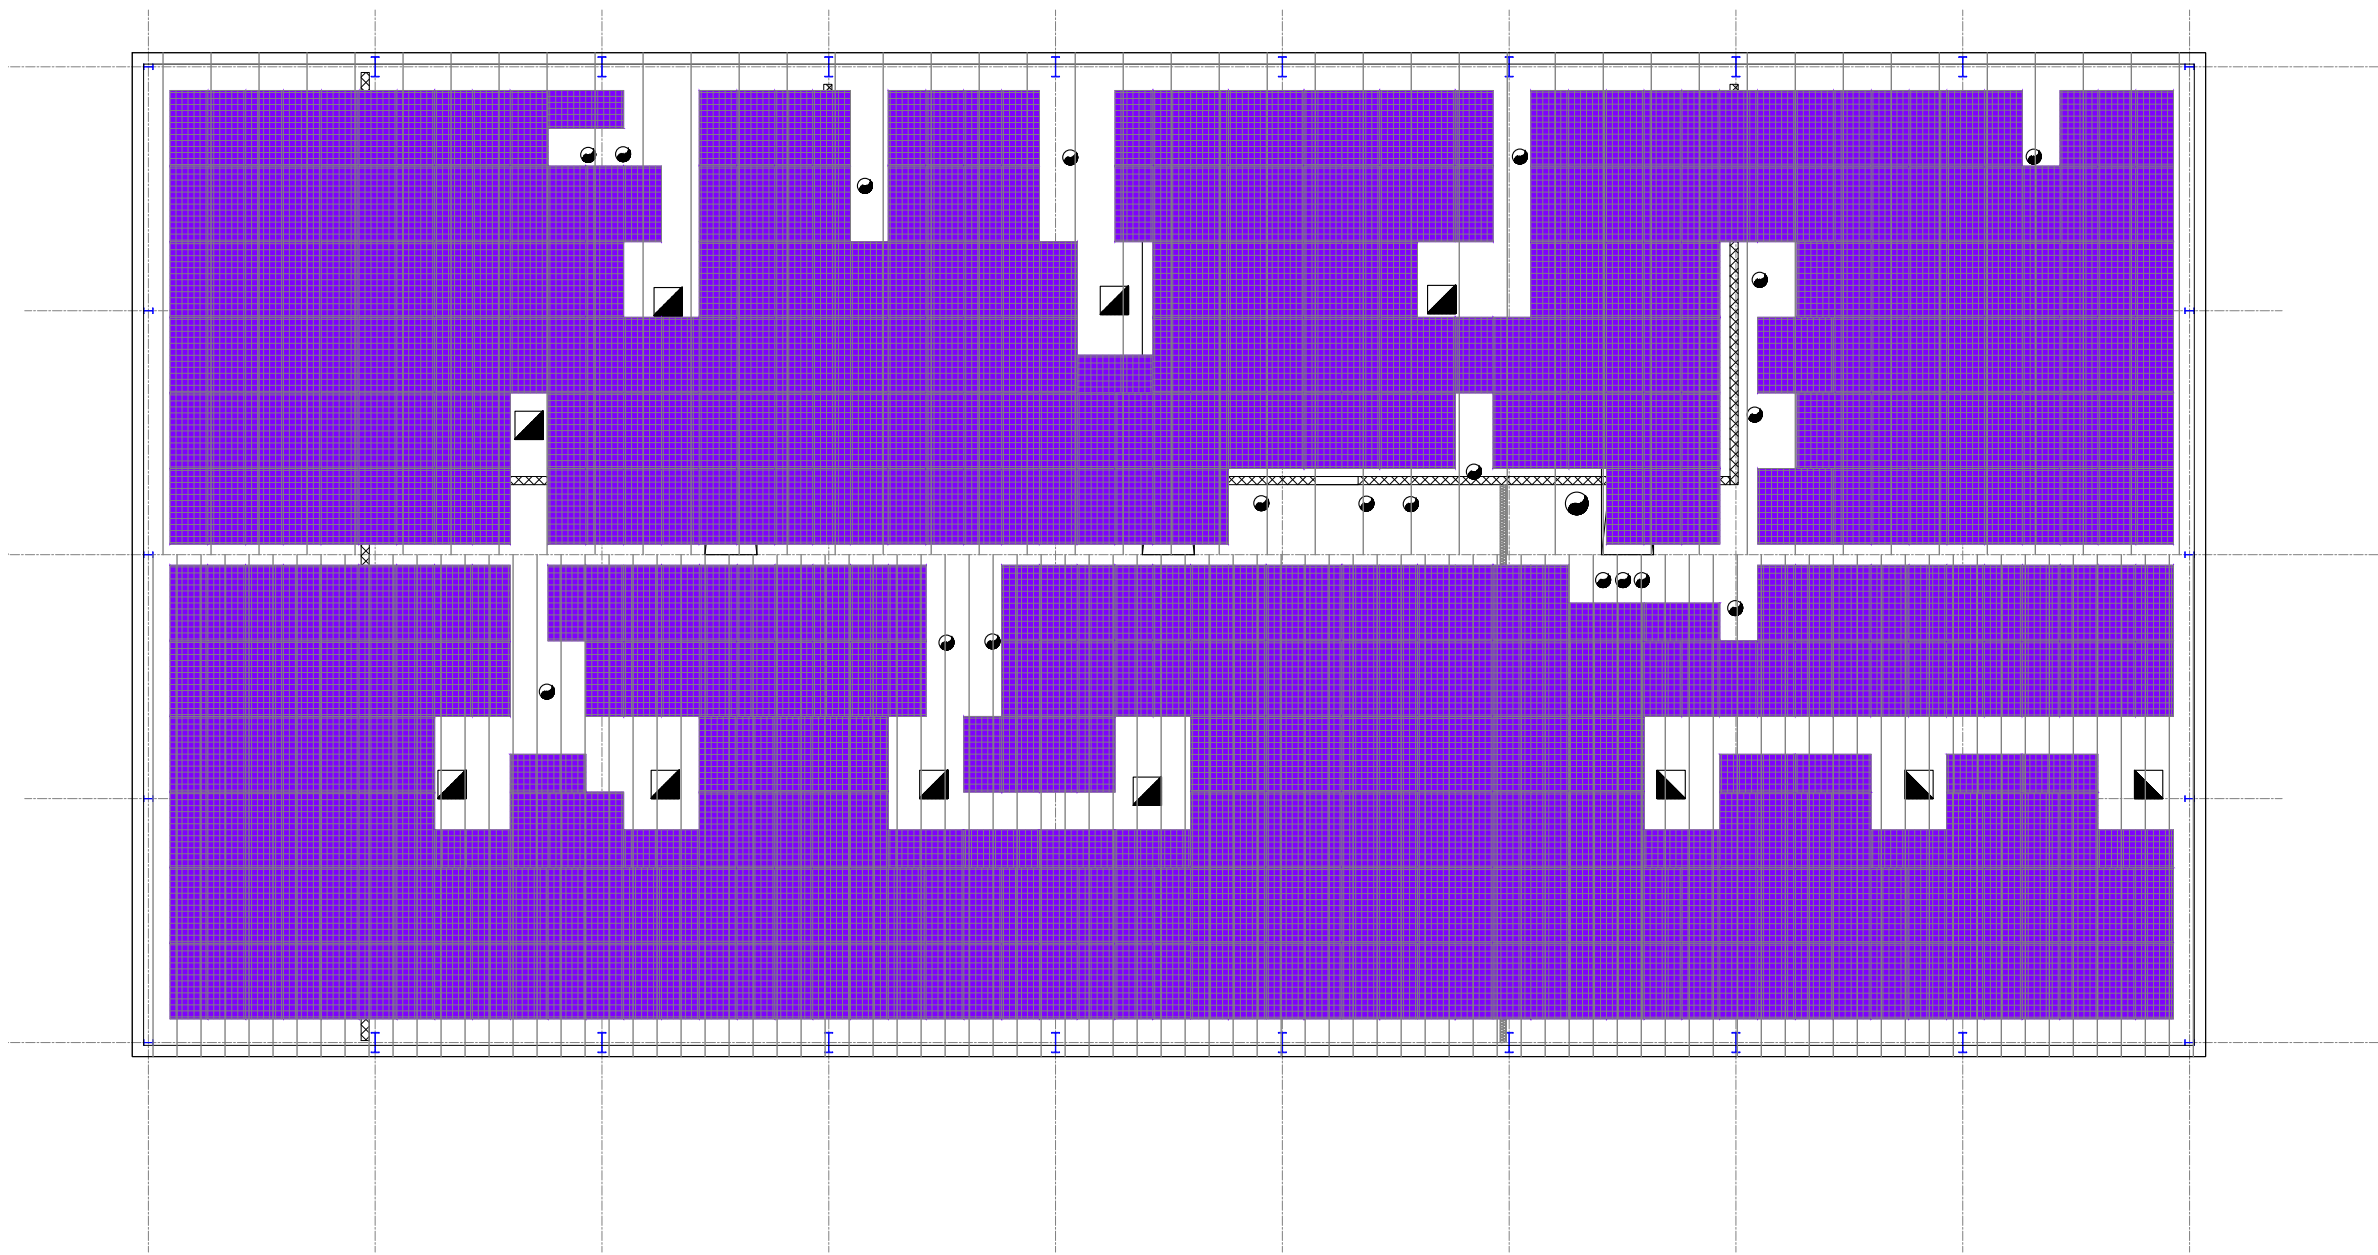

PROPOSED ROOF PLAN
SCALE 1:200 @ A1

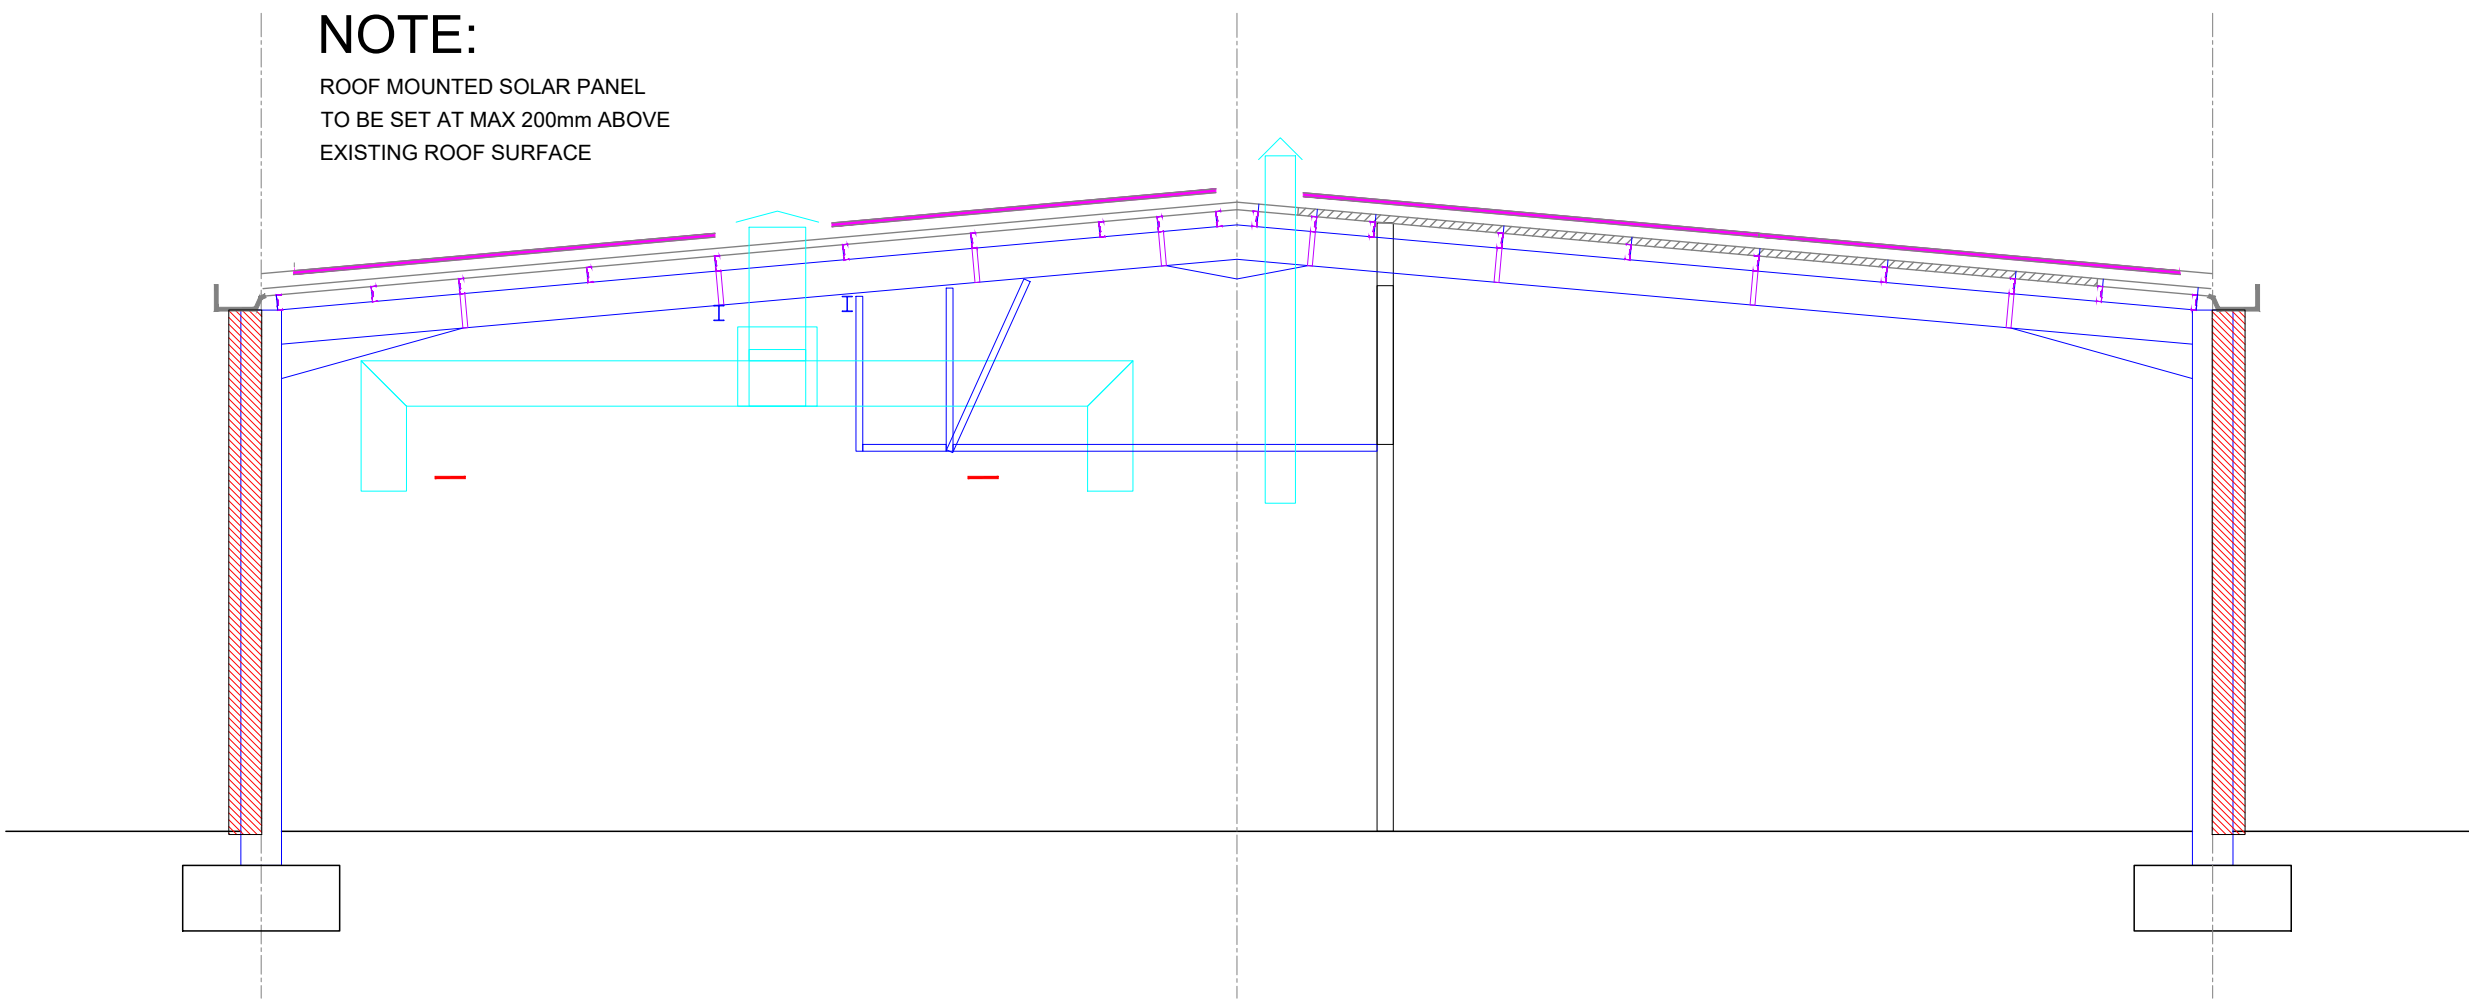

PROPOSED CROSS SECTION
SCALE 1:100 @ A1

P02 - CROSS SECTION ADDED	12/05/23	RSM	ND
P01 - FIRST ISSUE	12/04/23	RSM	ND
Rev	Description	Date	Dm Ckd
Status			
S2 - FOR PLANNING APPROVAL			



Project
SHELDON BAKERY
ROOF MOUNTED SOLAR PANELS



Drawing Title
EXISTING AND PROPOSED ROOF PLAN
BAKERY 2

MP Sheet Ref	Sheet	Scale	Drawn
5183 - S - 0101	A1	REF PLAN	RM

BIM Ref	Origin	Vol	Level	Type	Role	Number	Status	Rev
5183 - CV	- XX	- XX	- DR	- S	- 0101	- S2	- P02	