

[illegible]

1. ALL DIMENSIONS IN MM UNLESS OTHERWISE NOTED.

A	Issued for Planning	JS	GBC	24.03.23

REV	MODIFICATION	BY	CH	DATE
-----	--------------	----	----	------

450 Longwater Avenue,
Green Park,
Reading,
RG30 3UR

Design Consultant & Principal Contractor:



Site Name:

COLMORE DRIVE

3UK Nominal ID:

MAN21924

Address:

COLMORE DRIVE
CHARLESTOWN
MANCHESTER
M9 7HG

Title:

001 DRAWING REGISTER

Project:

UNILATERAL SW

Purpose of Issue:

PLANNING

MBNL/TM/H3G Cell ID:

MAN667/95777/M1373

Drawing No:

MAN21924_MAN667_95777_M1373_GA_REV_A

Issue:	
--------	--


A

SITE LOCATION



Reproduced by permission of Ordnance Survey on behalf of the Controller of Her Majesty's Stationary Office
All rights reserved. © Crown Copyright licence no. 100022432


SITE AREA PLAN

 

SITE PHOTOGRAPH




PARKING LOCATION

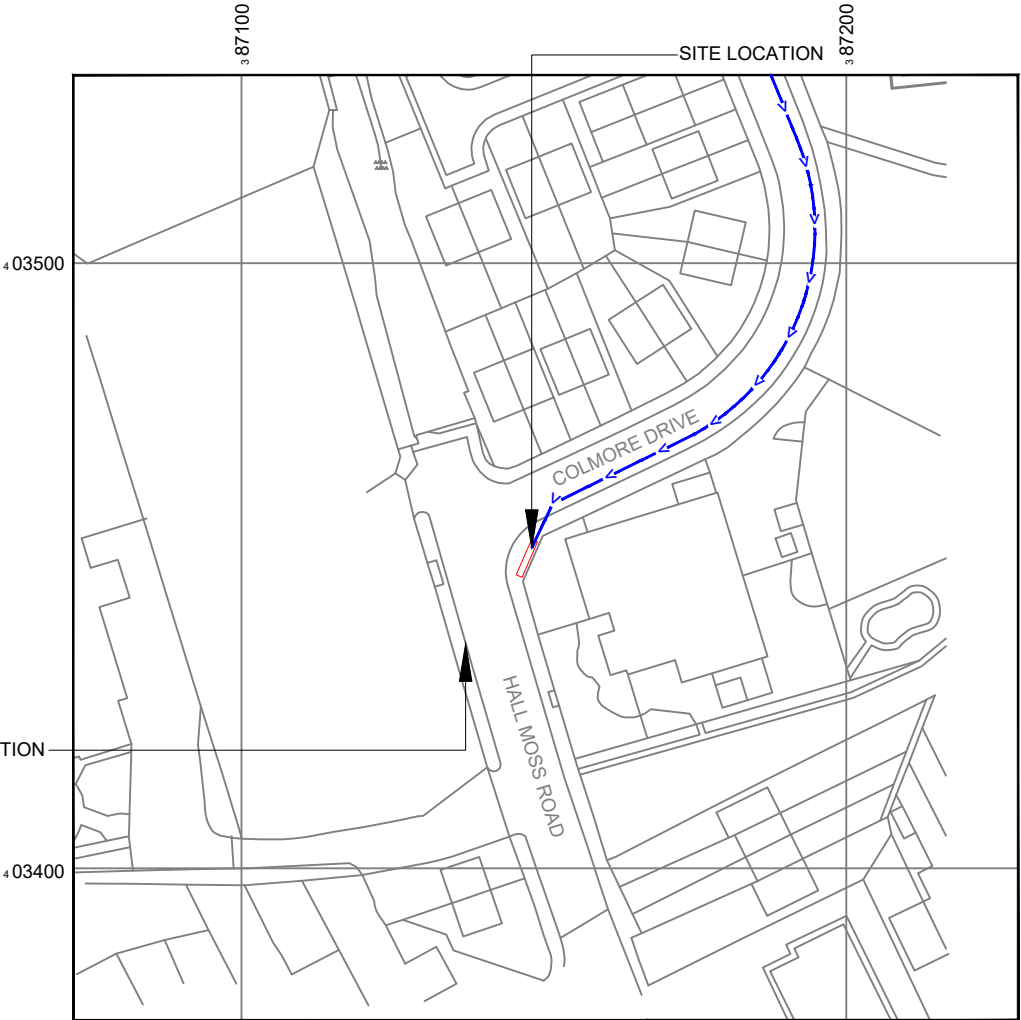

Reproduced by permission of Ordnance Survey on behalf of
the Controller of Her Majesty's Stationary Office
All rights reserved. © Crown Copyright licence no. 100022432

NGR E: 387148 N: 403453

SITE LOCATION PLAN

 

GOOGLE MAPS QR CODE

GOOGLE MAPS - <https://goo.gl/maps/uYPnbq2cnv7UWFeAA>

STREETVIEW - <https://goo.gl/maps/RgzocWLEebNAFq6q6>

NOTES:

1. ALL DIMENSIONS IN MM UNLESS OTHERWISE NOTED.

Access Route To Site:

Directions To Site: -

Follow M60 and A6104 to Colmore Dr in Manchester. Head north on M60. Use the middle lane to stay on M60. At junction 21, exit towards A663/Rochdale/A627(M)/Chadderton. Turn left onto the A6104 slip road to Hollinwood/Oldham/A62/Manchester/A663. Turn left onto Semple Wy/A6104. Use any lane to turn right onto Hollinwood Ave/A6104. At the roundabout, take the 3rd exit onto Victoria Ave E/A6104. Turn left onto Colmore Dr. Destination will be on the left.

A	Issued for Planning	JS	GBC	24.03.23
REV	MODIFICATION	BY	CH	DATE

CK Hutchison
Networks (UK)
Limited

450 Longwater Avenue,
Green Park,
Reading,
RG30 3UR

Design Consultant & Principal Contractor:



Great British Communications
Lapwing House, Block 3 Forward Point,
Tan House Lane, Widnes, Cheshire, WAB 0SL
t. 44 (0)151 420 4128
www.gbcservices.co.uk

Site Name: COLMORE DRIVE

3UK Nominal ID: MAN21924

Address: COLMORE DRIVE
CHARLESTOWN
MANCHESTER
M9 7HG

Title: 002 SITE LOCATION PLAN


Project: UNILATERAL SW

Purpose of Issue: PLANNING

MBNL/TM/H3G Cell ID:
MAN667/95777/M1373

Drawing No: MAN21924_MAN667_95777_M1373_GA_REV_A

Issue: A

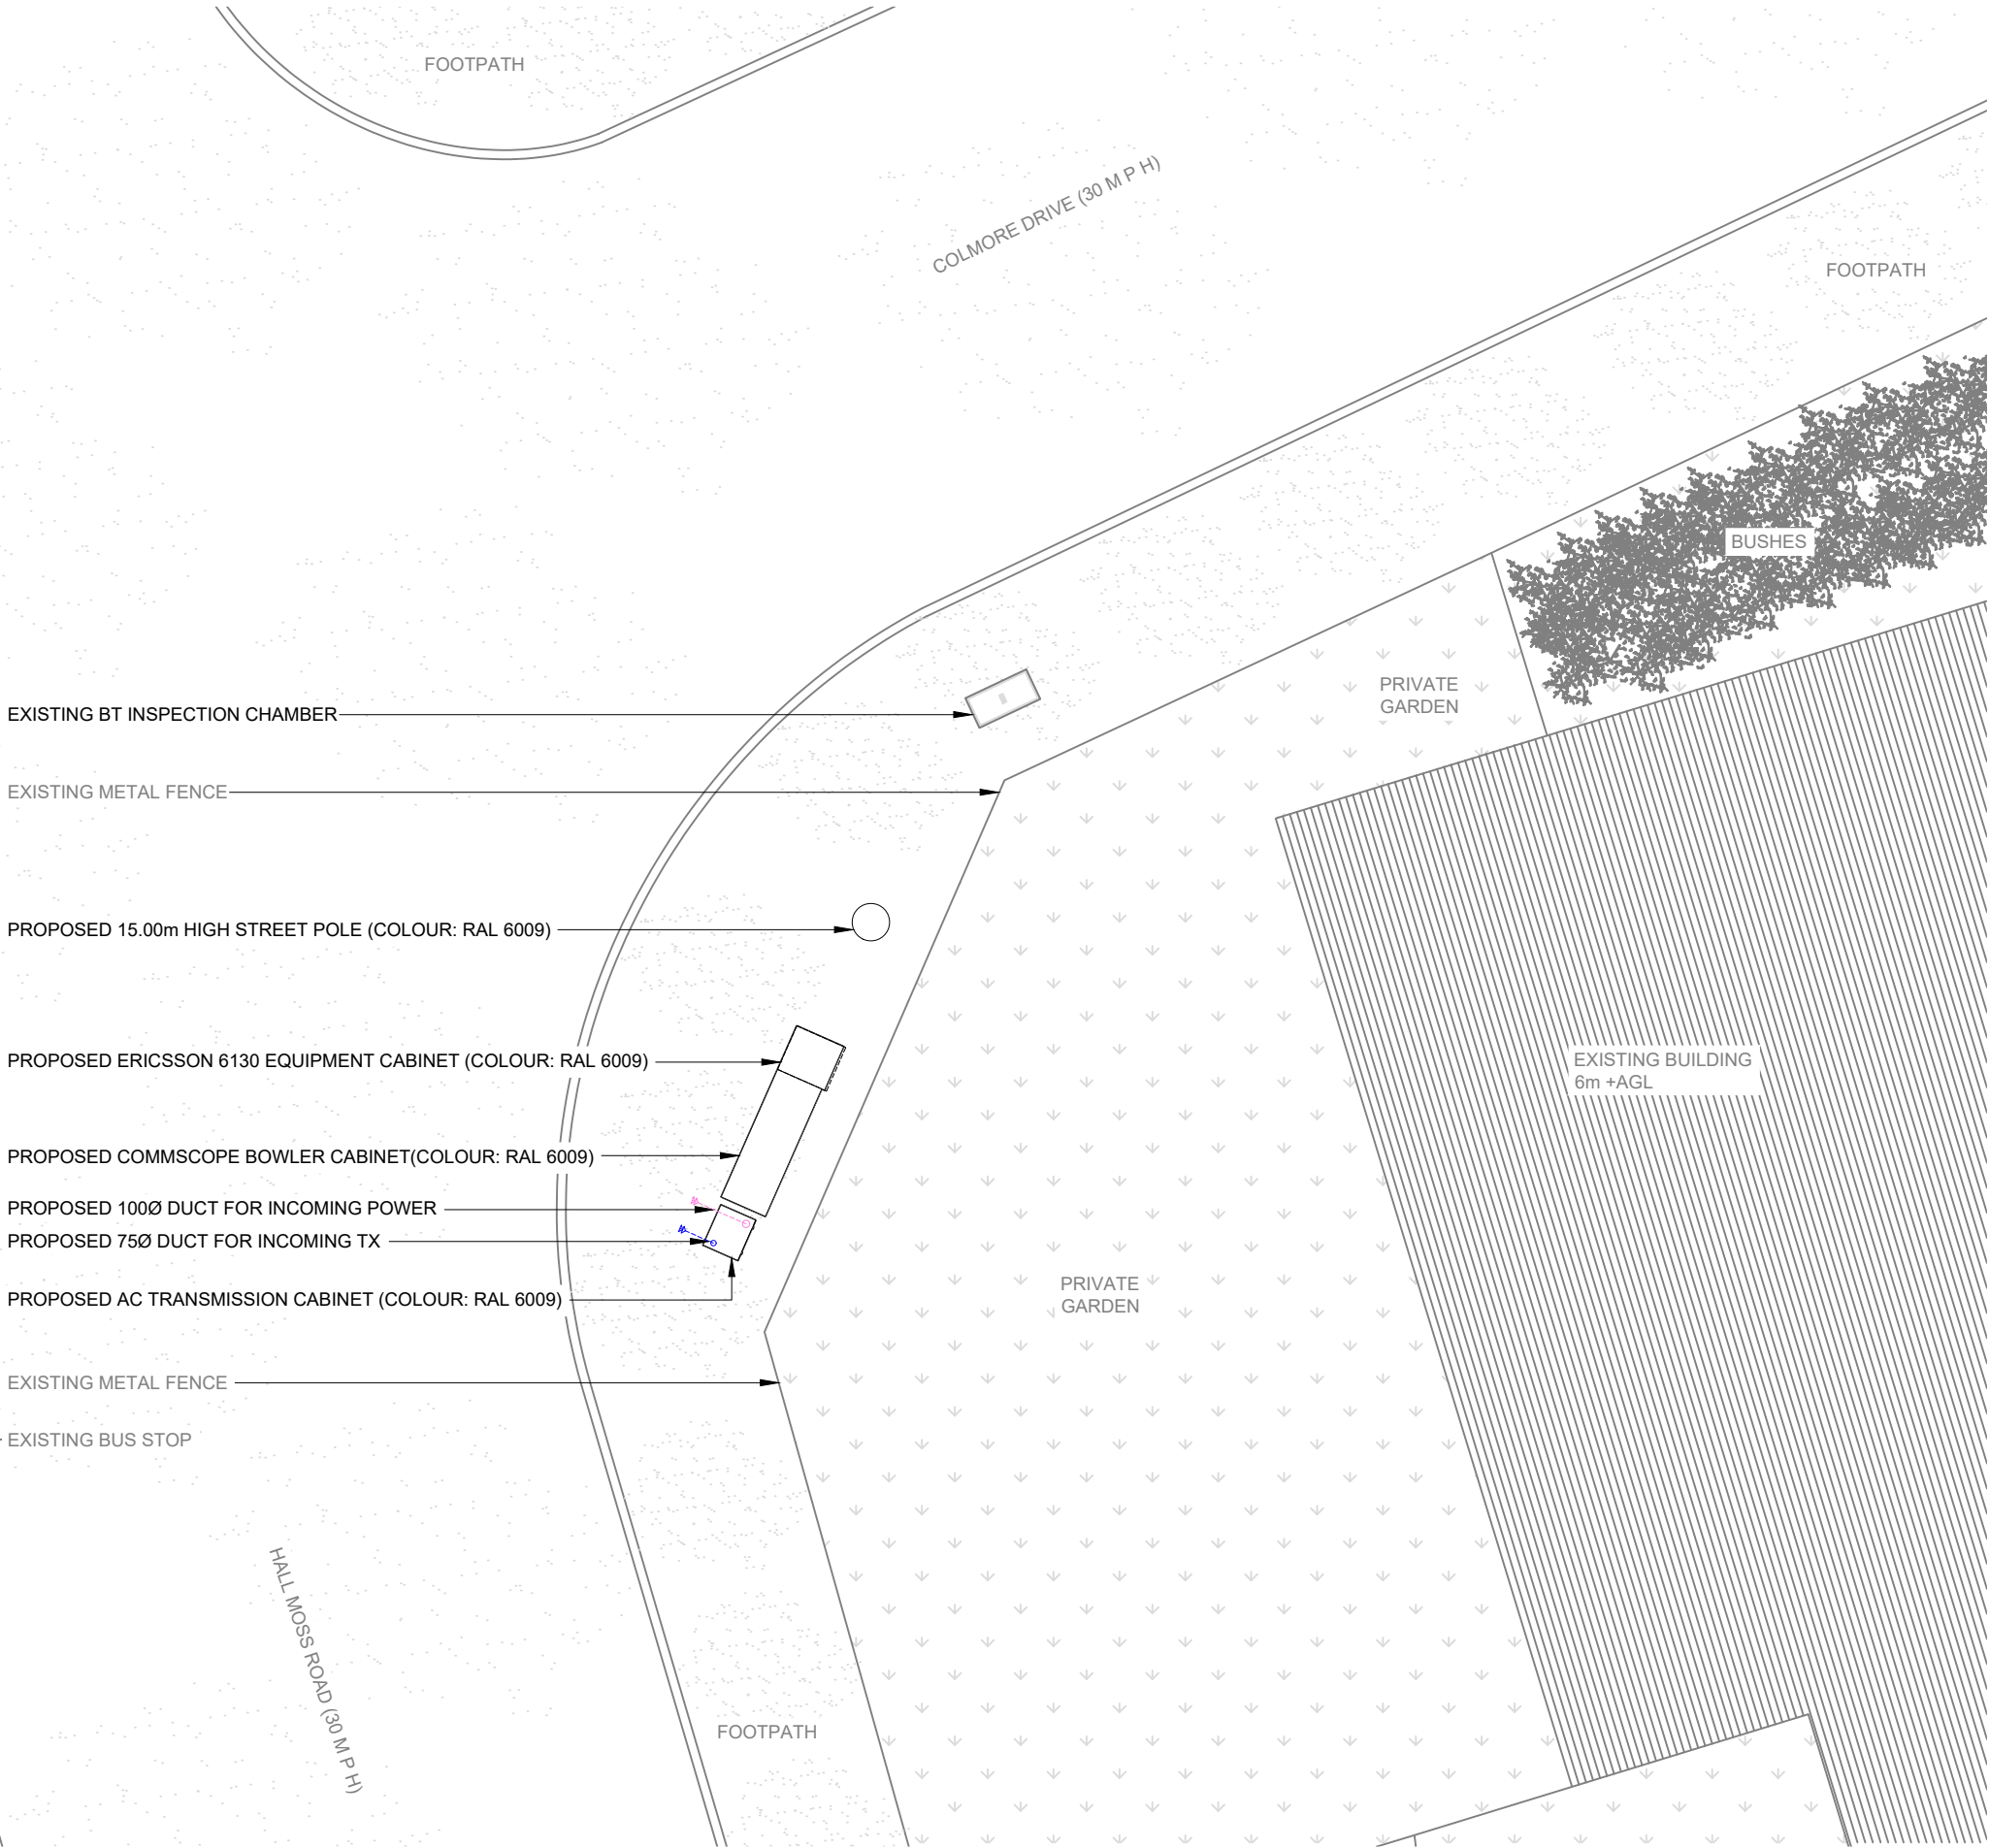

NOTES:
1. ALL DIMENSIONS IN MM UNLESS OTHERWISE NOTED.

A	Issued for Planning	JS	GBC	24.03.23
REV	MODIFICATION	BY	CH	DATE

CK Hutchison Networks (UK) Limited

450 Longwater Avenue,
Green Park,
Reading,
RG30 3UR

Design Consultant & Principal Contractor:

GBC

Great British Communications
Lapwing House, Block 3 Forward Point,
Ton House Lane, Widnes, Cheshire, WA8 0SL
t. 44 (0)151 420 4128
www.gbcservices.co.uk

Site Name:

COLMORE DRIVE

3UK Nominal ID:

MAN21924

Address:

COLMORE DRIVE
CHARLESTOWN
MANCHESTER
M9 7HG

Title:

215 PROPOSED SITE PLAN

Project:

UNILATERAL SW

Purpose of Issue:

PLANNING

MBNL/TM/H3G Cell ID:

MAN667/95777/M1373

Drawing No:


MAN21924_MAN667_95777_M1373_GA_REV_A

Issue:


A

Antenna Aperture ID	Proposed 4G/5G Bearing
A1	60°
A2	60°
B1	180°
B2	180°
C1	300°
C2	300°

- NOTES:
- ALL DIMENSIONS IN MM UNLESS OTHERWISE NOTED.

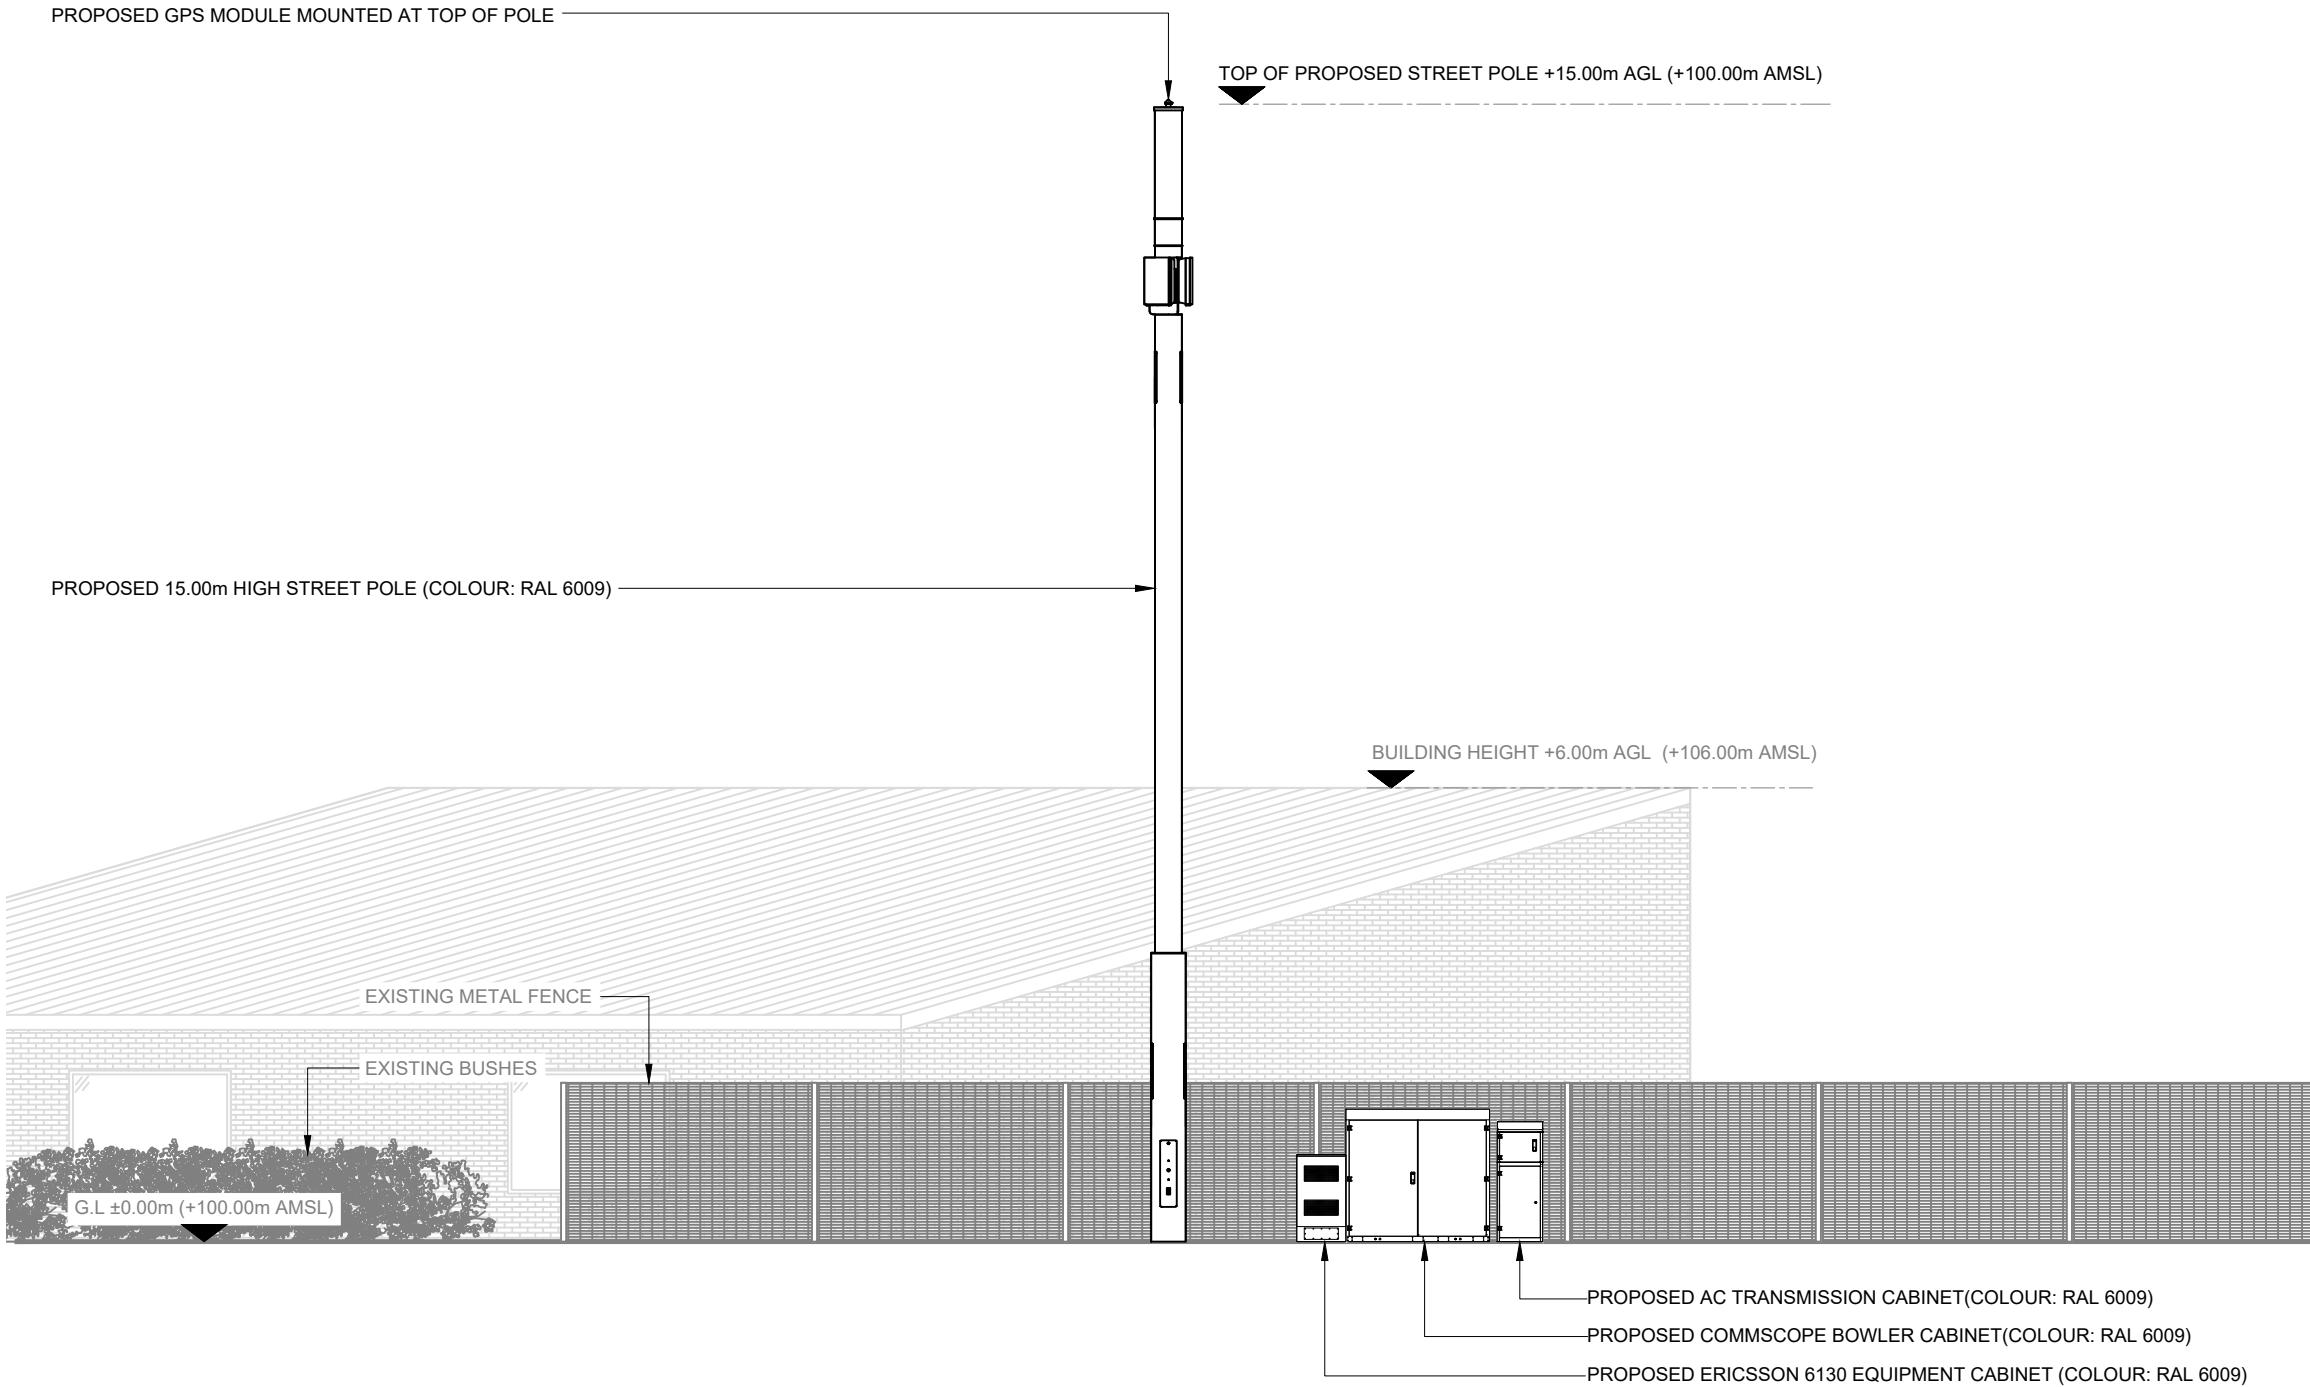

PROPOSED SITE ELEVATION A

 

A	Issued for Planning	JS	GBC	24.03.23

REV	MODIFICATION	BY	CH	DATE
-----	--------------	----	----	------

**CK Hutchison
Networks (UK)
Limited**

450 Longwater Avenue,
Green Park,
Reading,
RG30 3UR

Design Consultant & Principal Contractor:



Great British Communications
Lapwing House, Block 3 Forward Point,
Ton House Lane, Widnes, Cheshire, WA8 0SL
t. 44 (0)151 420 4128
www.gbcservices.co.uk

Site Name:
COLMORE DRIVE

3UK Nominal ID:
MAN21924

Address:
**COLMORE DRIVE
CHARLESTOWN
MANCHESTER
M9 7HG**

Title:
265 PROPOSED SITE ELEVATION

Project:
UNILATERAL SW

Purpose of Issue:
PLANNING

MBNL/TM/H3G Cell ID:
MAN667/95777/M1373

Drawing No:
MAN21924_MAN667_95777_M1373_GA_REV_A

Issue:
A