



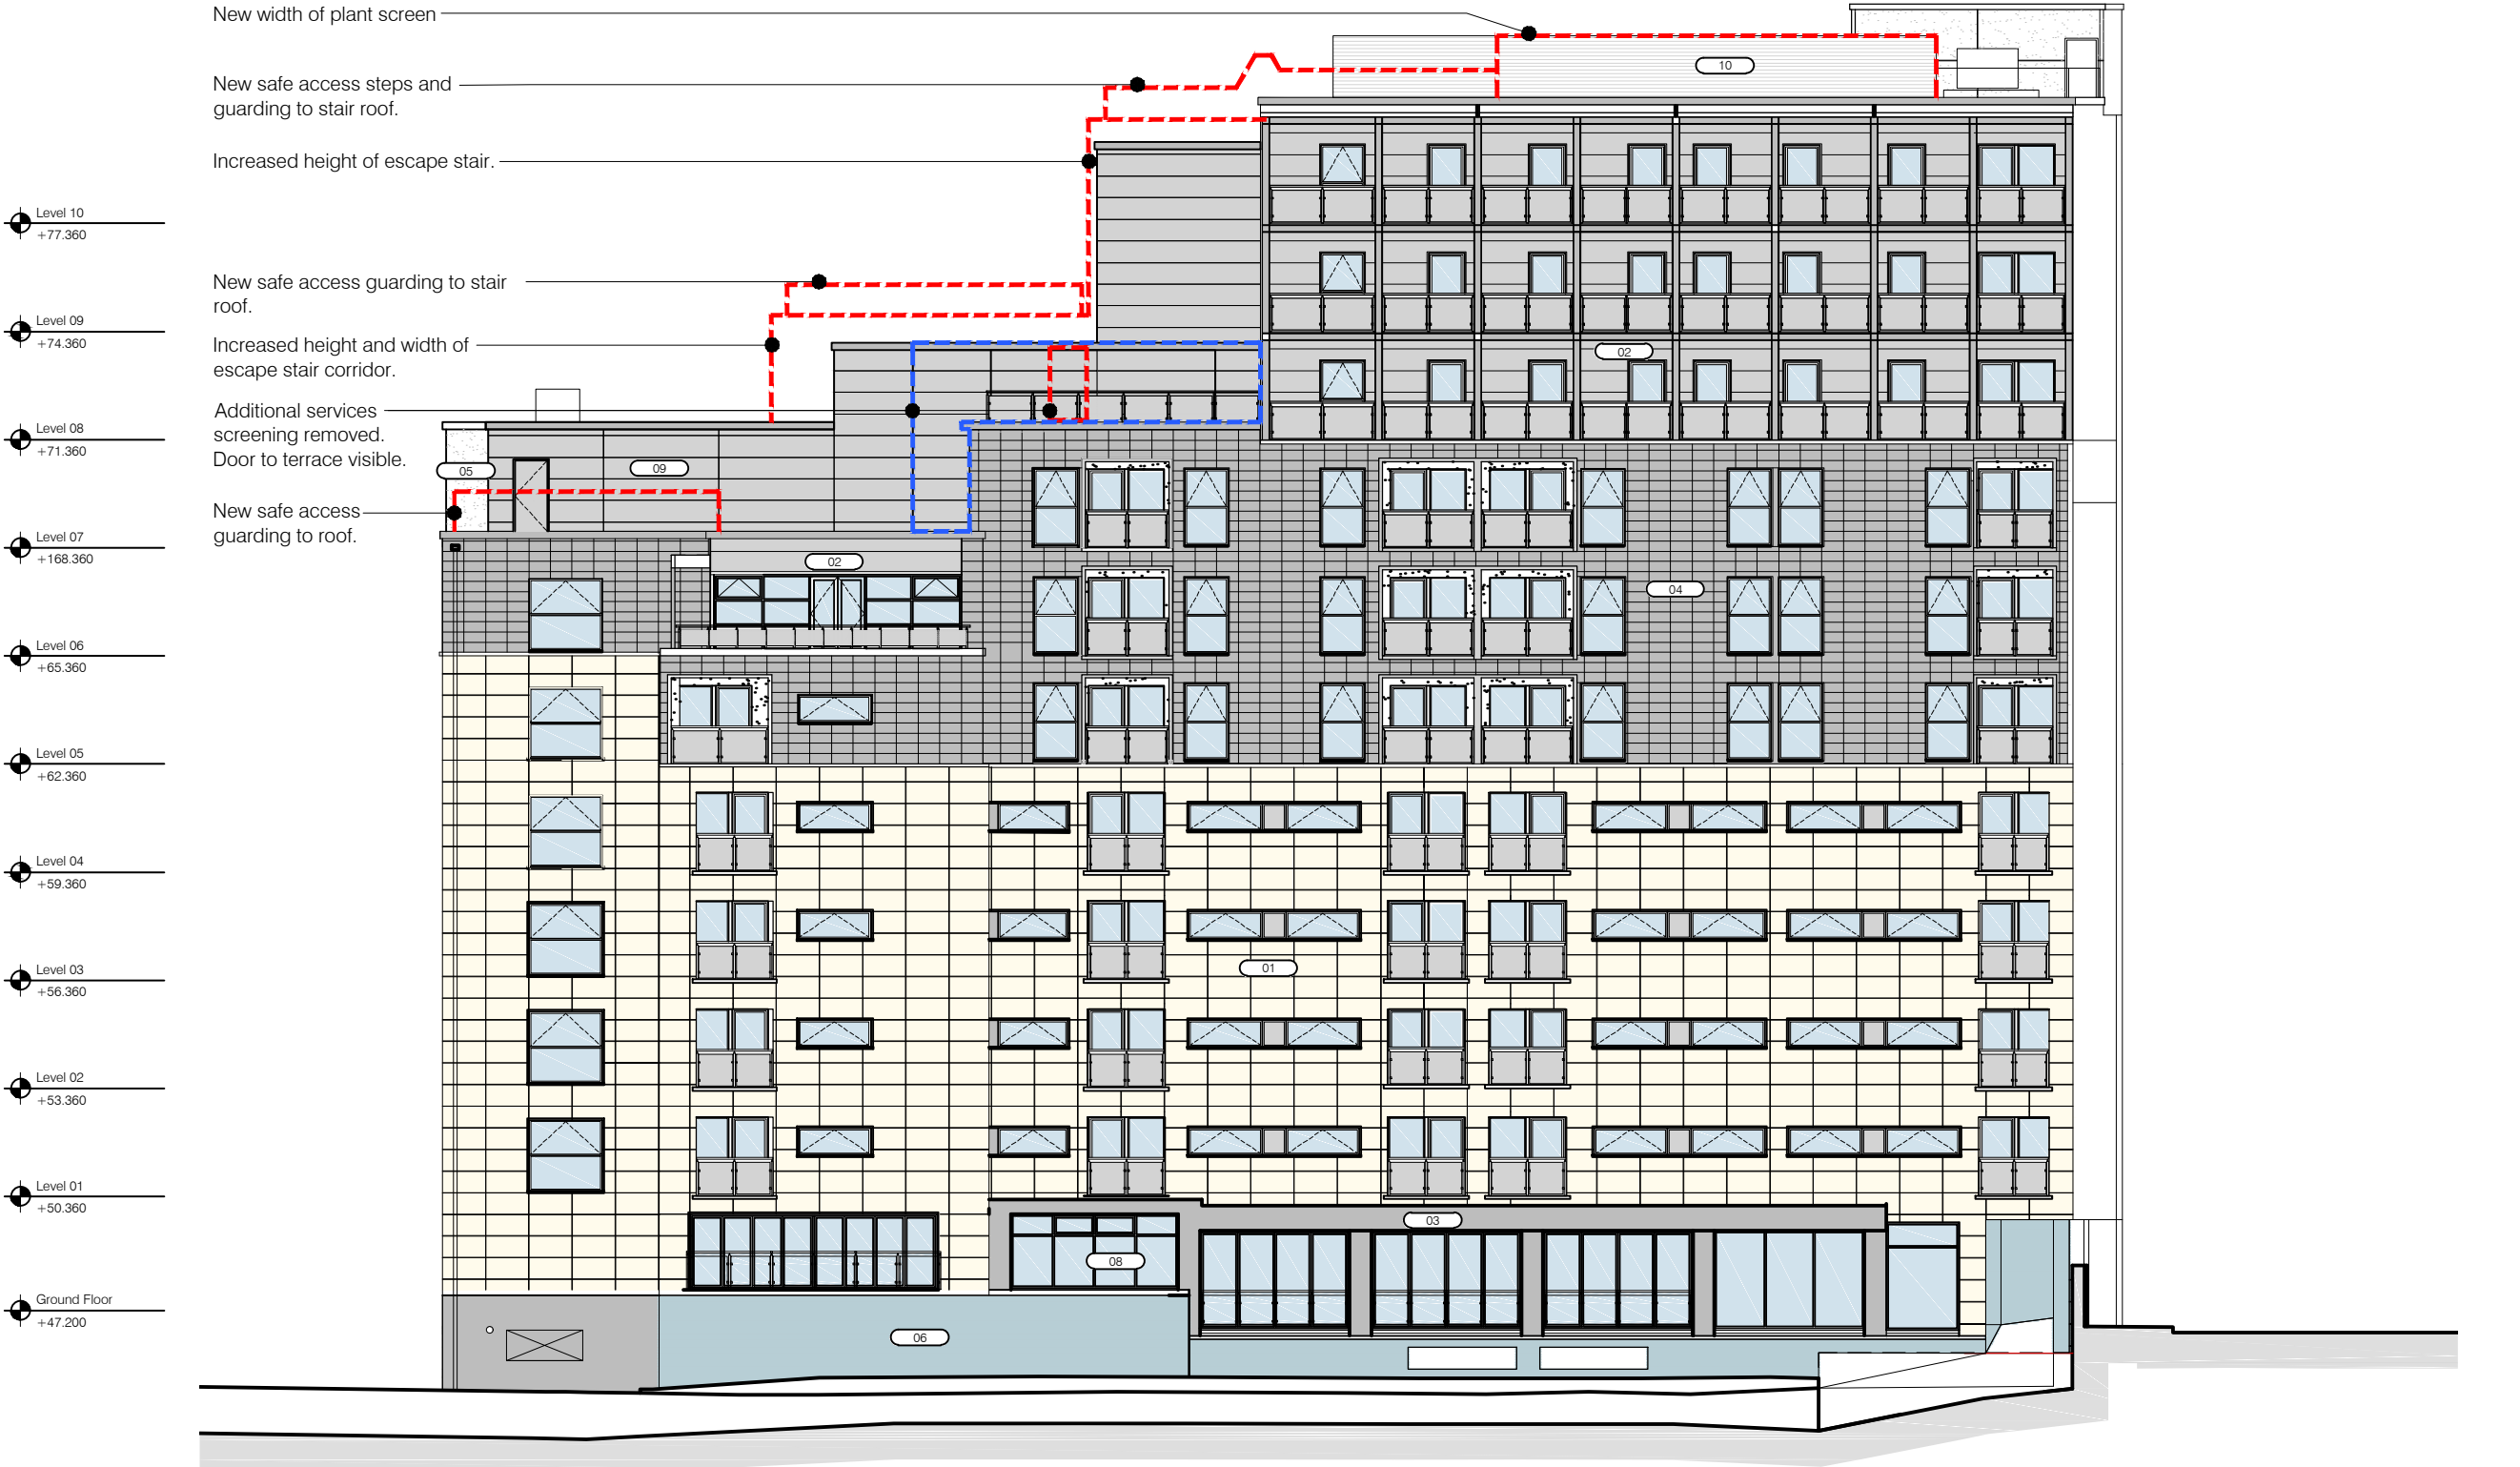

Proposed North West Elevation

Scale 1:200

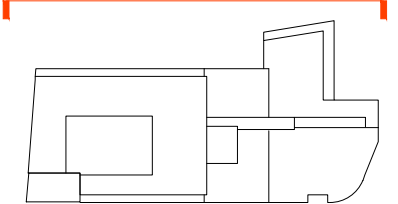

MATERIAL KEY:

01

BUFF CERAMIC TILE CLADDING

02

SILVER ALUMINIUM IP SYSTEM CLADDING

03

GREY ALUMINIUM IP SYSTEM CLADDING

04

BLACK TERRACOTTA TILE CLADDING

05

WHITE STO RENDER FINISH

06

DARK GREY BRICK

07

DARK GREY CERAMIC TILE CLADDING

08

GLAZING

09

SILVER ALUMINIUM CLADDING PANELS

10

ALUMINIUM LOUVRED PLANT SCREEN

11

GLAZED LOUVRED VENTILATOR

Merchant Exchange
20 Bell Street
Glasgow
G1 1LG

+44(0)141 552 2194
weareica.com



project title //
La Reserve
Manchester

drawing title //
Proposed North West Elevation

issue stage //

INFORMATION

date //	drawn //	scale @ A3 //
JAN 21	LH	1:200
project //	dwg number //	revision //
1398	SK(PL)122	