
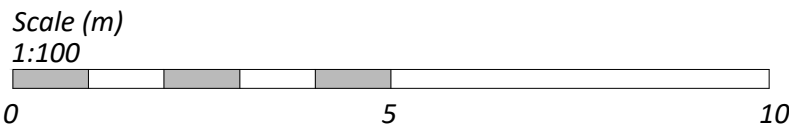


Notes:

Please Note:
Plans & layouts provided by others (MCC). AA Projects accept no responsibility for their accuracy or completeness.

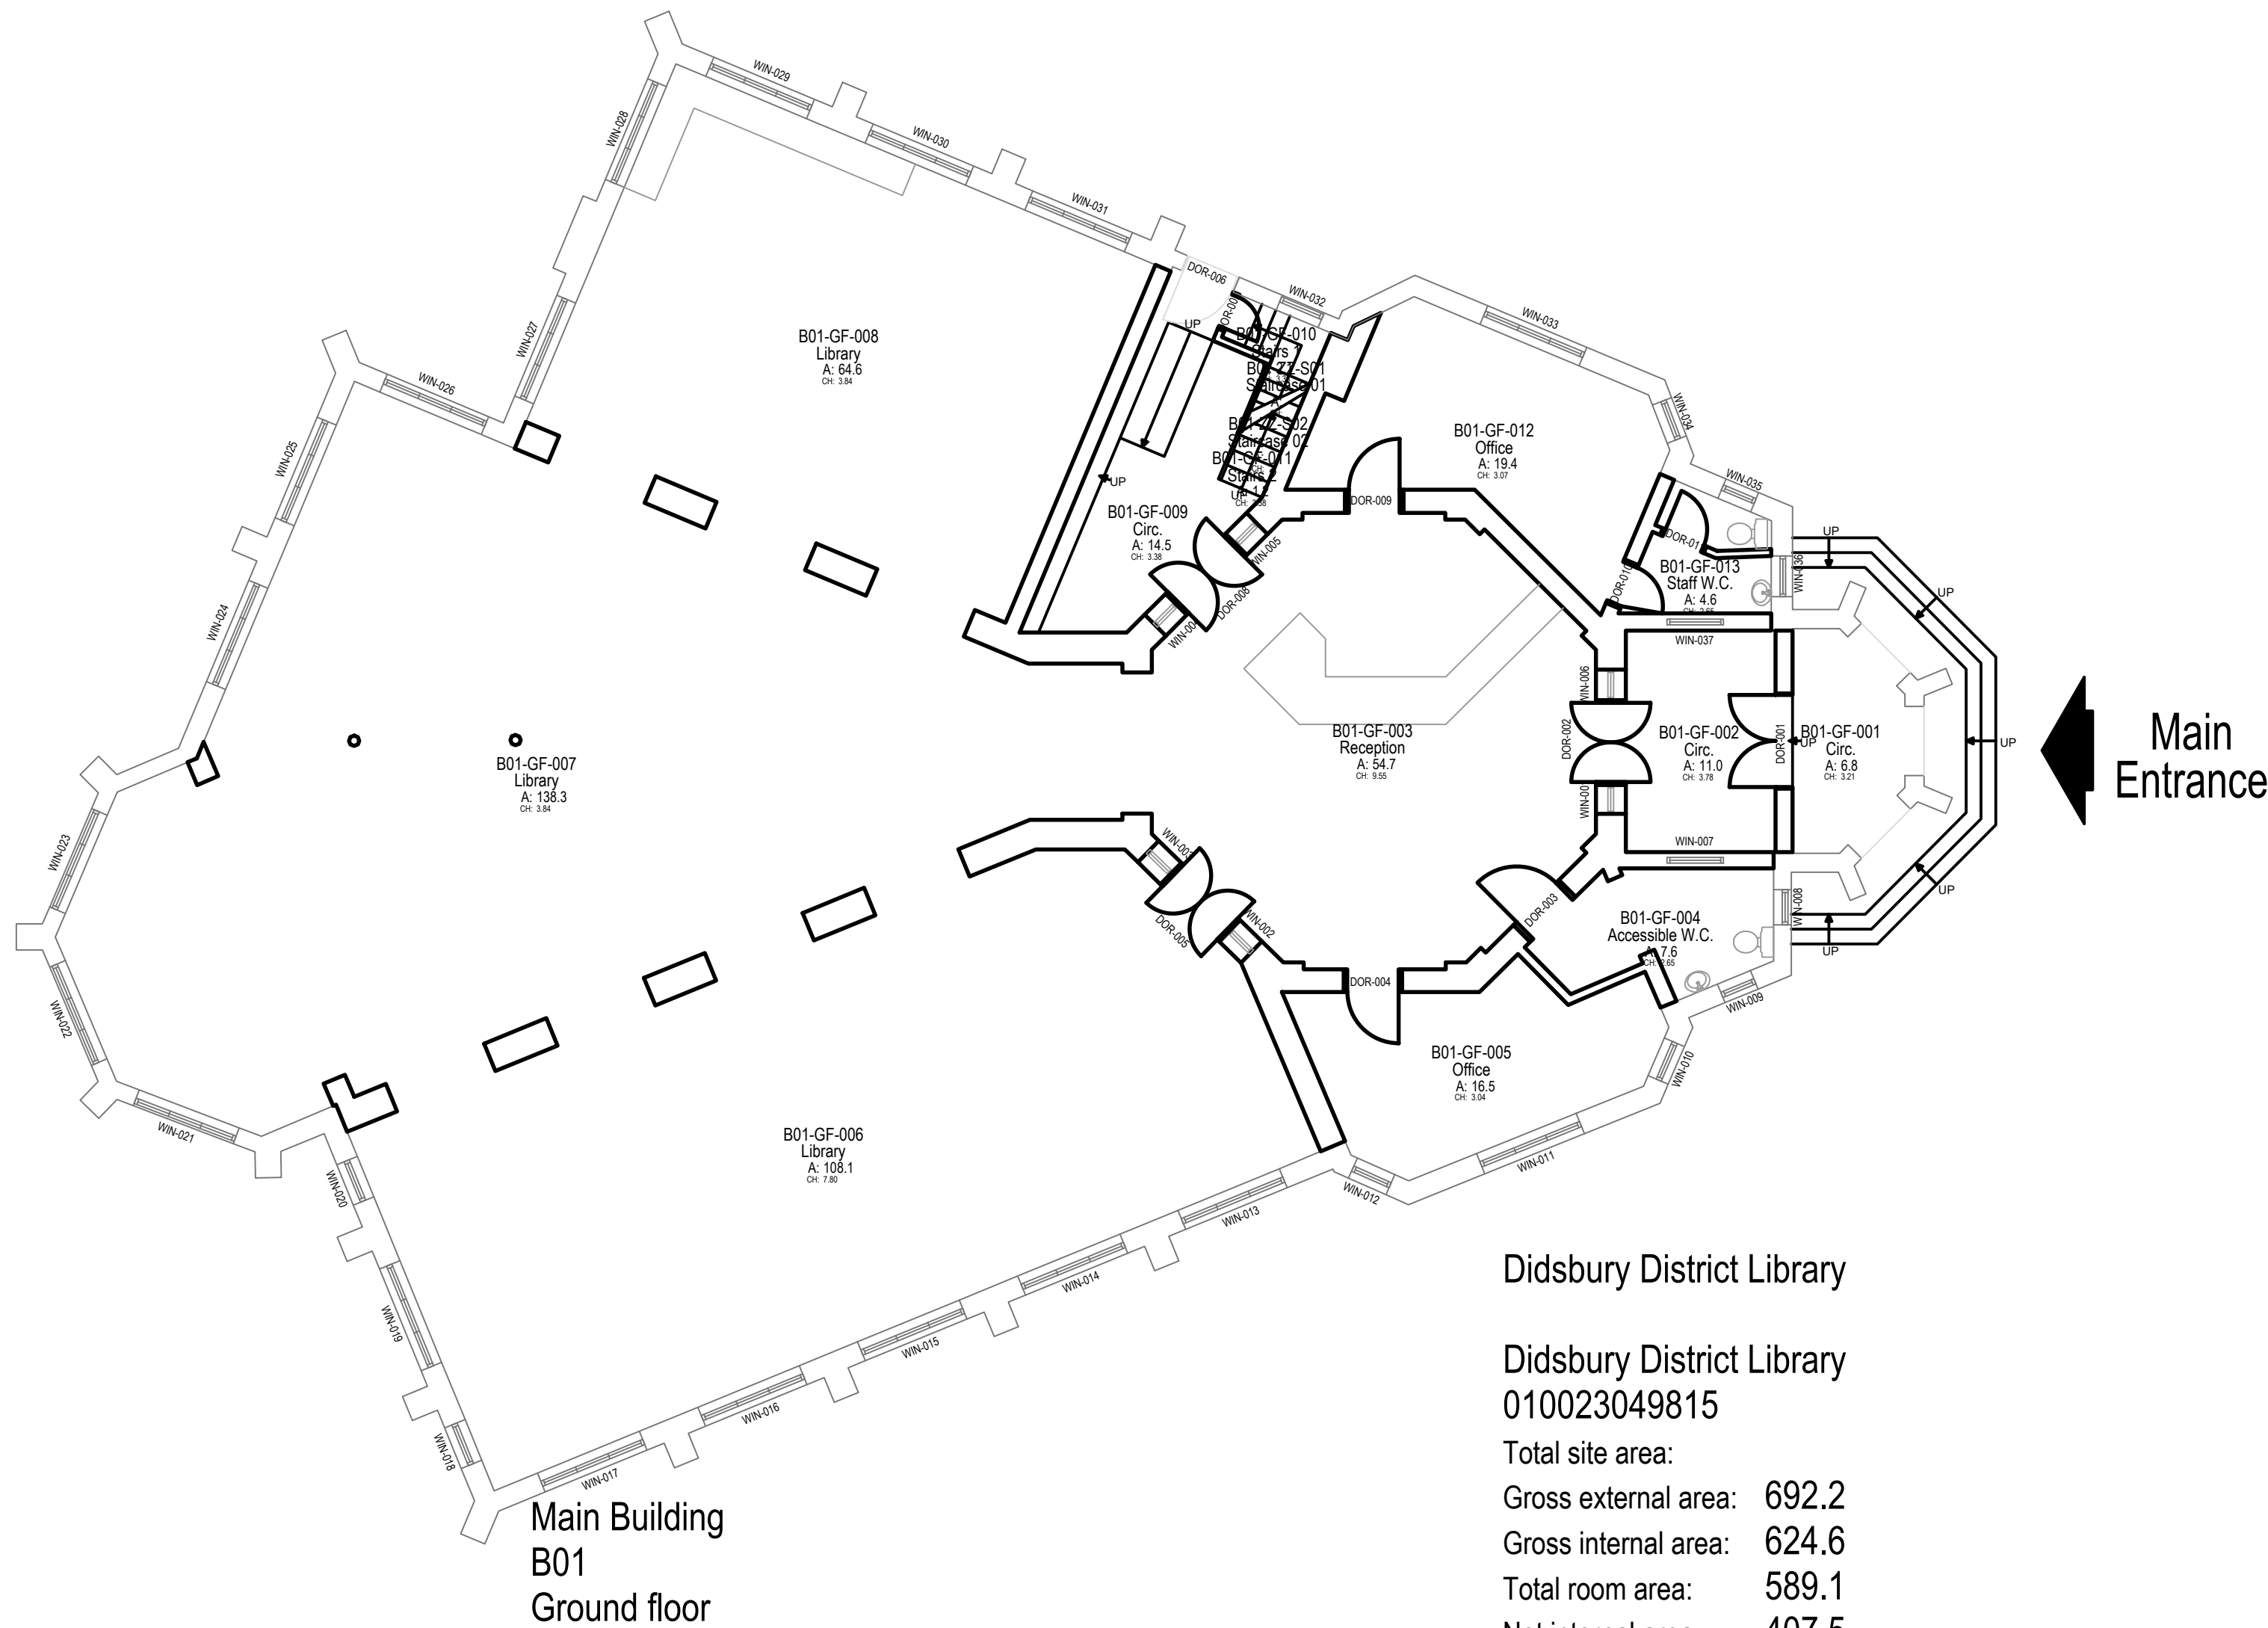

Copyright: All rights reserved. This drawing must not be reproduced without permission from AA Projects Ltd. Do not scale off this drawing. All dimensions are to be checked on site by contractor / sub contractor. Any discrepancies to be reported to AA Projects Ltd.

Rev	Date	Revision notes	By	Check
-----	------	----------------	----	-------

Client Equans MCC	Drawing Title Didsbury Library Ground Floor Plan
-------------------------	--

Project Title Didsbury Library	Drawn TR	Date 11/22
	Checked PT	Date 11/22

DWG No.	19972-DL-101	Scale	1:100	Revision	-
---------	--------------	-------	-------	----------	---