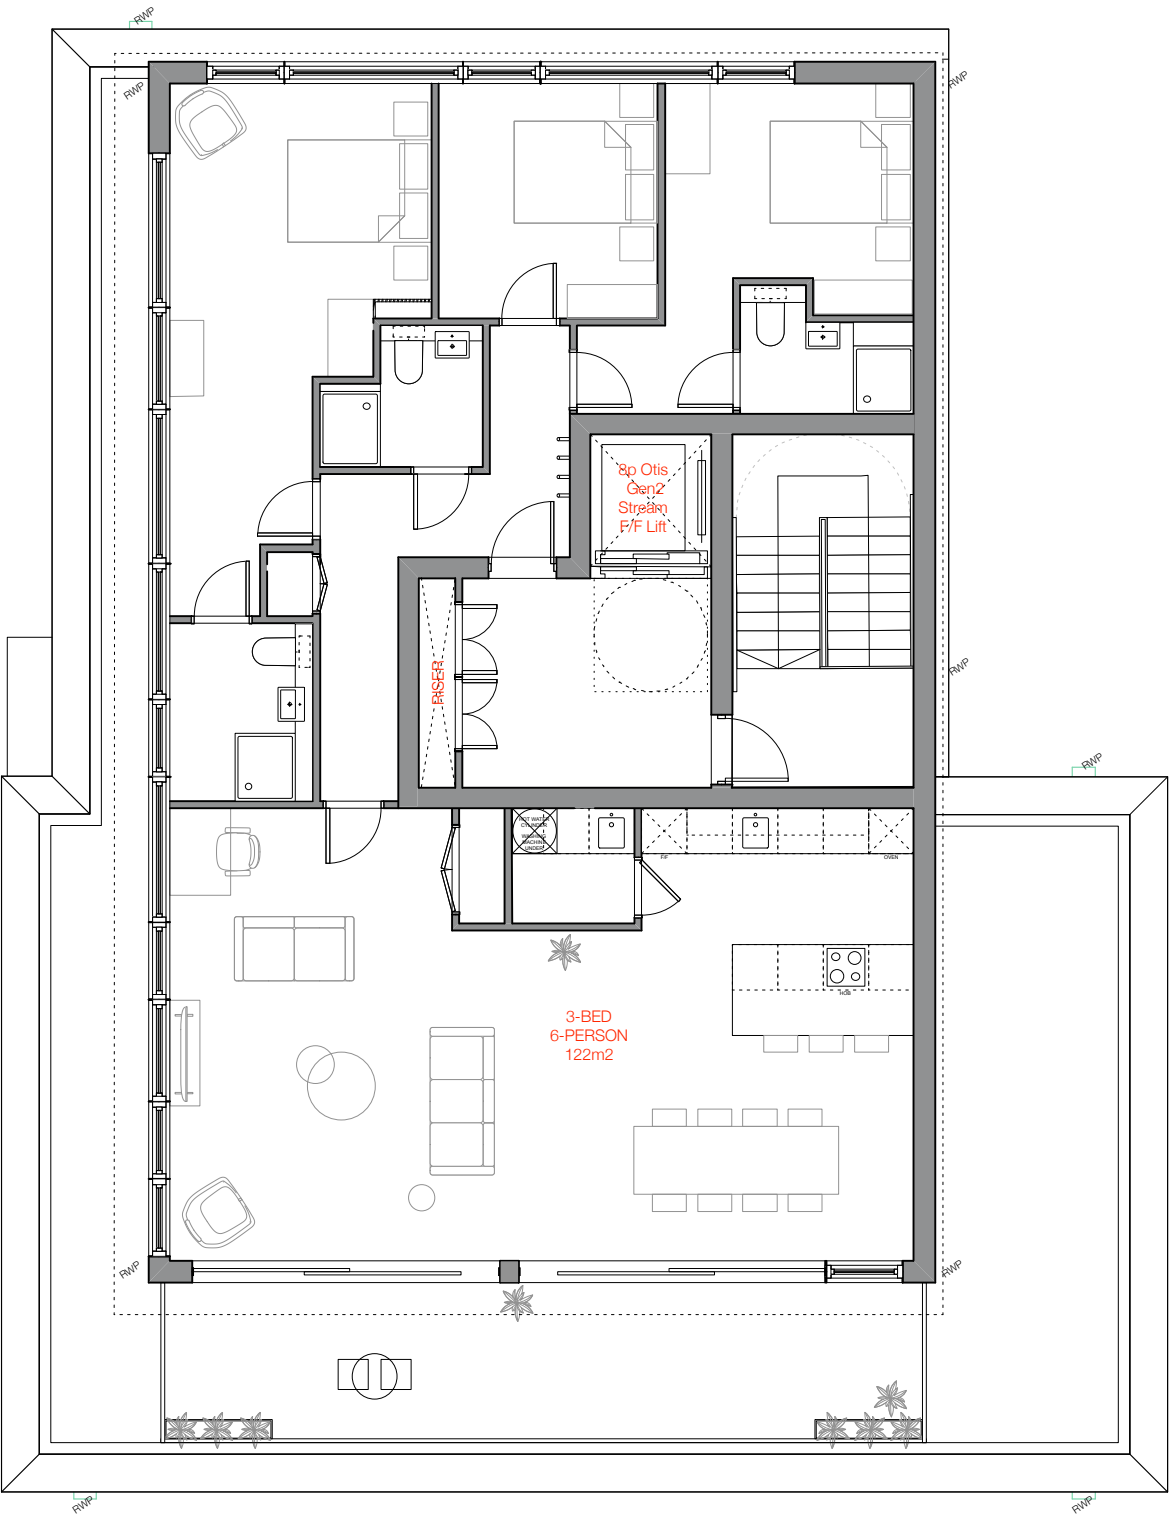


PROPOSED THIRD FLOOR PLAN
1:200@A3

PLANNING

F	03/01/23	BOUNDARY TREATMENTS UPDATED.
E	21/12/22	DESIGN UPDATES FOLLOWING PLANNING COMMENTS
D	12/12/22	GENERAL DESIGN DEVELOPMENT
C	17/11/22	MINOR MATERIAL AMENDMENT
REVISION	DATE	DESCRIPTION

CLIENT: MCCAUL DEVELOPMENTS	
PROJECT: PROPOSED RESIDENTIAL DEVELOPMENT	
ADDRESS: EVERY STREET, MANCHESTER, M4 7DQ	
DRAWING TITLE: PROPOSED THIRD FLOOR PLAN	
SCALE: 1:200@A3	DATE: NOVEMBER 2022
DRAWING NO: 909-A-004F	

OLLIER SMURTHWAITE ARCHITECTS
40 King Street, Manchester, M2 6BA
T 0161 883 0838
F 0161 883 0839
E mail@olliersmurthwaite.com