





INWARD OPENING WINDOWS WILL BE
CLEANED FROM THE INSIDE IN COMPLIANCE
WITH THE BUILDING REGULATIONS



FLAT ROOF ACCESS WITH 1100MM HIGH
PARAPET ROOF TO EDGES

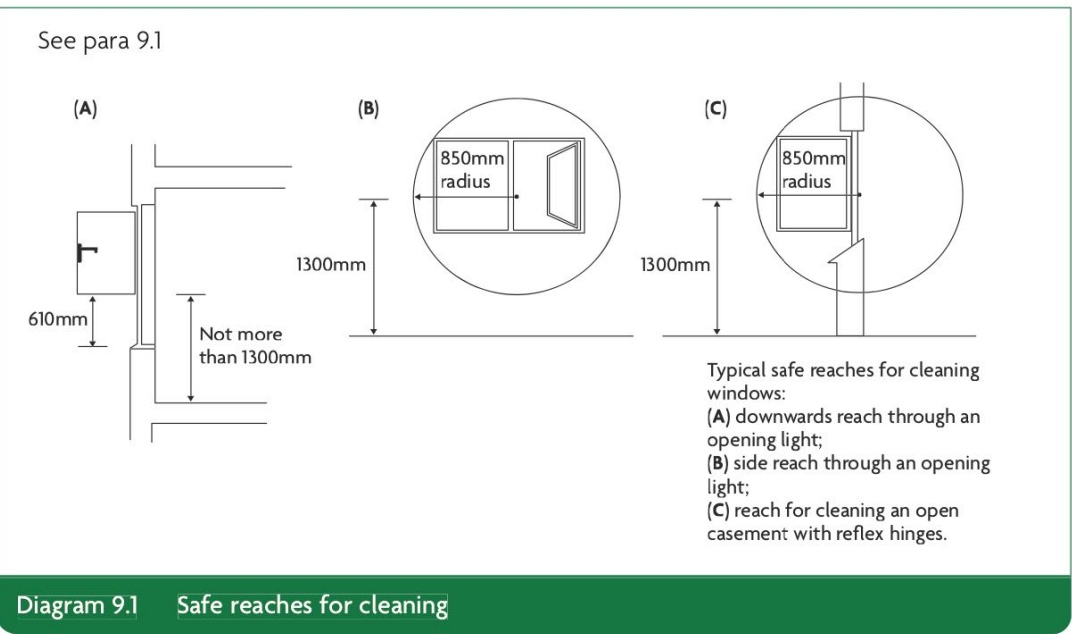

(Approved Document K, 2013:44)

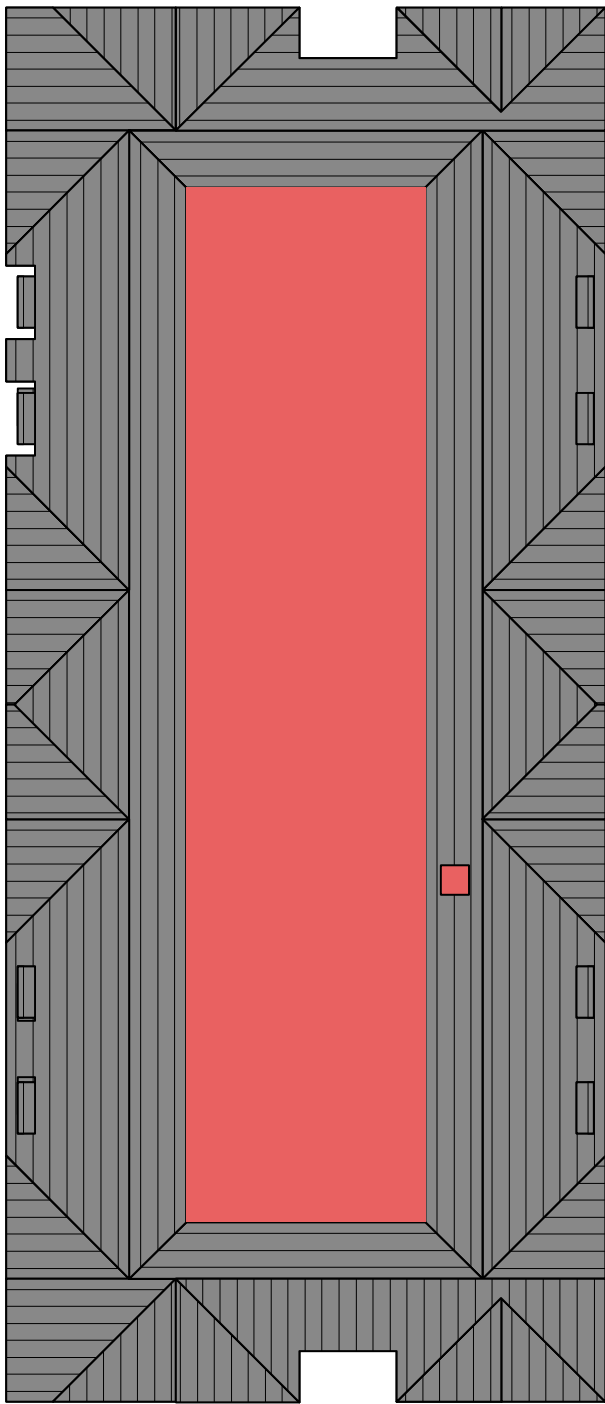

SOUTH ELEVATION
1:100



NORTH ELEVATION
1:100



WEST ELEVATION
1:100



SOUTH ELEVATION
1:100



EAST ELEVATION
1:100

MAINTENANCE BLOCK 1
1:100@A1

IMPORTANT NOTES:

REVISION	DATE	DESCRIPTION

CLIENT: BRITANNIA GROUP	
PROJECT: PROPOSED RESIDENTIAL DEVELOPMENT	
ADDRESS: VICTORIA PARK PROBATION CENTRE	
DRAWING TITLE: MAINTENANCE BLOCK 1	
SCALE: 1:100@A1	DATE: JUNE 2022
DRAWING NO: A662_P_103	

OLLIER SMURTHWAITE ARCHITECTS
40 King Street, Manchester, M2 6BA
T 0161 883 0838
F 0161 883 0839
E mail@olliersmurthwaite.com