

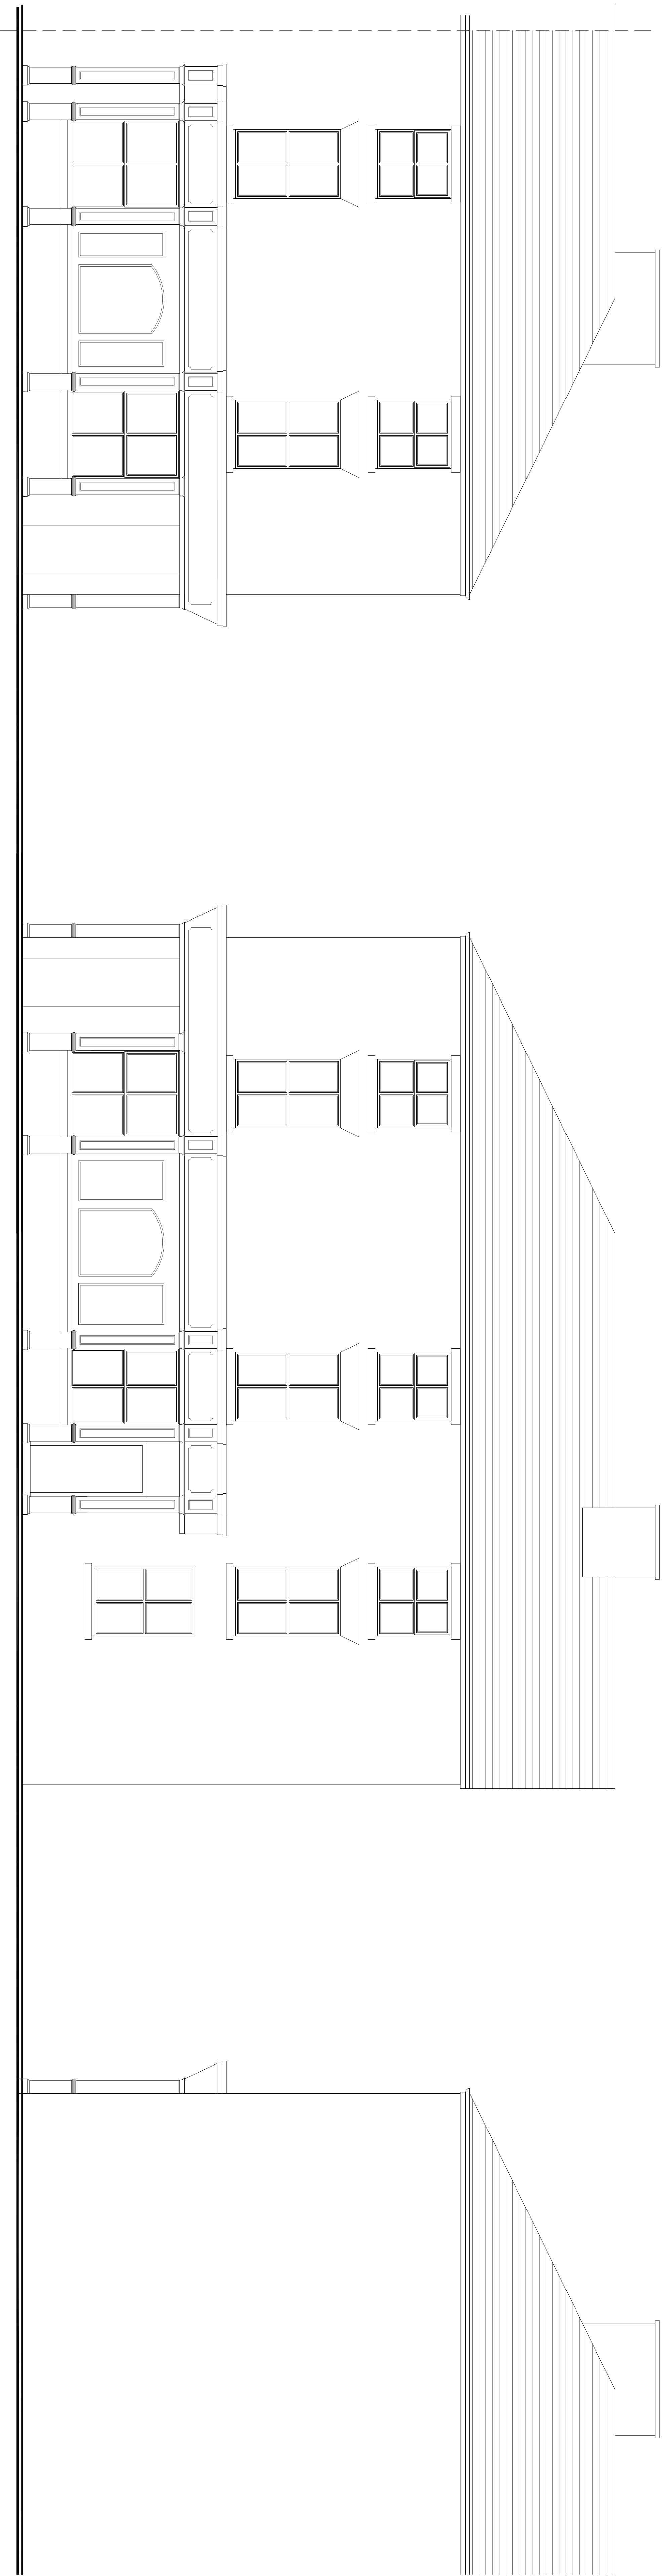


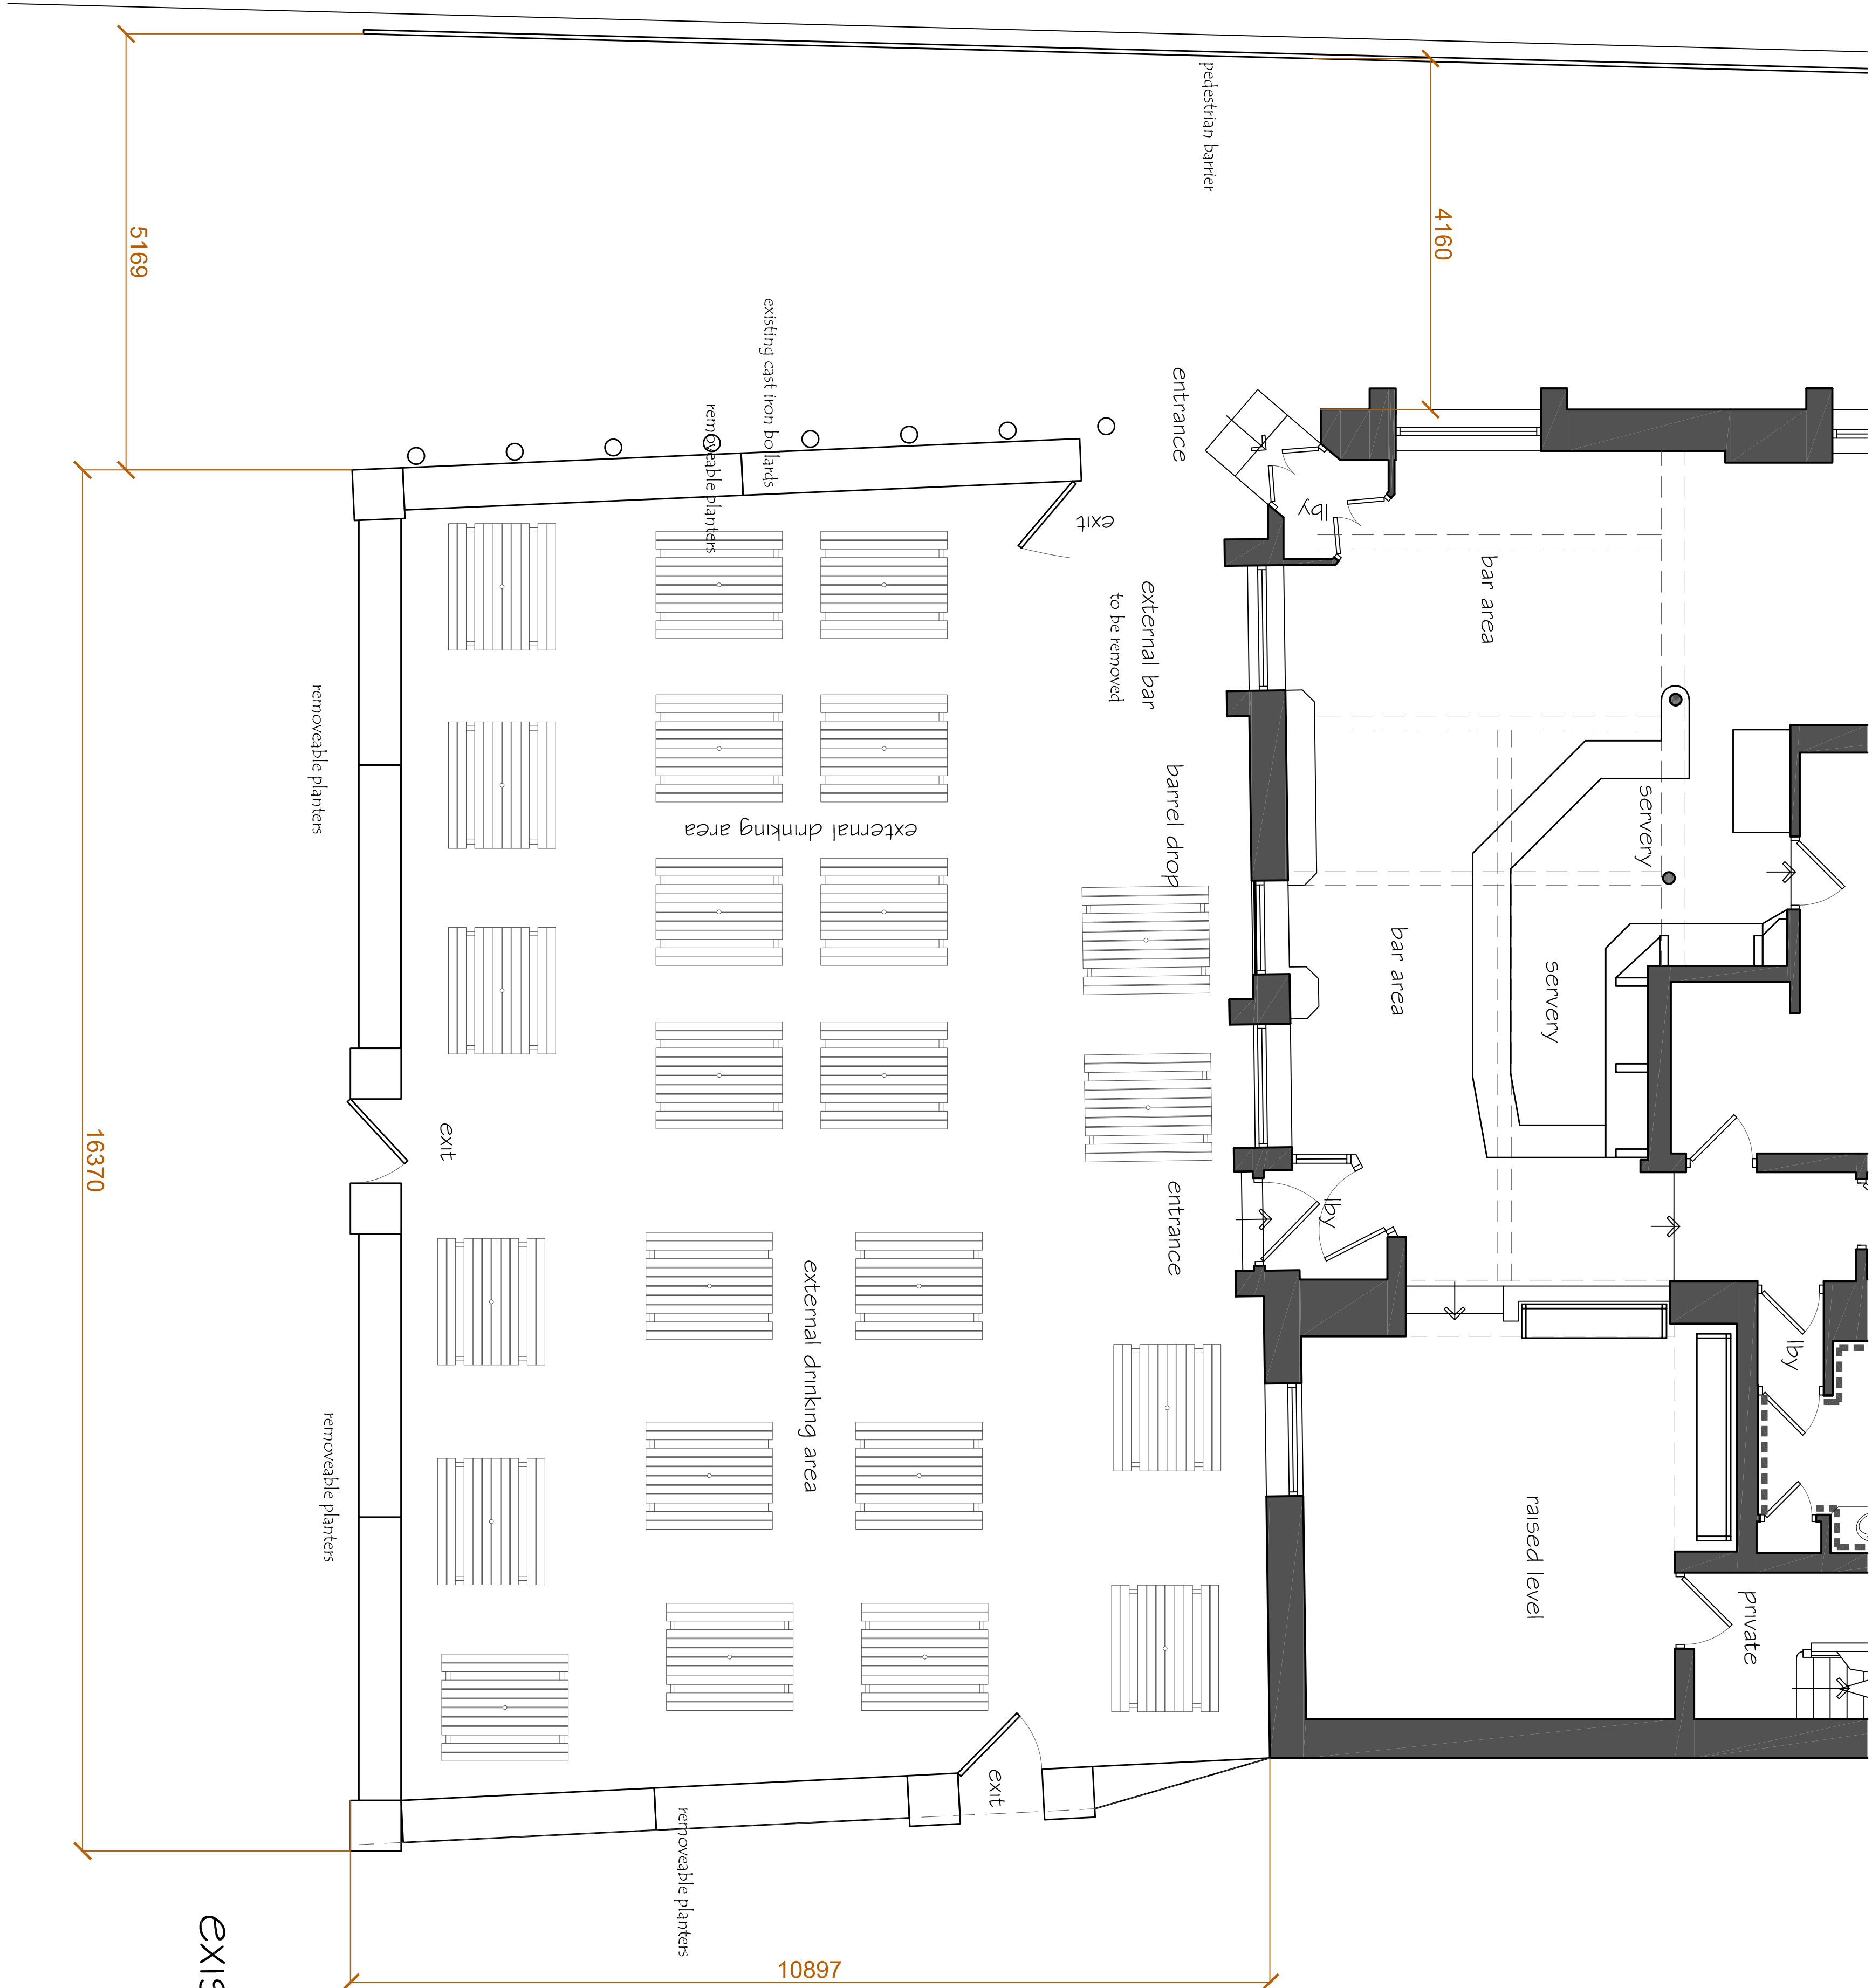

existing front elevation (Liverpool Road)

existing side elevation

existing rear elevation

 

existing site plan

DRD ARCHITECTURE INTERIOR DESIGN corporate • hospitality • leisure	
DRD Architectural & Interior Design Ltd The Old Rectory Nottinghamshire DN22 7BA t: +44 (0) 1909 768 763 info@drd-design.co.uk	
CLIENT	Craft Union Pub Co
PROJECT	The White Lion 43, Liverpool Road Manchester M3 4 NQ
TITLE	existing drinking area plans & elevations
STATUS	PLANNING
DRAWN BY	Dave Robinson
DATE	26/01/2023
SCALE	1/50 @ A0
DRAWING No:	1960.01
REV.	