


**Think
Creative,
Think
Solution,
Think
Concept**

Drawing Proposals
A48130 Gartside Street Dental Lounge / Revision B

Sign 1

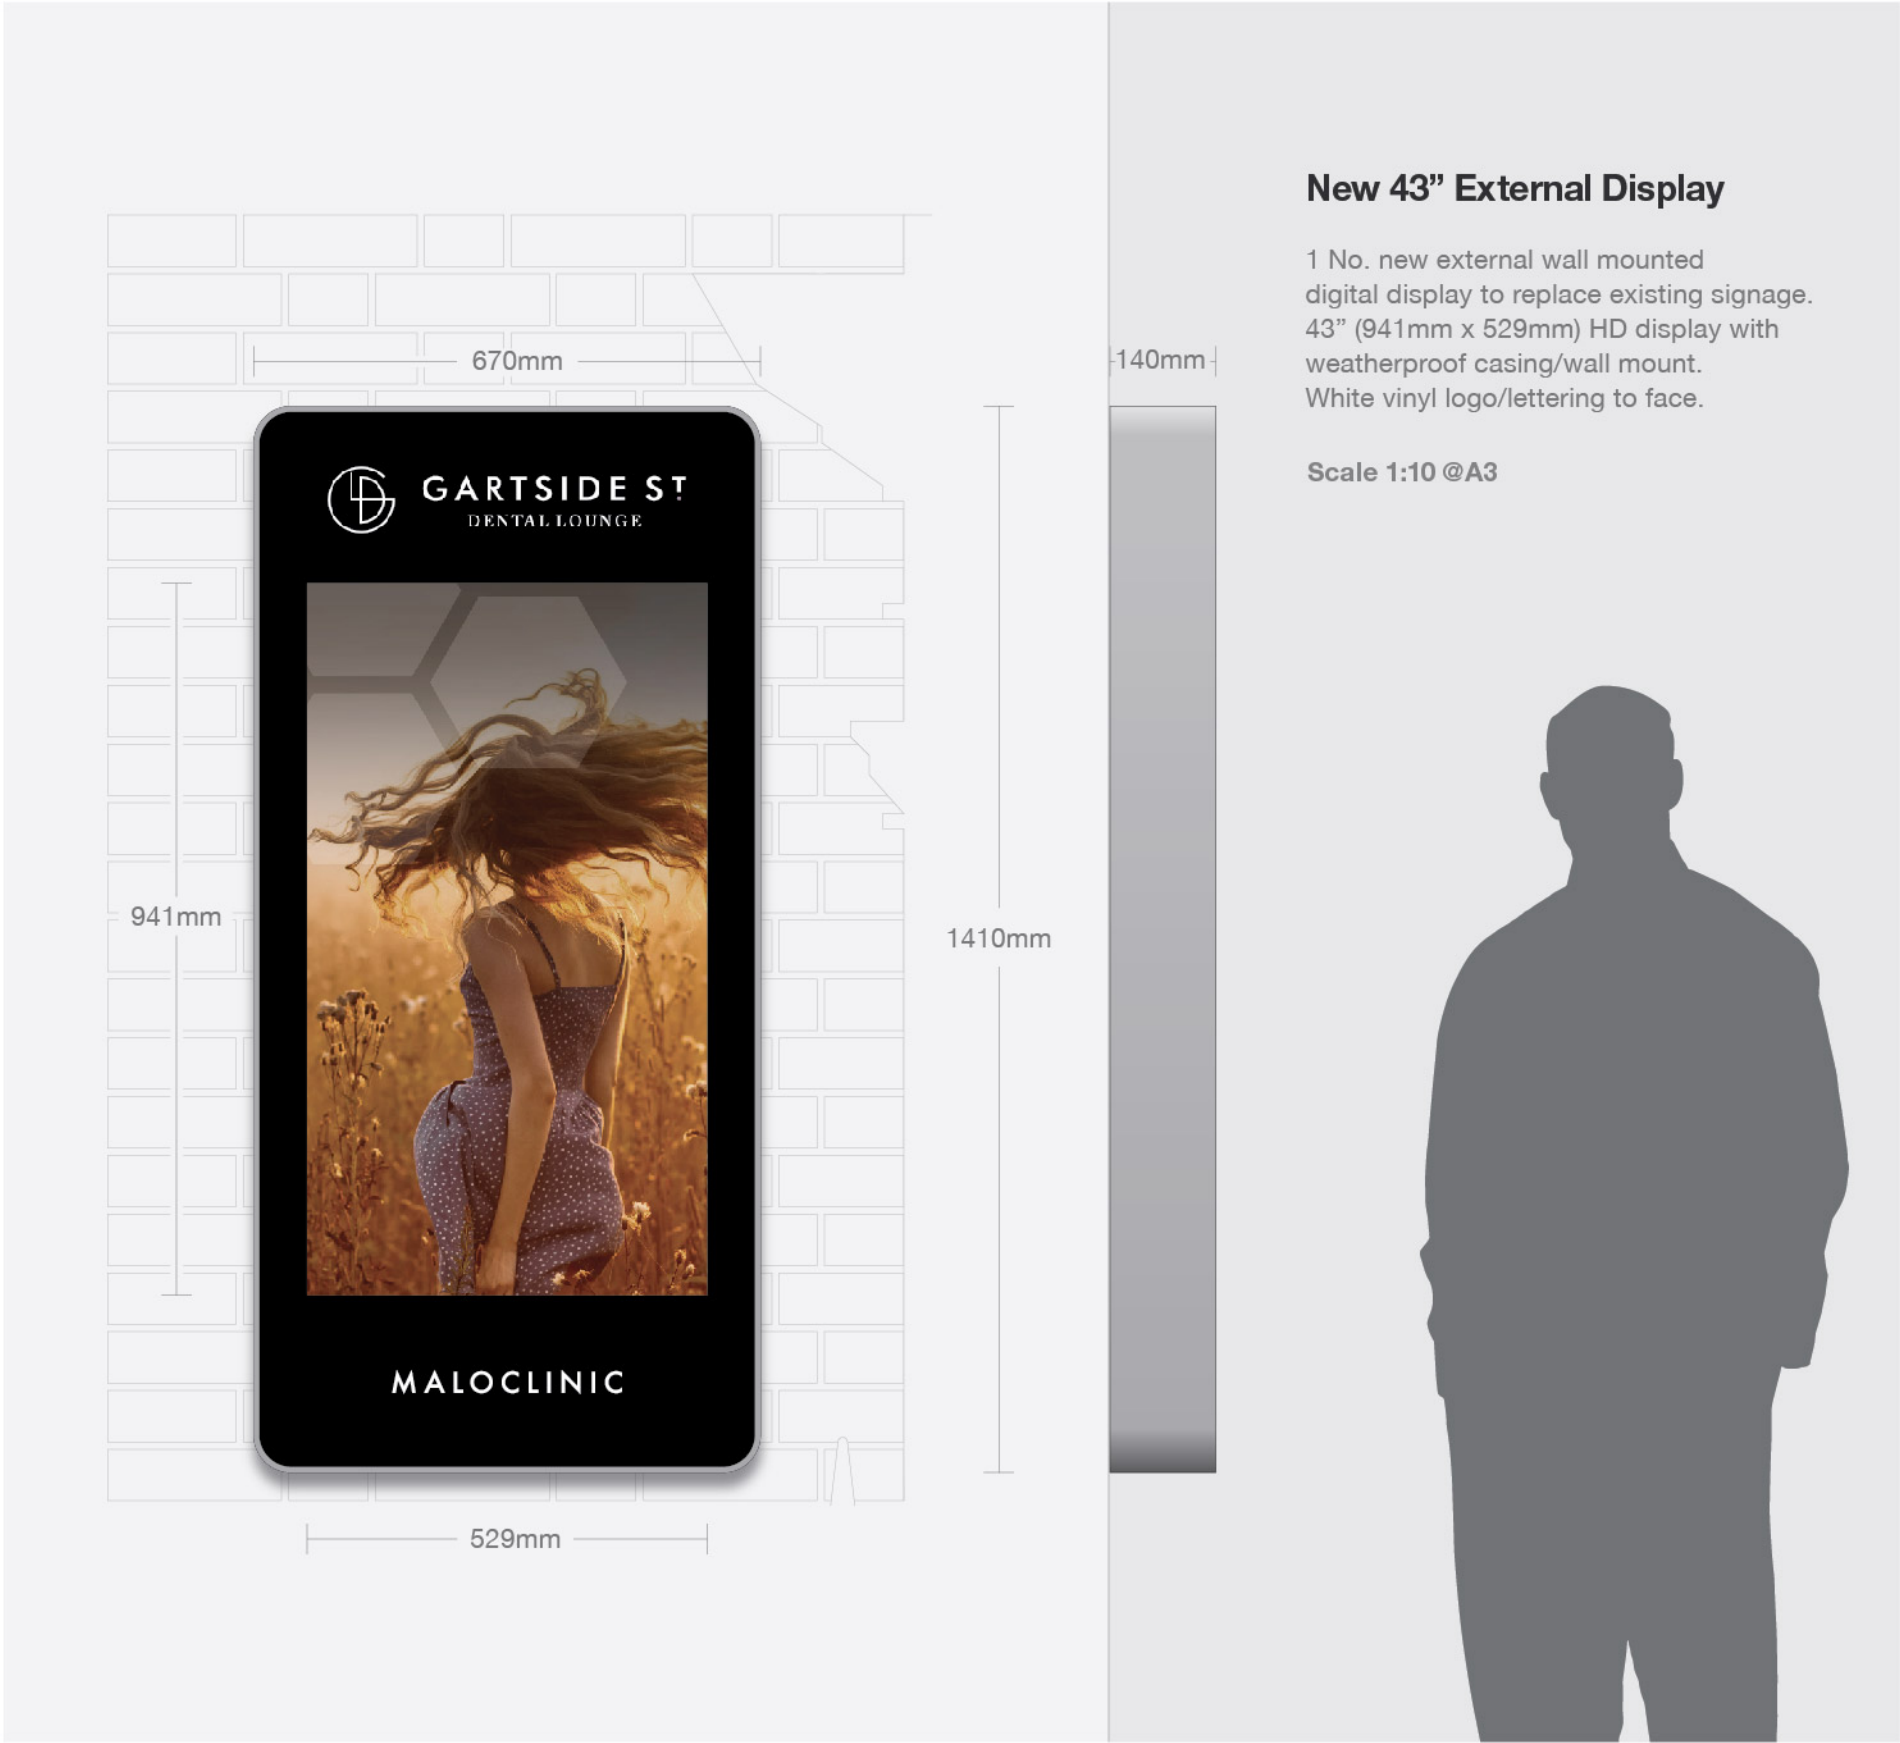


Project: A48130 Gartside Street Dental Lounge | **Client:** Gartside Street Dental Lounge Own Signs | **Drawing No:** 01 | **Revision:** B | **Date:** 21/02/23 | **Drawn by:** MLS

Sign 2

New 22" External Display

1 No. new external double sided wall mounted projecting sign.
2x 22" (477mm x 270mm) back to back HD displays with weatherproof casing. Bespoke fabricated projecting arm painted RAL 9005 black.

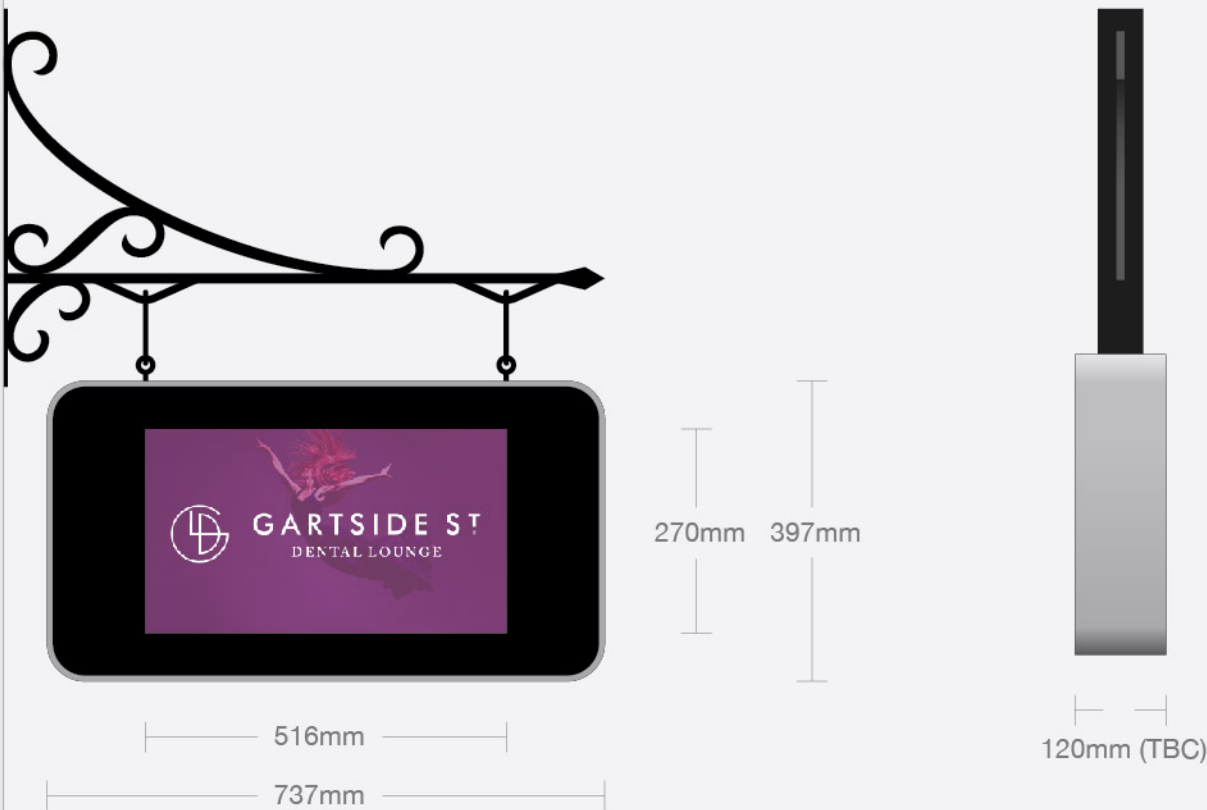

Scale 1:10 @A3




Building Elevations / Existing

South Elevation

Scale 1:50 @A3 East Elevation

Scale 1:50 @A3

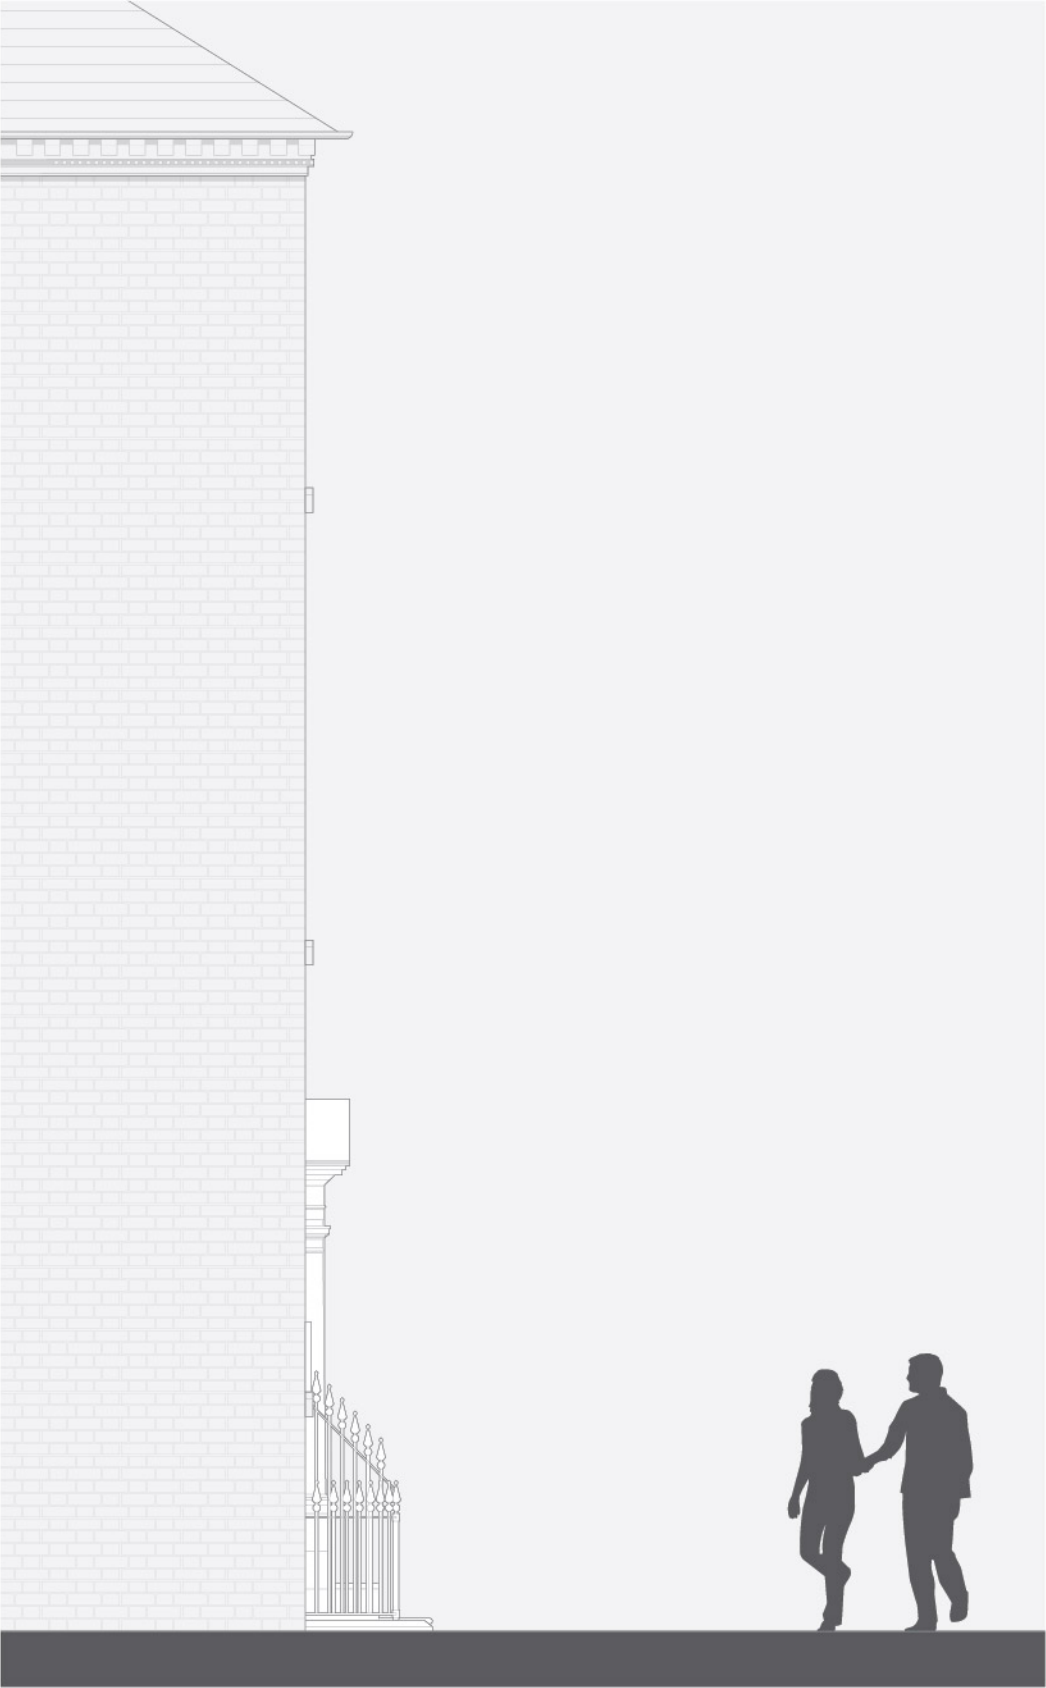


Project: A48130 Gartside Street Dental Lounge | Client: Gartside Street Dental Lounge Own Signs | Drawing No: 03 | Revision: B | Date: 21/02/23 | Drawn by: MLS

Building Elevations / Proposed

South Elevation

Scale 1:50 @A3 East Elevation

Scale 1:50 @A3

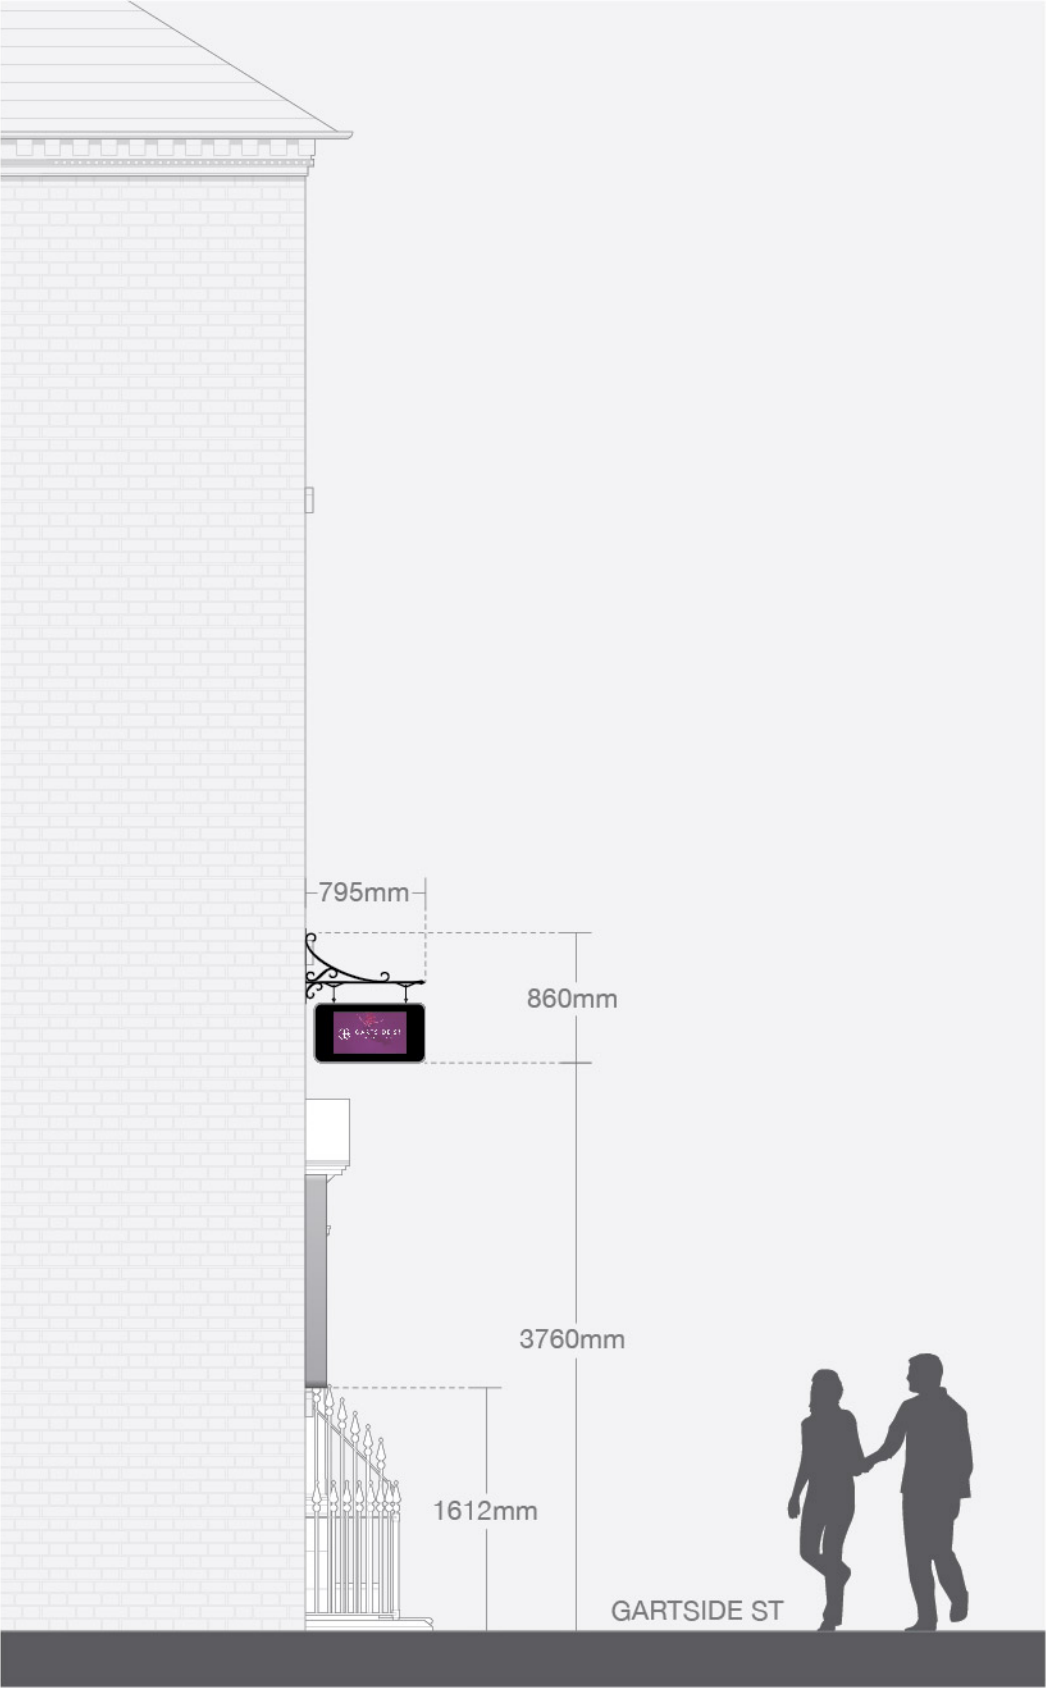

Project: A48130 Gartside Street Dental Lounge | Client: Gartside Street Dental Lounge Own Signs | Drawing No: 04 | Revision: B | Date: 21/02/23 | Drawn by: MLS

Contact

Call Us

t: 0121 693 0005

e: signs@conceptsigs.co.uk

Head Office

Unit 7, Parkside Industrial Estate,
off Hickman Avenue, Wolverhampton
WV1 2EN

Social Media

Please Note: Your approval is confirmation to proceed with production of the signage as drawn, any alterations after approval is received will be chargeable.

© 2023 Copyright Notice. No part of this drawing may be photocopied or otherwise reproduced without written permission from Concept Group.
