



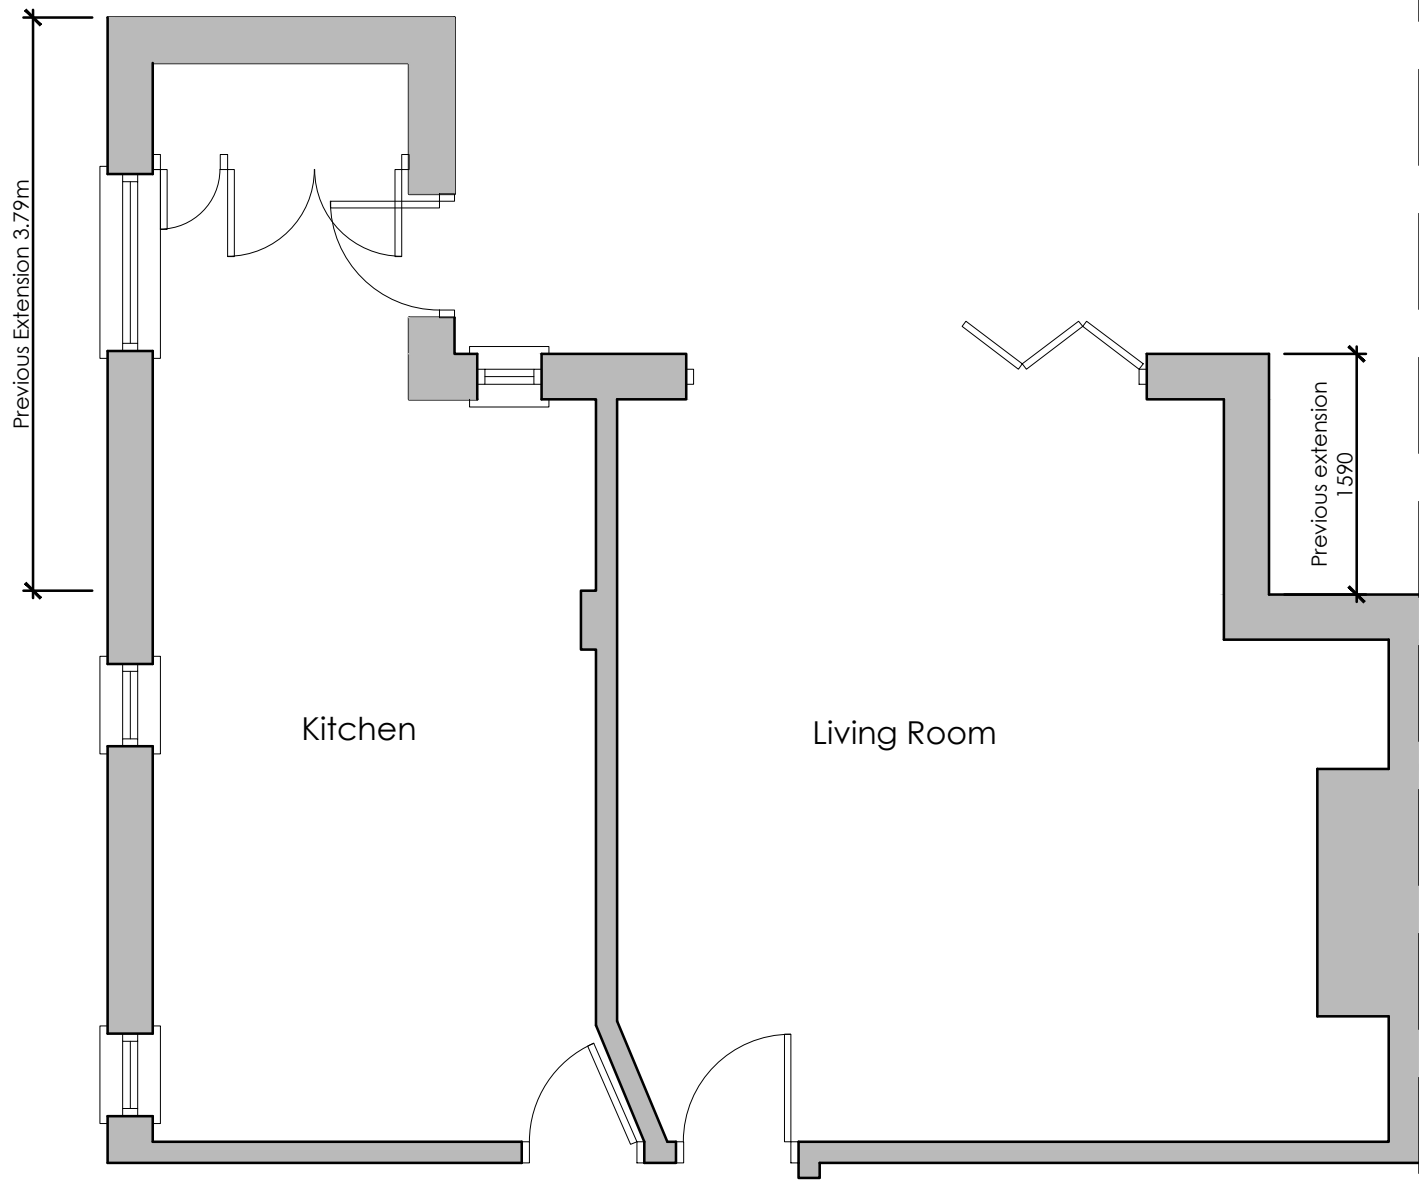


Front area of house not surveyed

EXISTING GROUND FLOOR
1:50

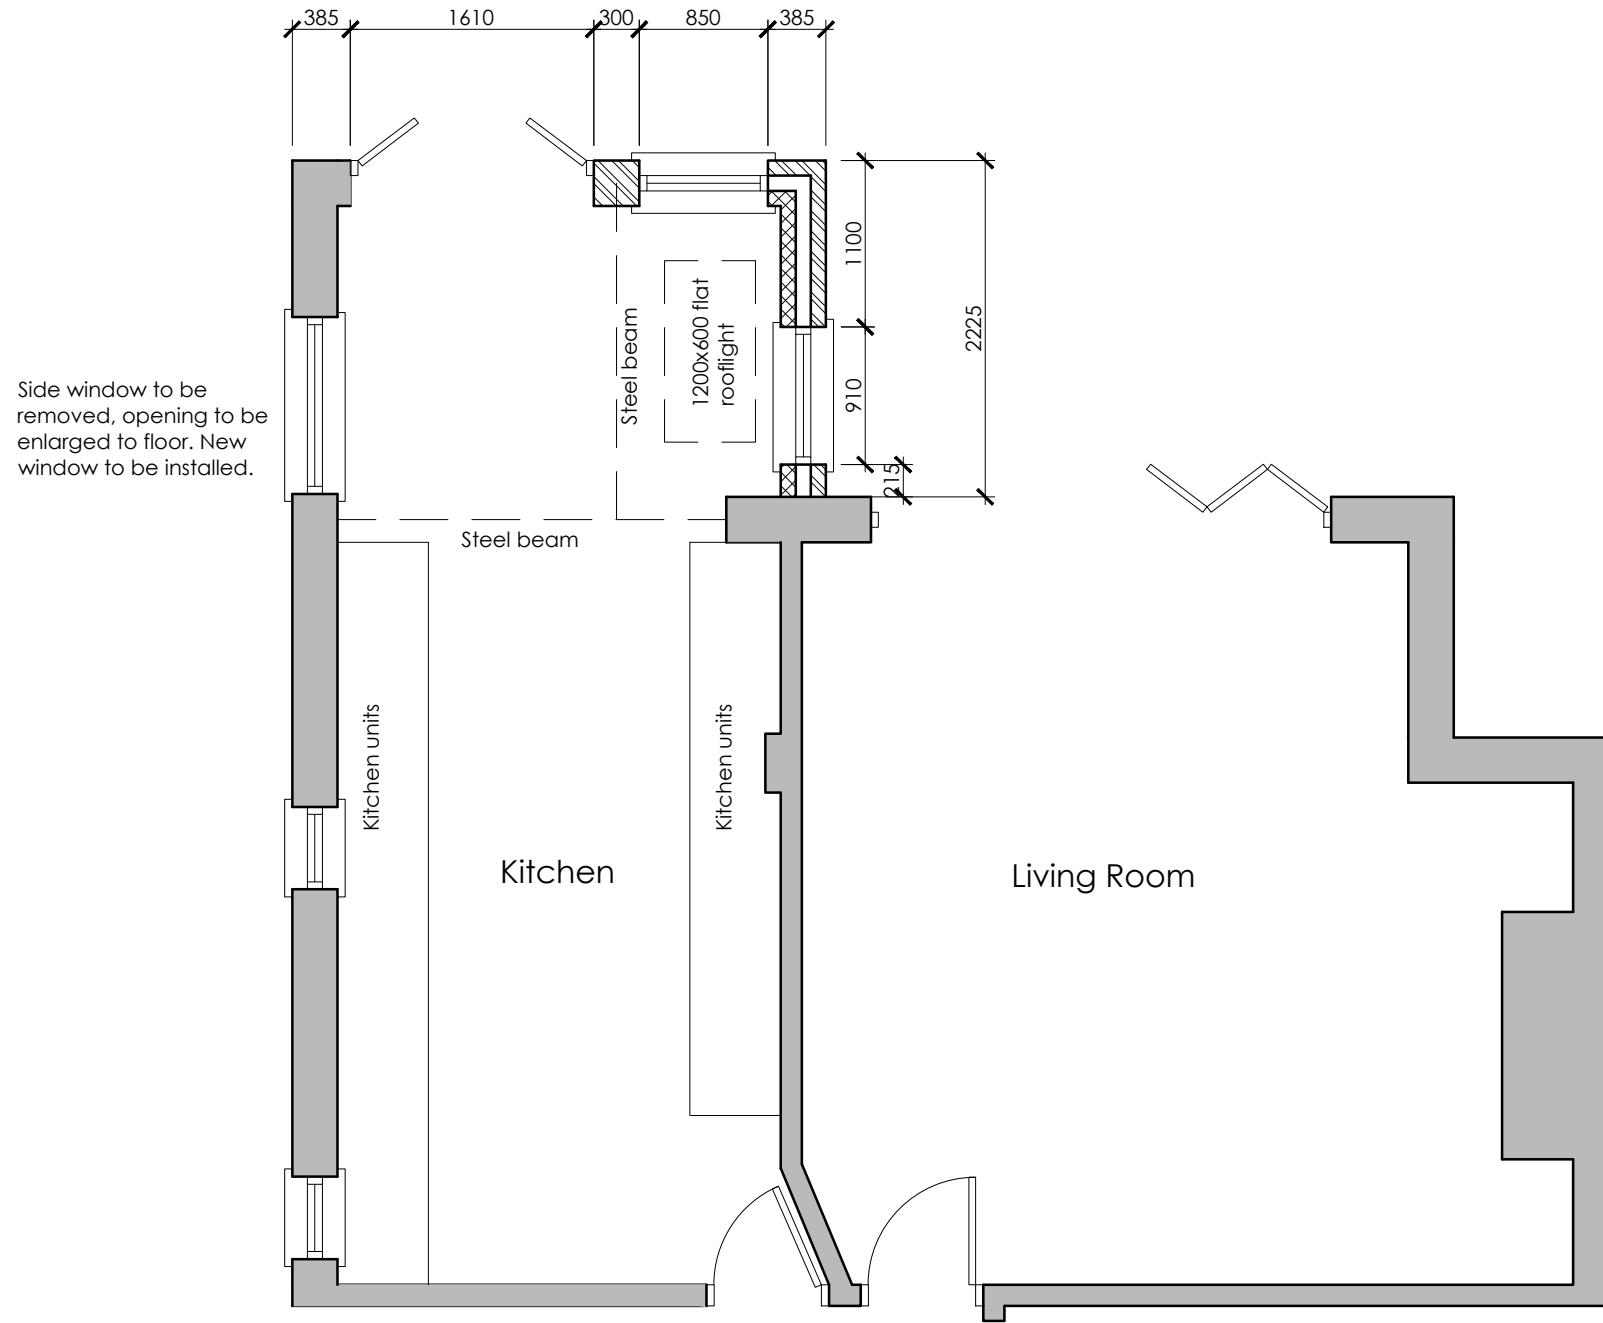


Front area of house not surveyed

PROPOSED GROUND FLOOR
1:50

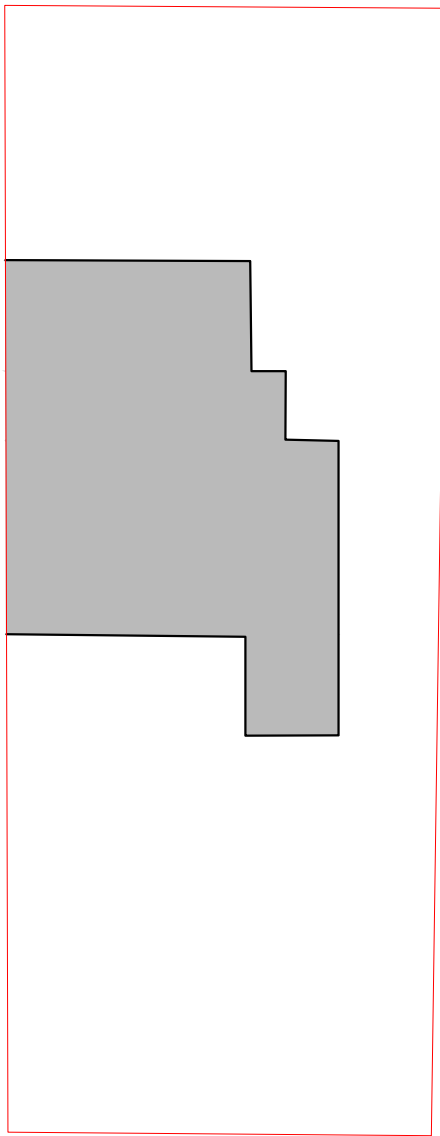

EXISTING SITE PLAN
1:200

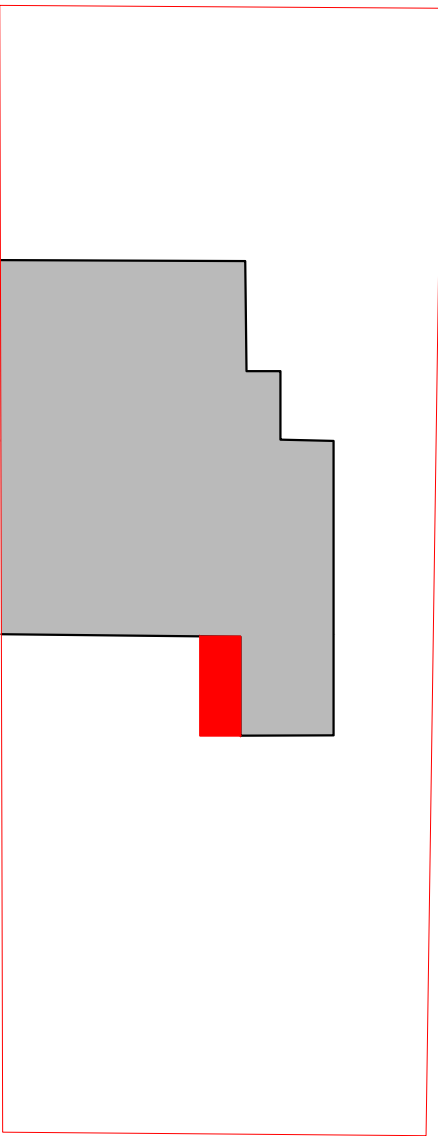


PROPOSED SITE PLAN
1:200



EXISTING REAR ELEVATION
1:50



PROPOSED REAR ELEVATION FLAT ROOF
WITH GLAZED ROOF PANEL
1:50

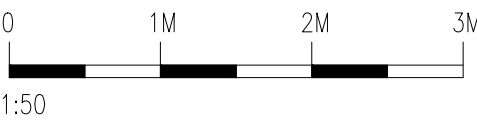

Client	Lee Jefcott			
Job title	4 Ruabon Road			
	Didsbury, M20 5LW			
Drawing title	EXISTING AND PROPOSED PLANS AND ELEVATIONS			
Scale	Drawn	Checked	Date	
As shown @A1	ST		NOVEMBER 2022	
Job number	Drawing number	Rev		
HE20	01			