



Do not scale from this drawing. All information should be checked by the contractor on site before commencing work. Any discrepancies should be reported to the architect immediately. All rights are reserved and are not transferable. Unauthorised reproductions of this drawing are not permitted.

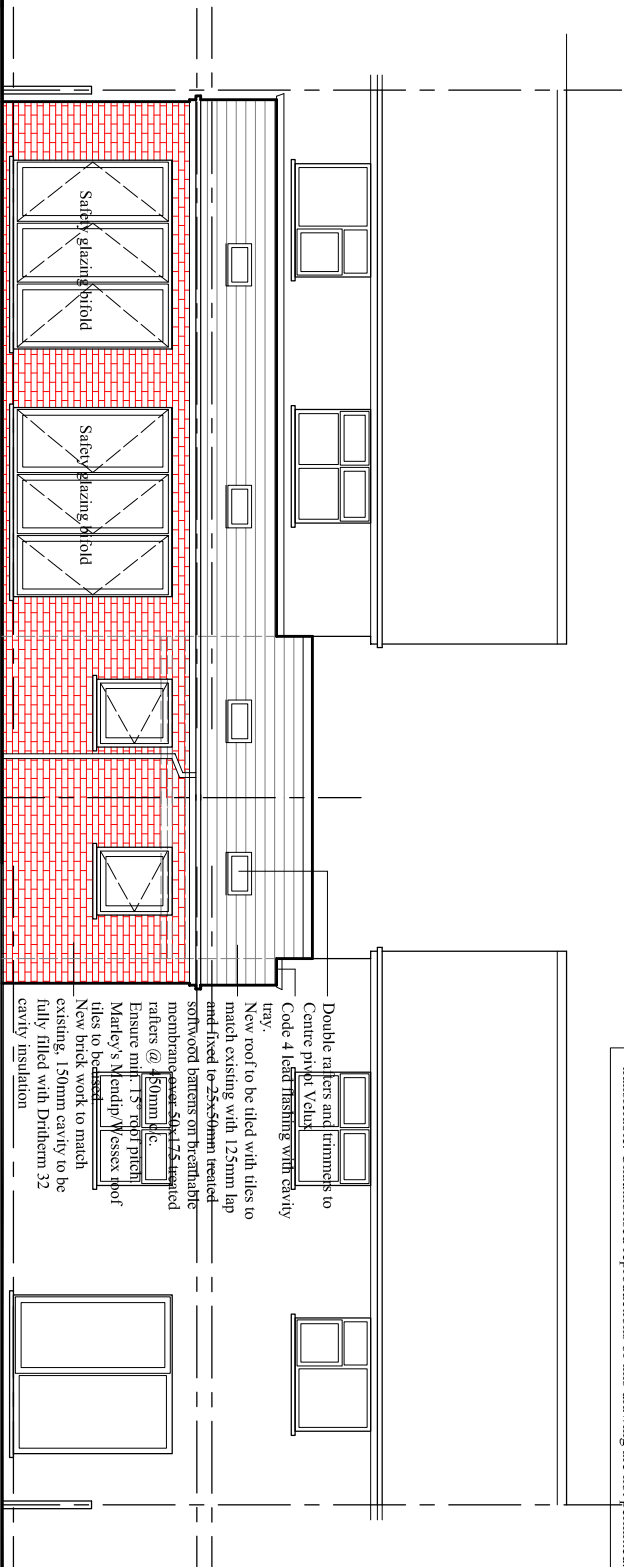

GARDEN

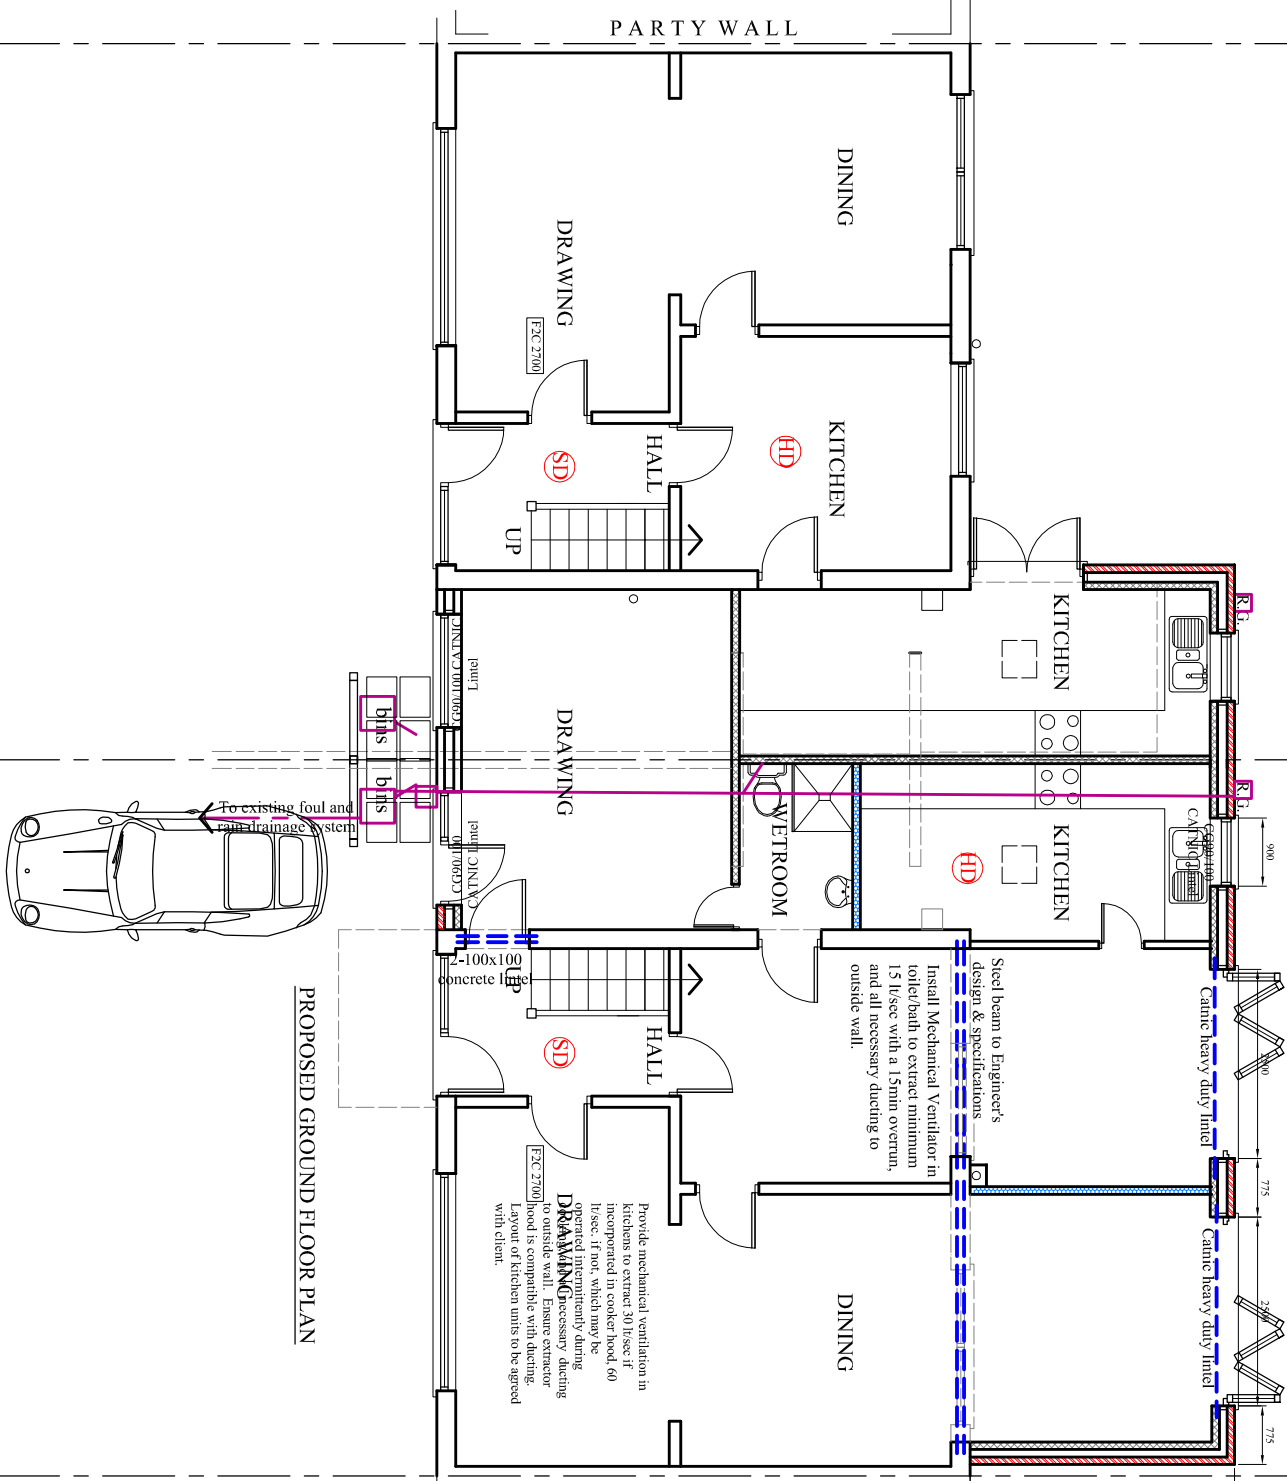

PROPOSED GROUND FLOOR PLAN

PROPOSED SIDE ELEVATION

PROPOSED SIDE ELEVATION

PROPOSED INFILL ELEVATION

PROJECT
120, Woodlands Road,
Cheethams

CLIENT
Mr. M. A. Gondal

DRAWING TITLE
Proposed Plan

JOB No
DRAWING No
NA-P02

SCALE DATE REVISION
1:50@A3 Mar. 2023 -

t: 0782 895 3405

e: miamai@hotmail.co.uk